




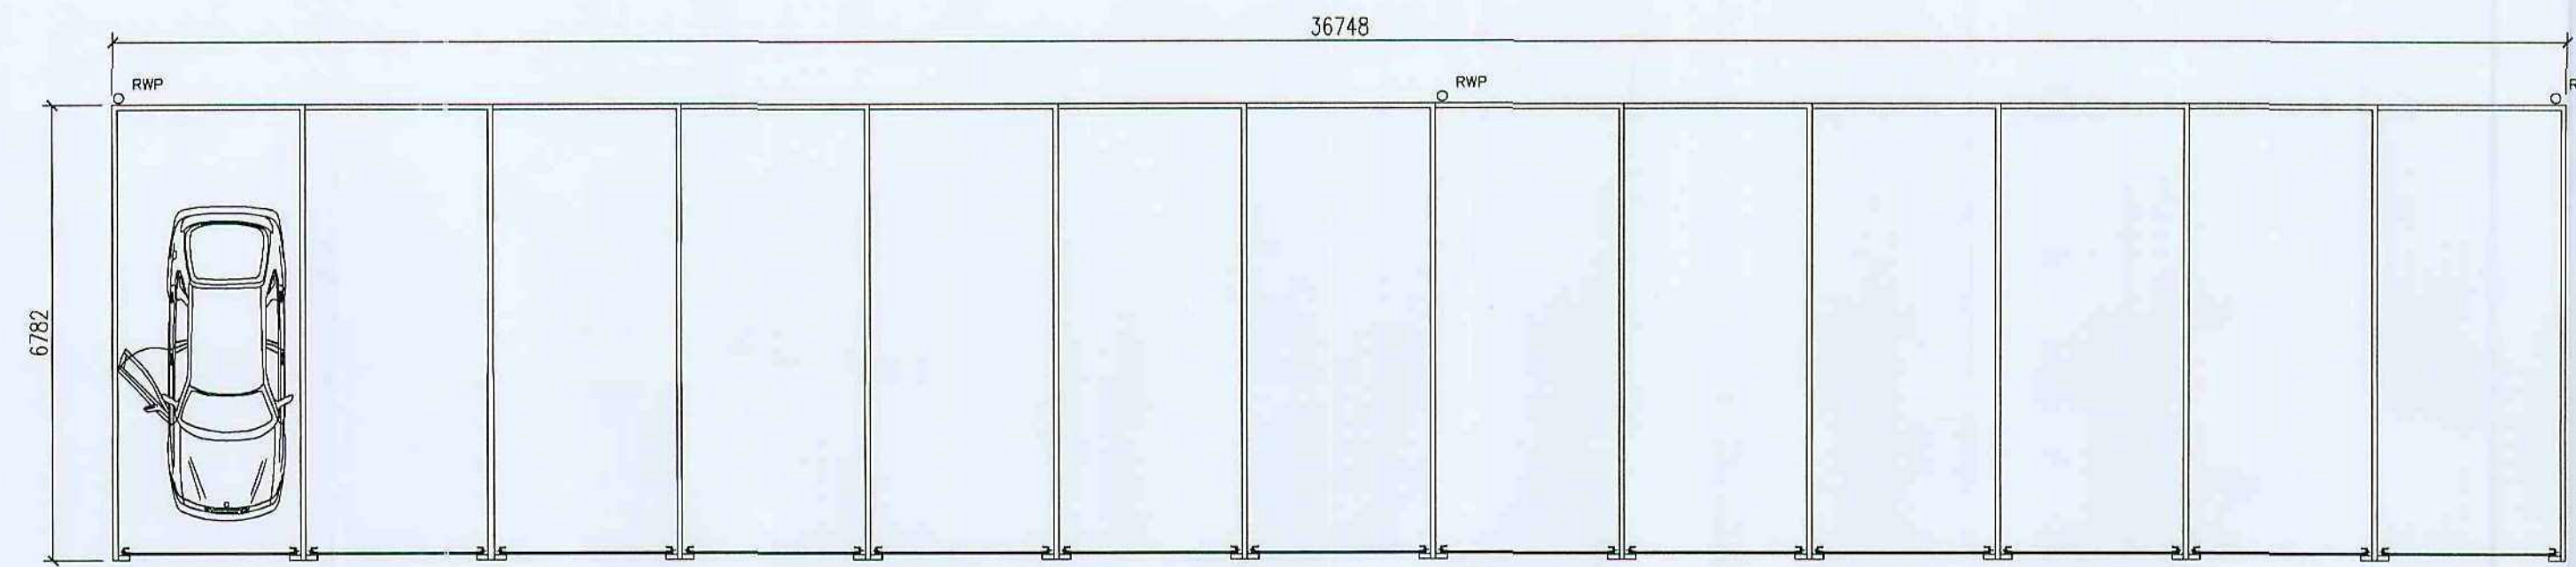


Proposed Plan

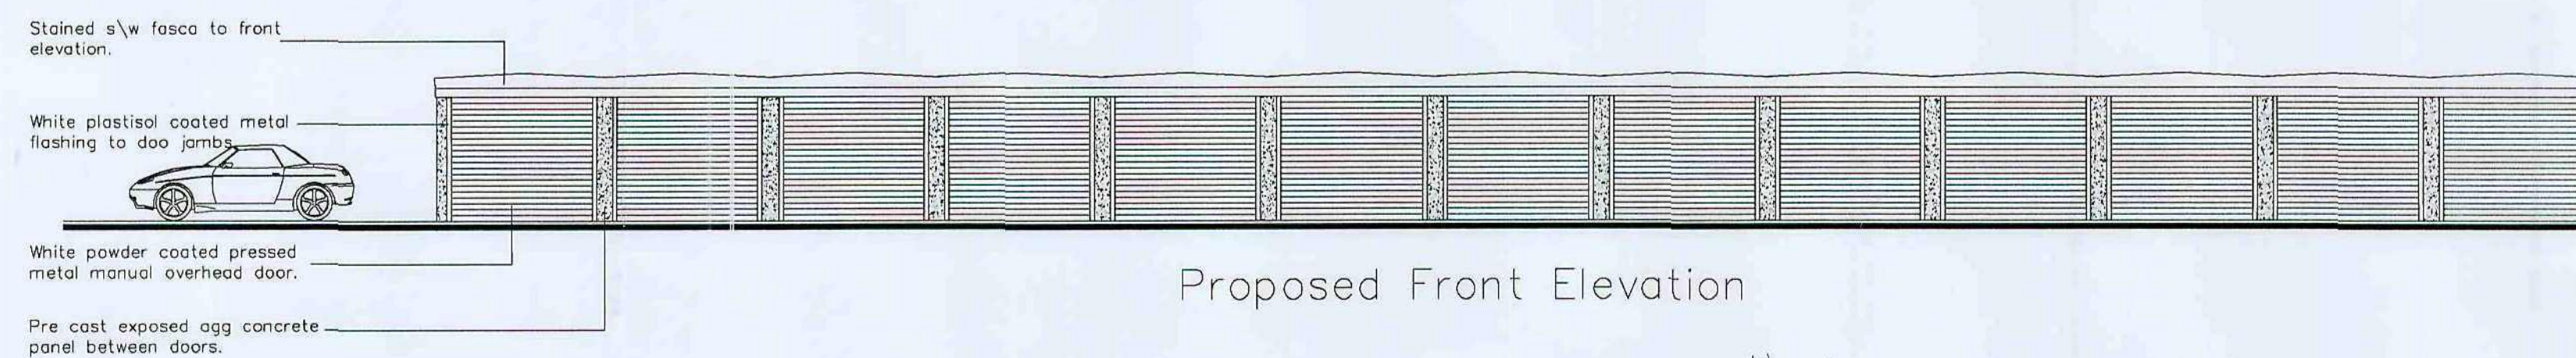

Proposed Front Elevation

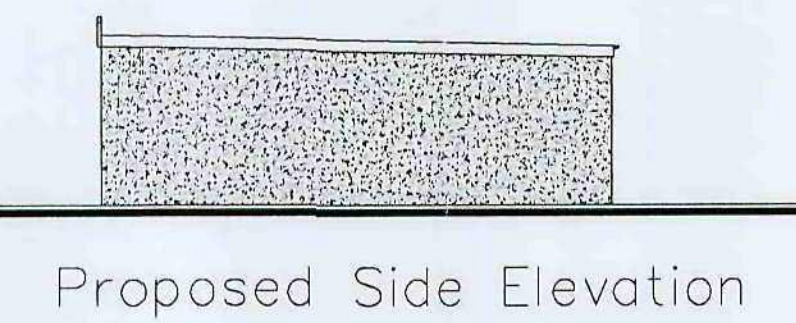


Proposed Side Elevation

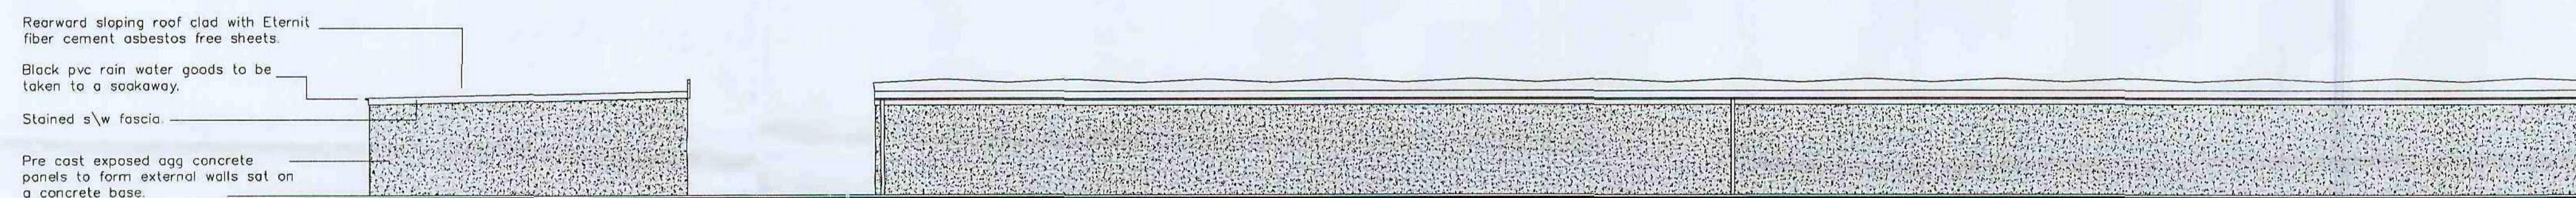

Proposed Rear Elevation

Proposed Side Elevation

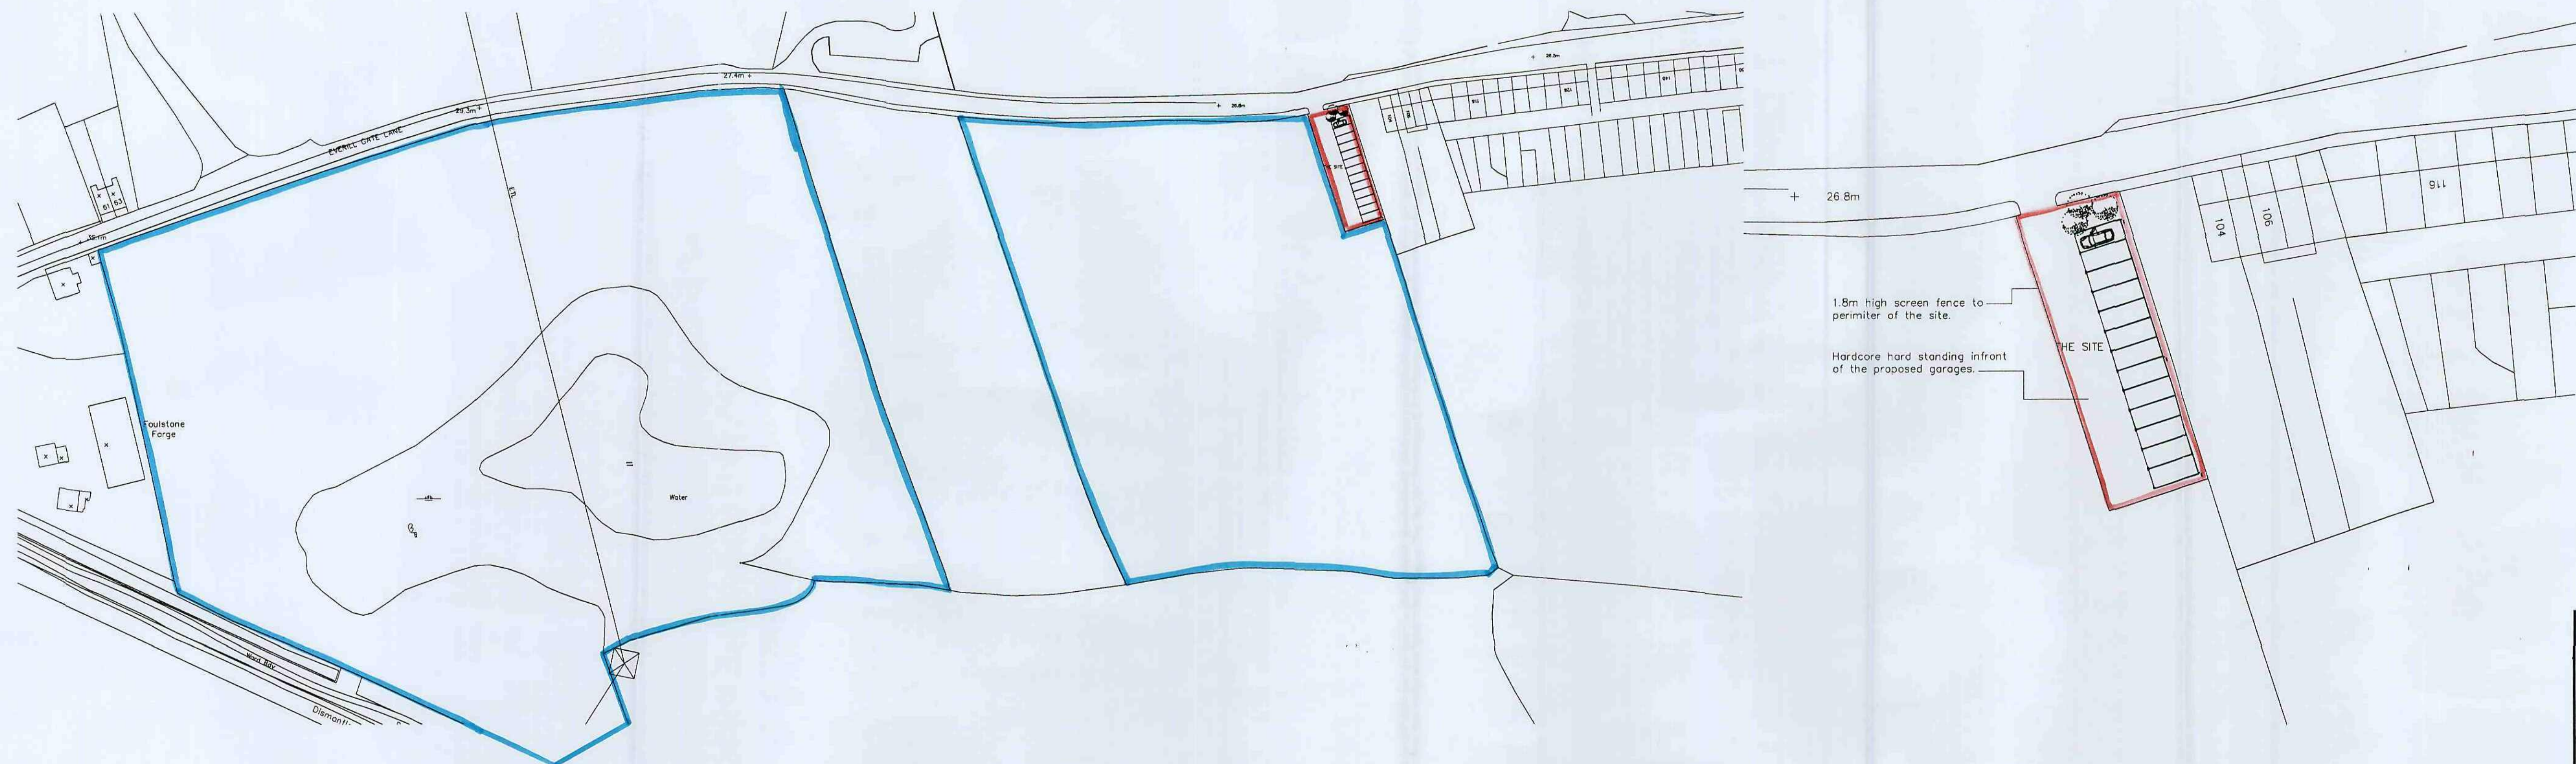

Location Plan 1:1250

Site Plan 1:500

KENNEDY
DESIGN LTD.

CLINT: Mr P Pearce

PROJECT: Proposed Garage Block
Site Adj 104 Everill Gate Lane
Broomhill
Barnsley
S73 0YJ

TITLE: Proposed Plans & Elevations
Site & Location Plans

SCALE: 1:100,500&1250STATUS:

JOB NUMBER: H40-01 REV:

DATE: Oct 08 DRAWN BY:

Kennedy Design Ltd. Registered in England 4478082 KAT Reg No 945 9812 02