



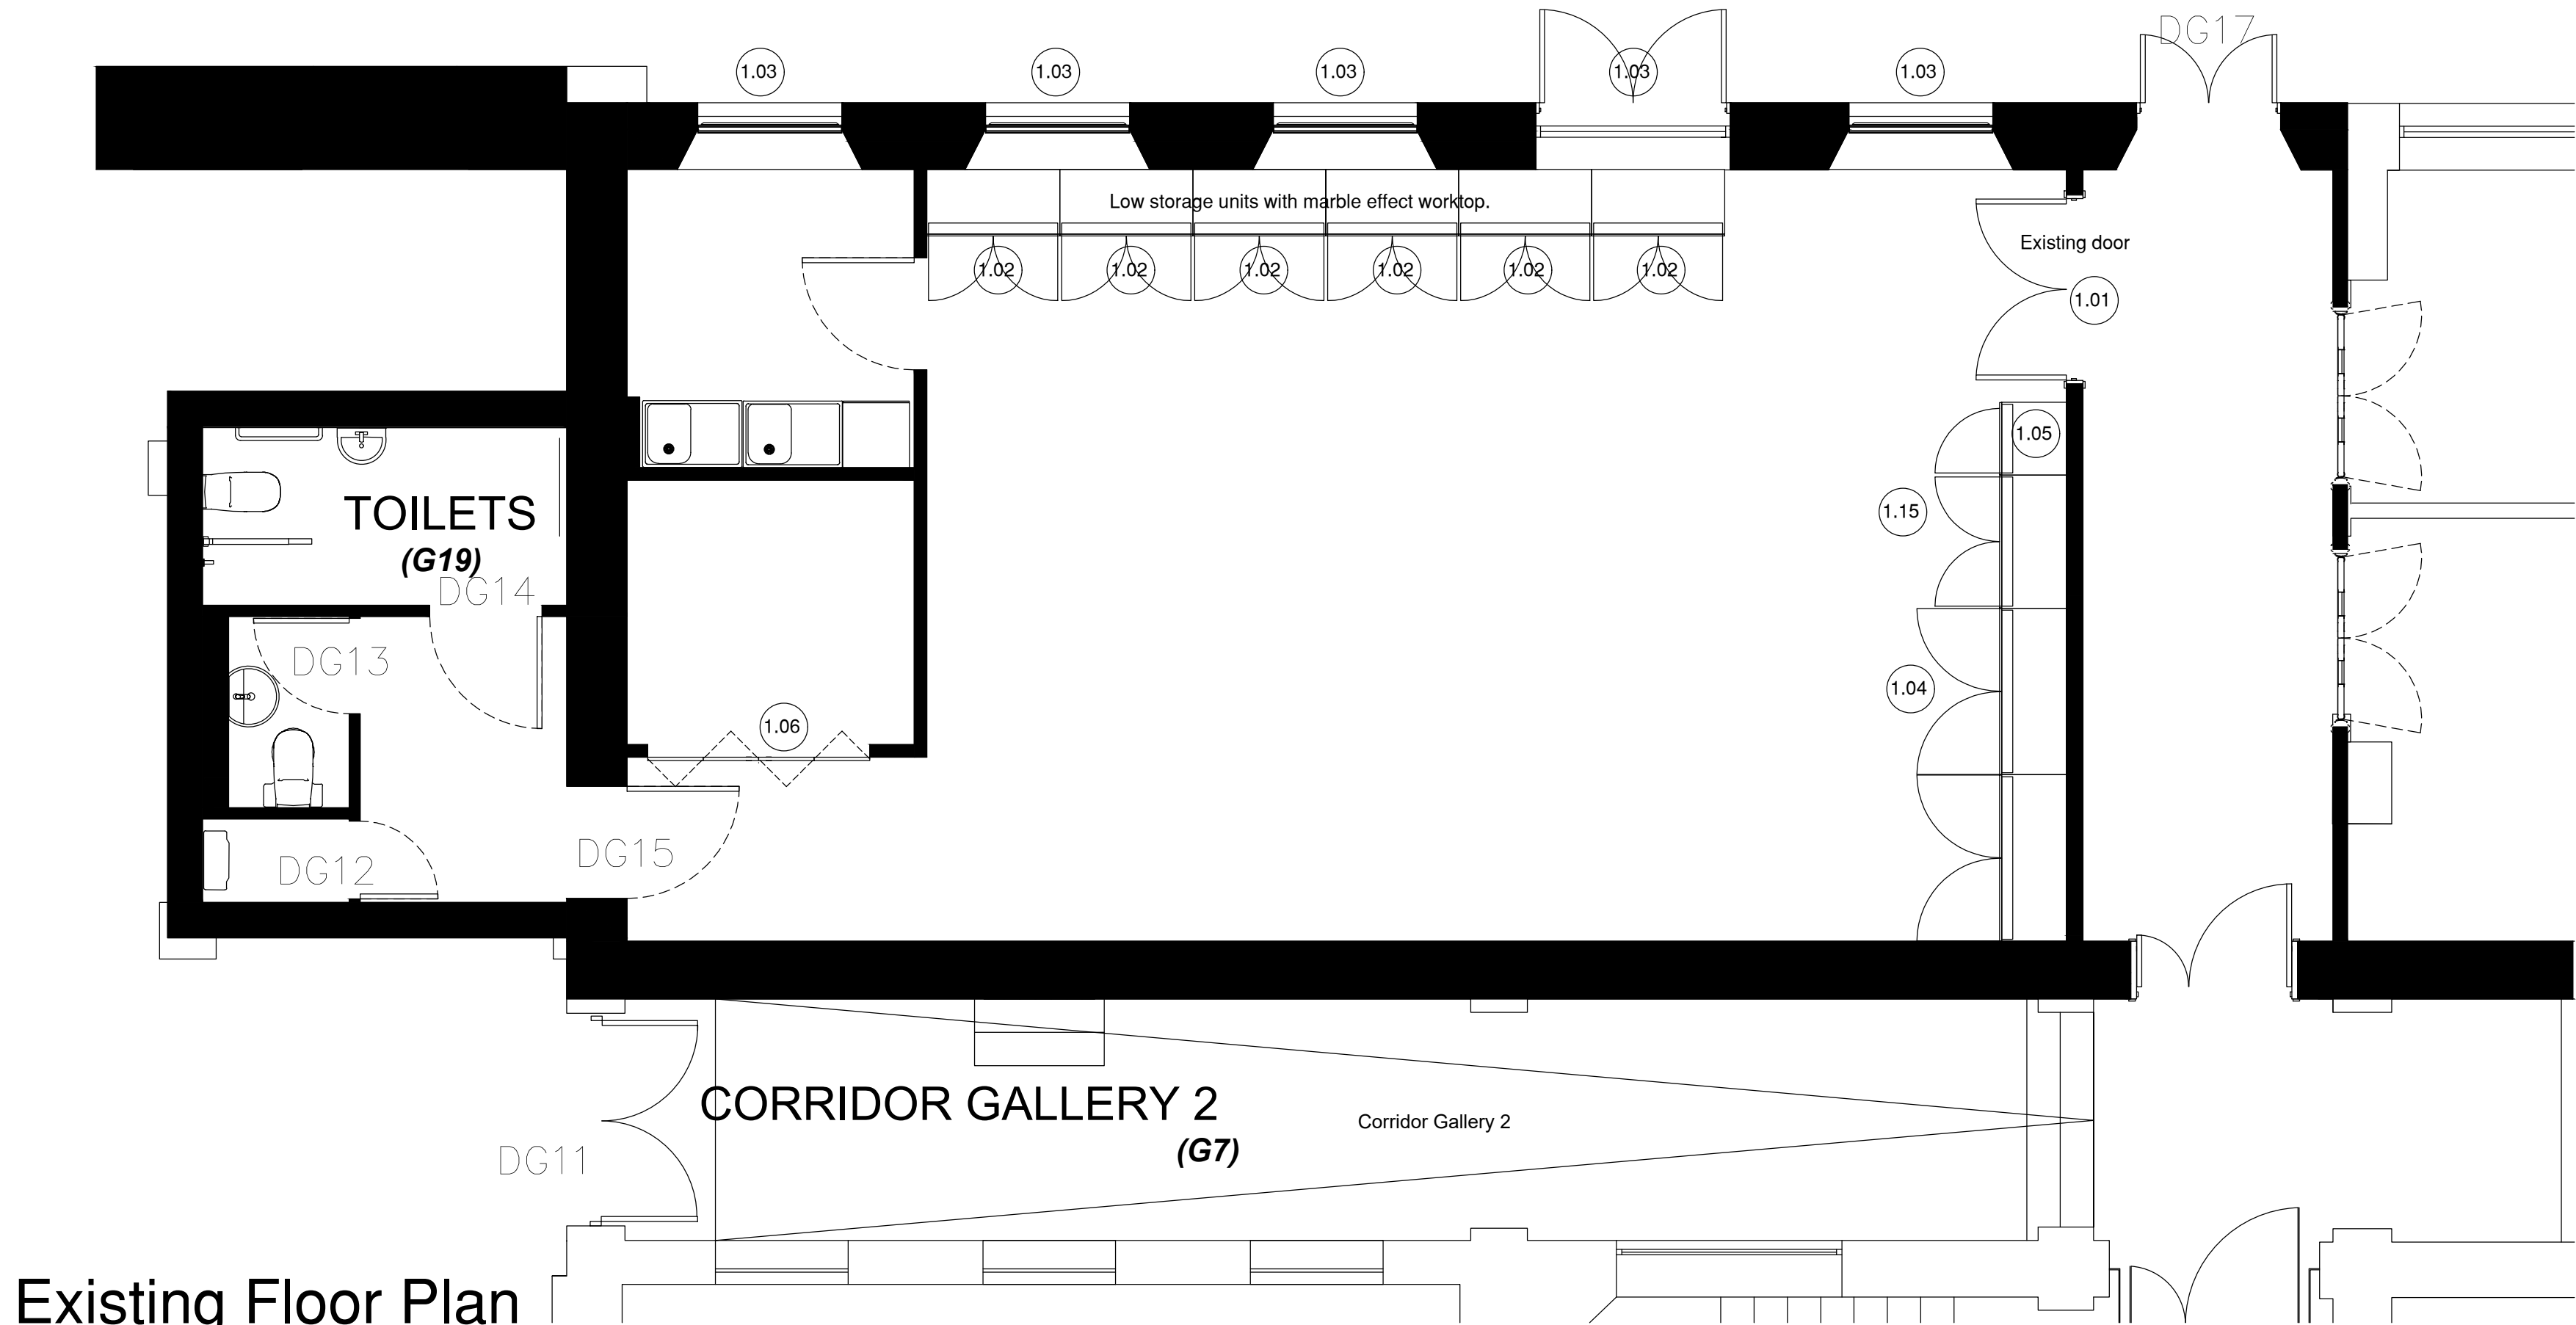

Existing Floor Plan

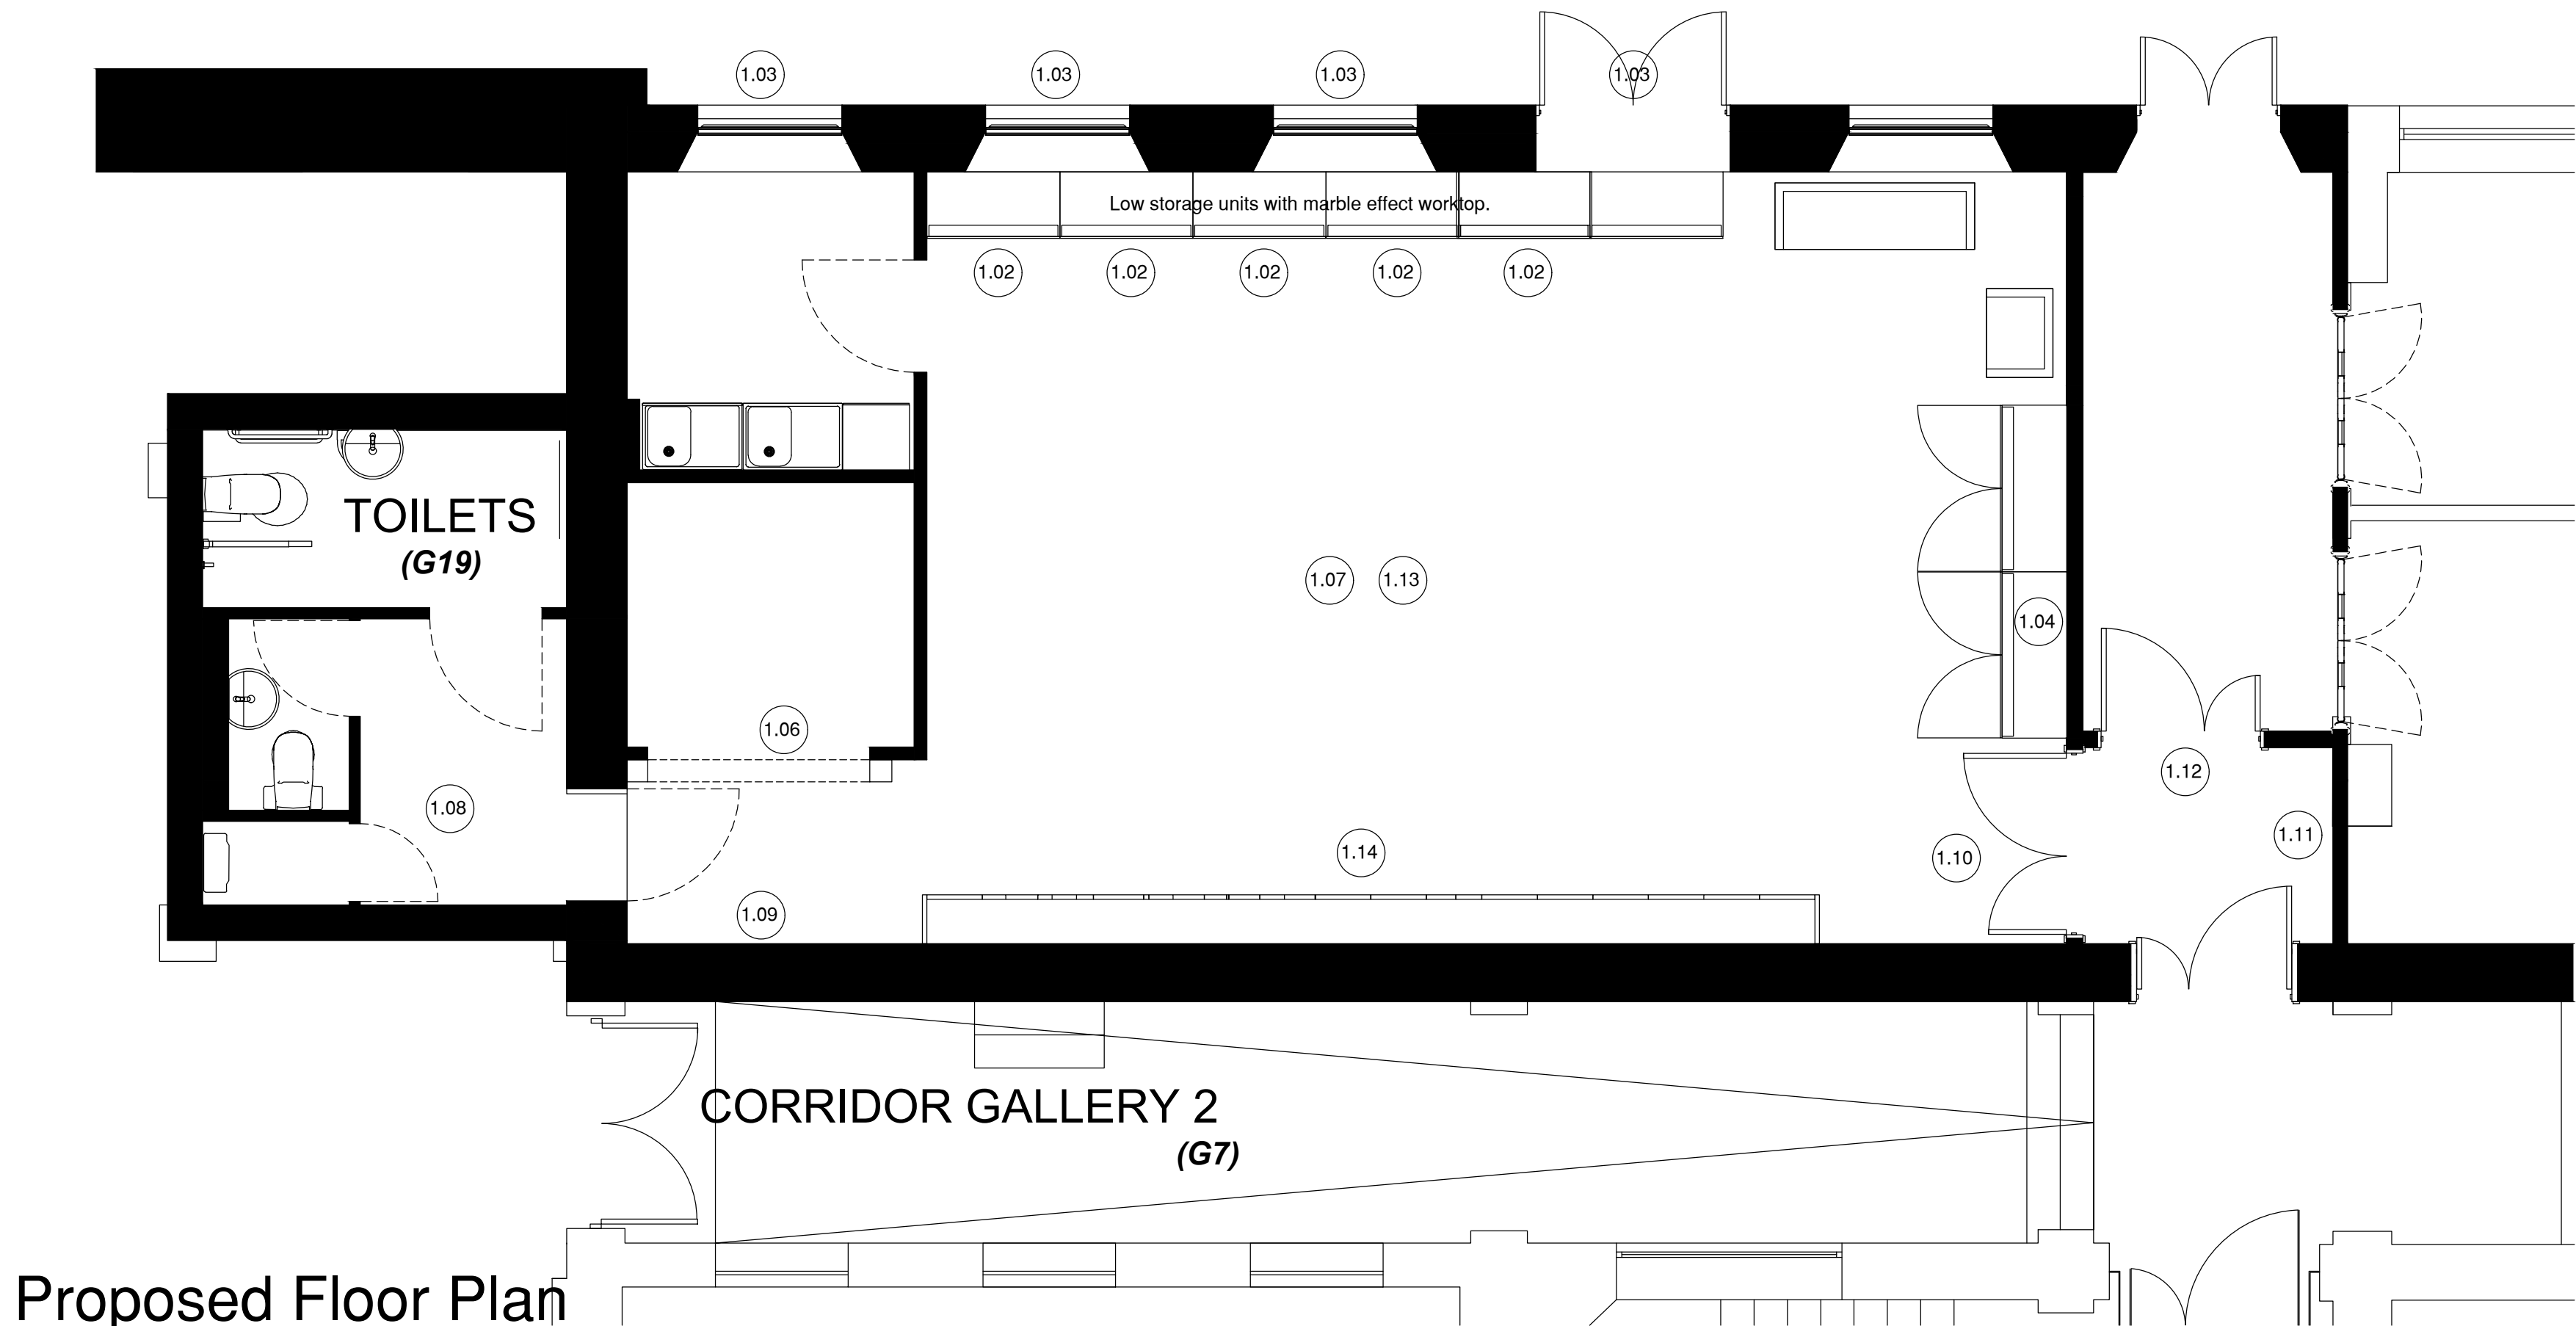


Proposed Floor Plan

Scope of Works

- 1.01 Existing double doors to be removed and opening to be blocked up, relocate fire exit sign.
- 1.02 Cover Styl' adhesive vinyl wrap marble pattern, colour to be confirmed to 6 cabinets (12 doors).
- 1.03 Remove existing mesh to windows retaining the vertical guide track for the existing blinds. Apply translucent (acid etched effect) film to 12 number lower glazed panels to 5 number windows.
- 1.04 Cover Styl' adhesive vinyl wrap marble pattern, colour to be confirmed to 2 cupboards (4 doors) and relocate cupboards.
- 1.05 Relocate heating thermostat and inspect heating system.
- 1.06 Carefully remove existing bi-fold doors to existing furniture store and replace with overhead shutter.
- 1.07 Replace existing floor finish with new vinyl floor colour and pattern to be agreed (Optional).
- 1.08 Repaint WC walls.
- 1.09 Repaint walls and skirting.
- 1.10 Form new door opening and install new 1 ½ leaf doors, relocate fire call point and other electrical services where necessary.
- 1.11 Form new internal lobby 2400mm high with open timber slatted ceiling. Relocate door entry system and other electrical services where necessary.
- 1.12 Form new door opening and install new 1 ½ leaf doors.
- 1.13 New ceiling lighting to electrical engineers design.
- 1.14 New feature storage / feature wall to detail design.
- 1.15 Remove 2 number low cupboards and interactive white board.

RESPONSIBILITY IS NOT ACCEPTED FOR OTHERS SCALING DIRECTLY FROM THIS DRAWING. DO NOT SCALE FROM THIS DRAWING, USE WRITTEN DIMENSIONS ONLY.

 


ORIGINAL SHEET SIZE **A1**

THIS DRAWING IS PRODUCED FOR USE IN THIS PROJECT ONLY AND MAY NOT BE USED FOR ANY OTHER PURPOSE. THE ORIGINATOR ACCEPTS NO LIABILITY FOR THE USE OF THIS DRAWING OTHER THAN THE PURPOSE FOR WHICH IT WAS INTENDED IN CONNECTION WITH THIS PROJECT AS RECORDED IN THE 'PURPOSE FOR ISSUE' AND 'FILE STATUS CODE'.

THIS DRAWING MAY NOT BE REPRODUCED IN ANY FORM WITHOUT PRIOR WRITTEN AGREEMENT.
© CROWN COPYRIGHT AND DATABASE RIGHTS – ORDNANCE SURVEY LICENCE NUMBER 100022264

KEY PLAN

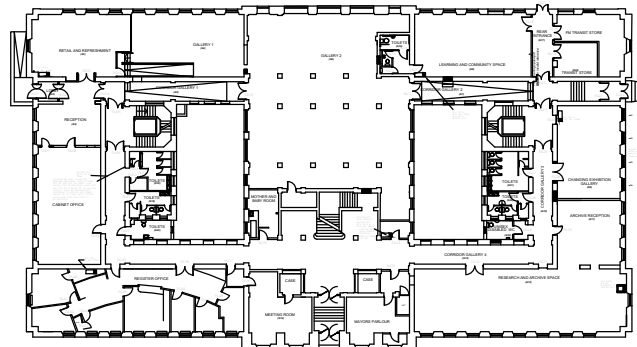

NOTES

Rev	Description	Date
P1	First Issue	01/01/01

CLIENT

BMBC

PROJECT

Town Hall Learning Lab

TITLE

Existing and Proposed Floor Plans

SCALE

1:50

DISCIPLINE

ARCHITECT

PROJECT NUMBER

102268

DRAWING NUMBER

NPS-TH-PL-GF-DR-A-200

REV CODE

P 2

STATUS CODE

S0

PURPOSE OF ISSUE

**PLANNING
APPROVAL**

Drawn

ICP

Checked

XX

Approved

XX



NPS Barnsley Ltd
Gateway Plaza, Sackville St, Barnsley, South Yorkshire, S70 2RL
Tel: 01226 774605, Email: barnsley@nps.co.uk, web: www.nps.co.uk