
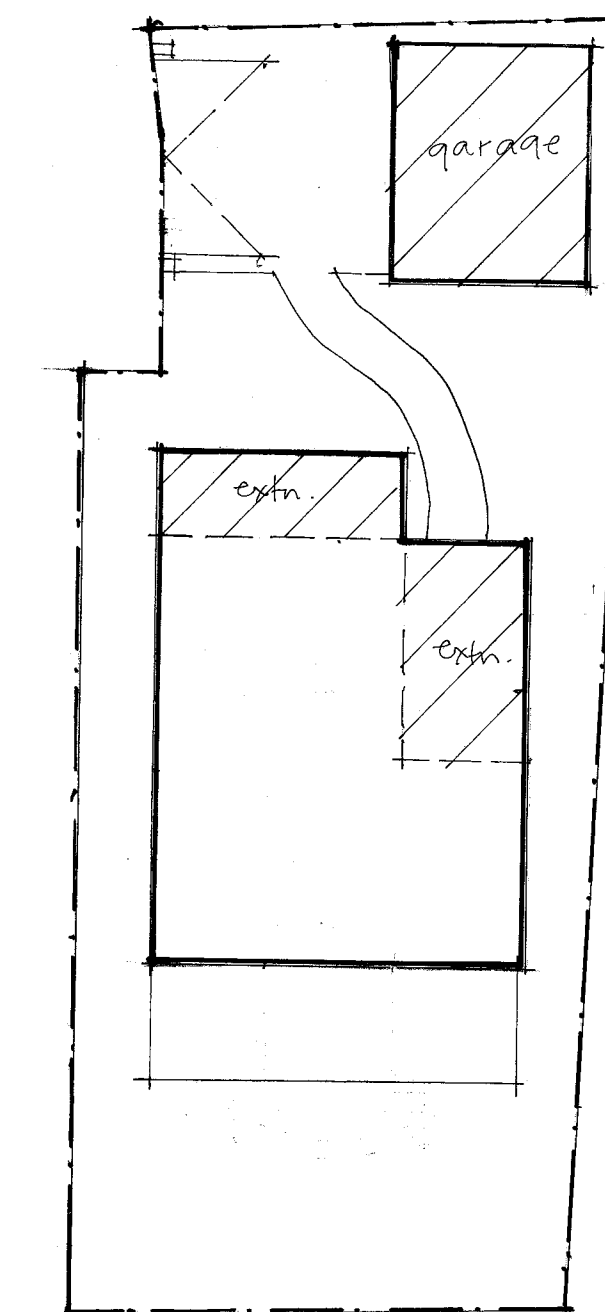
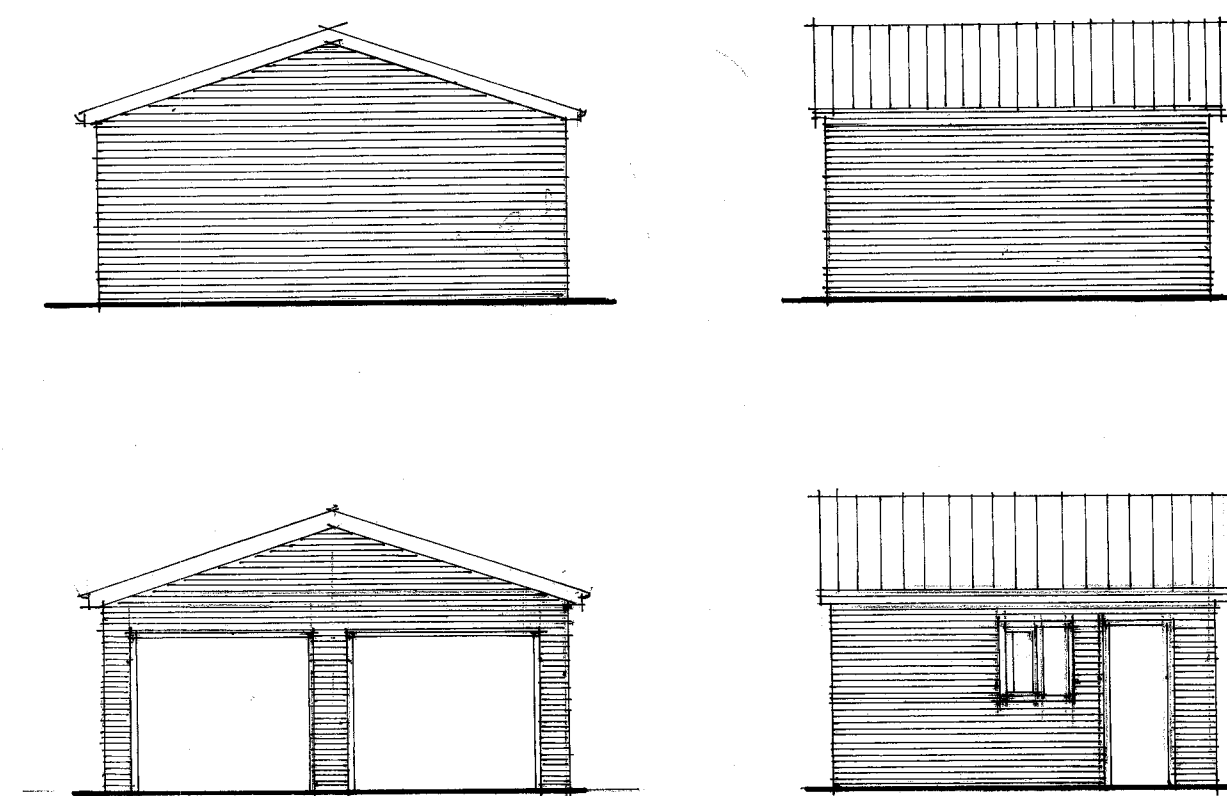
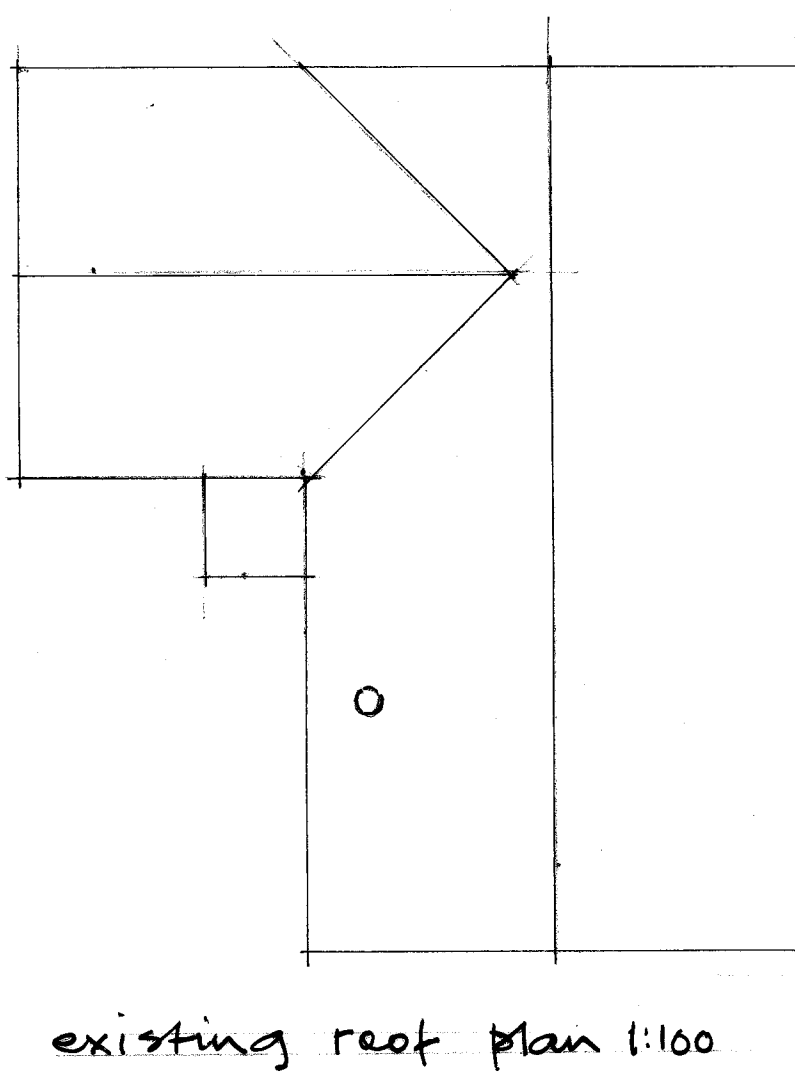



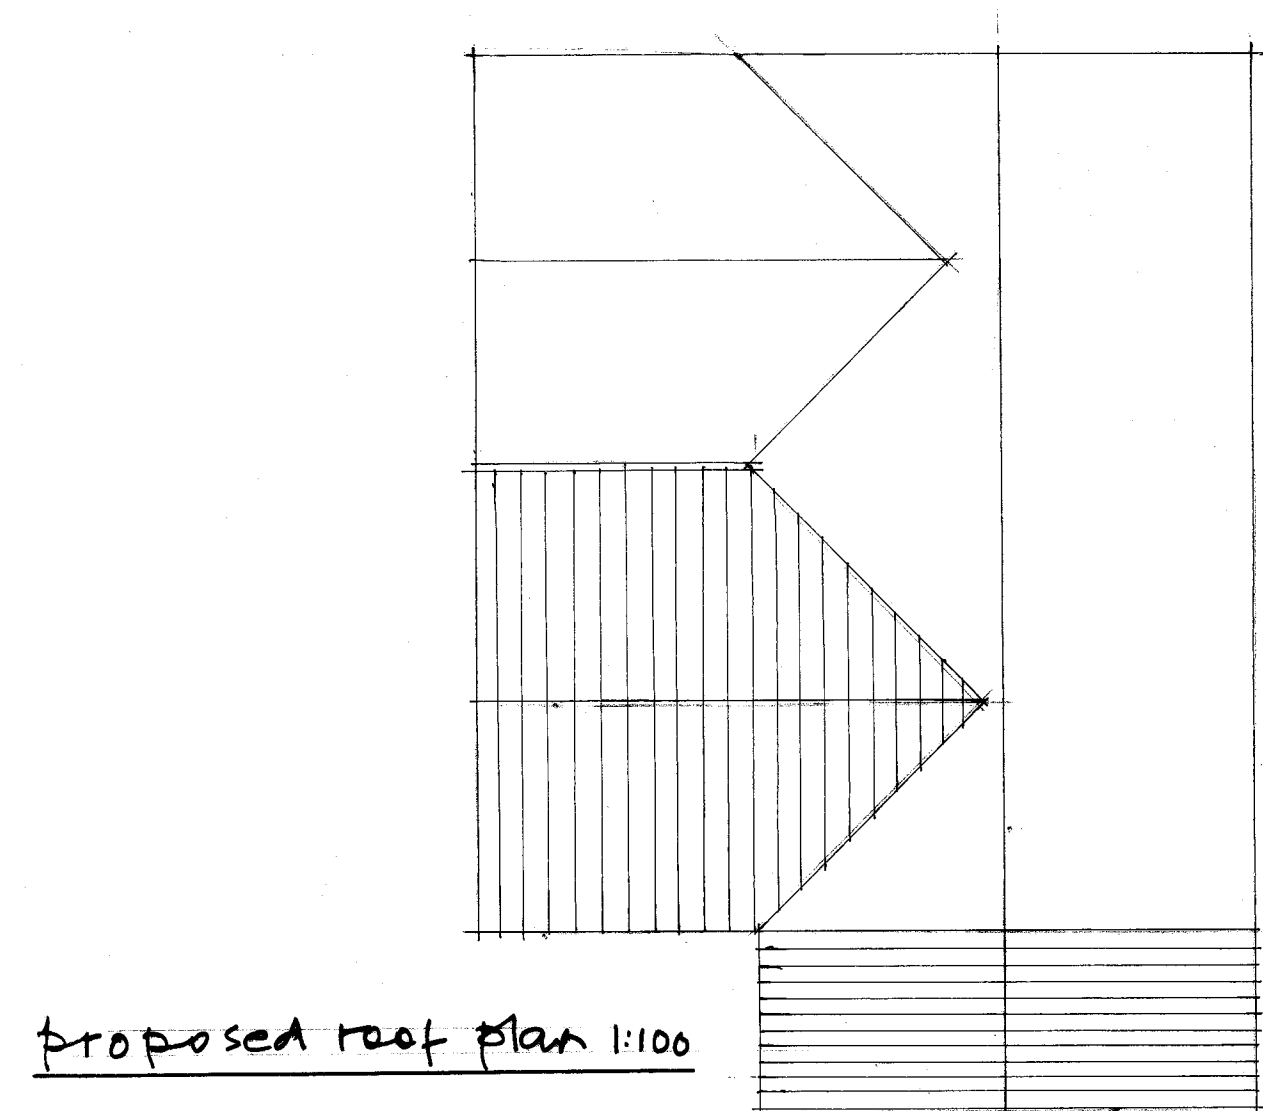


proposed roof plan 1:100

existing roof plan 1:100



garage elevations 1:100

site plan 1:200

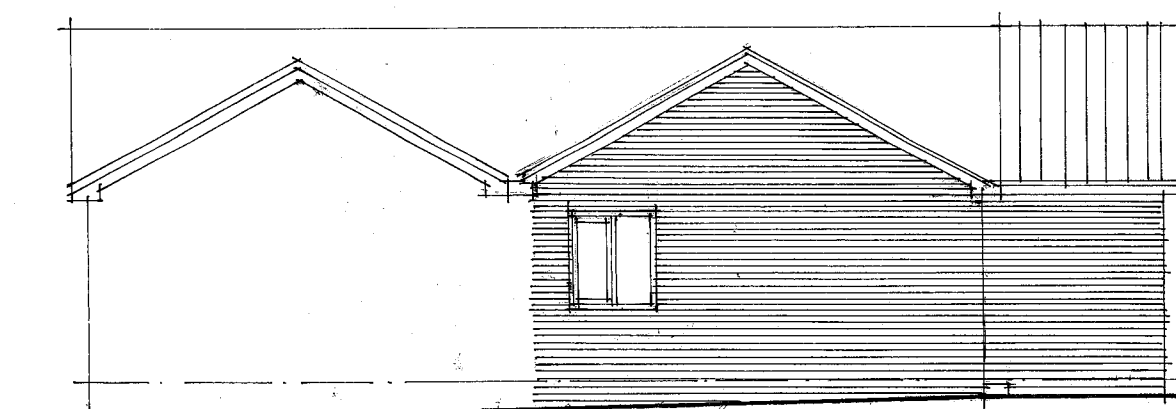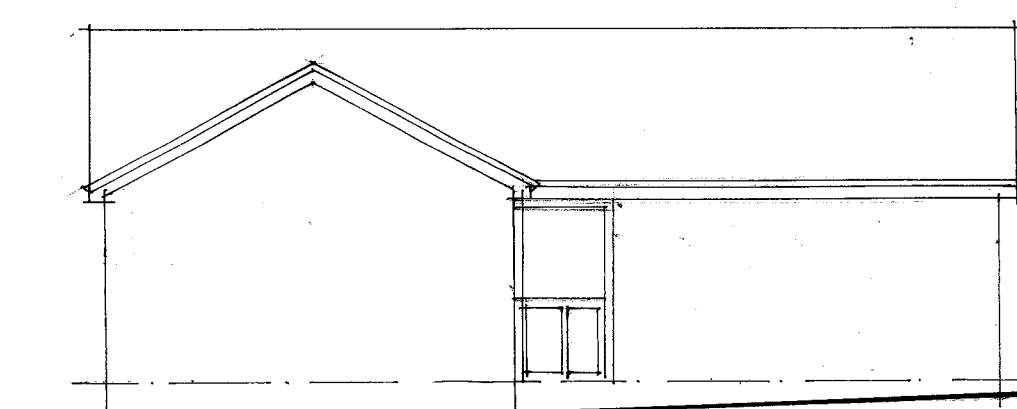



existing side elevation 1:100

proposed side elevation 1:100

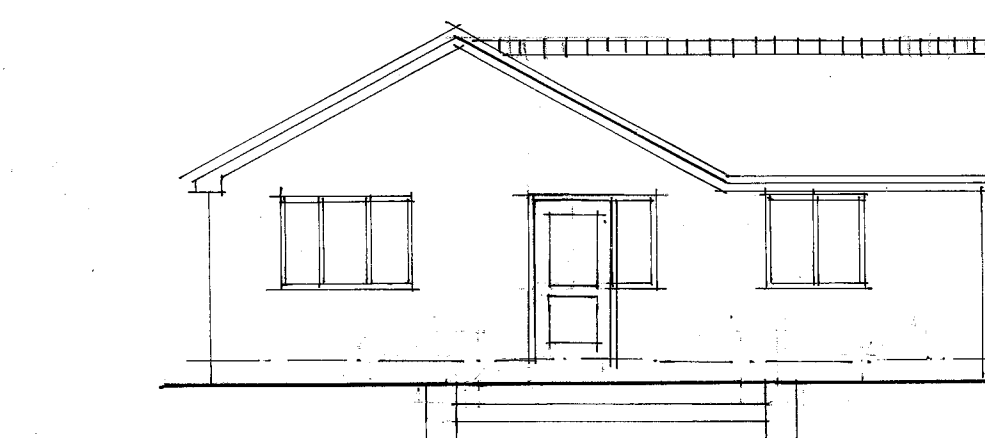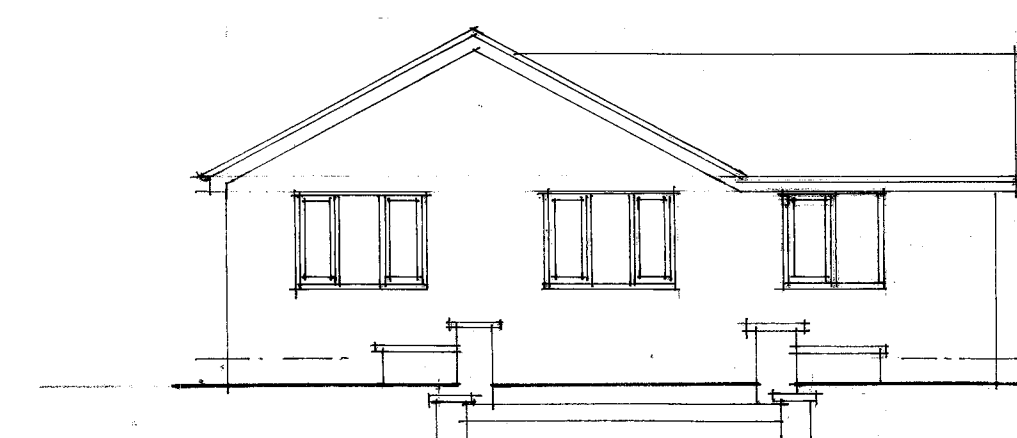



existing rear elevation 1:100

proposed rear elevation 1:100

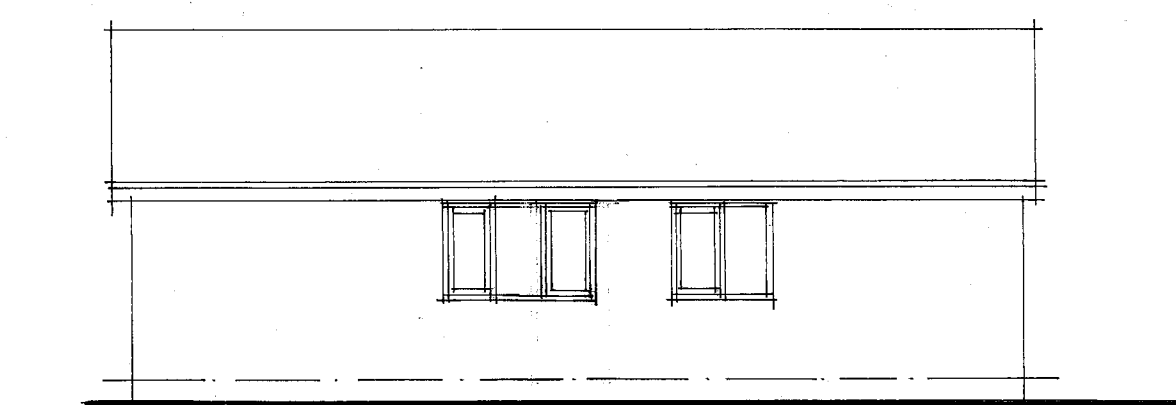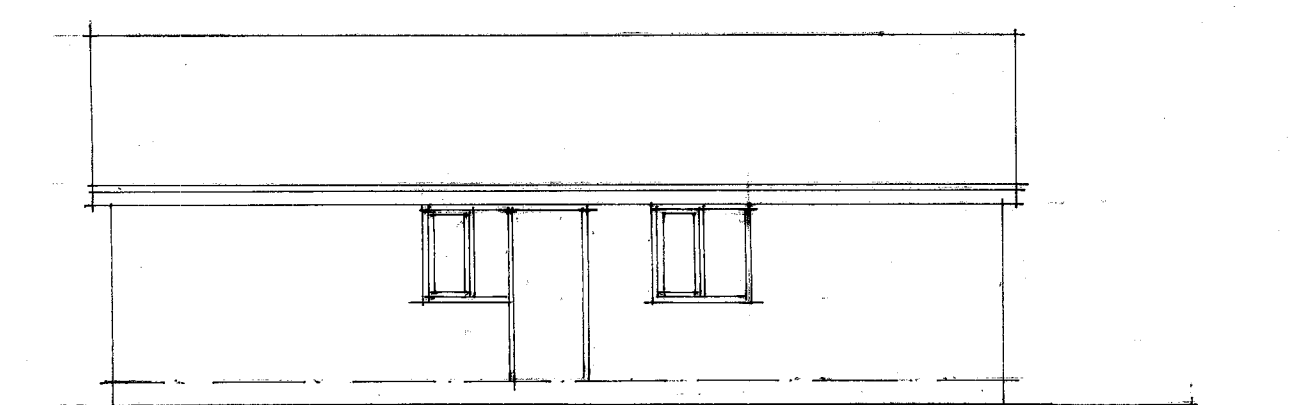



existing side elevation 1:100

proposed side elevation 1:100

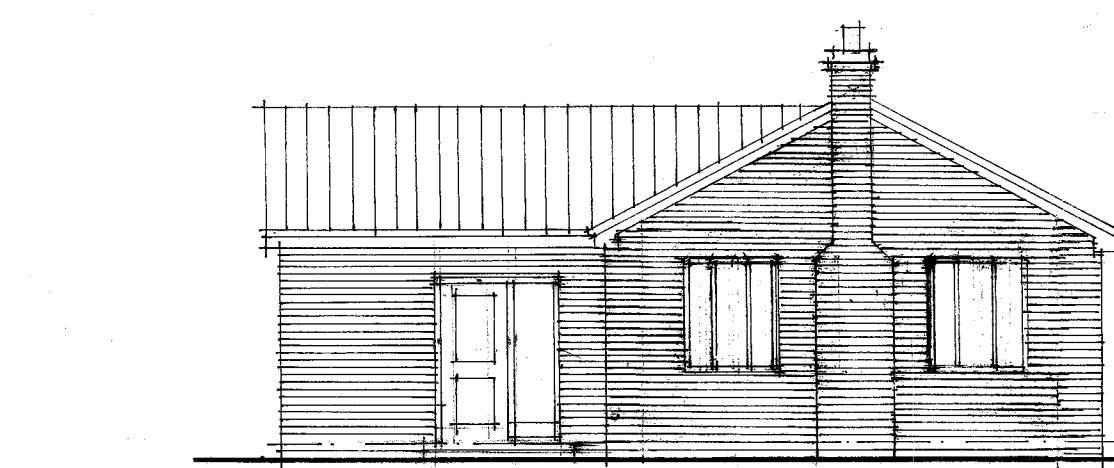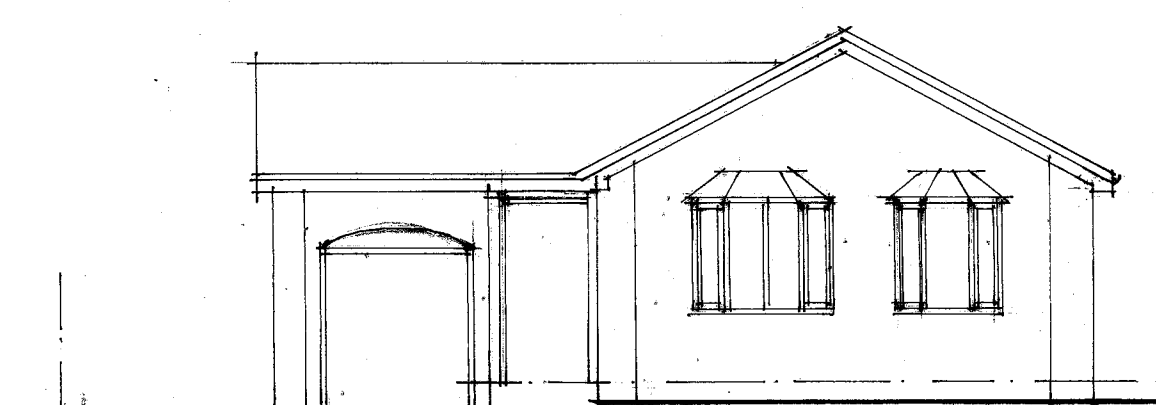

existing front elevation 1:100

proposed front elevation 1:100

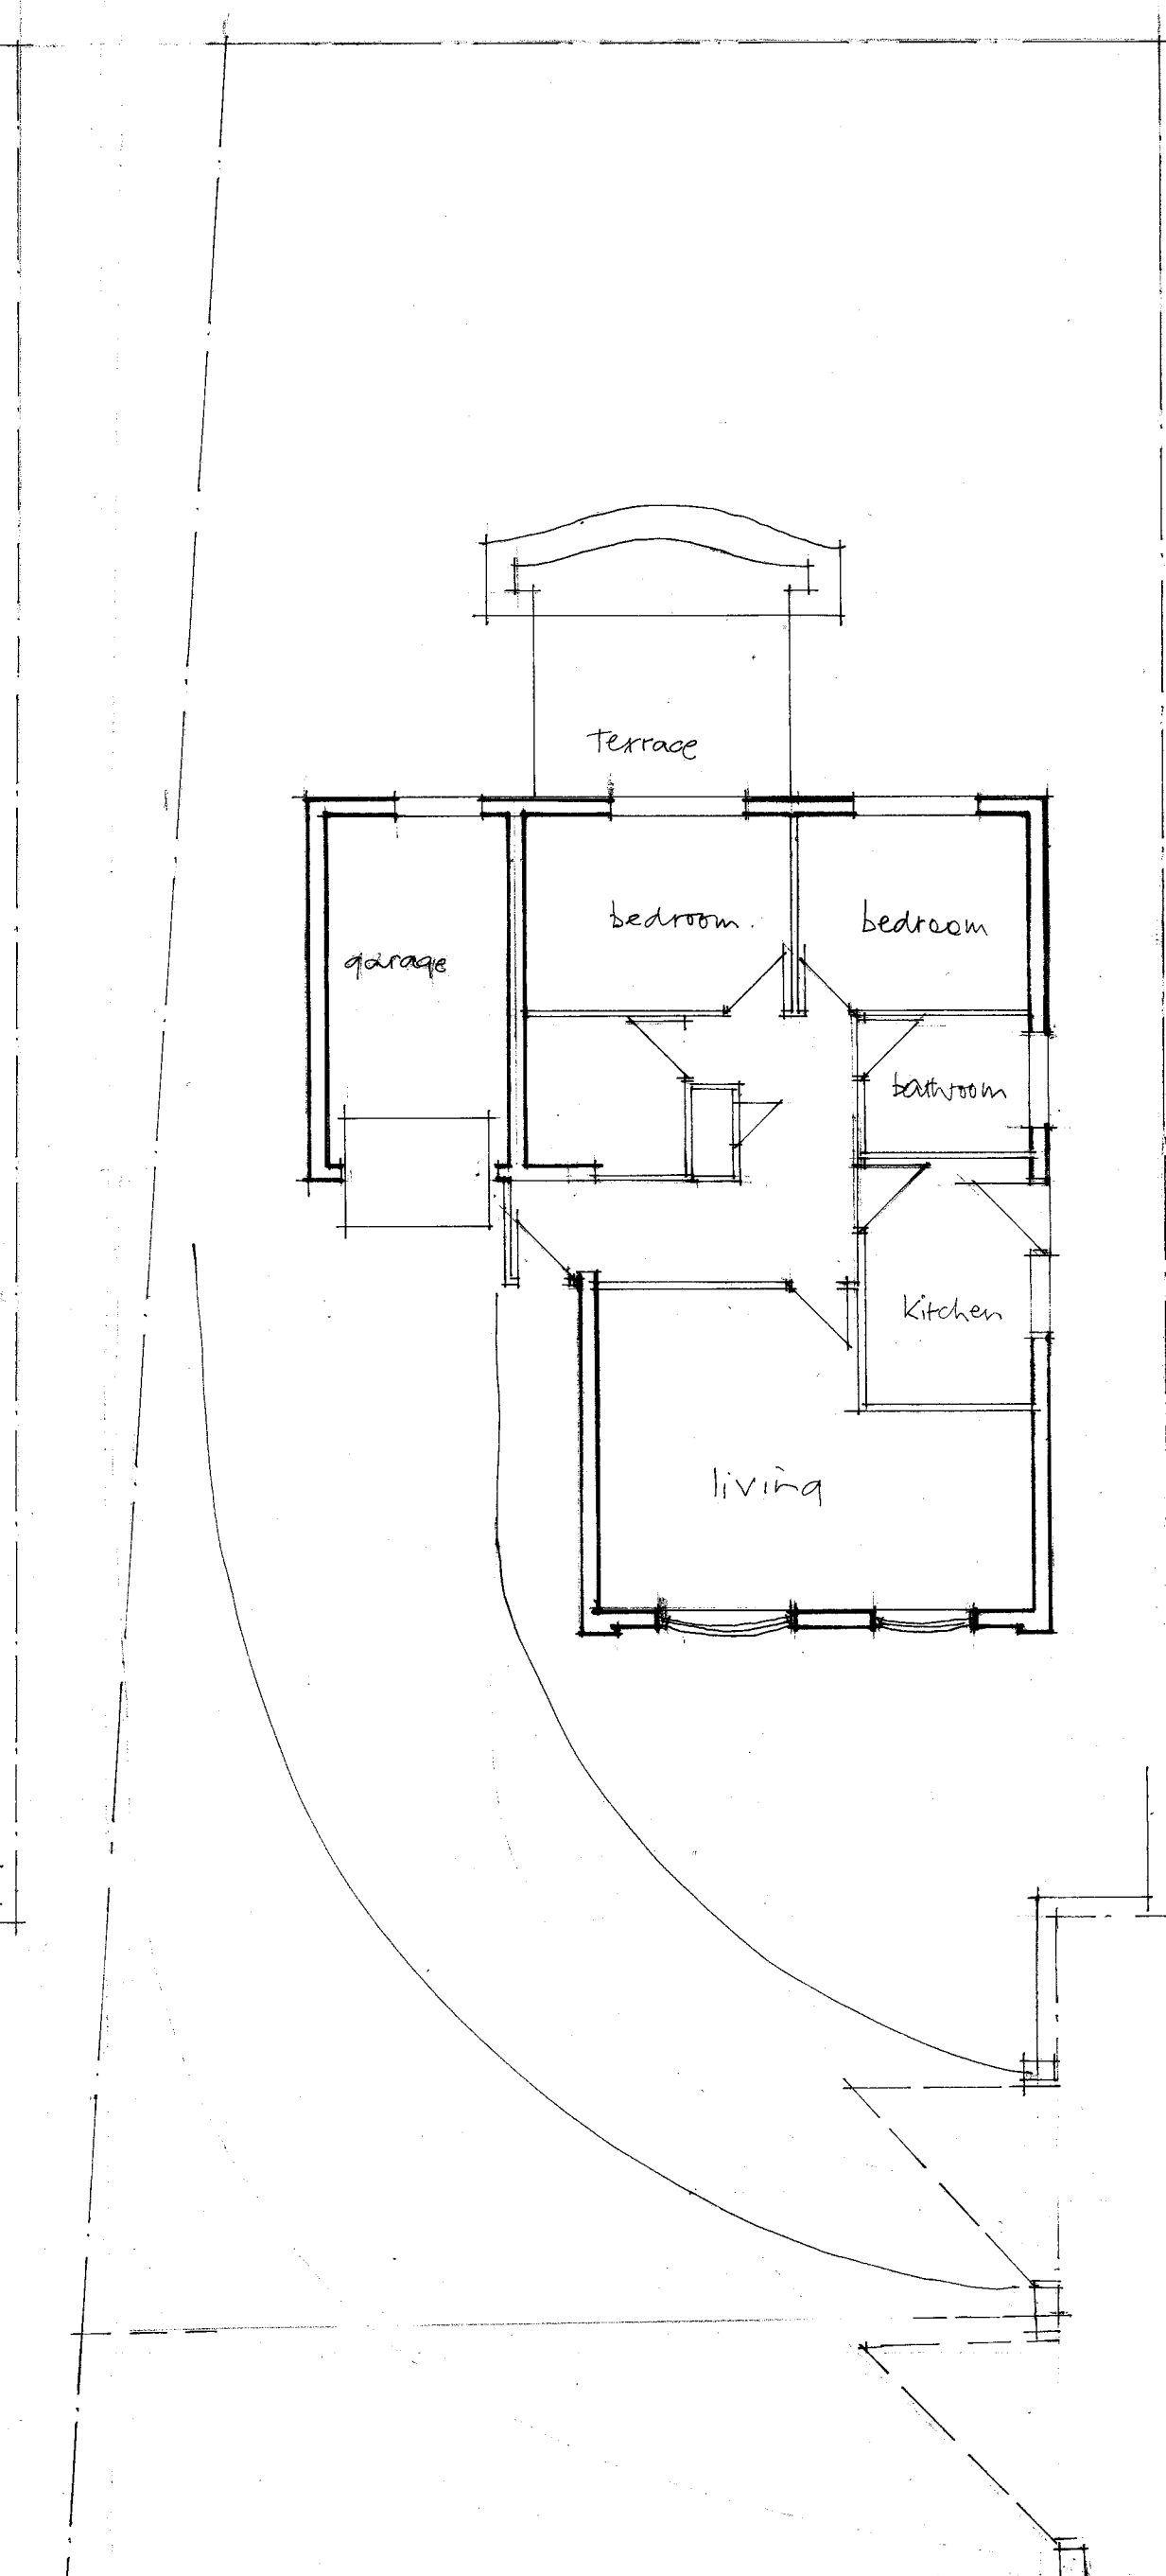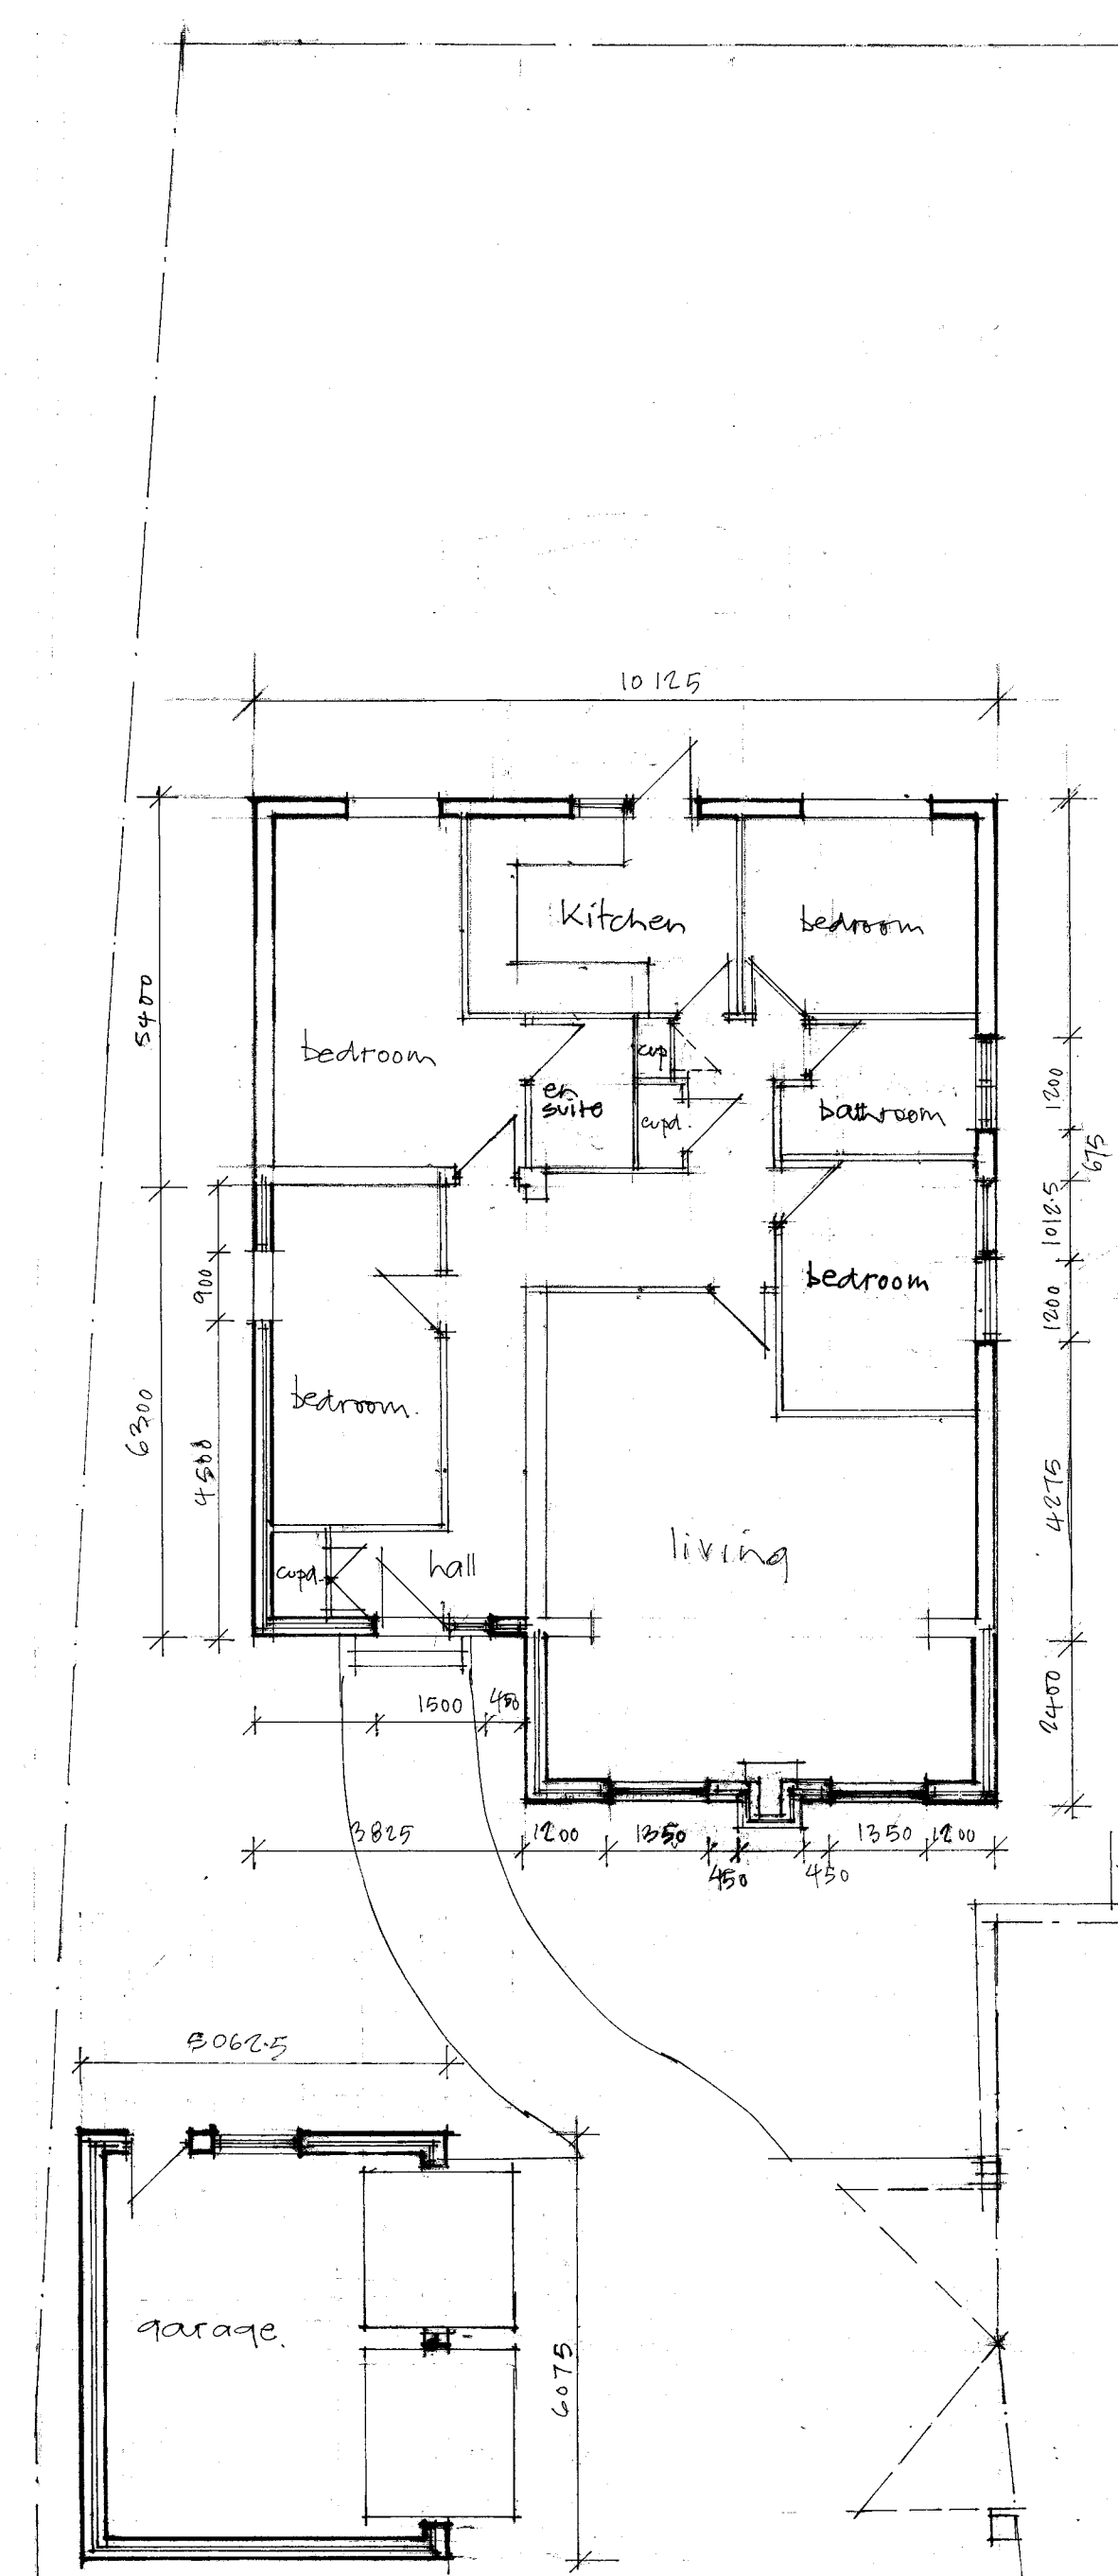

proposed plan extension & garage 1:100

existing plan 1:100

A. Chimney added 31.7.17

Rev	Description	Date
1	Chimney added	31.7.17

Revisions:

Drawing Status:

PLANNING

Client: Mr David Dawson

Project Title: Single Storey Extension, 14 Annan Close, Barugh Green, Barnsley, S75 1NG

Drawing Title: EXISTING & PROPOSED PLANS - ELEVATIONS SITE PLAN

Date: 27.7.17 Scale: 1:100/1:200 Sheet: A1

Project No: 17025 Drawing No: (10) 01 Revision: A

Copthall Bridge House, Station Bridge, Harrogate, HG1 1SP
Tel: 01423 790 146 - Fax: 01423 790 227
Email: info@pmkdesignassociates.com

pmk design associates