


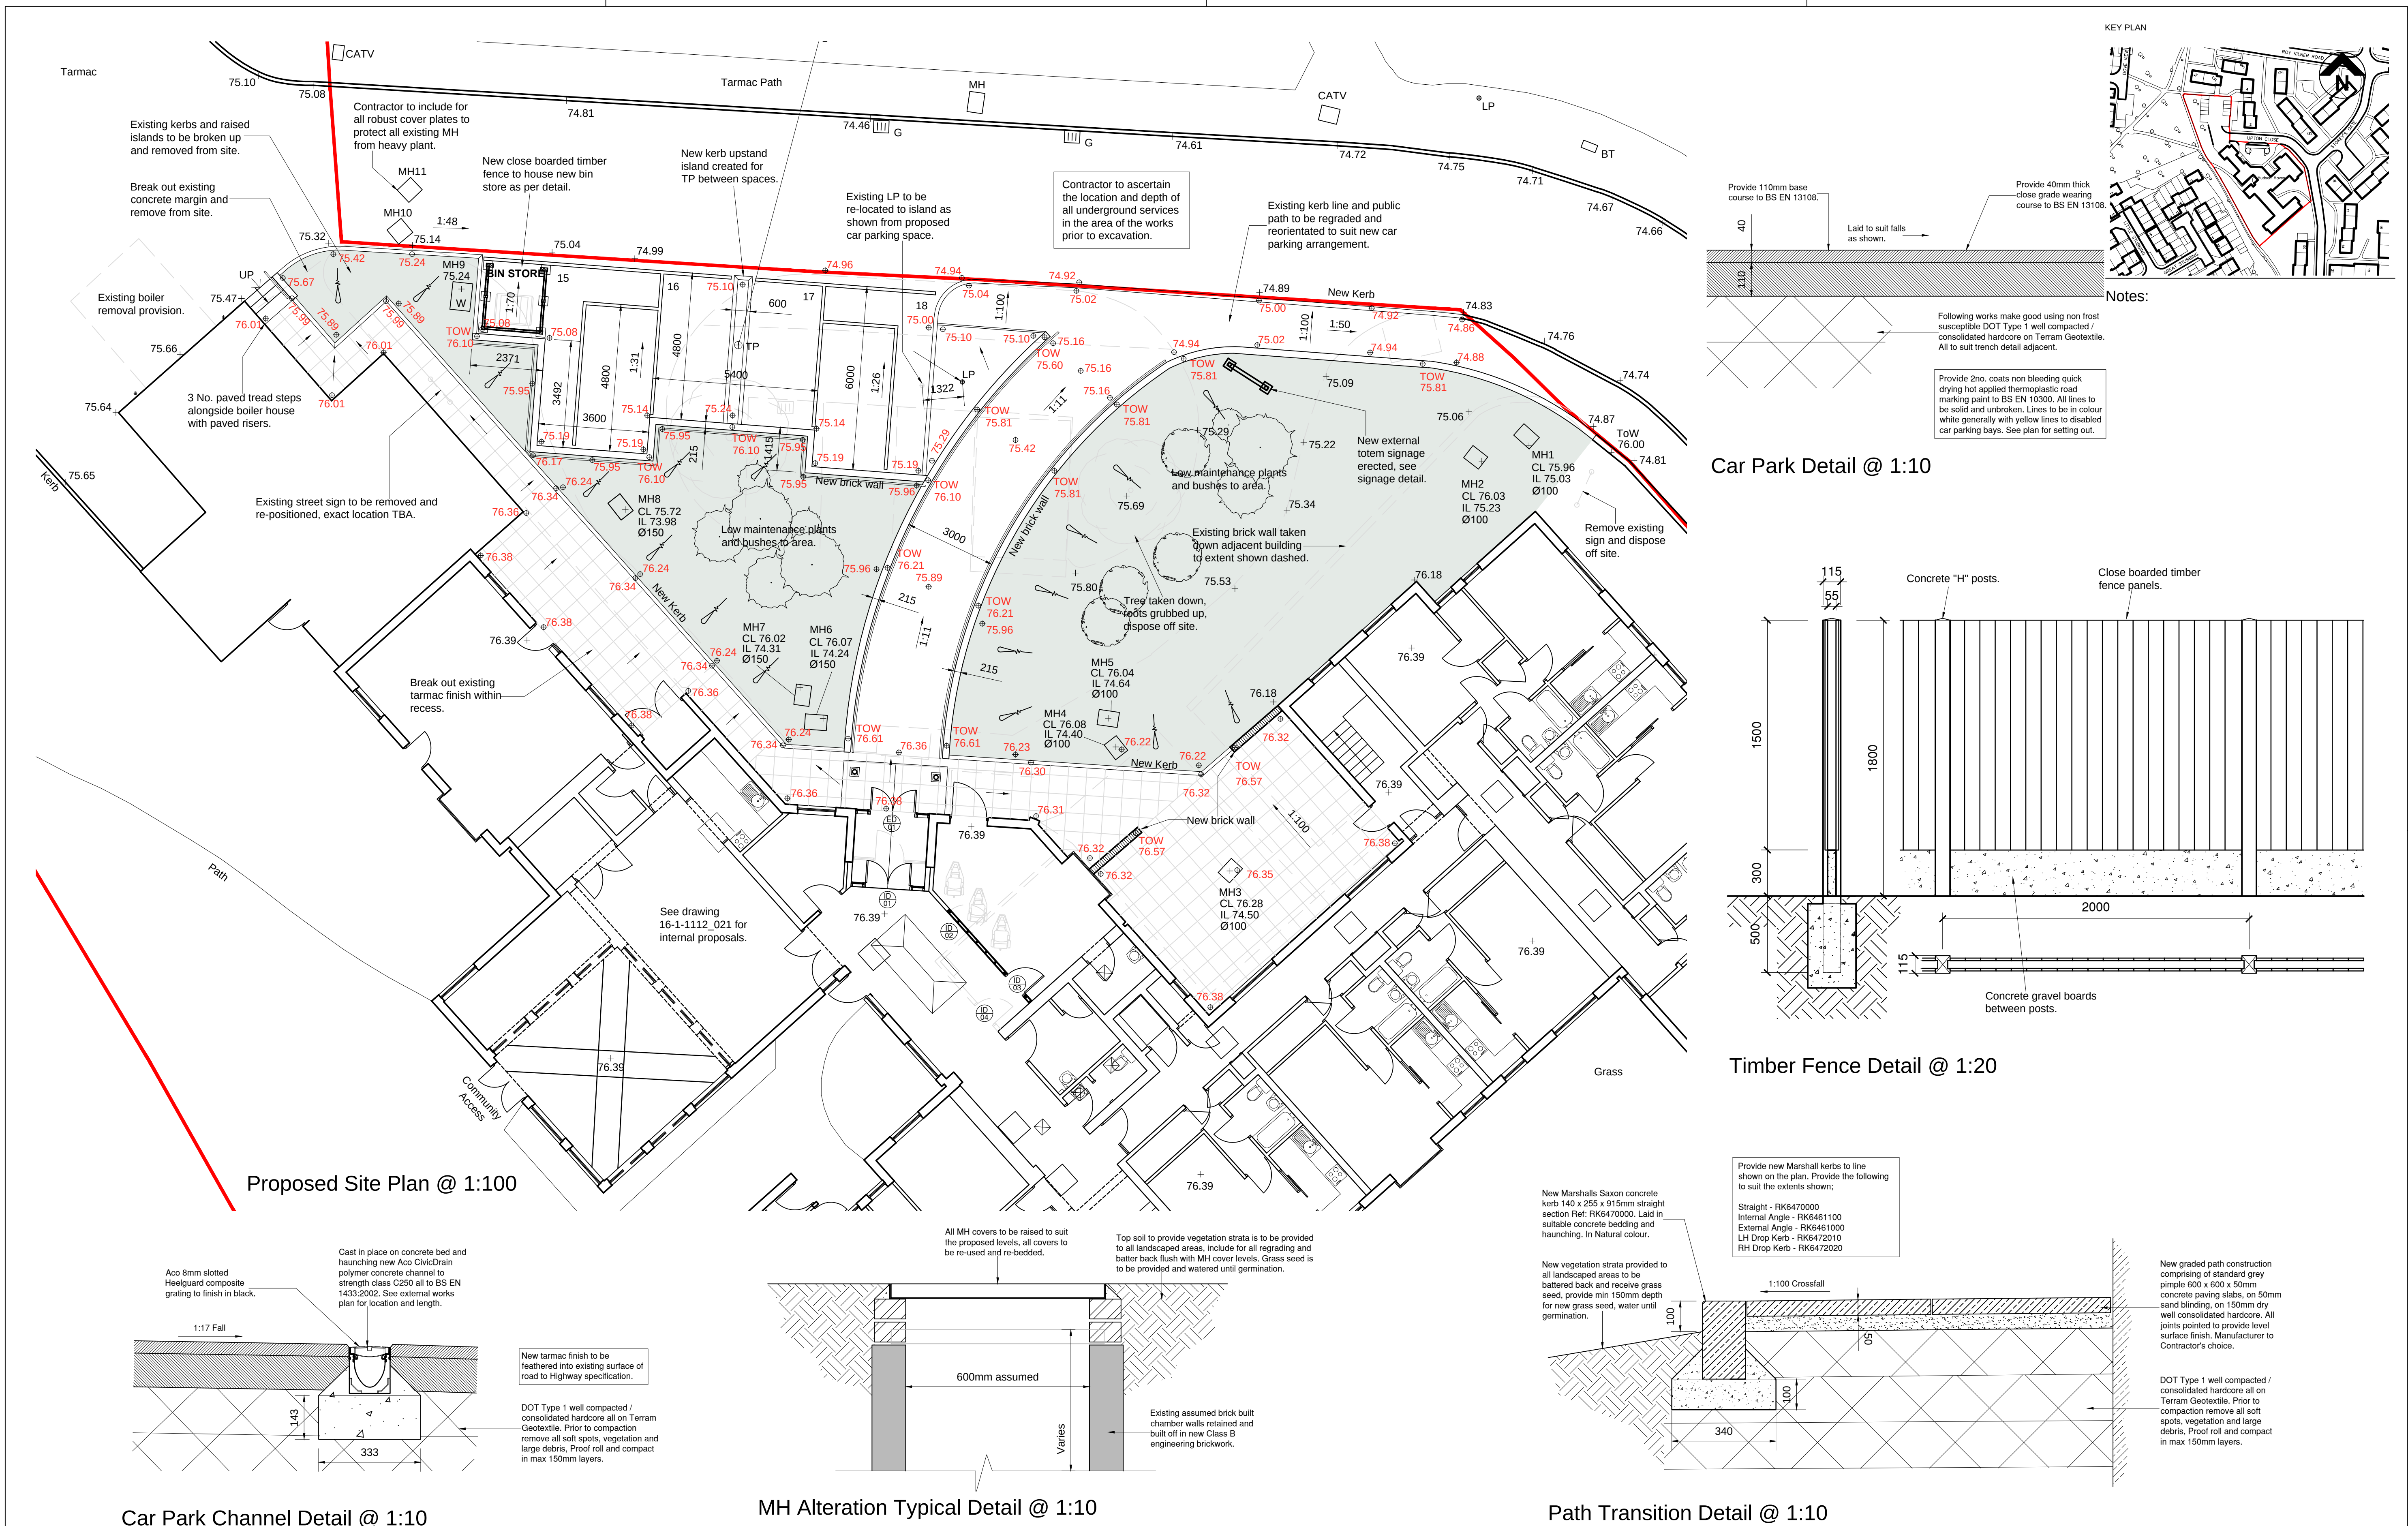

FIRST ISSUE						THIS DRAWING IS PRODUCED FOR USE IN THIS PROJECT ONLY AND MAY NOT BE USED FOR ANY OTHER PURPOSE. NPS PROPERTY CONSULTANTS LTD ACCEPT NO LIABILITY FOR THE USE OF THIS DRAWING OTHER THAN THE PURPOSE FOR WHICH IT WAS INTENDED IN CONNECTION WITH THIS PROJECT AS RECORDED IN THE PURPOSE FOR ISSUE' AND FILE STATUS CODE:						RESPONSIBILITY IS NOT ACCEPTED FOR OTHERS SCALING DIRECTLY FROM THIS DRAWING. DO NOT SCALE FROM THIS DRAWING. USE WRITTEN DIMENSIONS ONLY.						CLIENT						TITLE						SCALES						DISCIPLINE						PROJECT NUMBER					
P1						THIS DRAWING MAY NOT BE REPRODUCED IN ANY FORM WITHOUT PRIOR WRITTEN AGREEMENT OF NPS PROPERTY CONSULTANTS LTD.						0m 1 2 3 6m						Berneslai Homes						Site Plan as Proposed Sheet 2 of 2						1:100 / 10						ARCHITECT						16-1-1112					
COMMENT						© CROWN COPYRIGHT AND DATABASE RIGHTS 2015 ORDNANCE SURVEY LICENCE NUMBER 100022264						ORIGINAL SHEET SIZE A1						PROJECT						Hudson Haven Retirement Home Proposed Entrance and External Works						DRAWING NUMBER						REV CODE						P1					
REV						DRAWN						DATE						STATUS CODE						PURPOSE OF ISSUE						DRAWN BY						SBL											
						CHECKED												S2						PRELIMINARY																							

File Path: G:\Design and Procurement\2015\Projects\07-17-16-1-1112 Hudson Haven P&P\2_0_Design Folder\2_02_Drawings\01_0_Architectural\Sheet07-17-16-1-1112_013 P1 Site Plan as Proposed 1:200 (A1).dwg, Saved: 12 October 2015 09:54:18, By: Liffey, Sean

NPS Barnsley Ltd
General Practice, Barnsley, S1, Northern South Yorkshire, S10 2PL
Tel: 01226 770000, Email: sales@npsgroup.co.uk, Website: www.npsgroup.co.uk
Date Plotted: 12 October 2015 09:55:54

© COPYRIGHT NPS GROUP 2015