



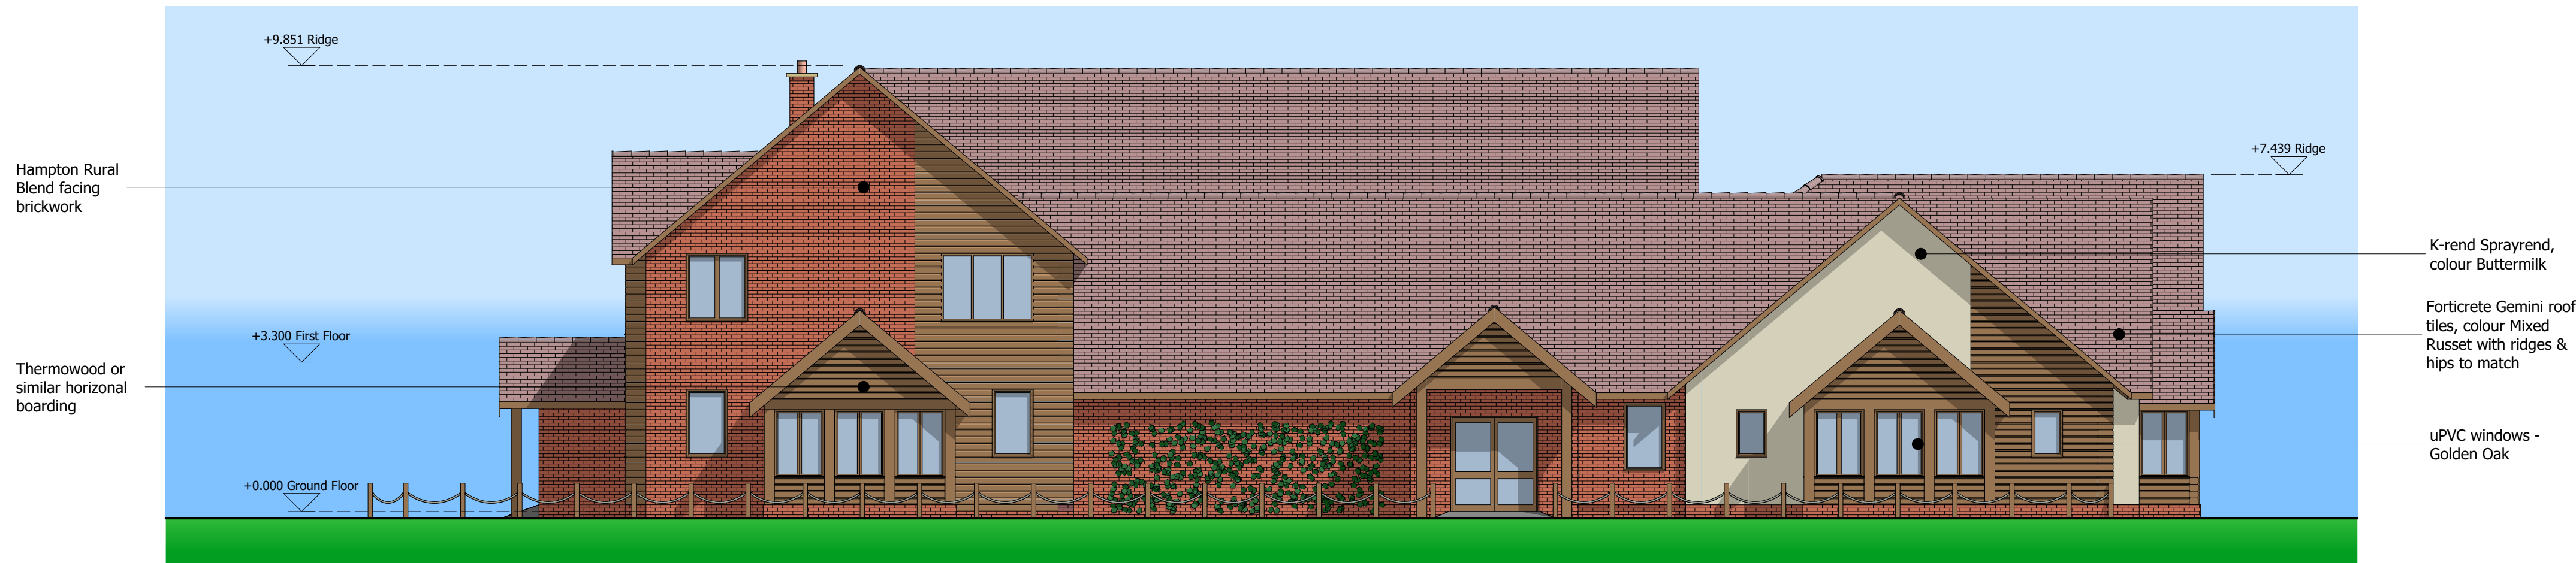


South West Elevation (front)

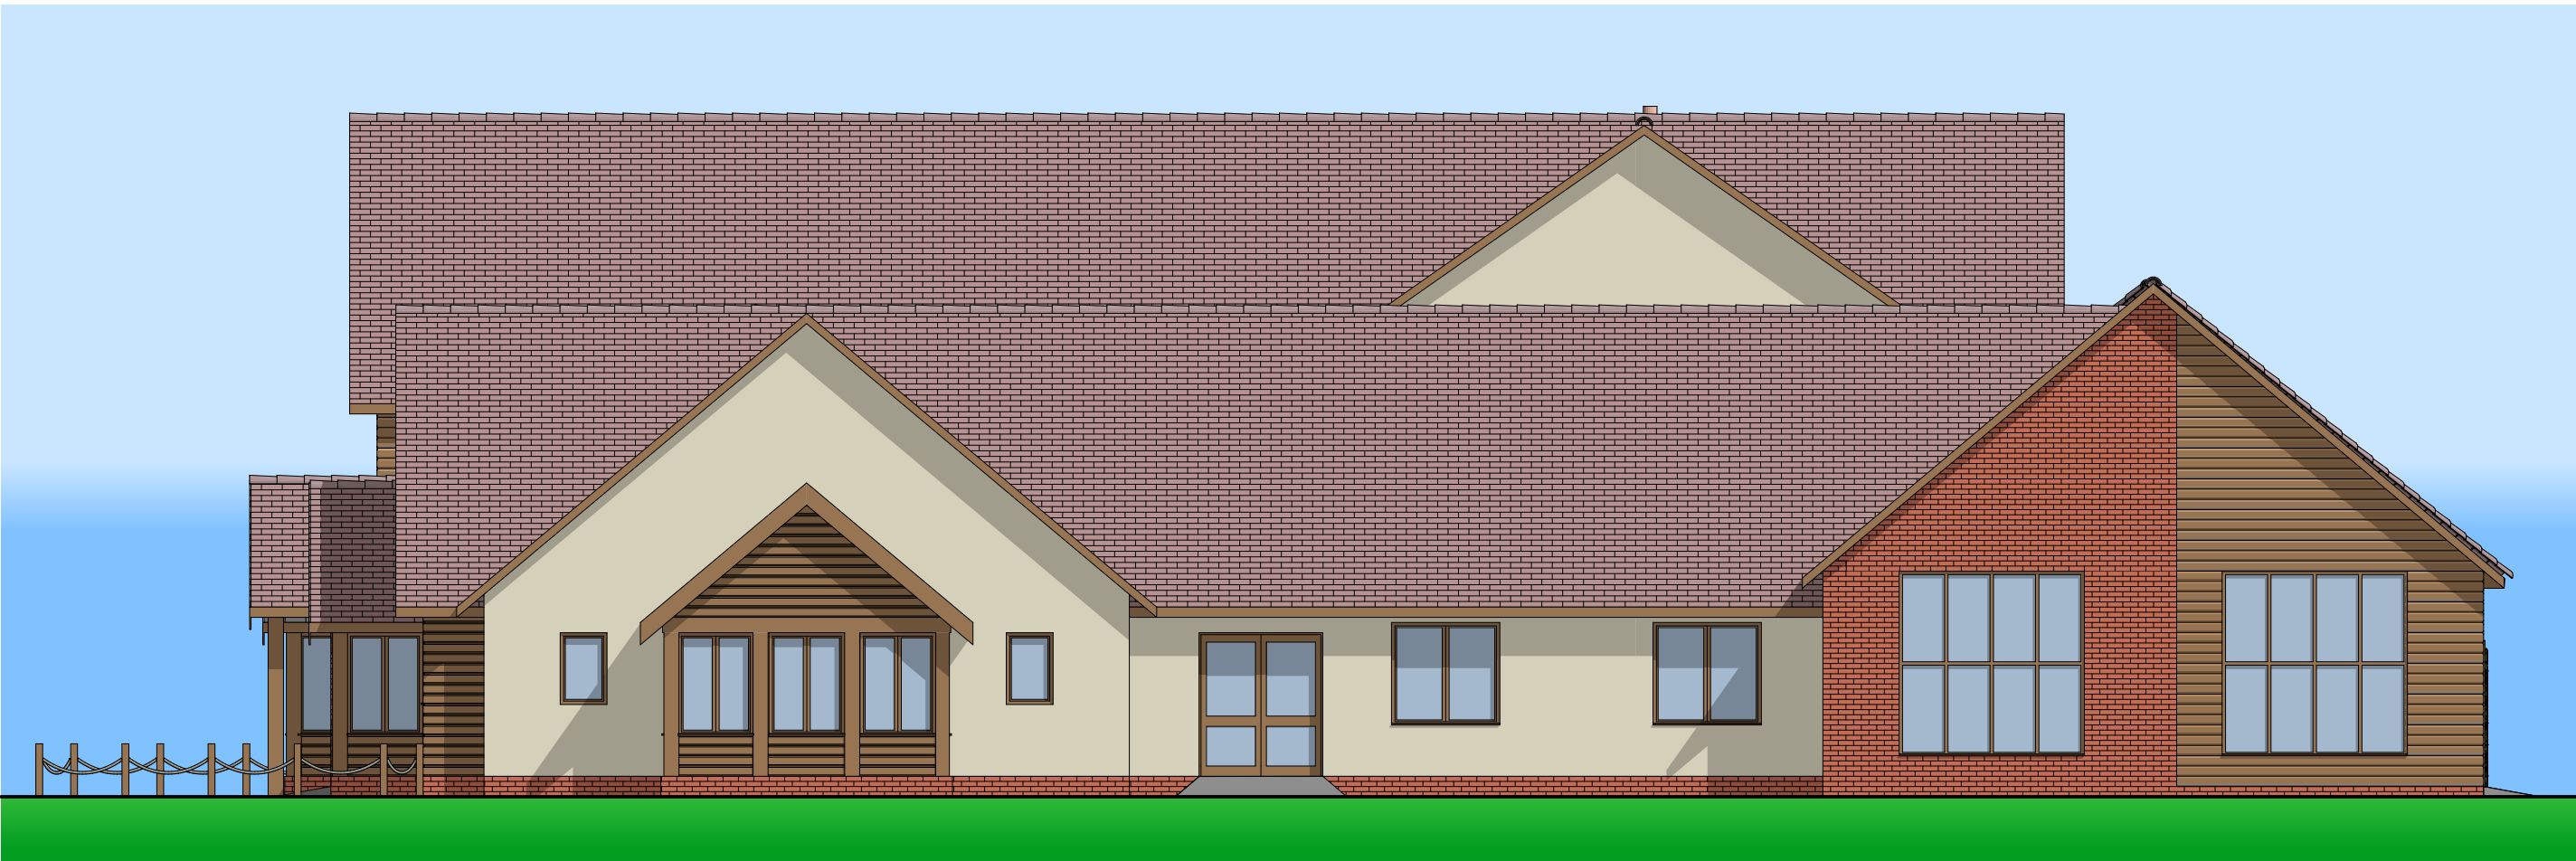

North West Elevation



South East Elevation

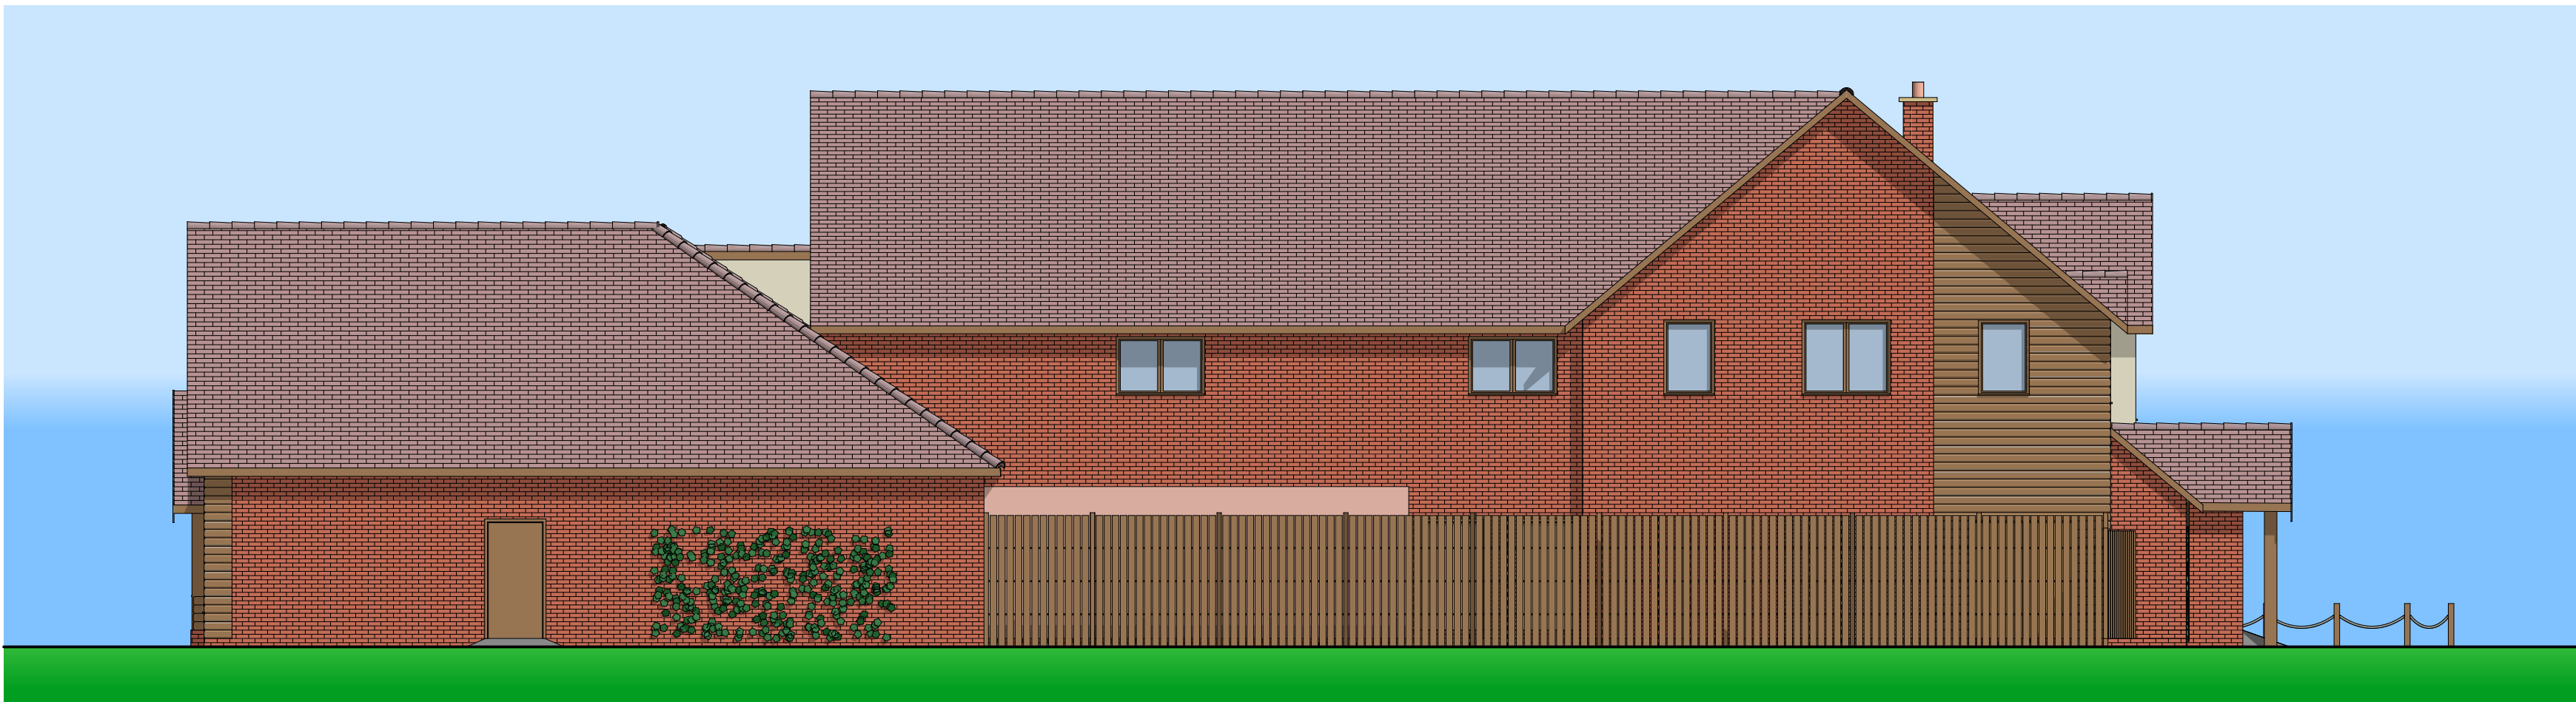

North East Elevation (rear)

NOTE

All dimensions to be checked on site and any discrepancies to be notified prior to the commencement of work

Do not scale from this drawing

If in doubt ask

© arch-e-tech design limited

Note: All rainwater goods to be black UPVc



C	Building levels added	21/08/15	BST
B	Fridge-freezer lean to extension omitted for freestanding pod in yard.	10/08/15	JFM
A	Timber cladding to SE & NW elevations amended to urban designers comments.	30/07/15	JFM
Rev	Revision Notes	Date	Initial

arch-e-tech
design ltd

Butterthwaite House
Jumble Lane
Ecclesfield
Sheffield, S35 9XJ

Tel: 0114 2451021 Email: admin@archetech.co.uk

client

GREENE KING

job title

BUSINESS PARK
AMENITY RESTAURANT
DEARNE VALLEY
BARNSELY

drg title

PROPOSED ELEVATIONS

date

JUNE 2015

drawn

JFM

scale

1:100

sheet

A1

drwg no

1340/04

rev

C