


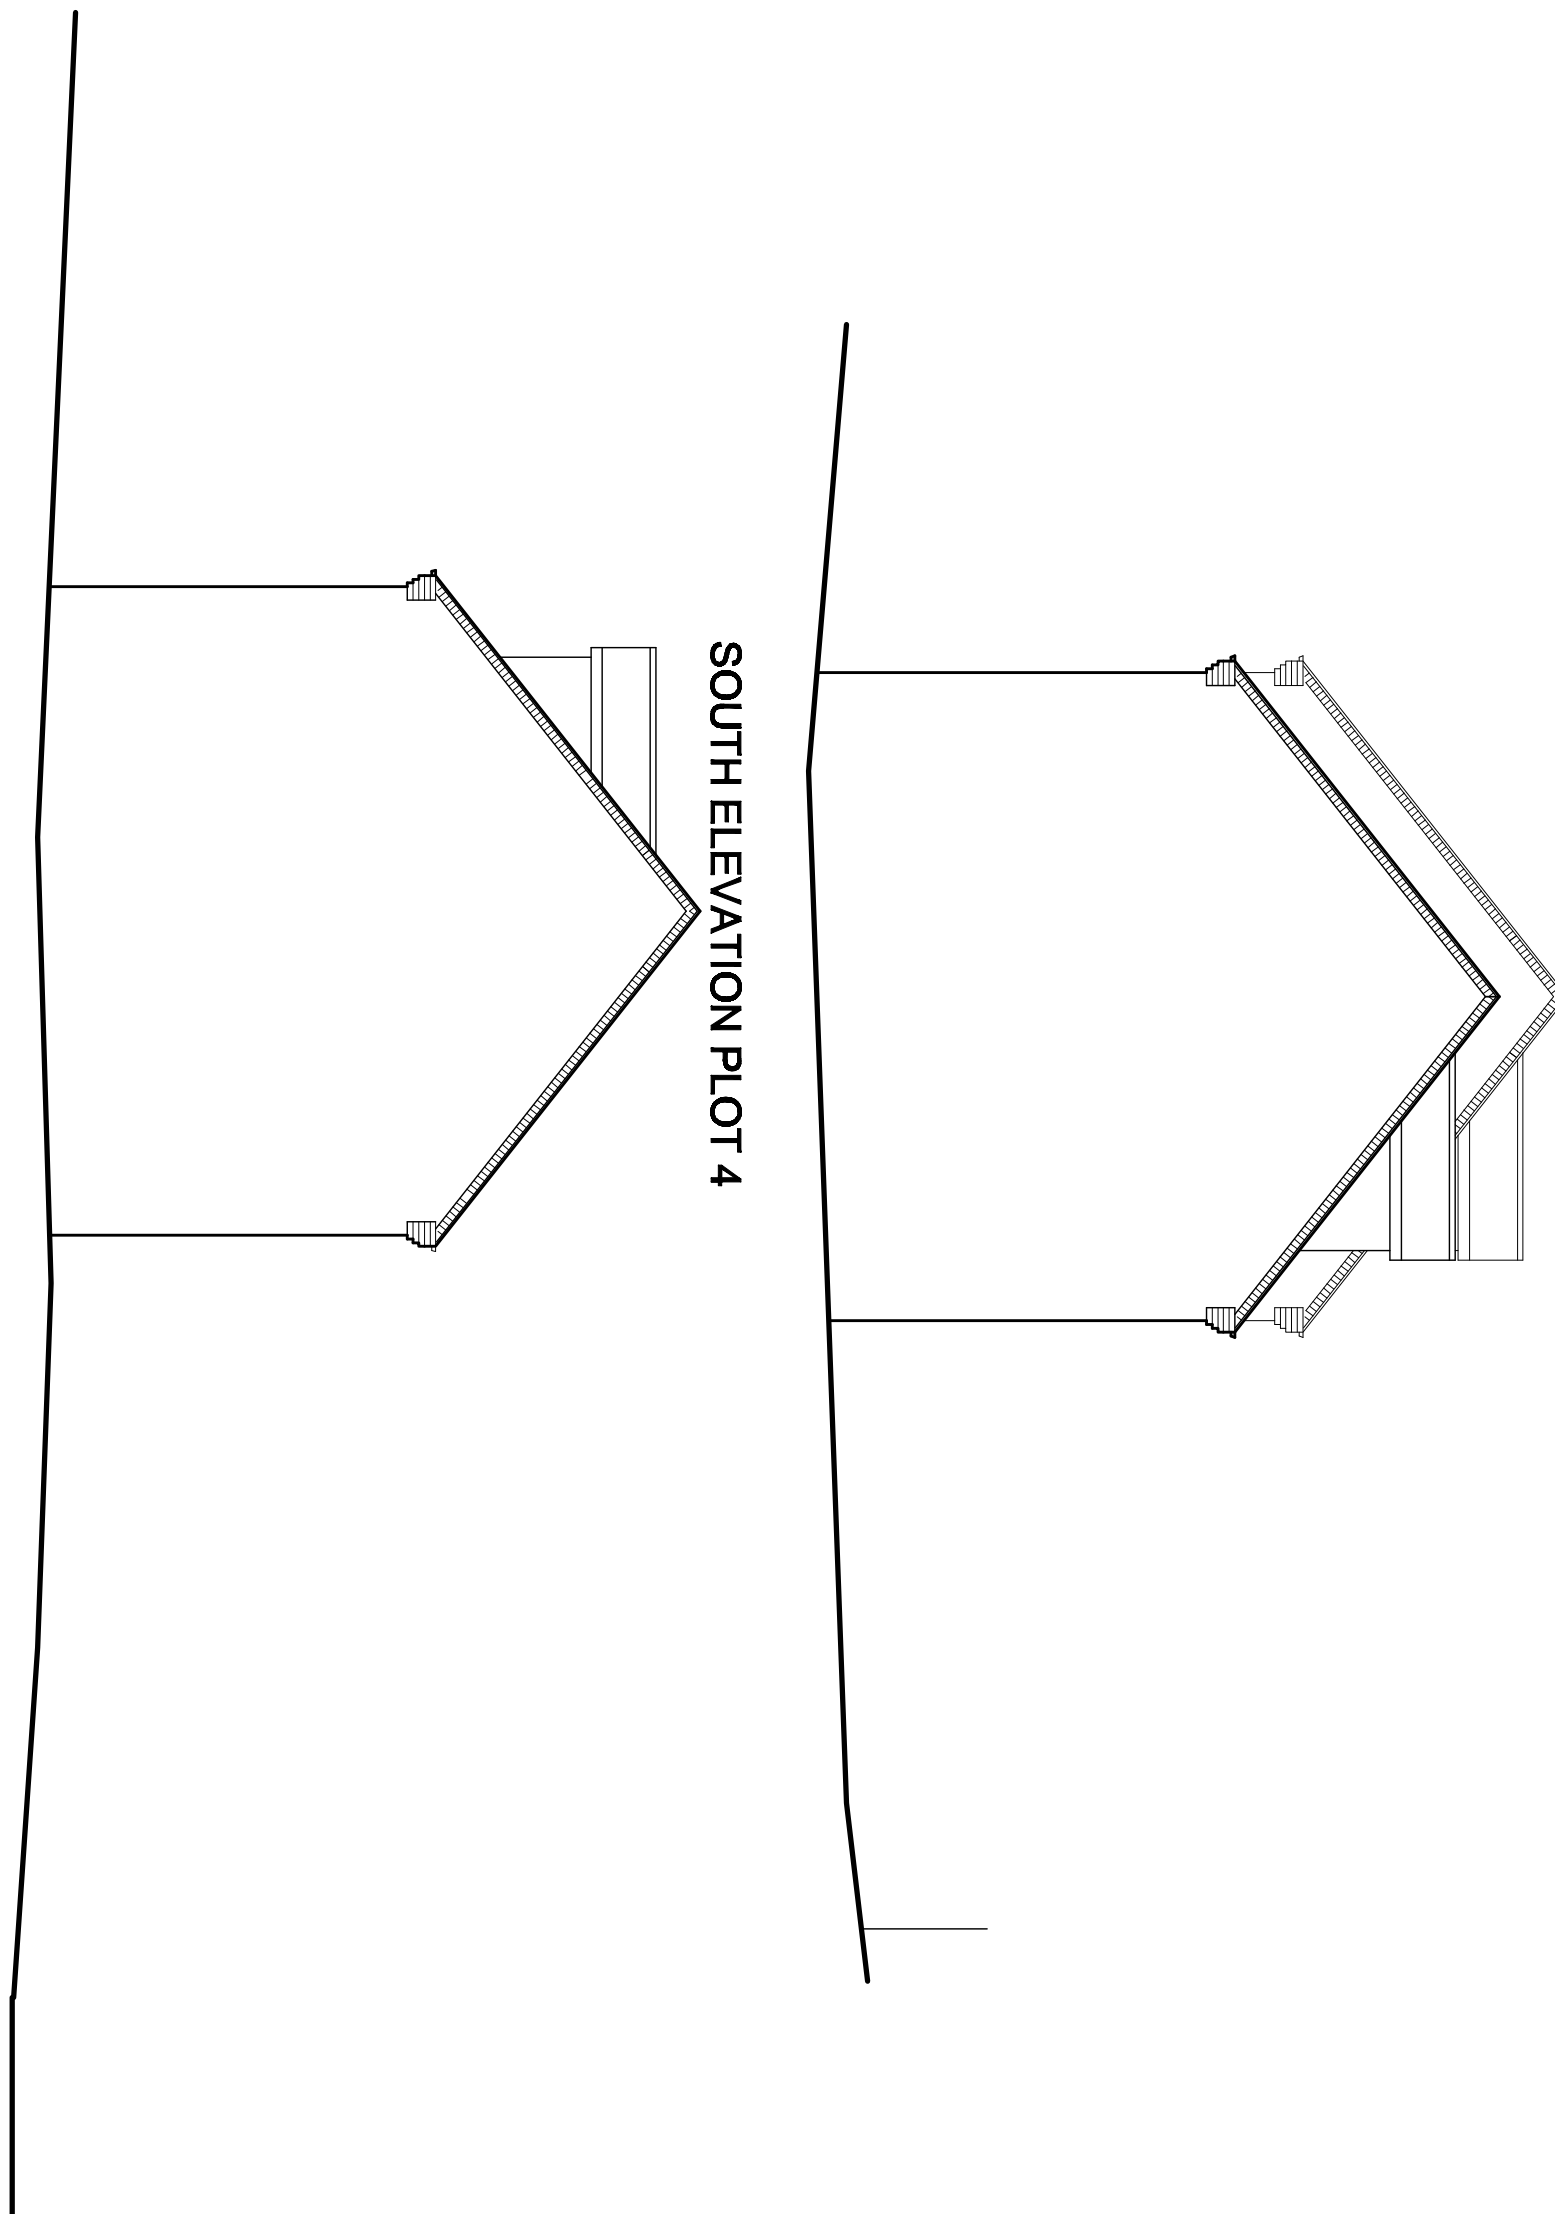


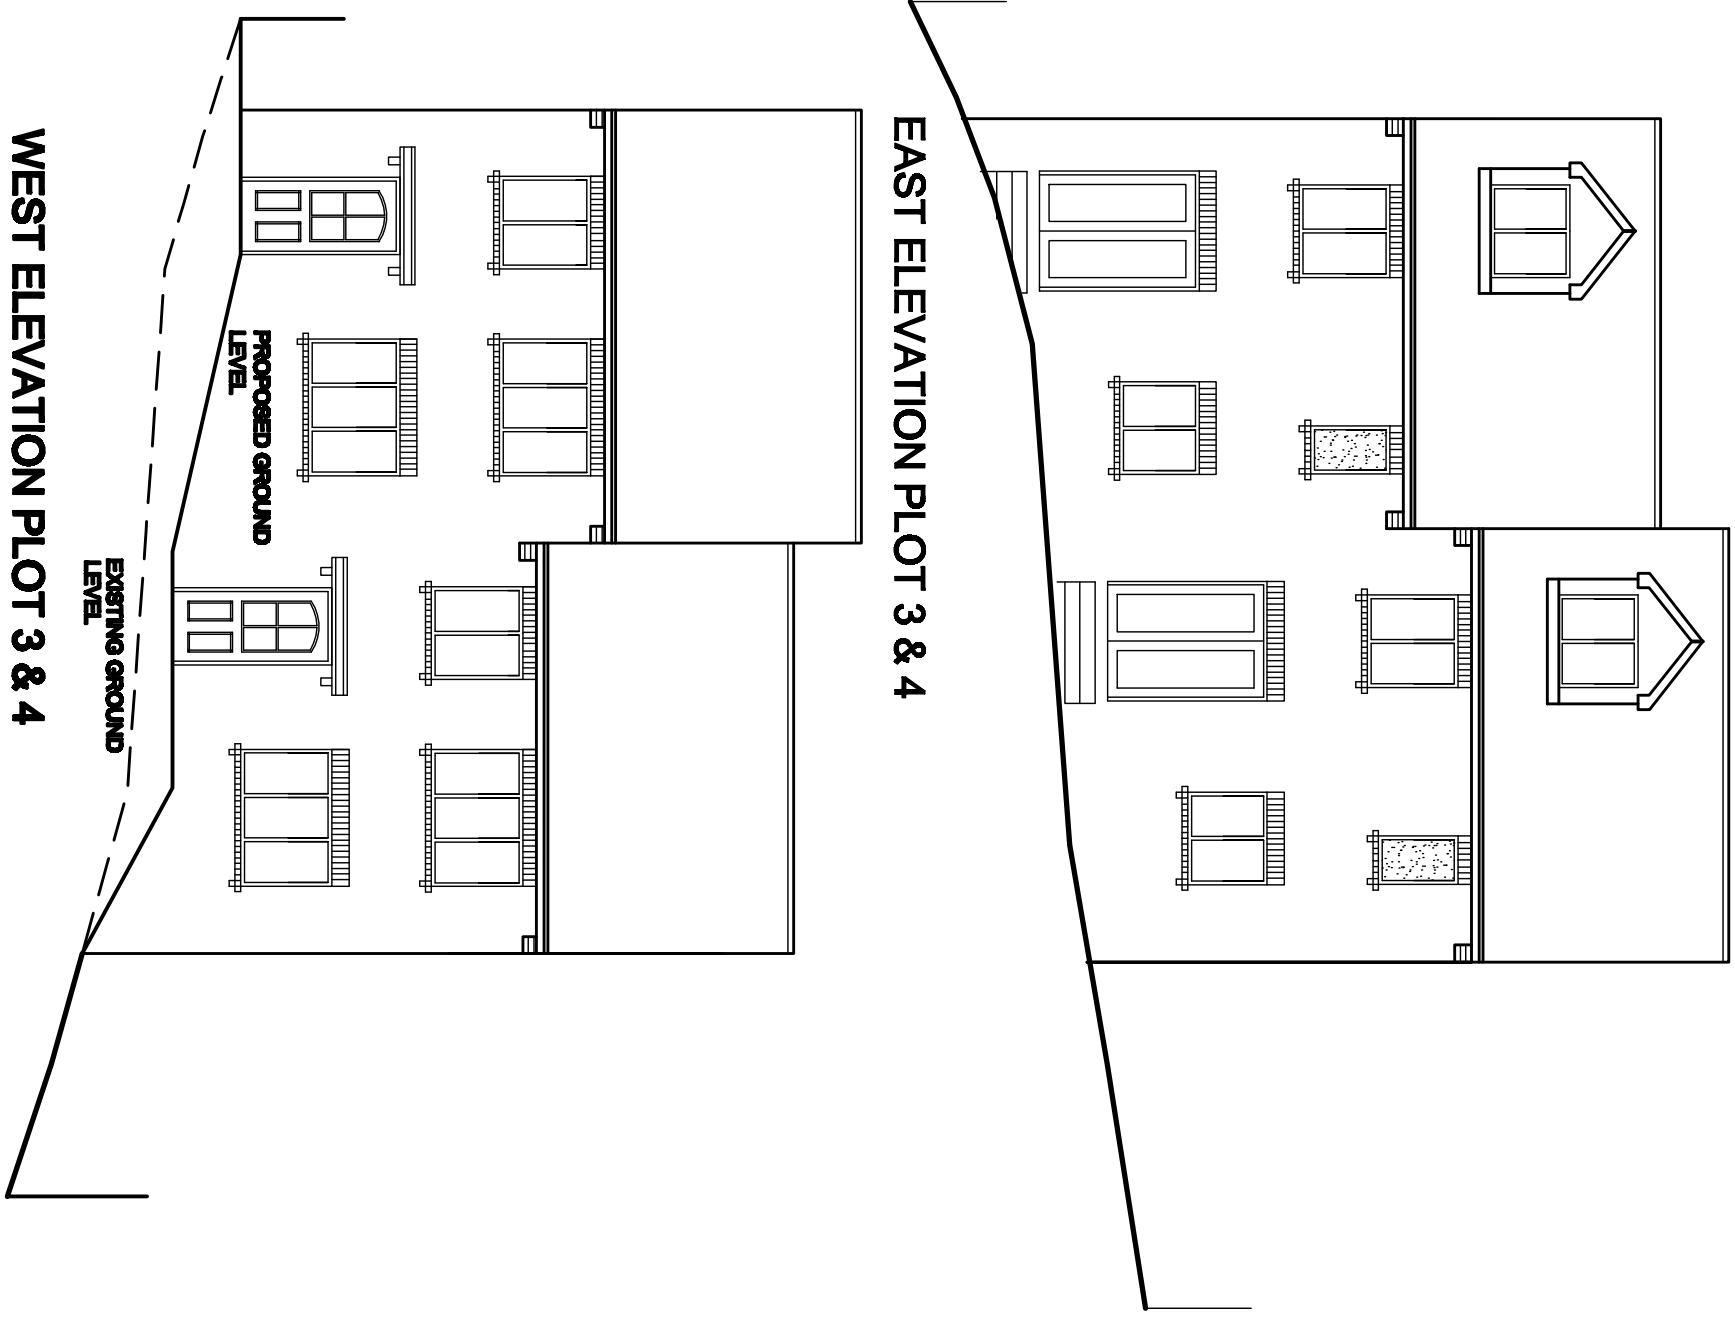


NORTH ELEVATION PLOT 3

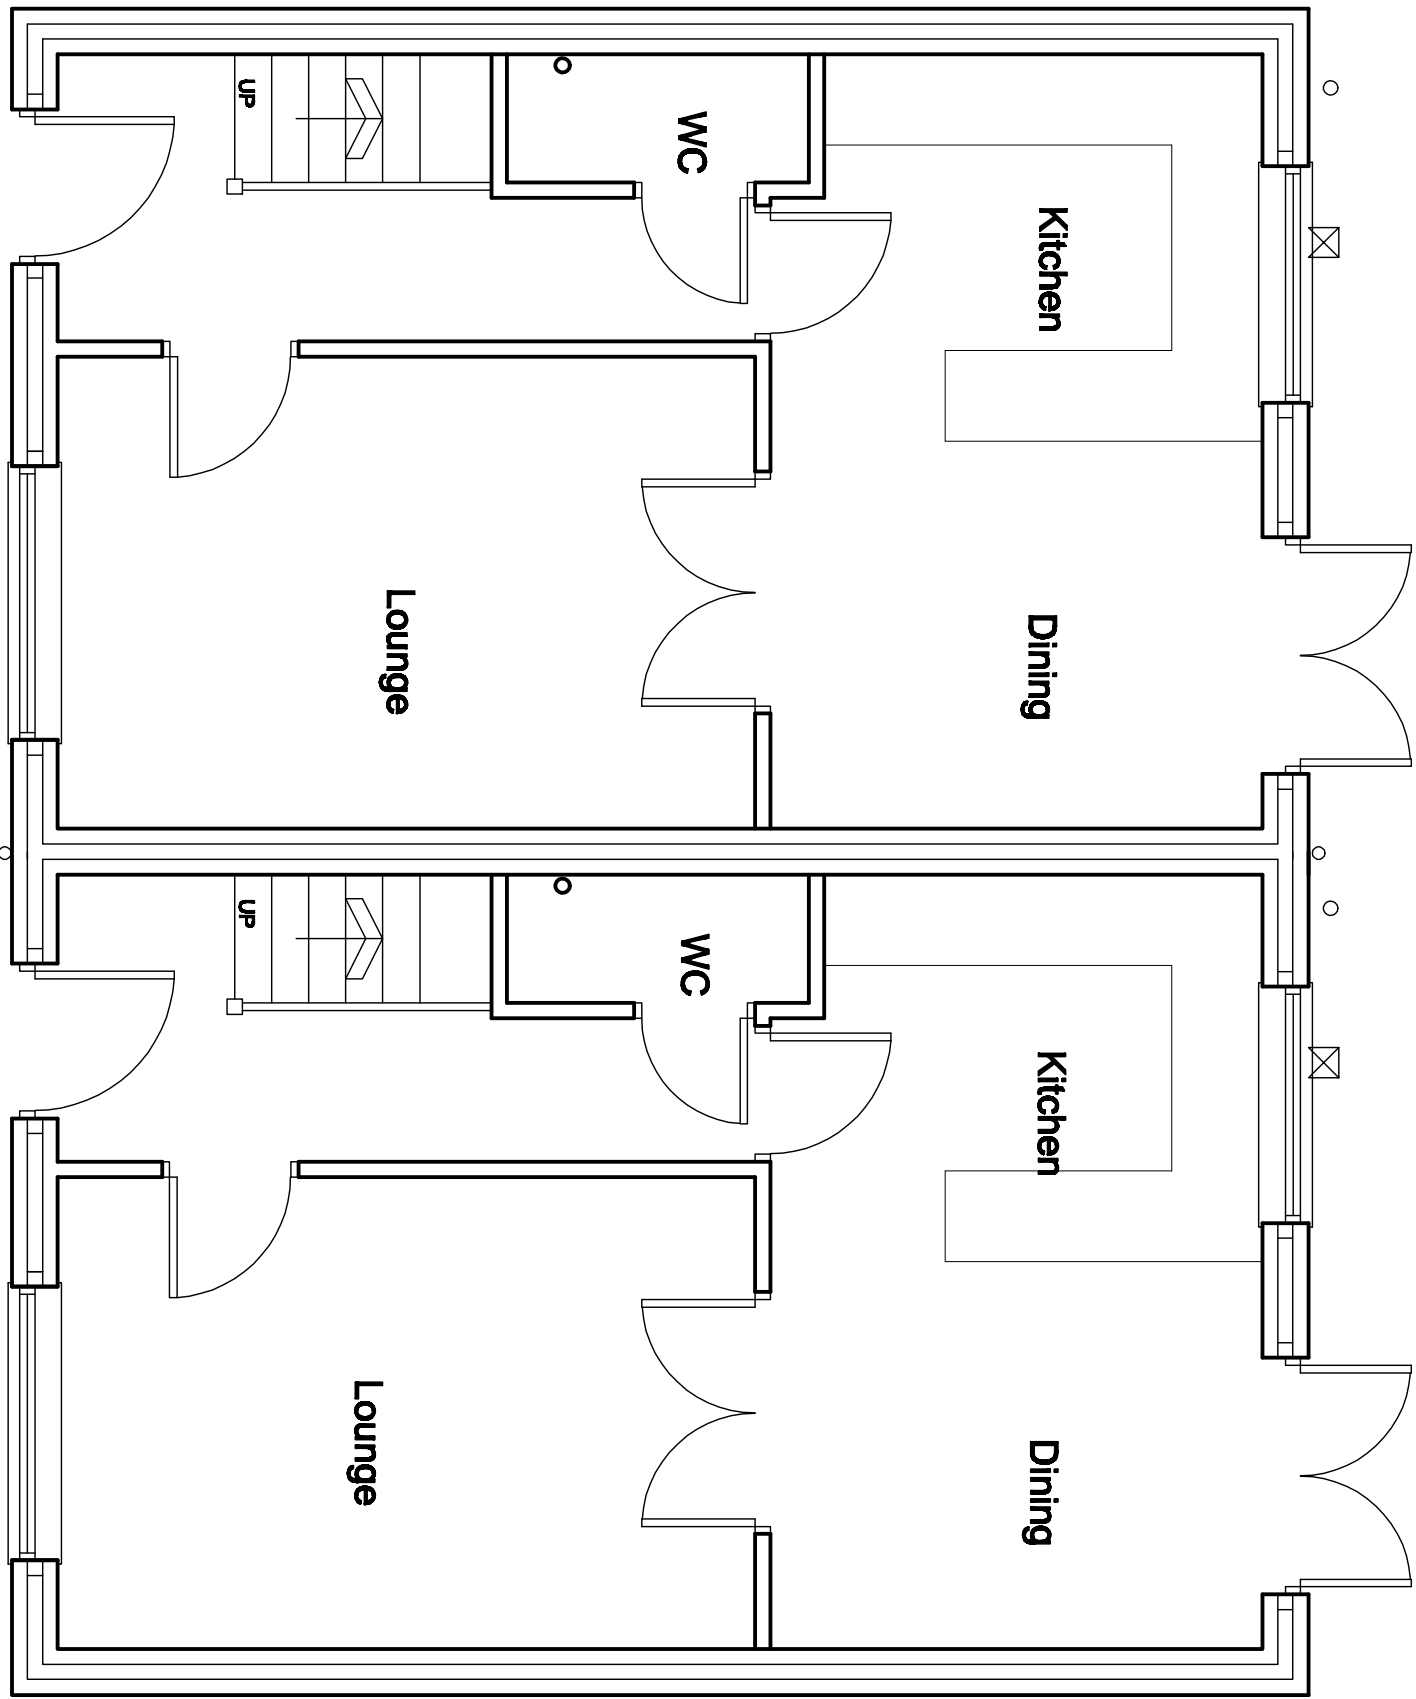

Ground Floor Plan

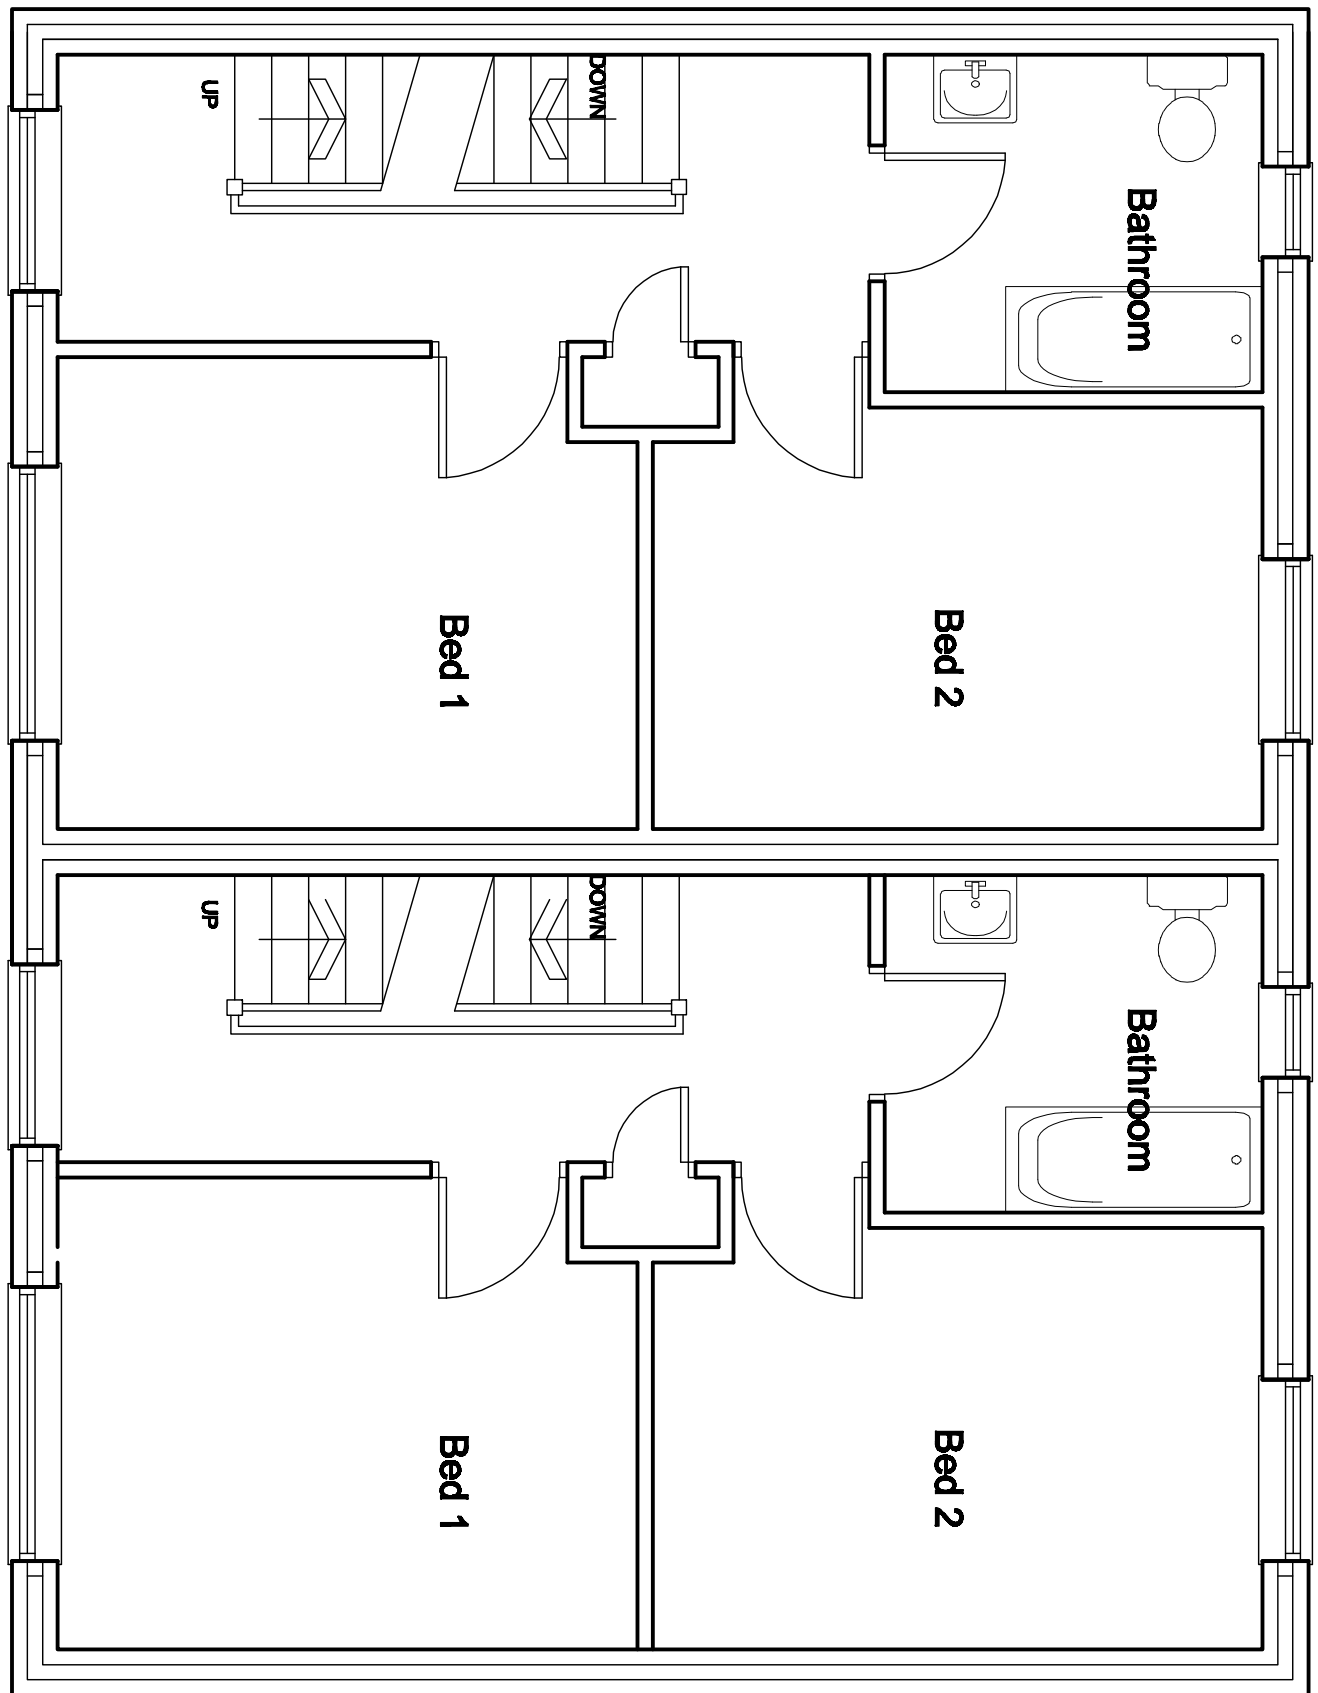

First Floor Plan

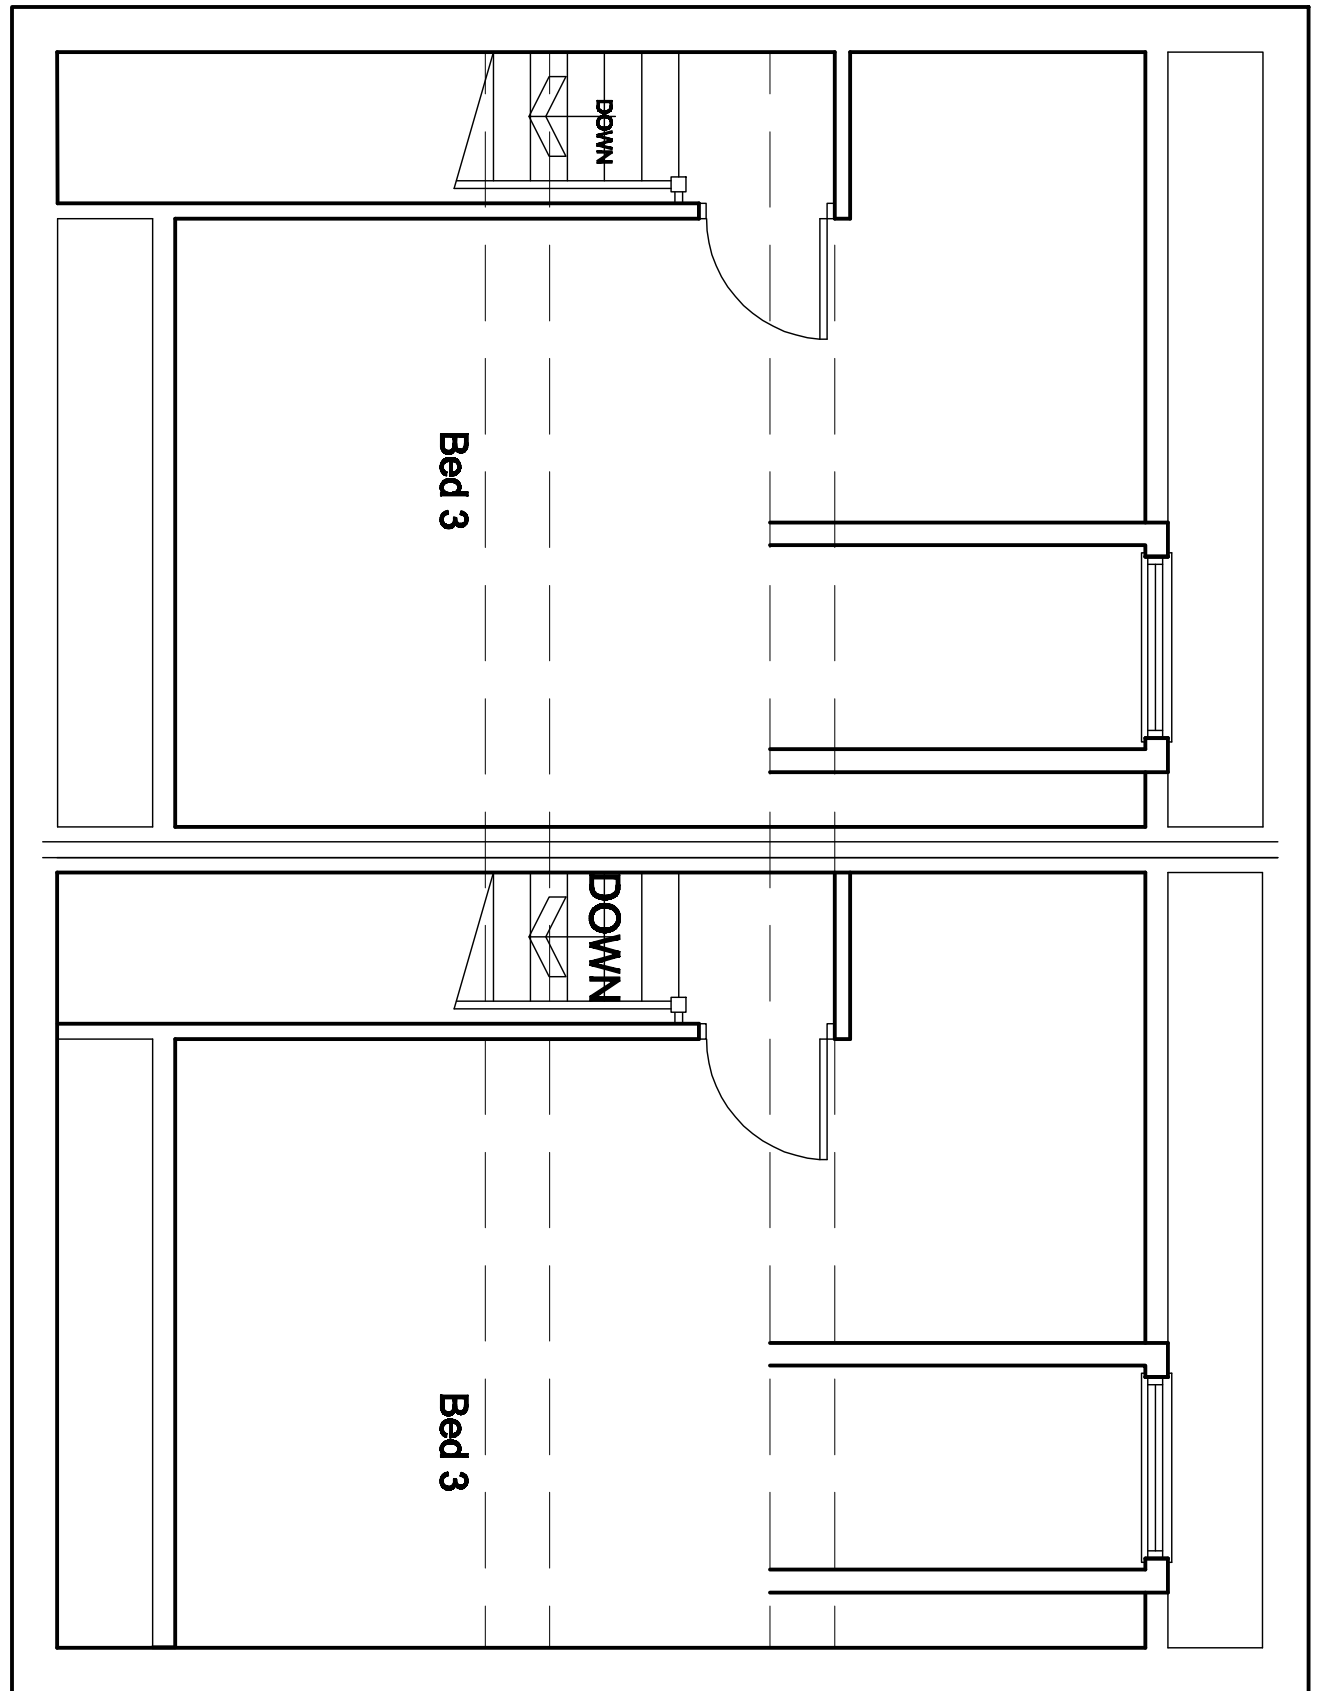

Second Floor Plan

White Agus Partnership 1298, NEW ROAD, STAINCROSS, BARNSLEY, S75 8PP CHARTERED SURVEYORS AND BUILDING DESIGN CONSULTANTS				PHONE/FAX: 01228 296442 E-mail: agus@stainmed.com			
Project: PROPOSED RESIDENTIAL DEVELOPMENT AT DYER ROAD JUMP, BARNSLEY				Client: MESSERS EXLEY, MYERS, WHITE & WILLIAMS			
Drawing Title: PLANS & ELEVATIONS PLOTS 3 & 4				Date: July 2009	Scale: 1:50 & 1:100		
Date	Suffix	Description	Date	Suffix	Description	Ref.	Rev.
						08-123	08