

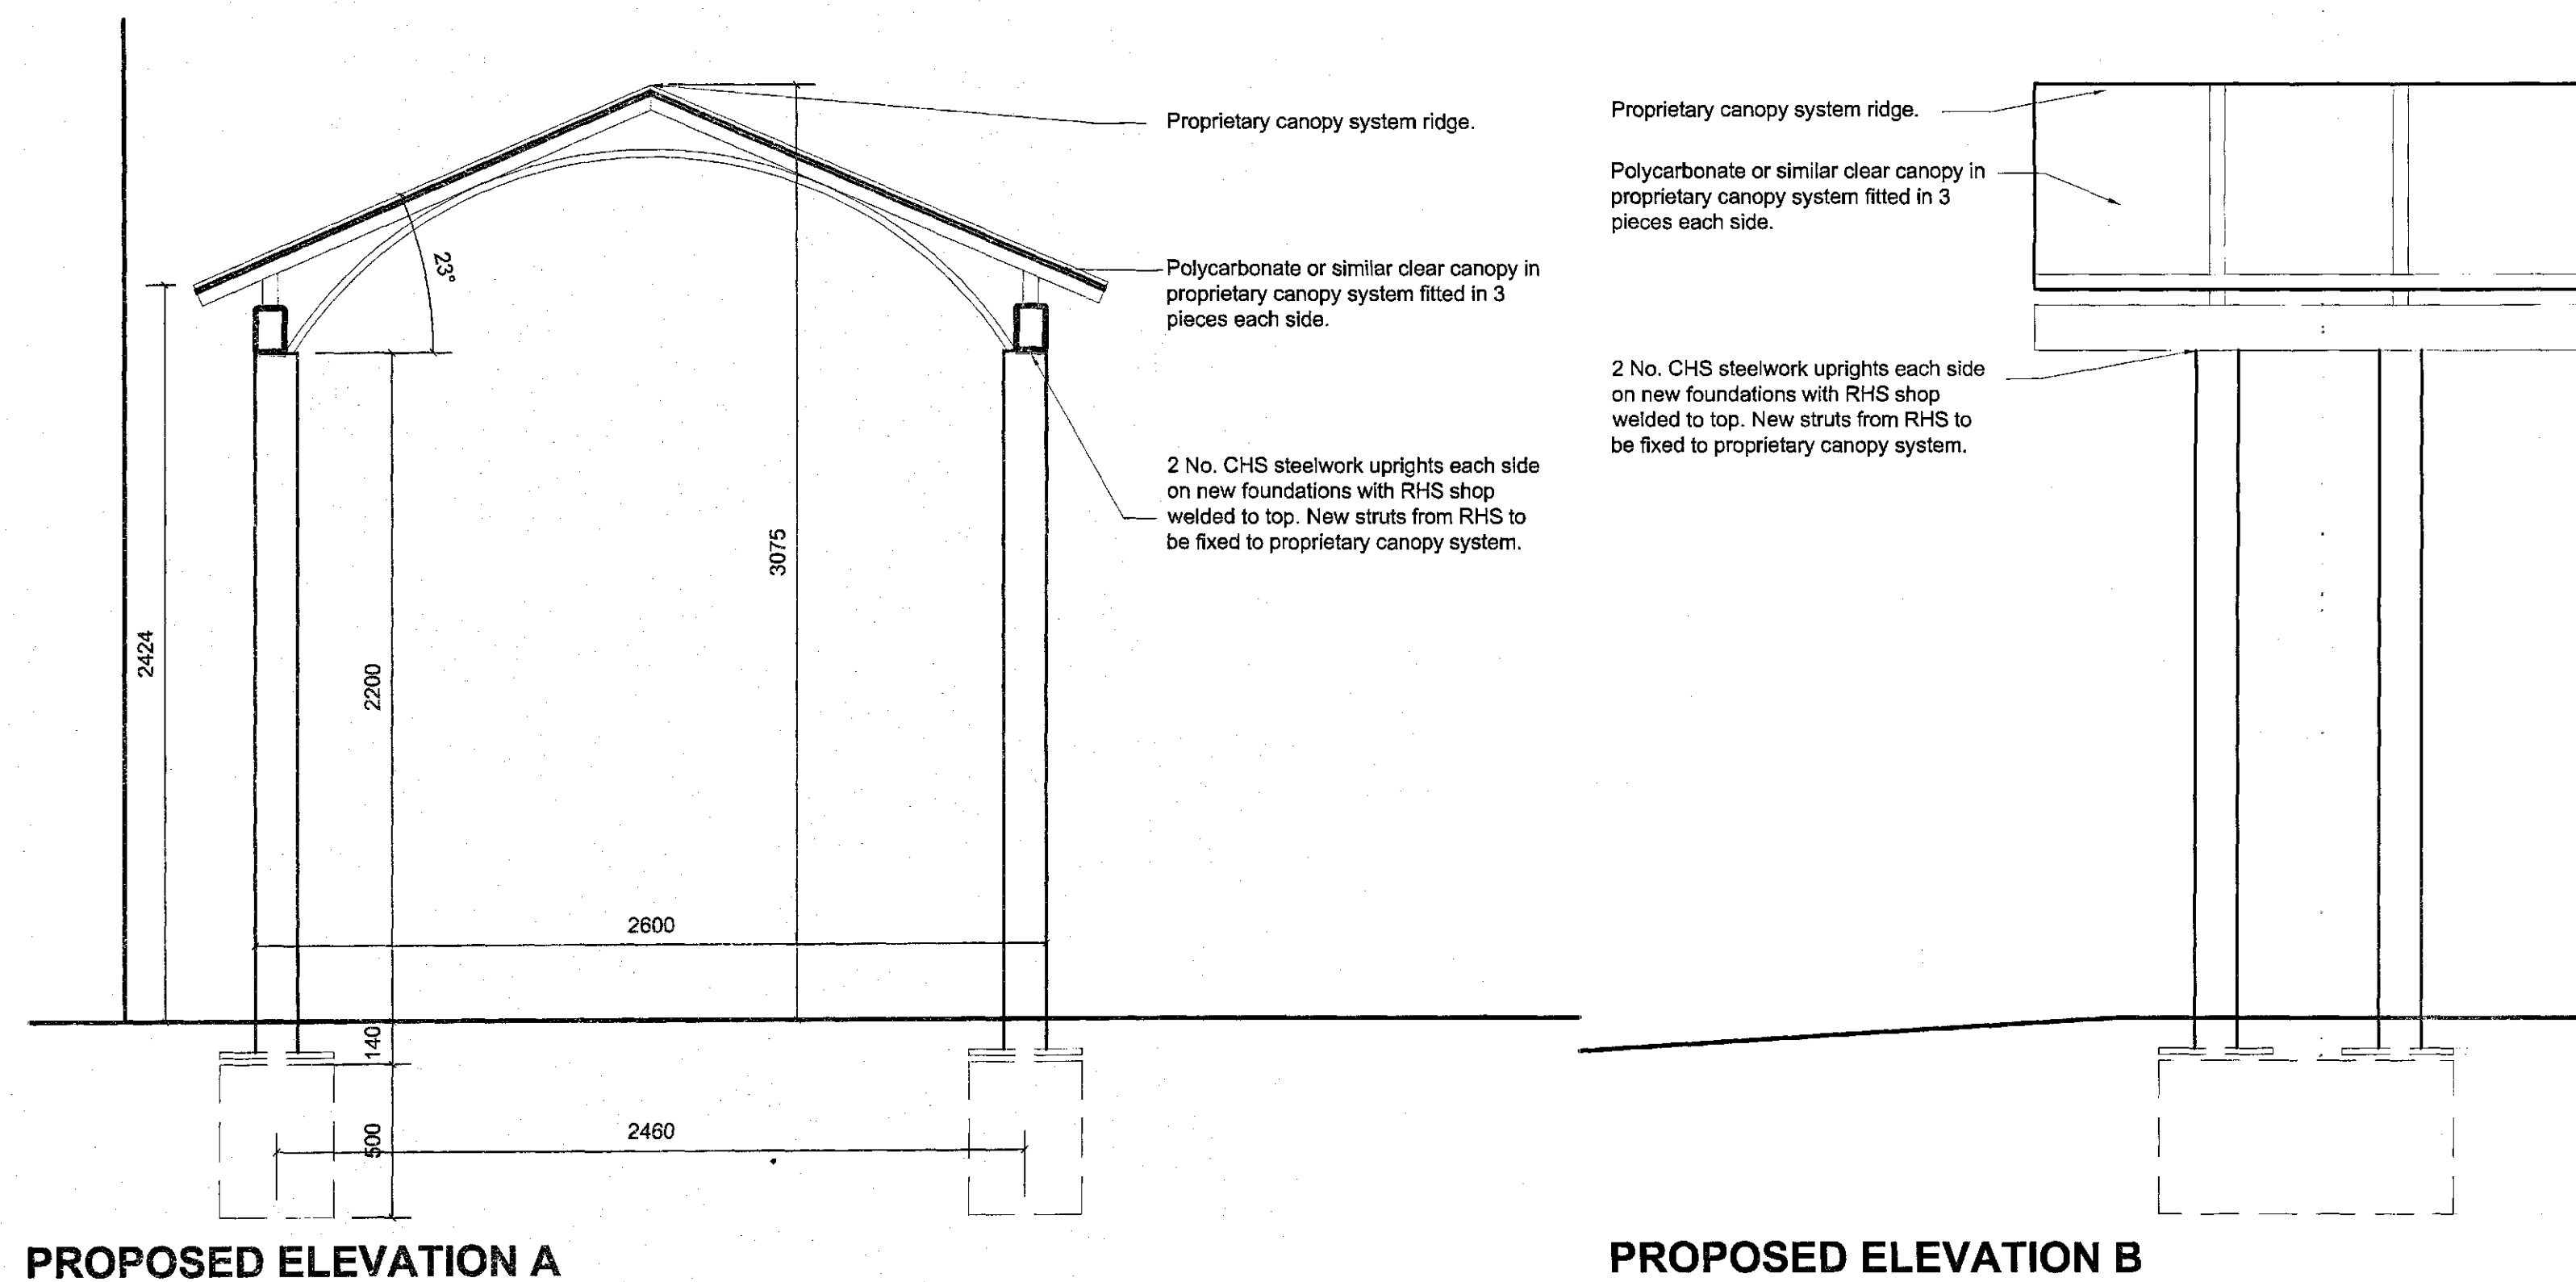
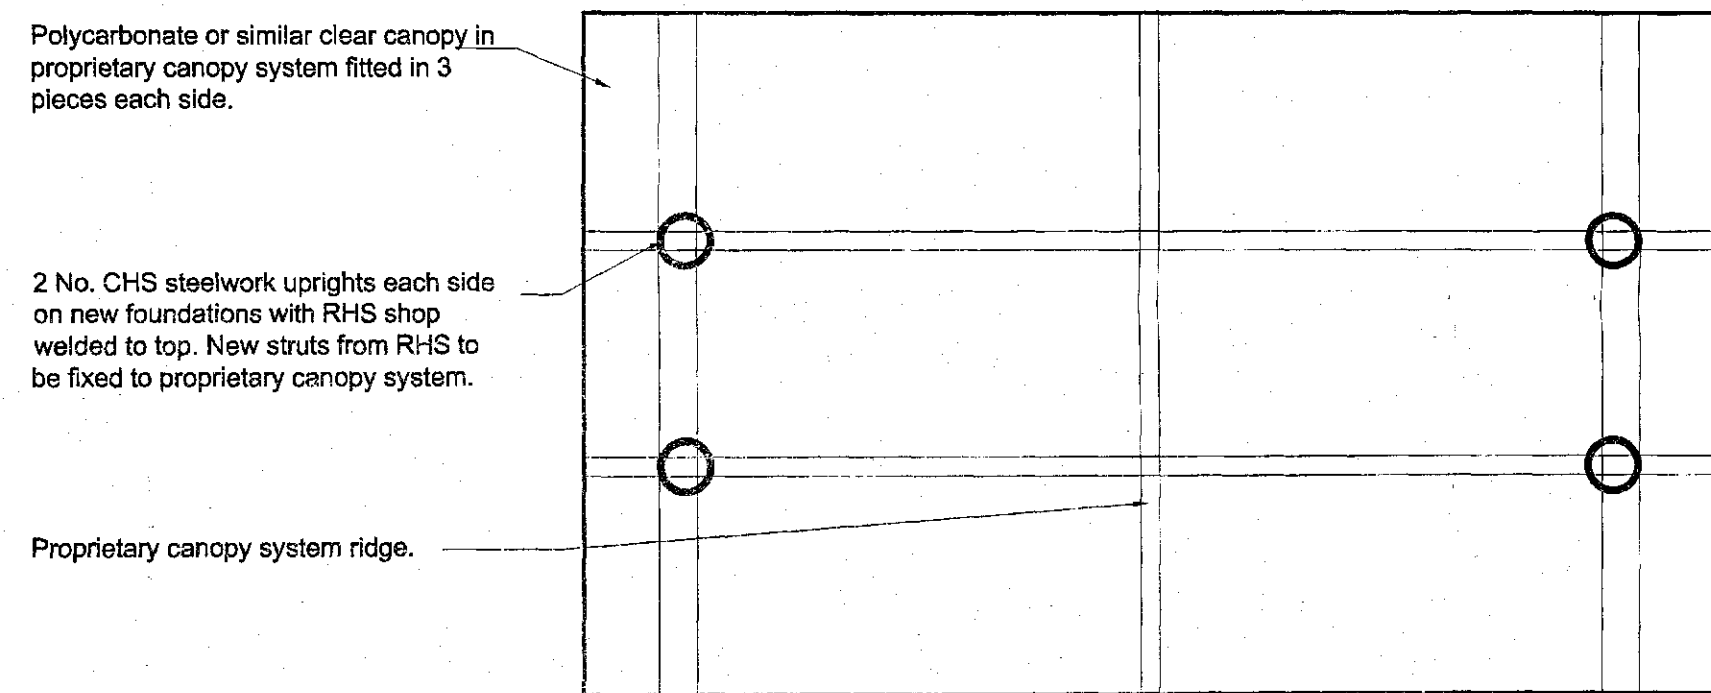


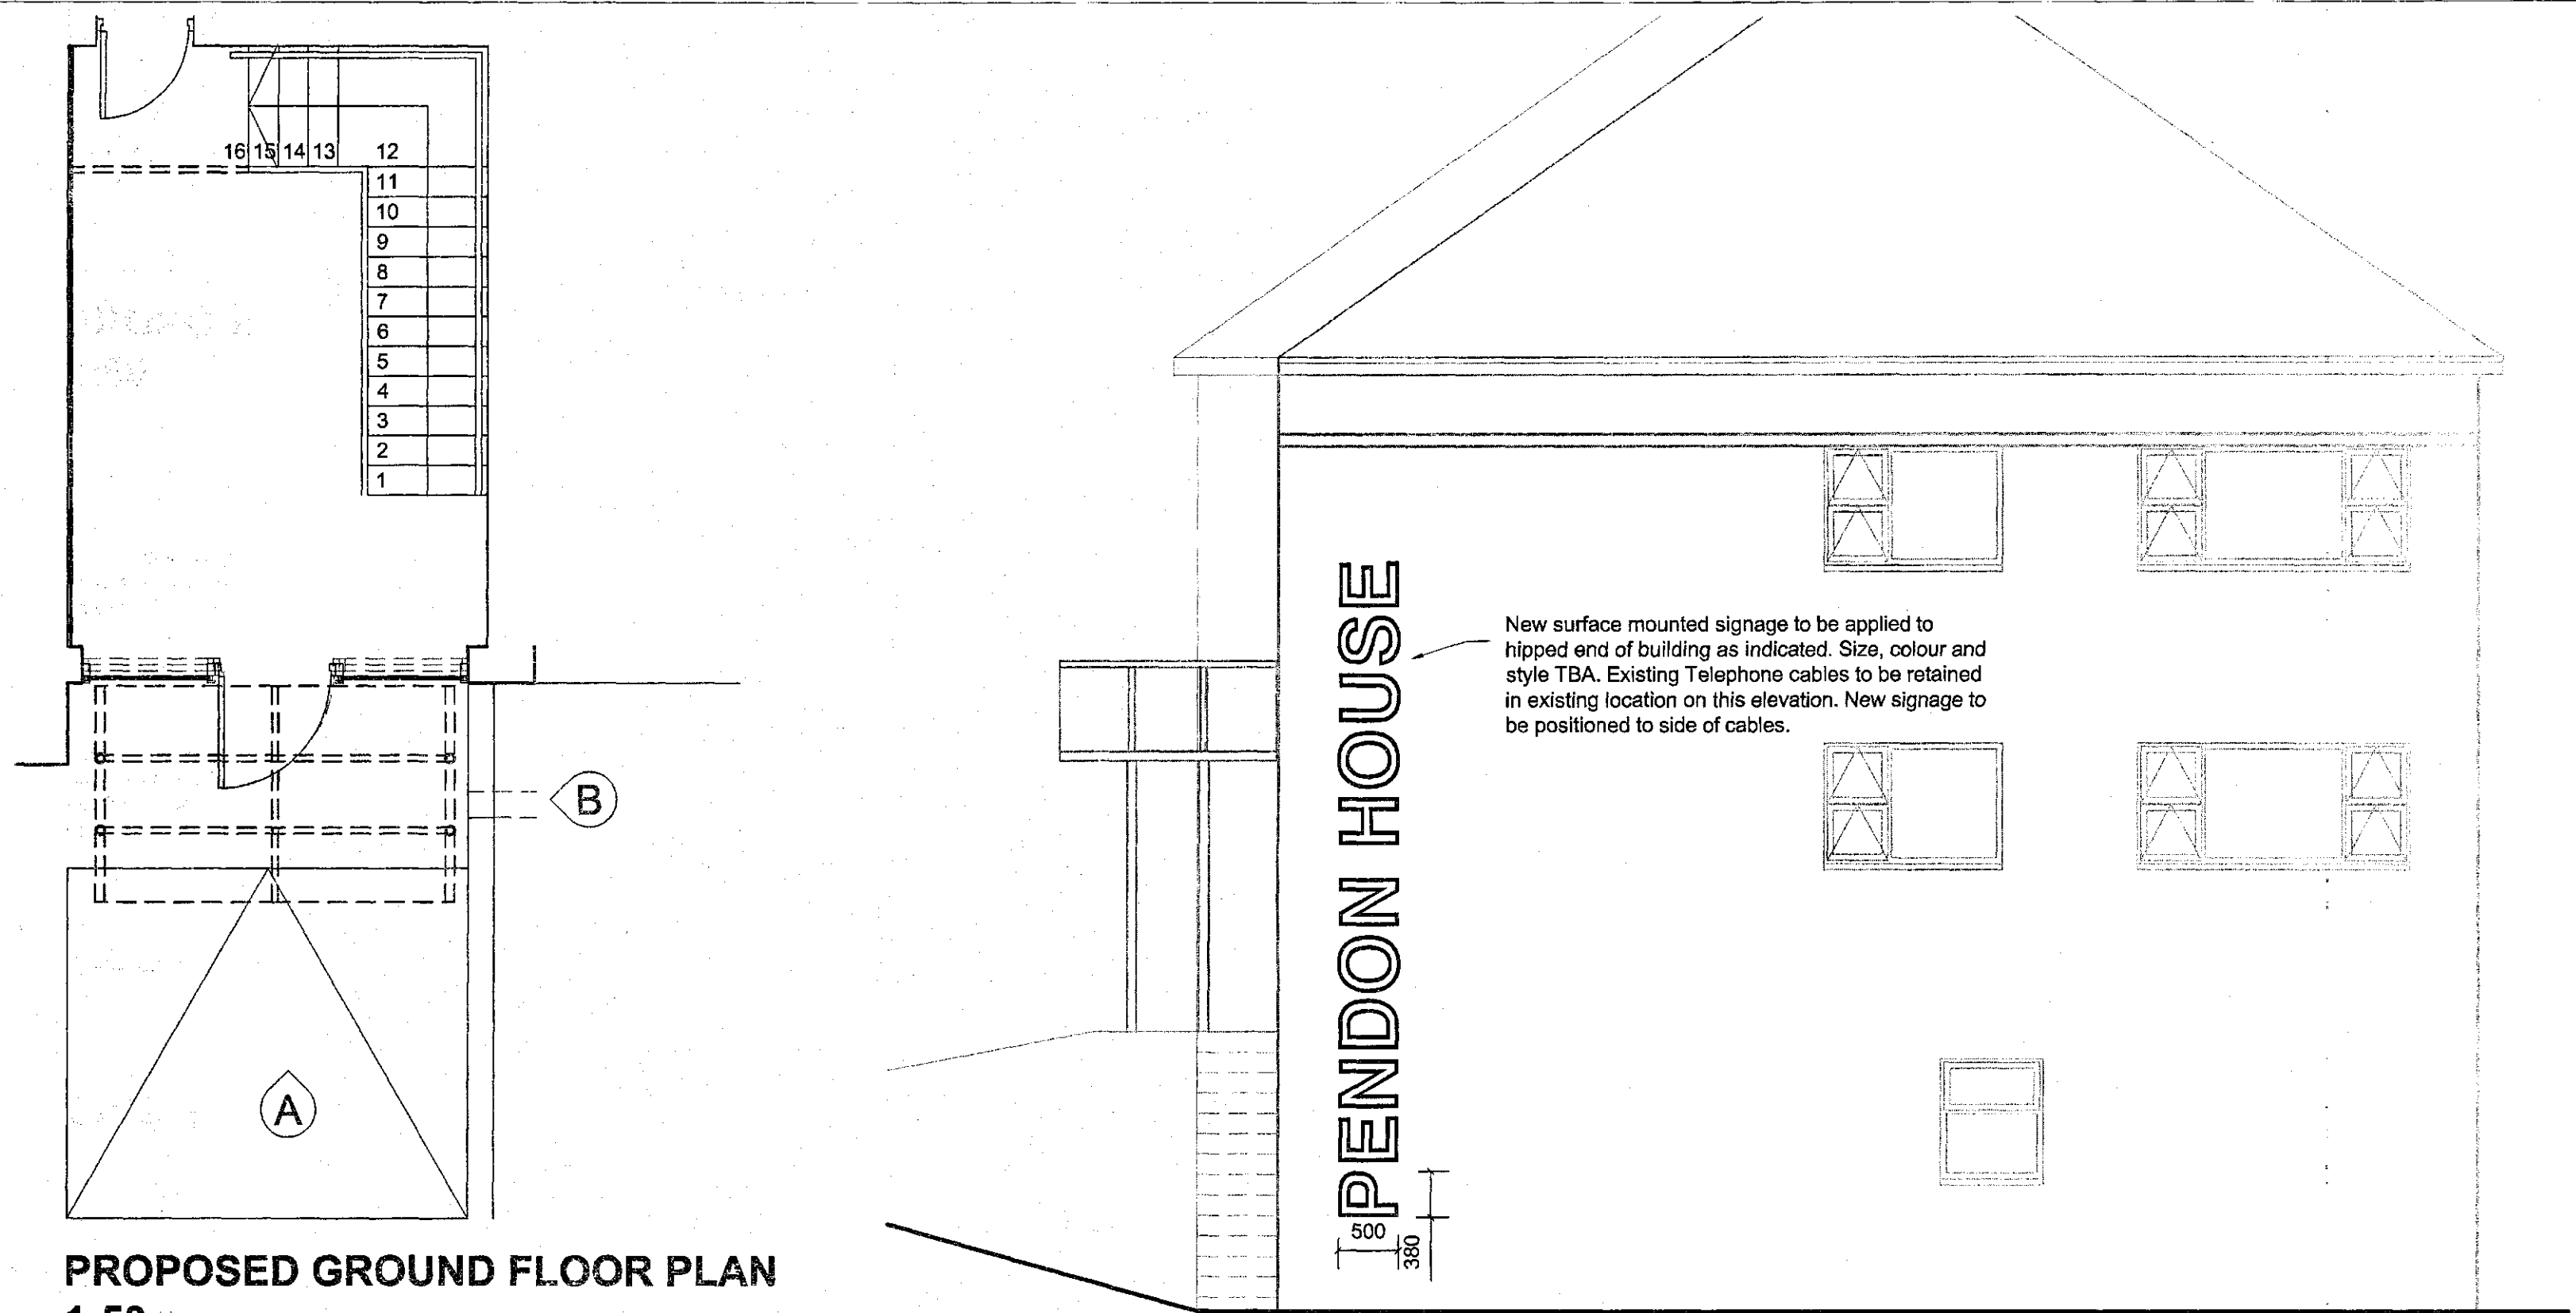

KEY PLAN

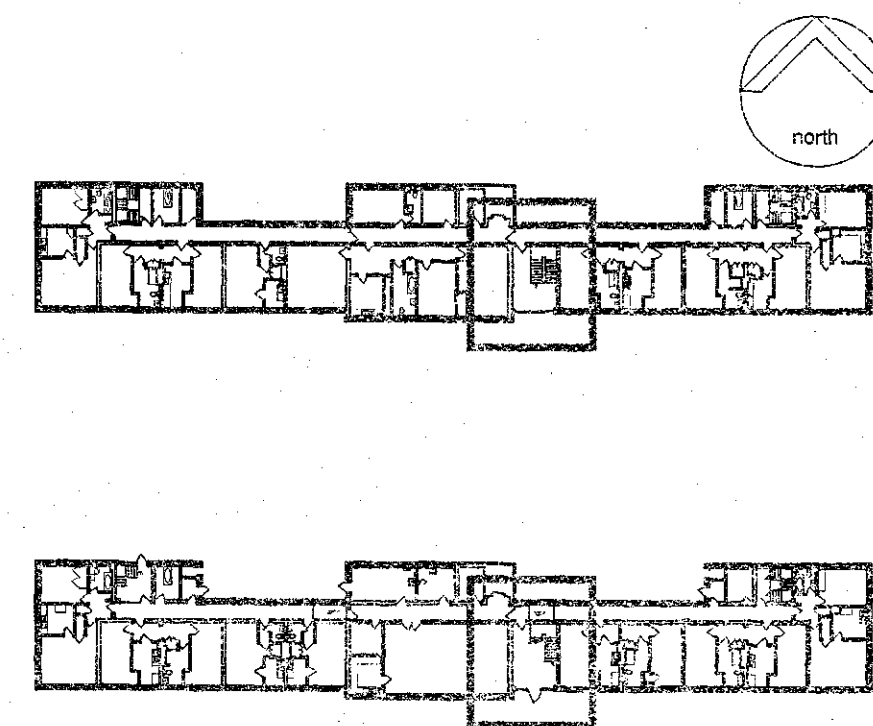

NOTES:

This drawing is produced for use in this project only and may not be used for any other purpose. NPS Property Consultants Ltd accept no liability for the use of this drawing other than the purpose for which it was intended in connection with this project as recorded on the title block fields 'Purpose for Issue' and 'File Status Code'.

This drawing may not be reproduced in any form without prior written agreement.

Do not scale from the drawing, use written dimensions only.

Drawing Created	
REVISD BY: LS	DATE: 22/07/2014
CHECKED BY:	DATE:

SCALE BAR

PURPOSE OF ISSUE

FILE STATUS CODE

© COPYRIGHT NPS GROUP

Ordnance Survey mapping reproduced by permission of & Controller of HM Stationary Office Crown Copyright.
Ordnance Survey Licence No: 101022264

nps group

NPS Property Consultants Ltd
GATEWAY PLAZA
SACKVILLE STREET, BARNESLEY
SOUTH YORKSHIRE, S70 9GG
TEL: 01228 774655 FAX: 01228 774399
EMAIL: barnesley@nps.co.uk

Head Office:
Lynchdon House, 18 Central Avenue, 12 Andrews Way, Park
Norwich, NR7 9L1 Tel: 01603 706007 Fax: 01603 706001
Other Office locations can be found on our website: www.nps.co.uk

Property Design and Management Services


CLIENT
Barnesley Homes

PROJECT
HSG 4394
Improve Entrance Facilities at
Pendon House, Penistone

TITLE
External Works and Free Standing Canopy
Elevations

SCALES	DATE	DRAWN	CHECKED
1:20	22/07/2014	LS	

FILE / DRAWING NAME	ZONE	LEVEL	TYPE	ROLE	UNIQUE NR	REV CODE
PROJECT NR	-	-	DR	A	700	P1
15-1-1084						

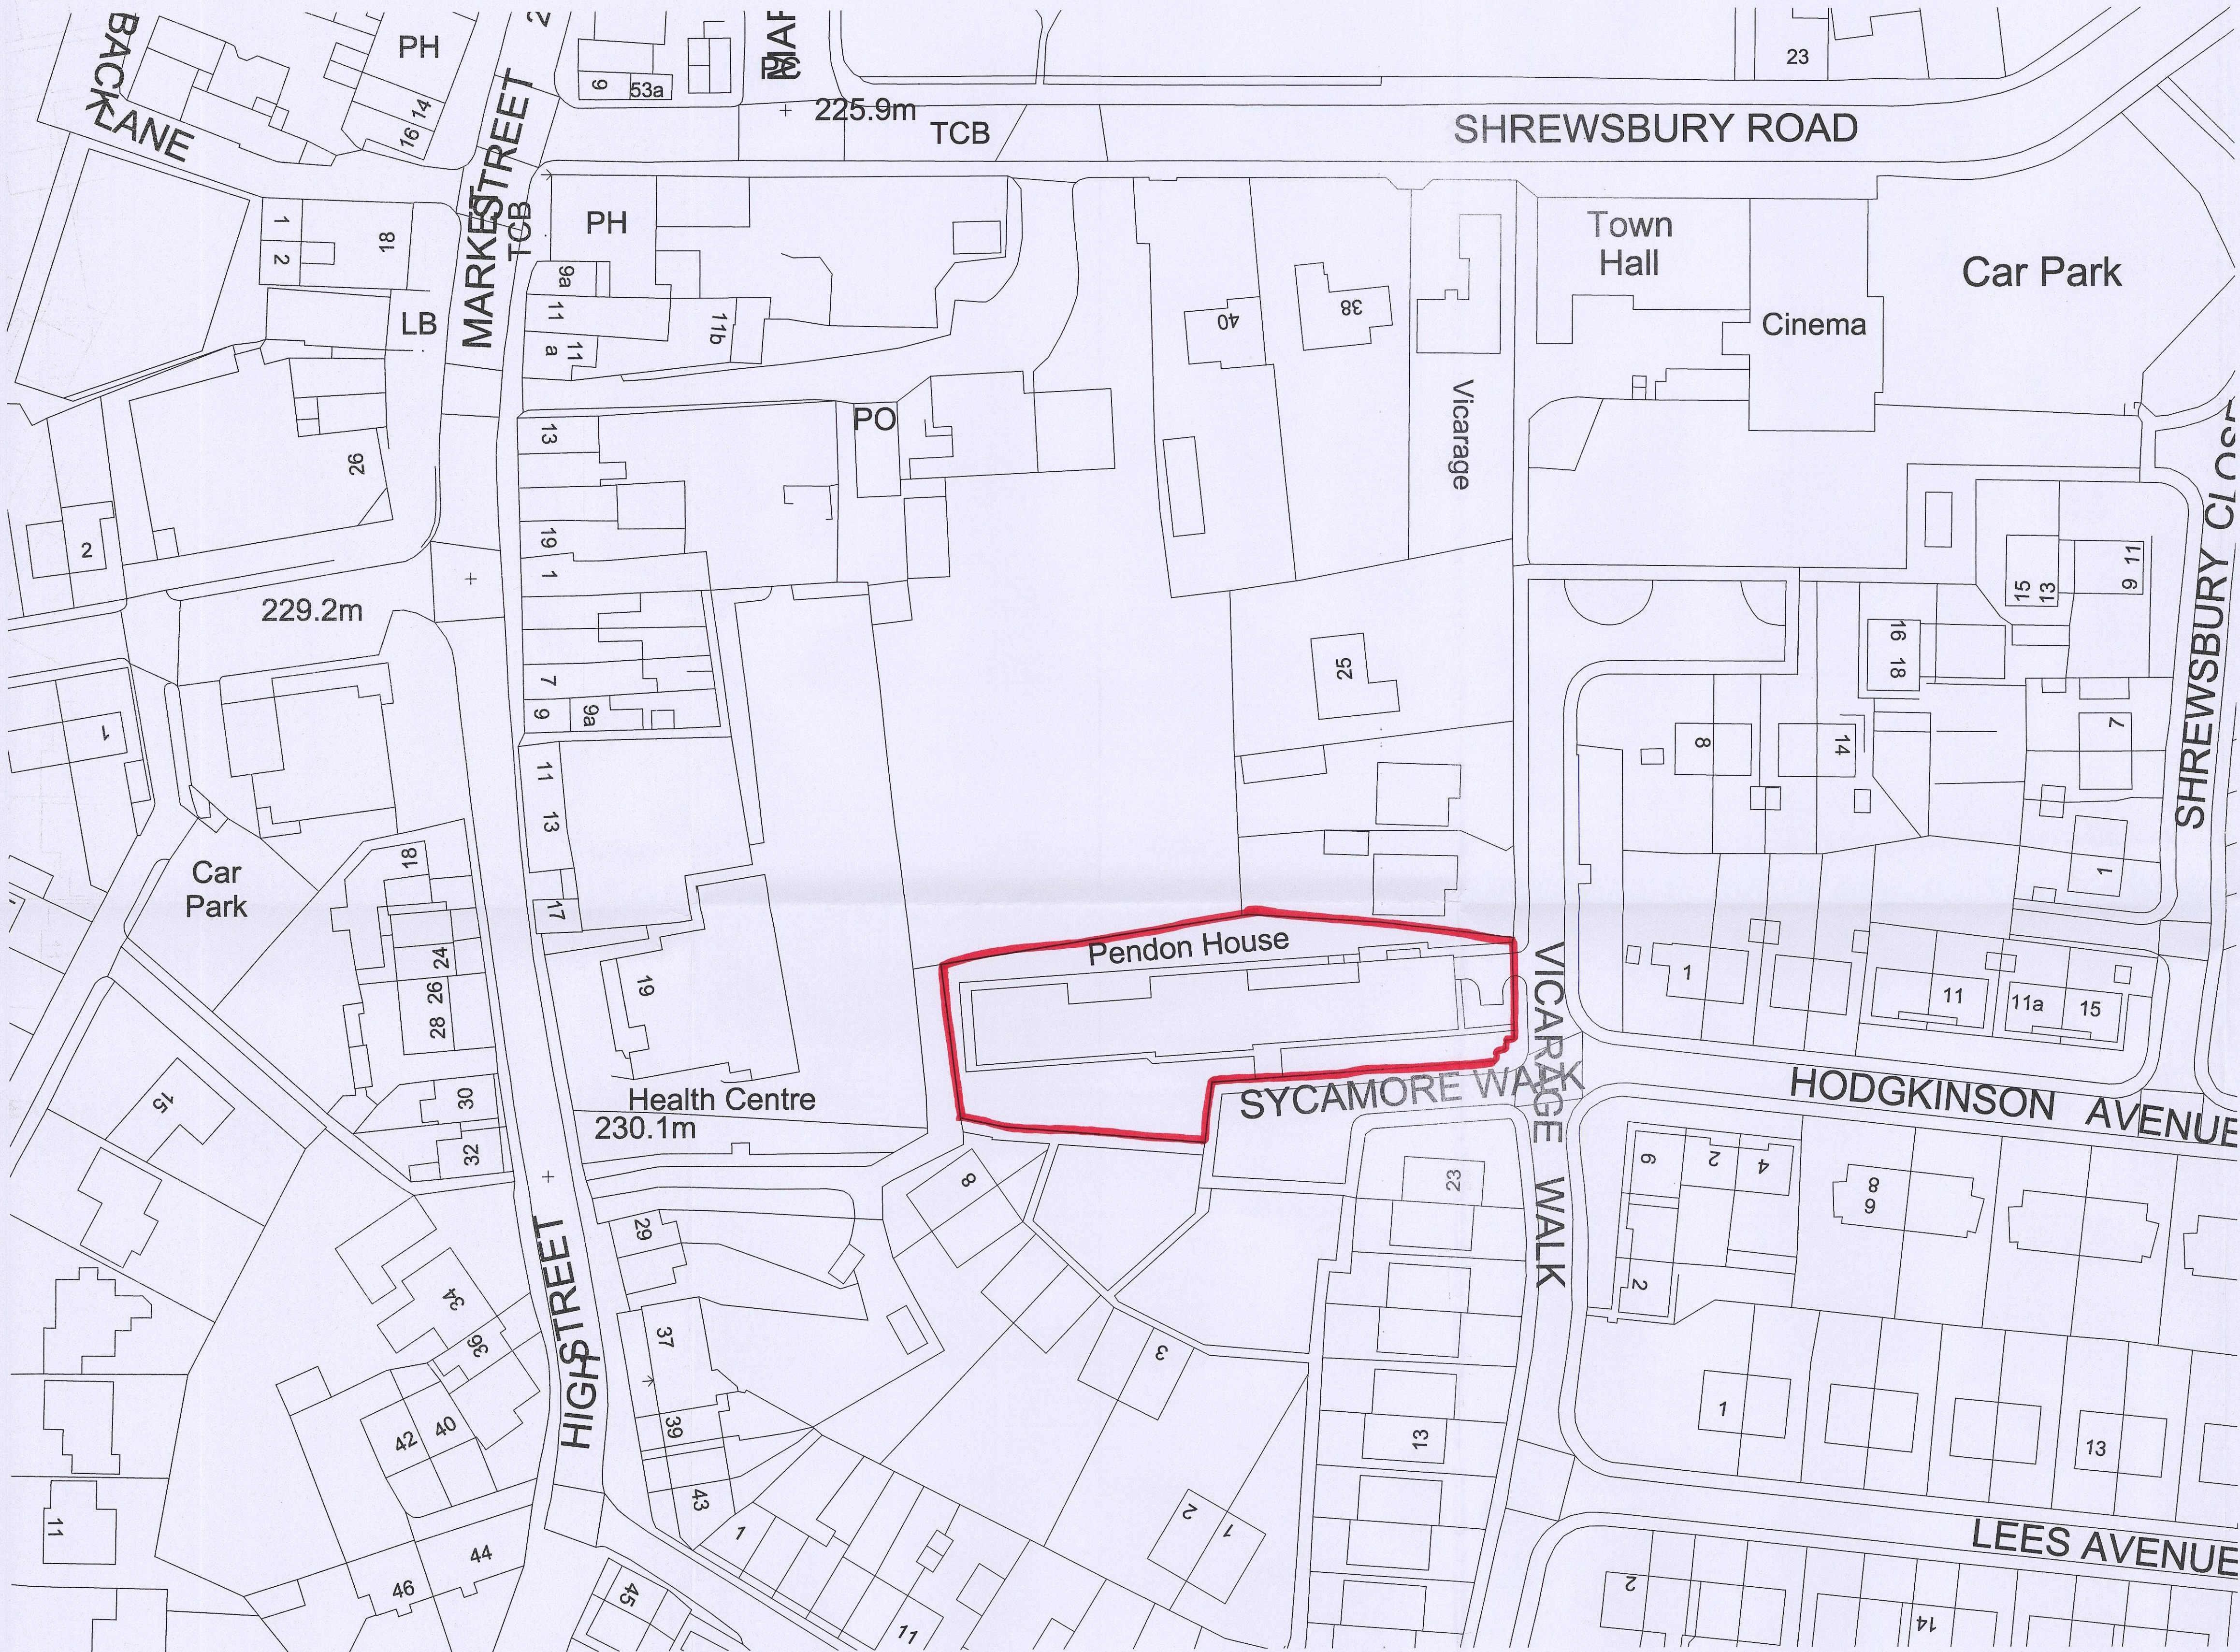


EXISTING FRONT ELEVATION

NOTES:
This drawing is produced for use in this project only and may not be used for any other purpose. NPS Property Consultants Ltd accept no liability for the use of this drawing other than the purposes for which it was intended in connection with this project as recorded on the title block fields 'Purpose for Issue' and 'File Status Code'.
This drawing may not be reproduced in any form without prior written agreement.
Do not scale from the drawing, use written dimensions only.


P1		Drawing Created			
REVISED BY: LS		DATE: 11/08/2014		CHECKED BY: DATE:	
SCALE BAR					
PURPOSE OF ISSUE					
FILE STATUS CODE					
© COPYRIGHT NPS GROUP					A1
Ordnance Survey mapping reproduced by permission of & Controller of HM Stationery Office Crown Copyright. Ordnance Survey Licence No: 100022664					
		NPS Property Consultants Ltd GATEWAY PLAZA SACKVILLE STREET, BARNESLEY SOUTH YORKSHIRE, S70 3GG TEL: 01226 774605 FAX: 01226 774399 EMAIL: barnesley@nps.co.uk Head Office: Lancaster House, 18 Central Avenue, St Andrews Business Park, Newport, NP23 5HR. Tel: 01633 706020 Fax: 01633 726001 Other Office locations can be found on our website: www.nps.co.uk			
Property Design and Management Services					
CLIENT Barnesley Homes					
PROJECT HSG 4394 Improve Entrance Facilities at Pendon House, Penistone					
TITLE Site Location Plan					
SCALES 1:500		DATE 22/07/2014		DRAWN LS	
CHECKED					
FILE / DRAWING NAME					
PROJECT NR 15-1-1084		ZONE -	LEVEL -	TYPE DR	ROLE A
UNIQUE NR 010		REV CODE P1			




EXISTING FRONT ELEVATION

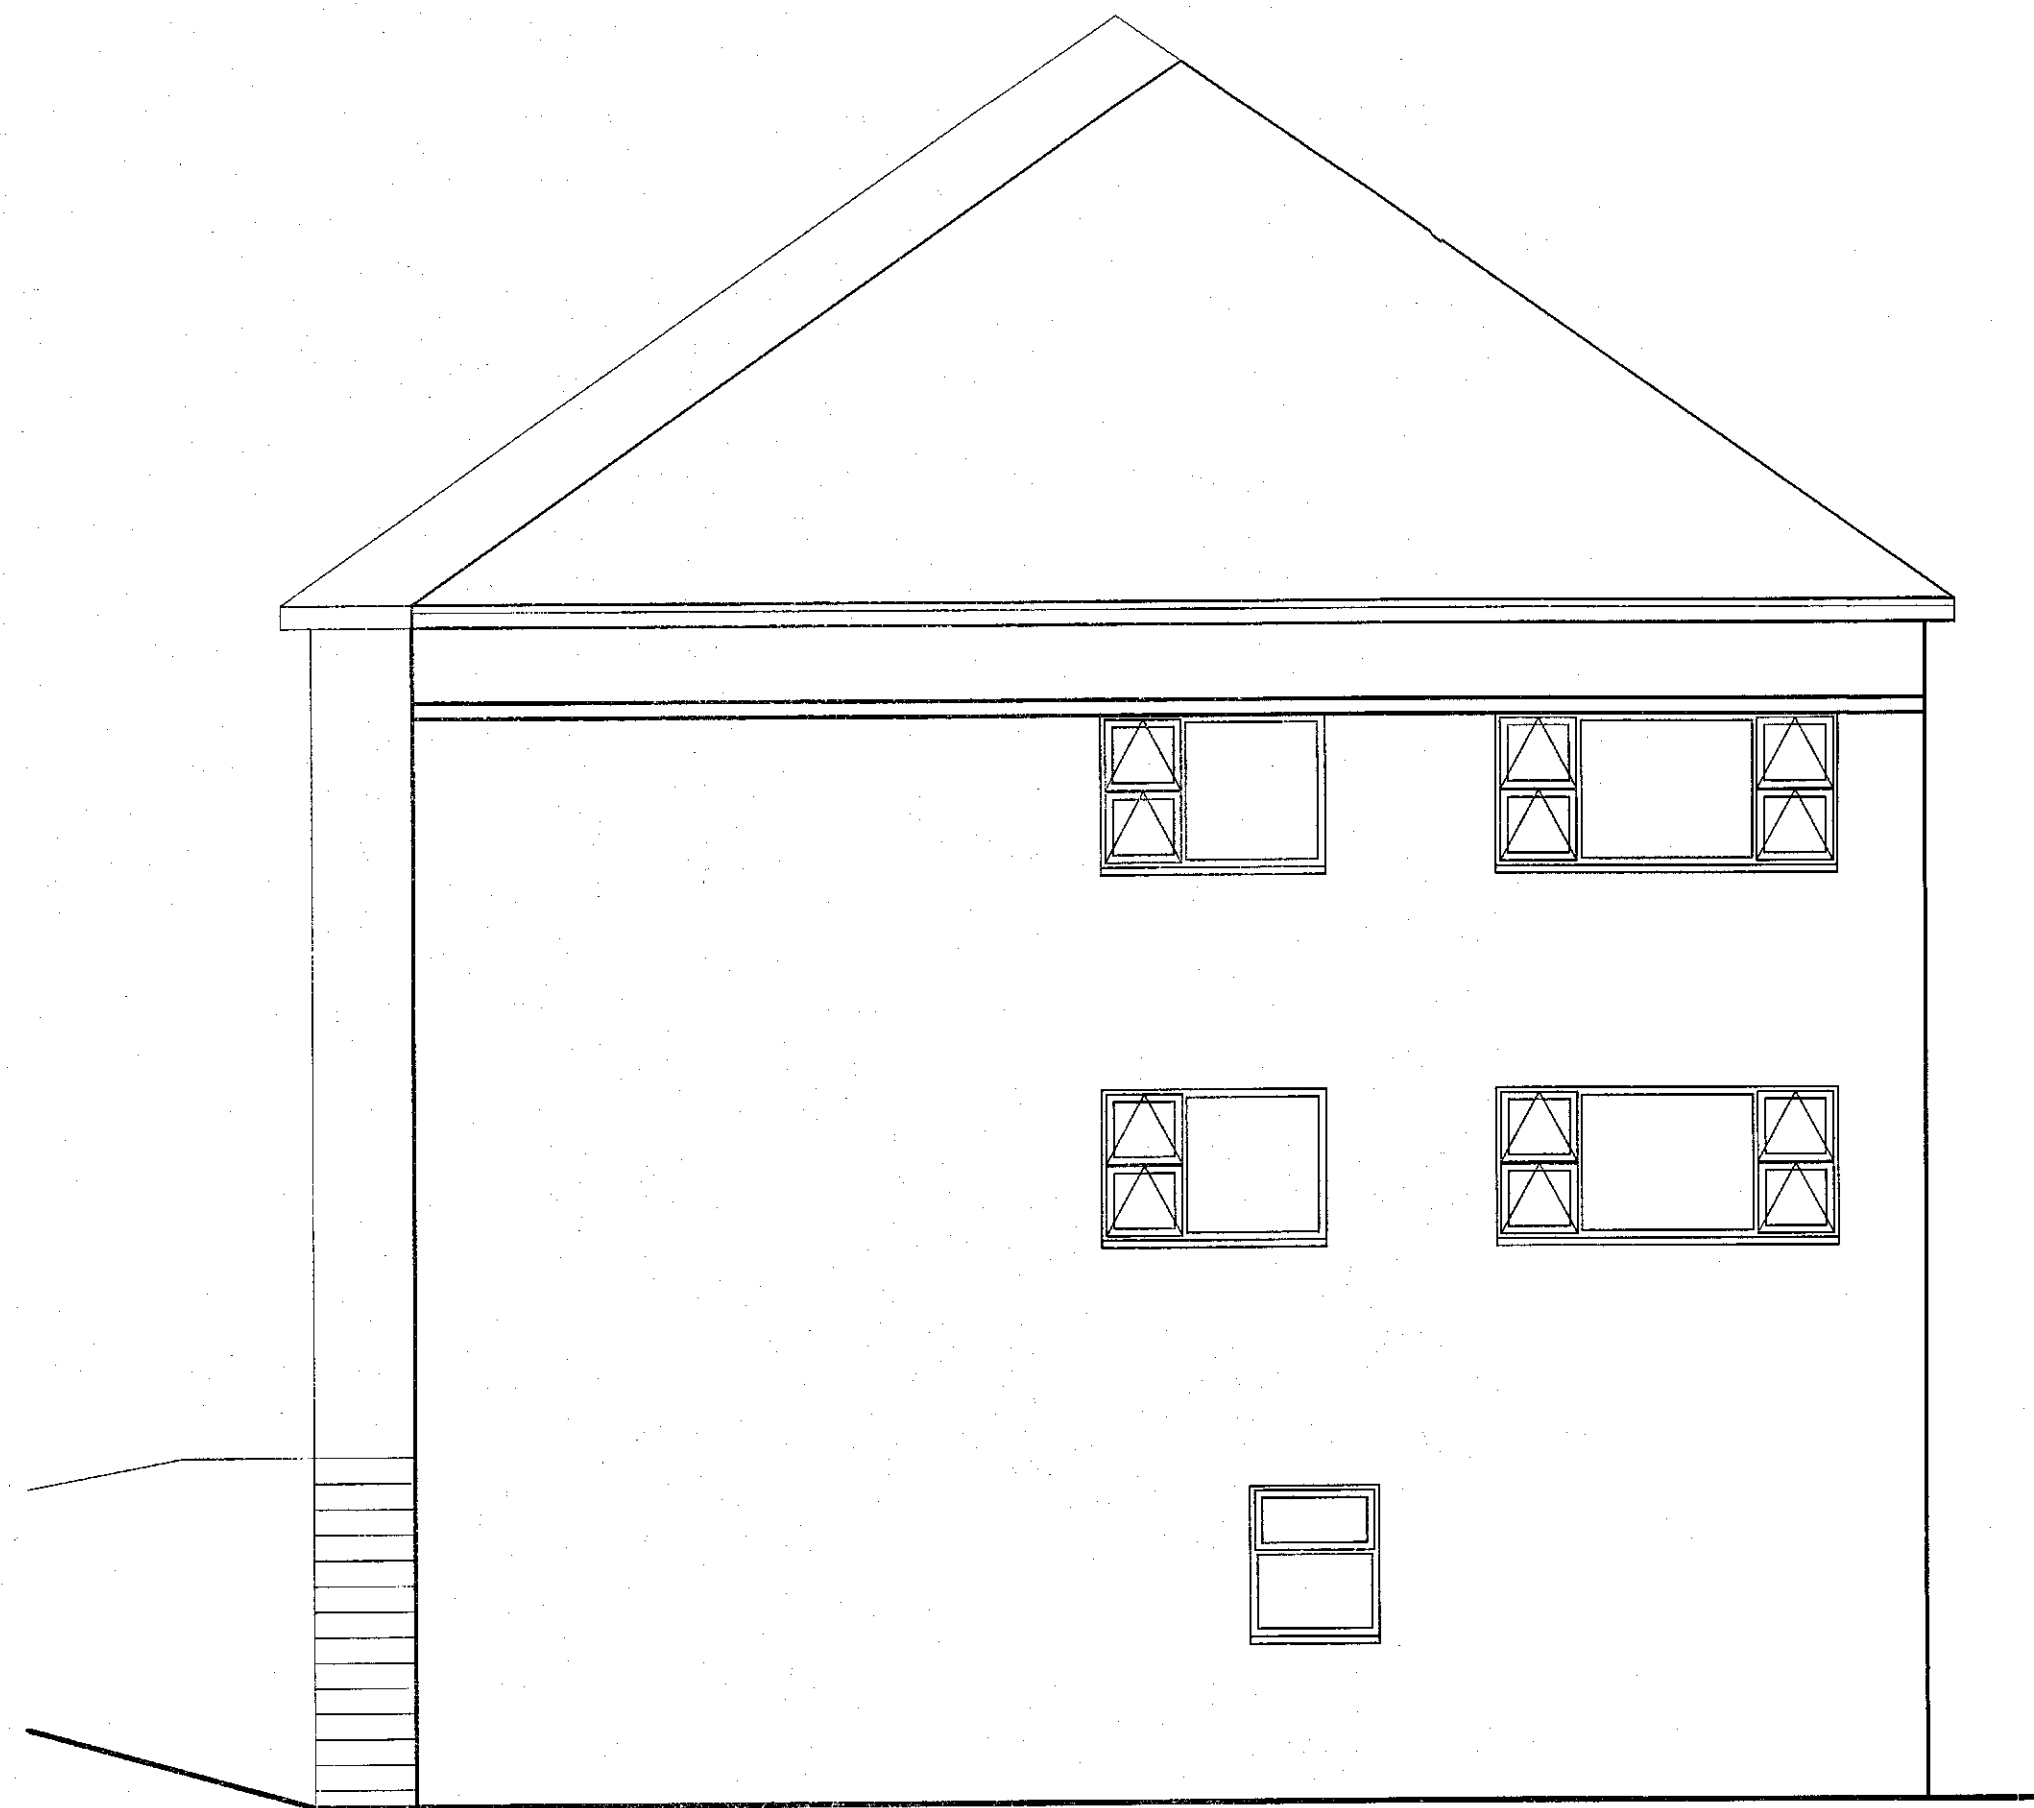

EXISTING SIDE ELEVATION

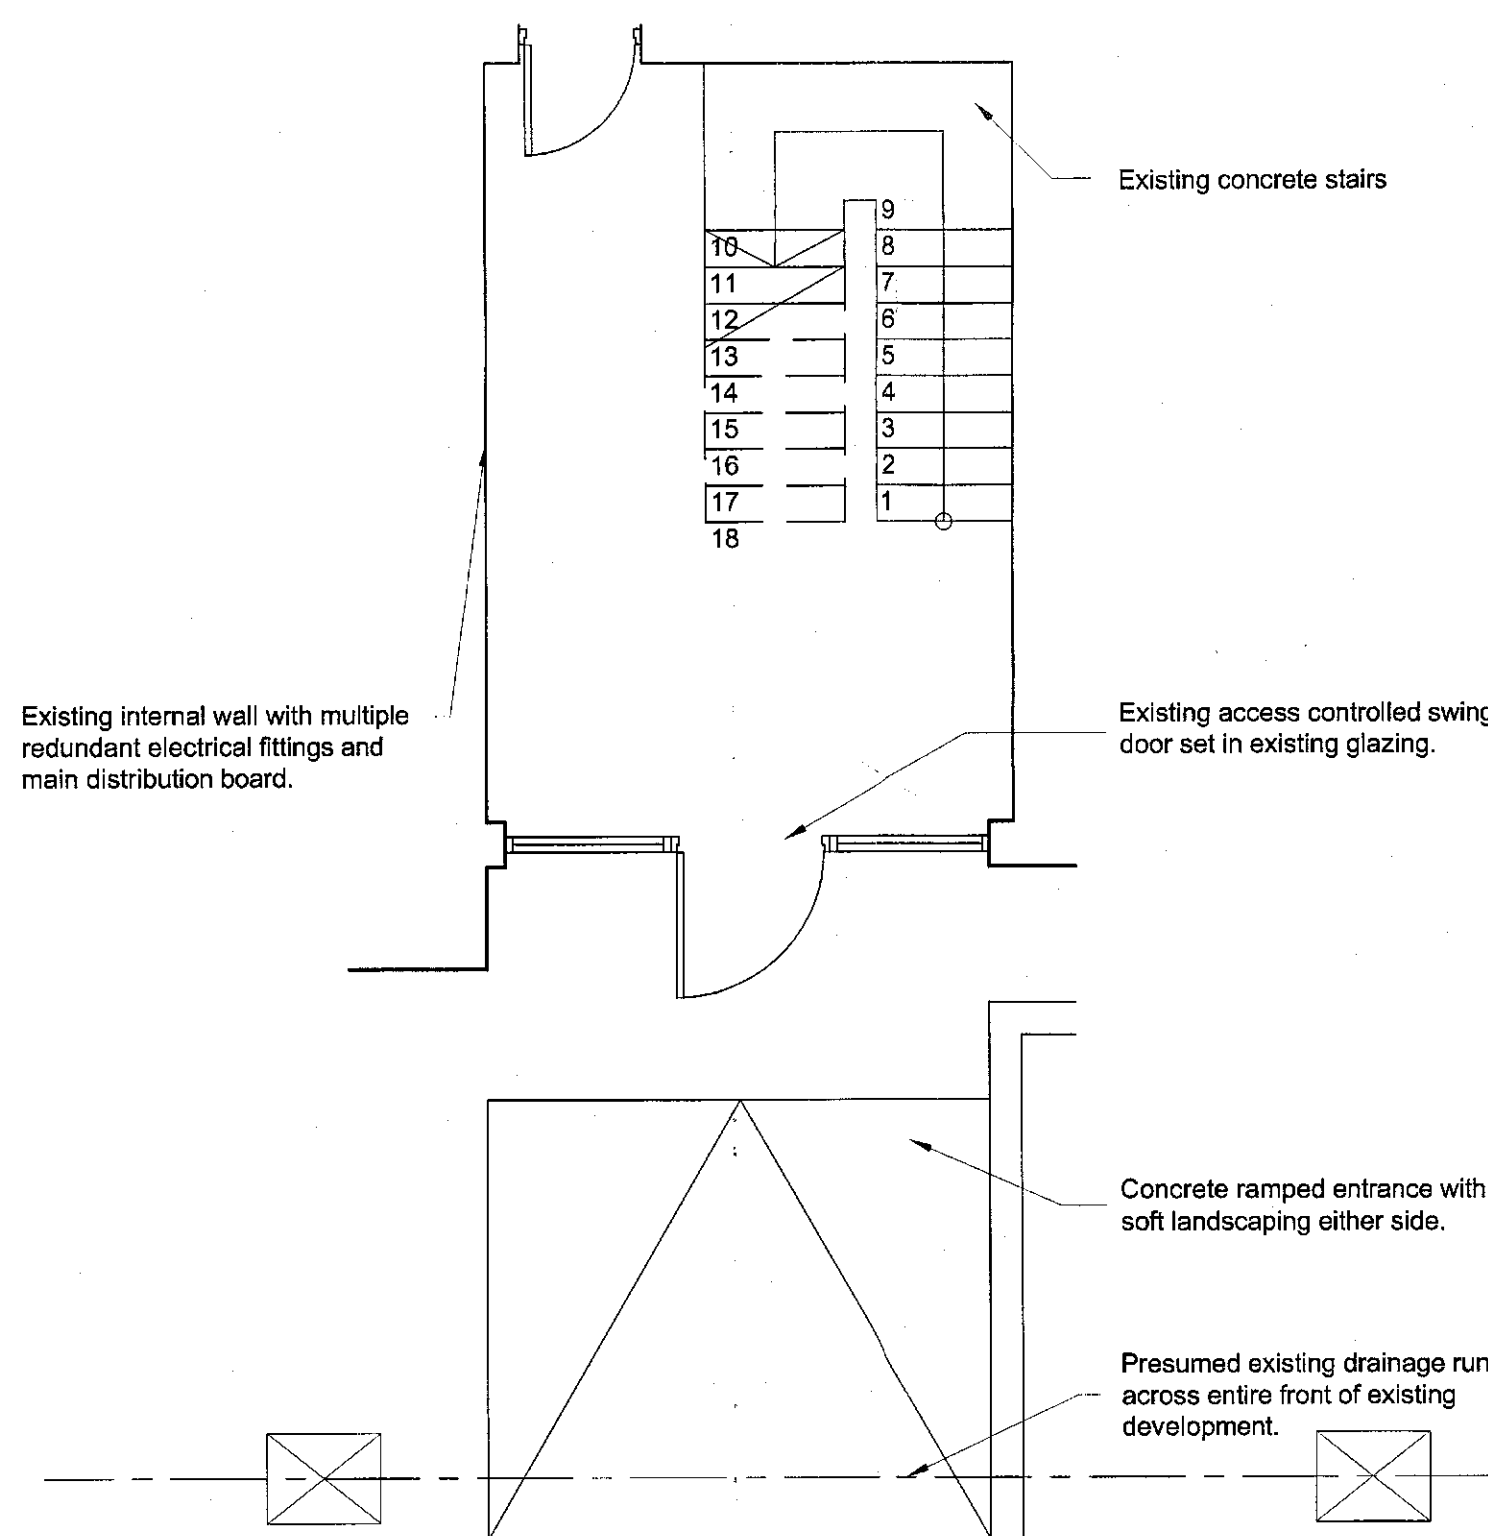


EXISTING GROUND FLOOR PLAN

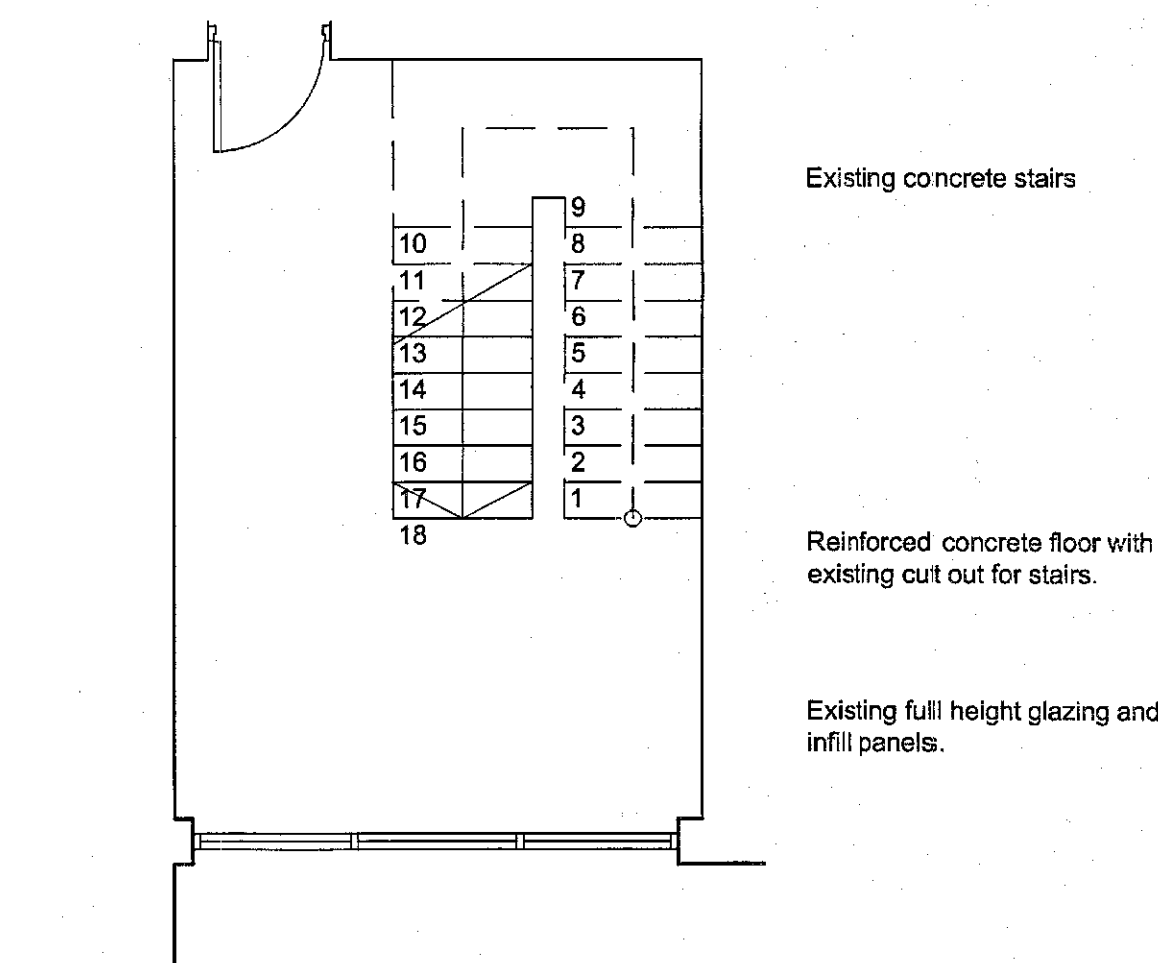

EXISTING FIRST FLOOR PLAN

KEY PLAN

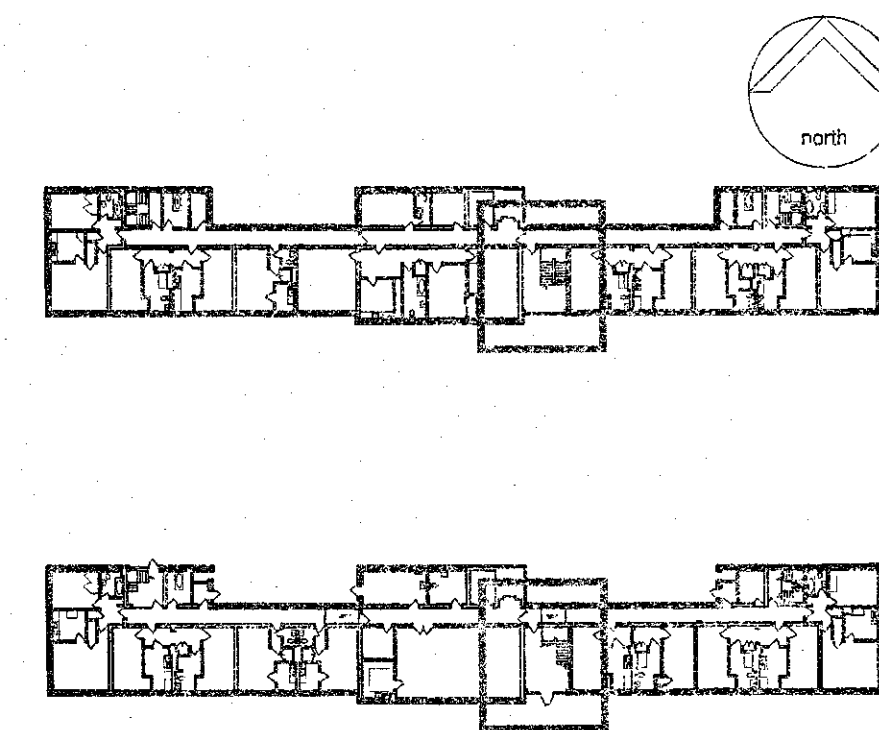

NOTES:

This drawing is produced for use in this project only and may not be used for any other purpose. NPS Property Consultants Ltd accept no liability for the use of this drawing other than the purpose for which it was prepared in connection with this project as recorded on the site block title. Purpose for issue and Title Block Code.

This drawing may not be reproduced in any form without prior written agreement.


Do not scale from the drawing, use written dimensions only.

P1	Drawing Created	REVISOR: LS	DATE: 22/07/2014	CHECKED BY:	DATE:
SCALE BAR					
PURPOSE OF ISSUE					
FILE STATUS CODE					
© COPYRIGHT NPS GROUP					A1
Ordnance Survey mapping reproduced by permission of & Controller of HM Stationery Office Crown Copyright. Ordnance Survey Licence No: 100022961					


 NPS Property Consultants Ltd GATEWAY PLAZA SACKVILLE STREET, BARNESLEY SOUTH YORKSHIRE, S70 5GG TEL: 011525 774008 FAX: 011525 774399 EMAIL: barnesley@nps.co.uk Head Office: Lancaster House, 18 Central Avenue, St Andrews Business Park, Hemel Hempstead, Herts AL3 1HT Tel: 01462 766923 Fax: 01462 767001 Other Office locations can be found on our website: www.nps.co.uk					
Property Design and Management Services CLIENT Berneslai Homes					
PROJECT HSG 4394 Improve Entrance Facilities at Pendon House, Penistone					
TITLE Existing Plans & Elevations					
SCALES 1:50	DATE 22/07/2014	DRAWN LS	CHECKED		
FILE / DRAWING NAME	ZONE	LEVEL	TYPE	ROLE	UNIQUE NR
PROJECT NR 15-1-1084	-	-	DR	A	090
					P1




PROPOSED FRONT ELEVATION

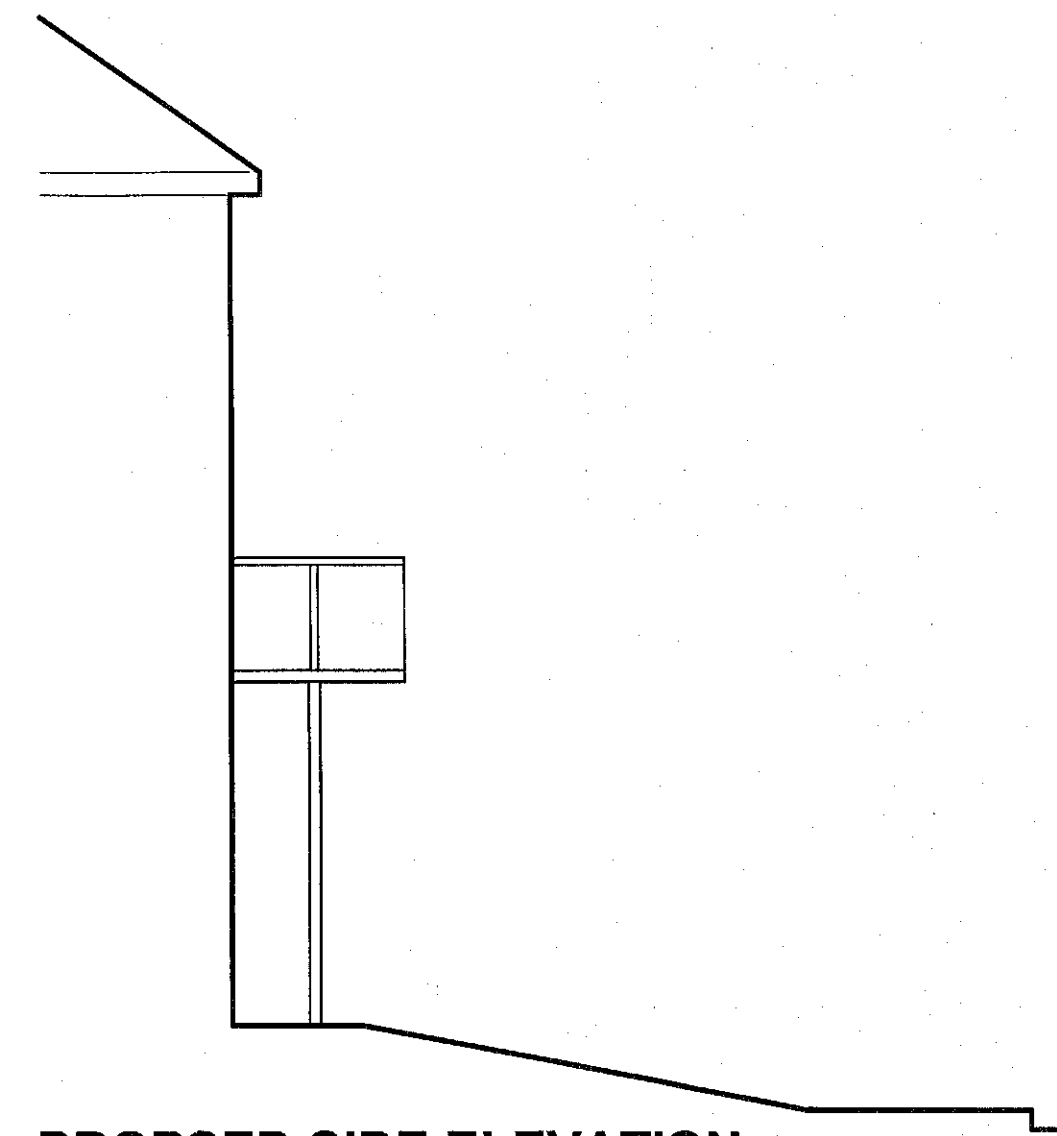


PROPOSED SIDE ELEVATION

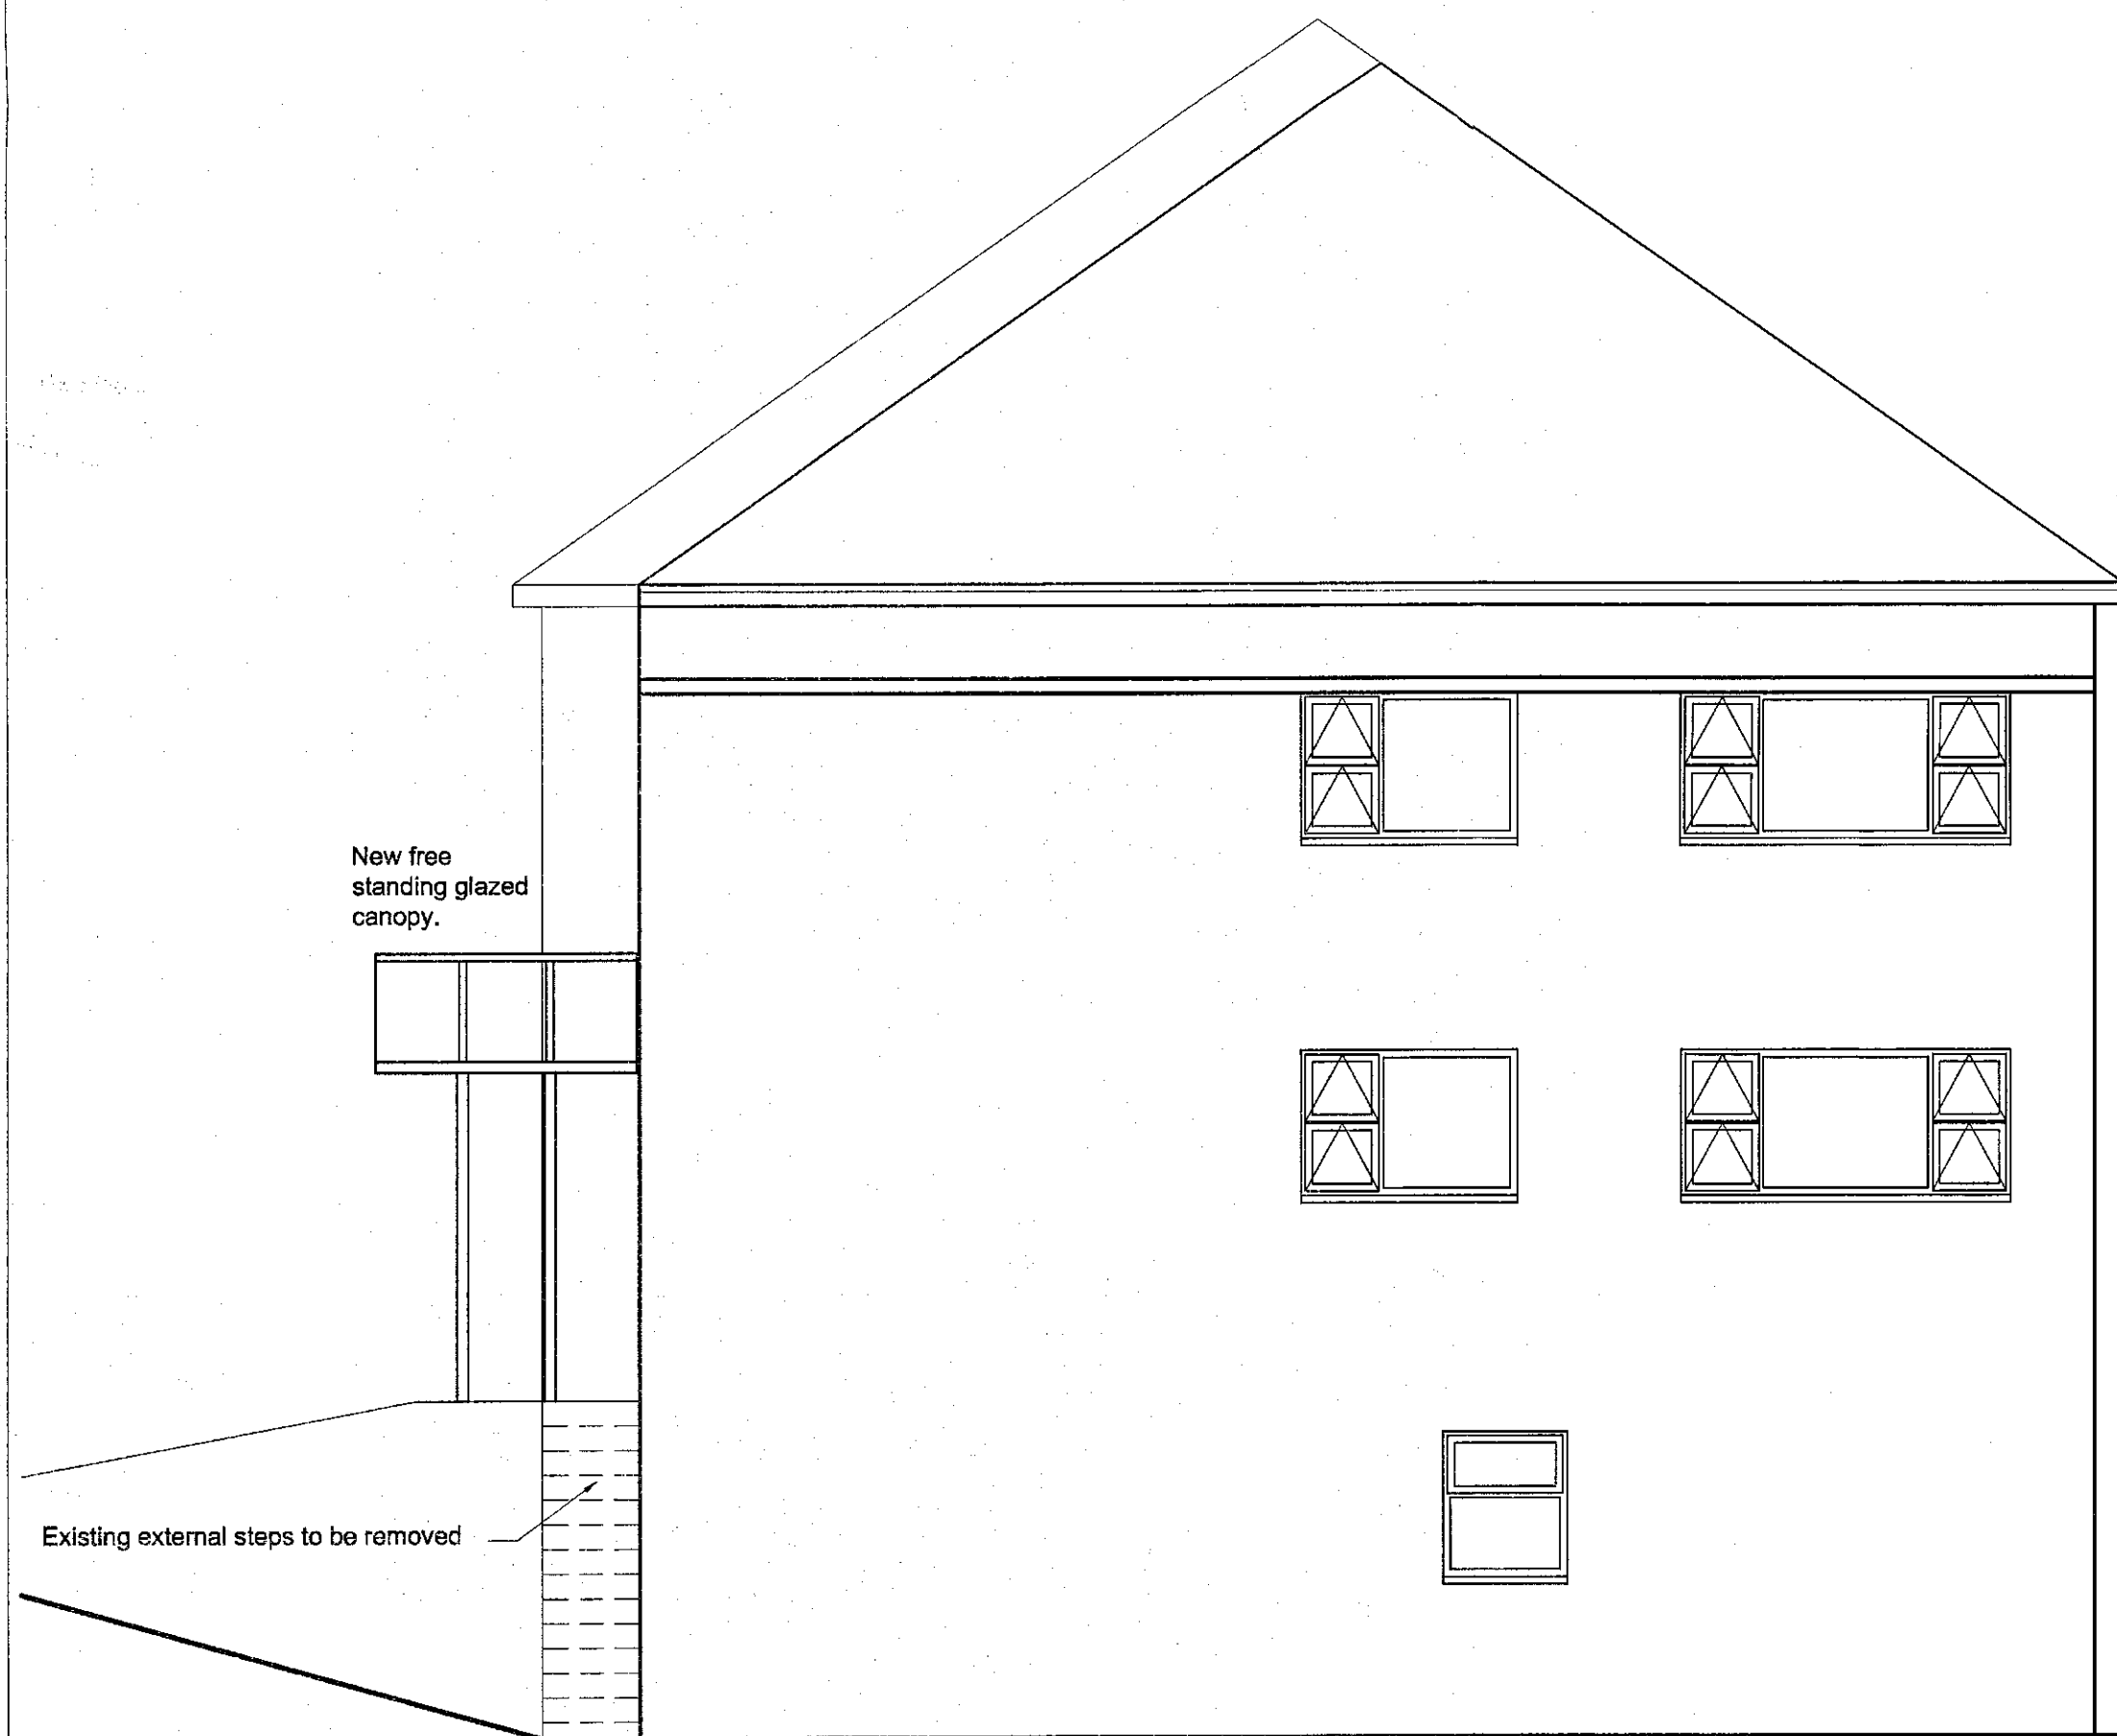

PROPOSED SIDE ELEVATION

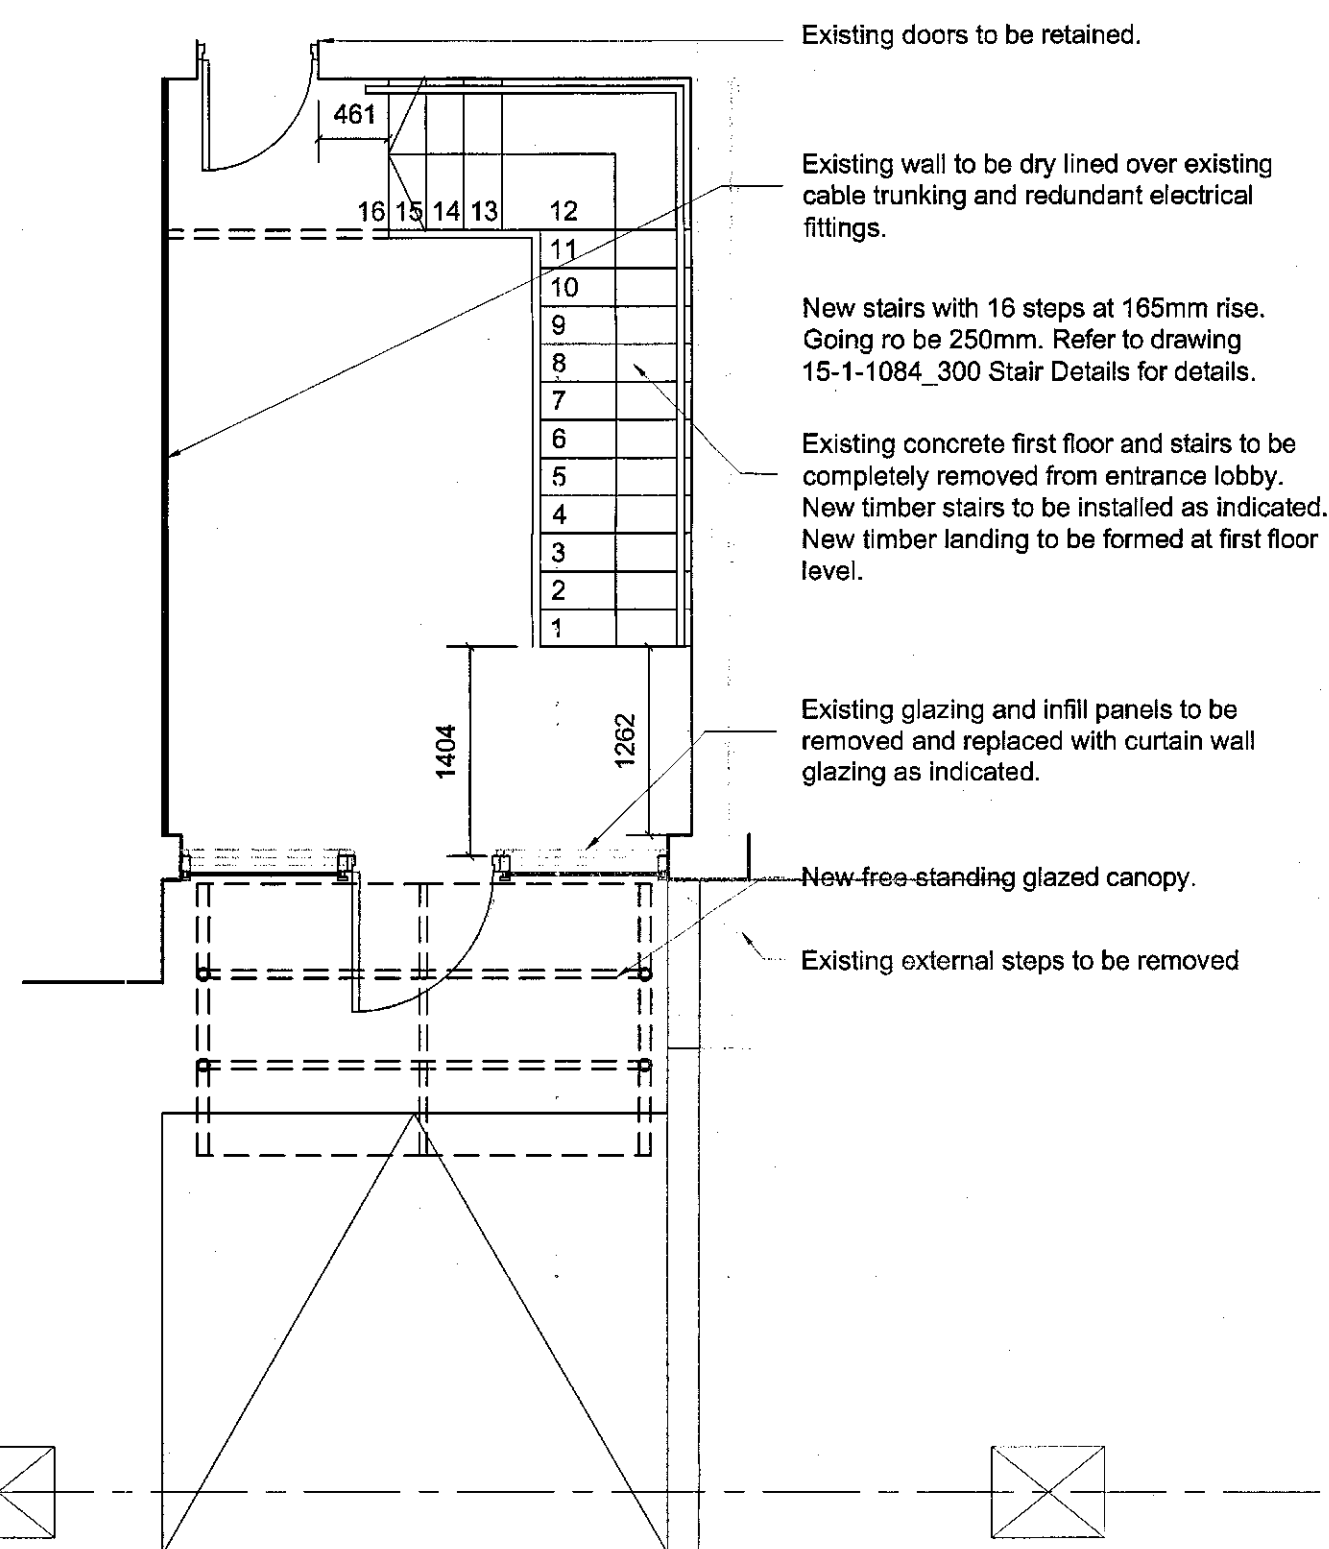


PROPOSED GROUND FLOOR PLAN

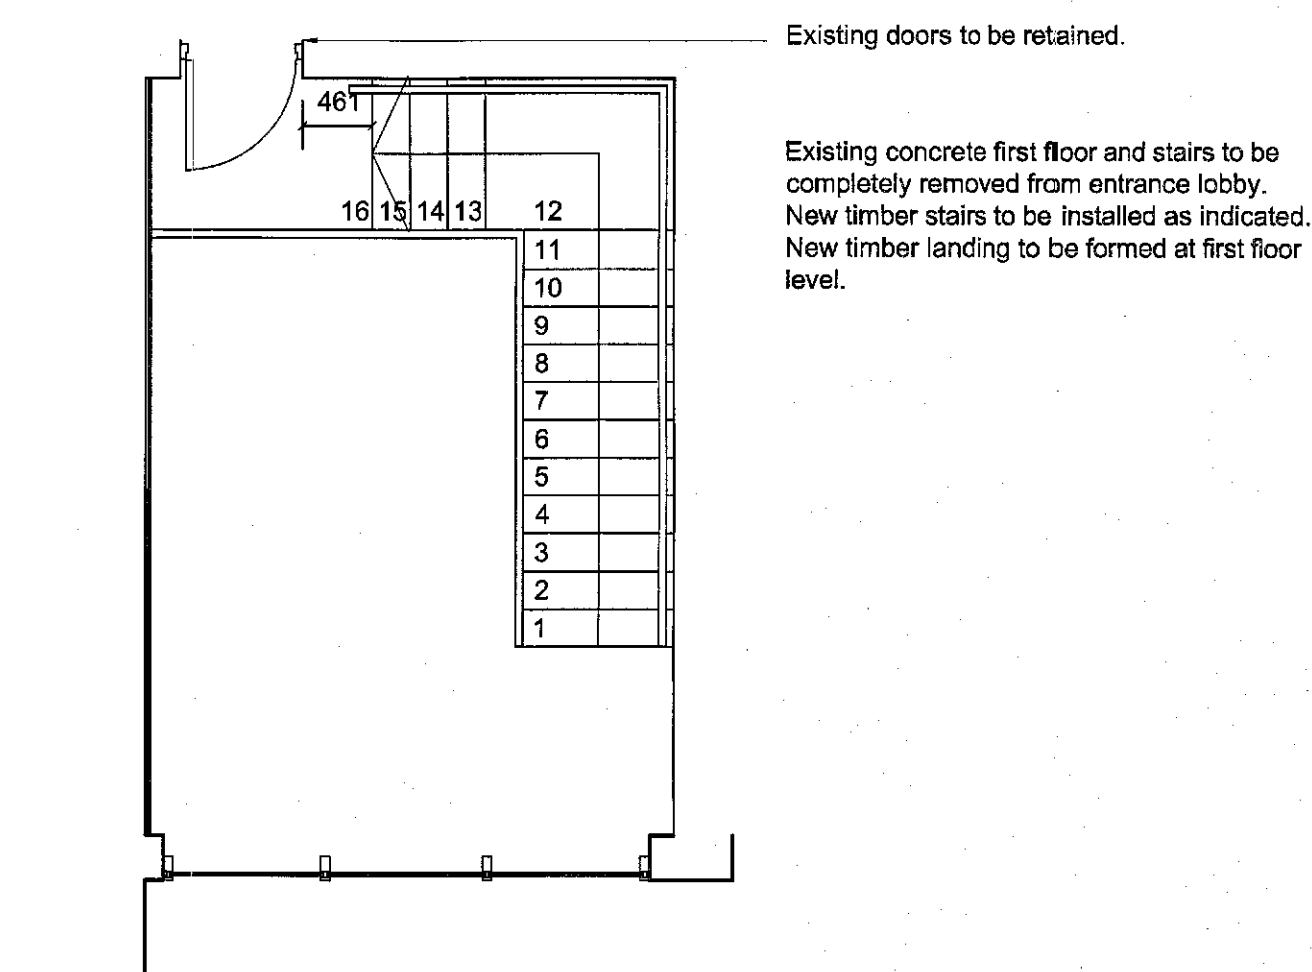

PROPOSED FIRST FLOOR PLAN

KEY PLAN

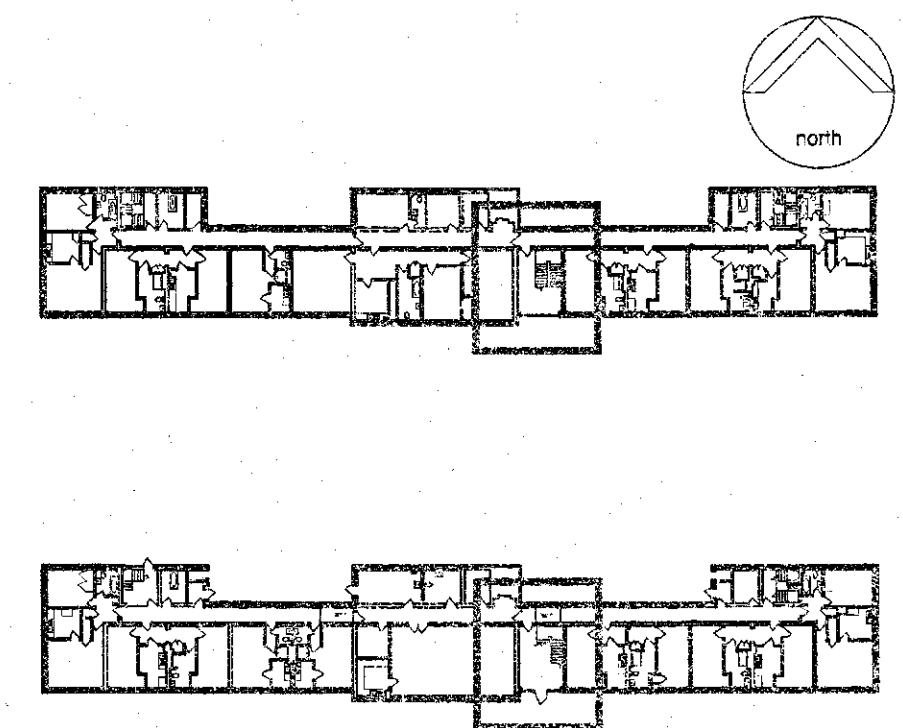

NOTES:

This drawing is produced for use in this project only and may not be used for any other purpose. NPS Property Consultants Ltd accept no liability for the use of this drawing other than the purpose for which it was intended in connection with this project as recorded on the title block. Purpose for issue and this clause code.
This drawing may not be reproduced in any form without prior written agreement.
Do not scale from the drawing, use written dimensions only.

P1	Drawing Created	REVISOR	DATE	CHECKED BY	DATE
		LS	22/07/2014		

SCALE BAR

PURPOSE OF ISSUE

FILE STATUS CODE

© COPYRIGHT NPS GROUP

Ordnance Survey mapping reproduced by permission of Ordnance Survey. Ordnance Survey Licence No. 10003284

nps group

NPS Property Consultants Ltd
GATEWAY PLAZA
SACKVILLE STREET, BARNESLEY
SOUTH YORKSHIRE, S70 9GG
TEL: 01226 774608 FAX: 01226 774699
EMAIL: barnesley@nps.co.uk

Head Office:
Lancaster House, 18 Central Avenue, St Andrews Business Park,
Newbury, West Dorset, Tel: 01405 756550 Fax: 01405 725201
Other Office locations can be found on our website: www.nps.co.uk

Property Design and Management Services

CLIENT
Barnesley Homes

PROJECT
HSG 4394
Improve Entrance Facilities at
Pendon House, Penistone

TITLE
Proposed Plans & Elevations

SCALES	DATE	DRAWN	CHECKED
1:50	22/07/2014	LS	

FILE / DRAWING NAME	REV CODE
PROJECT NR 15-1-1084	REV CODE P1

Date Plotted: 11 August 2014 11:48:02