


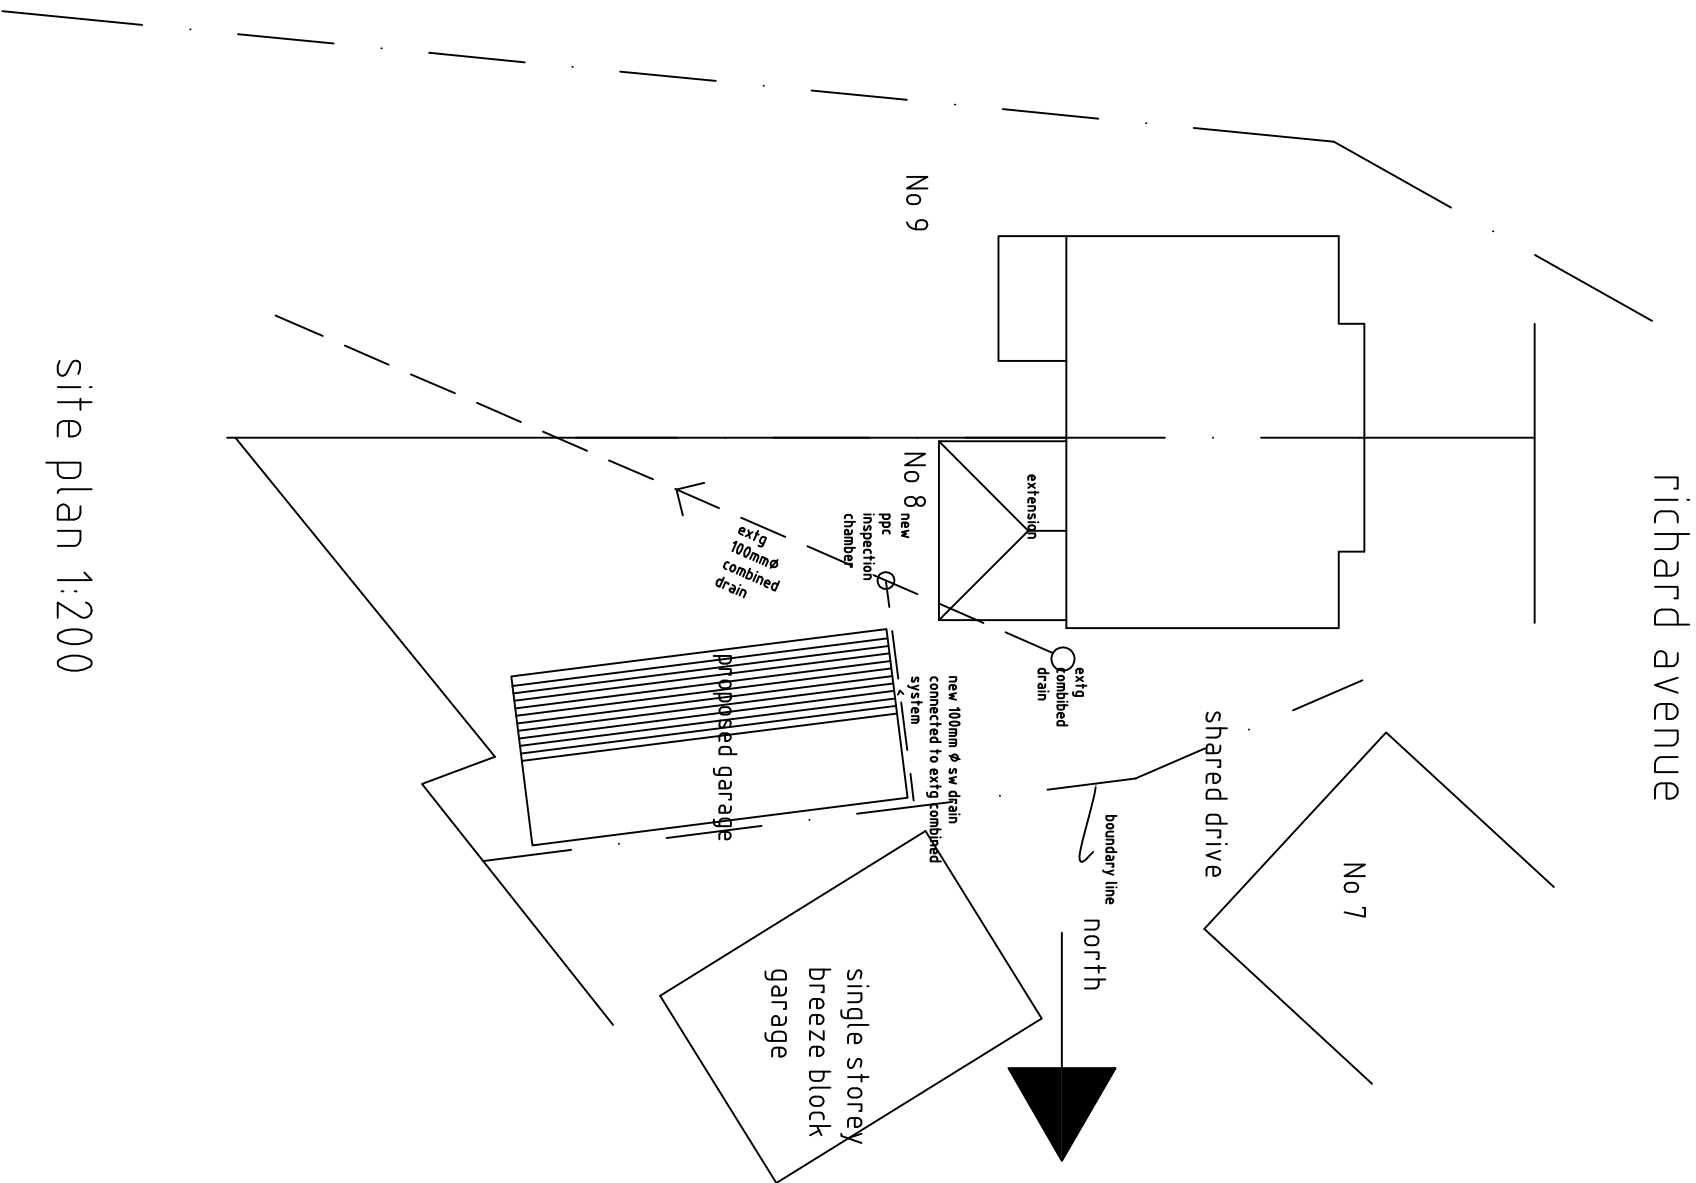

site plan 1:200

roy harrison architects			
41A Staincross Common S, Yorkshire S75 6 JF Telephone 07922696549 E-Mail: rthoyaroi@gmail.com			
Client Mr D Littledyke			
Project Take down garage and replace with new 8 Richard Avenue Bansley S71 1UZ			
Title site plan			
Date	Drawing No.	Scale	
24/6/19	dl/n/3	1:200	
Sheet 1	Revision	Drawn	
of 1			