




Revisions	A. A-----	00-00-00
This drawing is for planning permission only and is not a construction drawing.		
Drawing Title	BLOCK-PLAN	
Job No. - Dwg No.	15/2011/113	-
Client:	MR & MRS SHAW 14 THE WILLOWS DARFIELD BARNLEY S73 9LU	
Scale:	1:500	




EXISTING FRONT
ELEVATION 1:50

Revisions	A. A—	00-00-00
This drawing is for planning permission only and is not a construction drawing.		
Drawing Title	EXISTING-ELEVATION	
Job No. - Dwg No.	TS/2011/1	—
Client:	MR & MRS SHAW 14 THE WILLOWS DARFIELD BARNLEY S73 9LU	
Scale:	1:50	

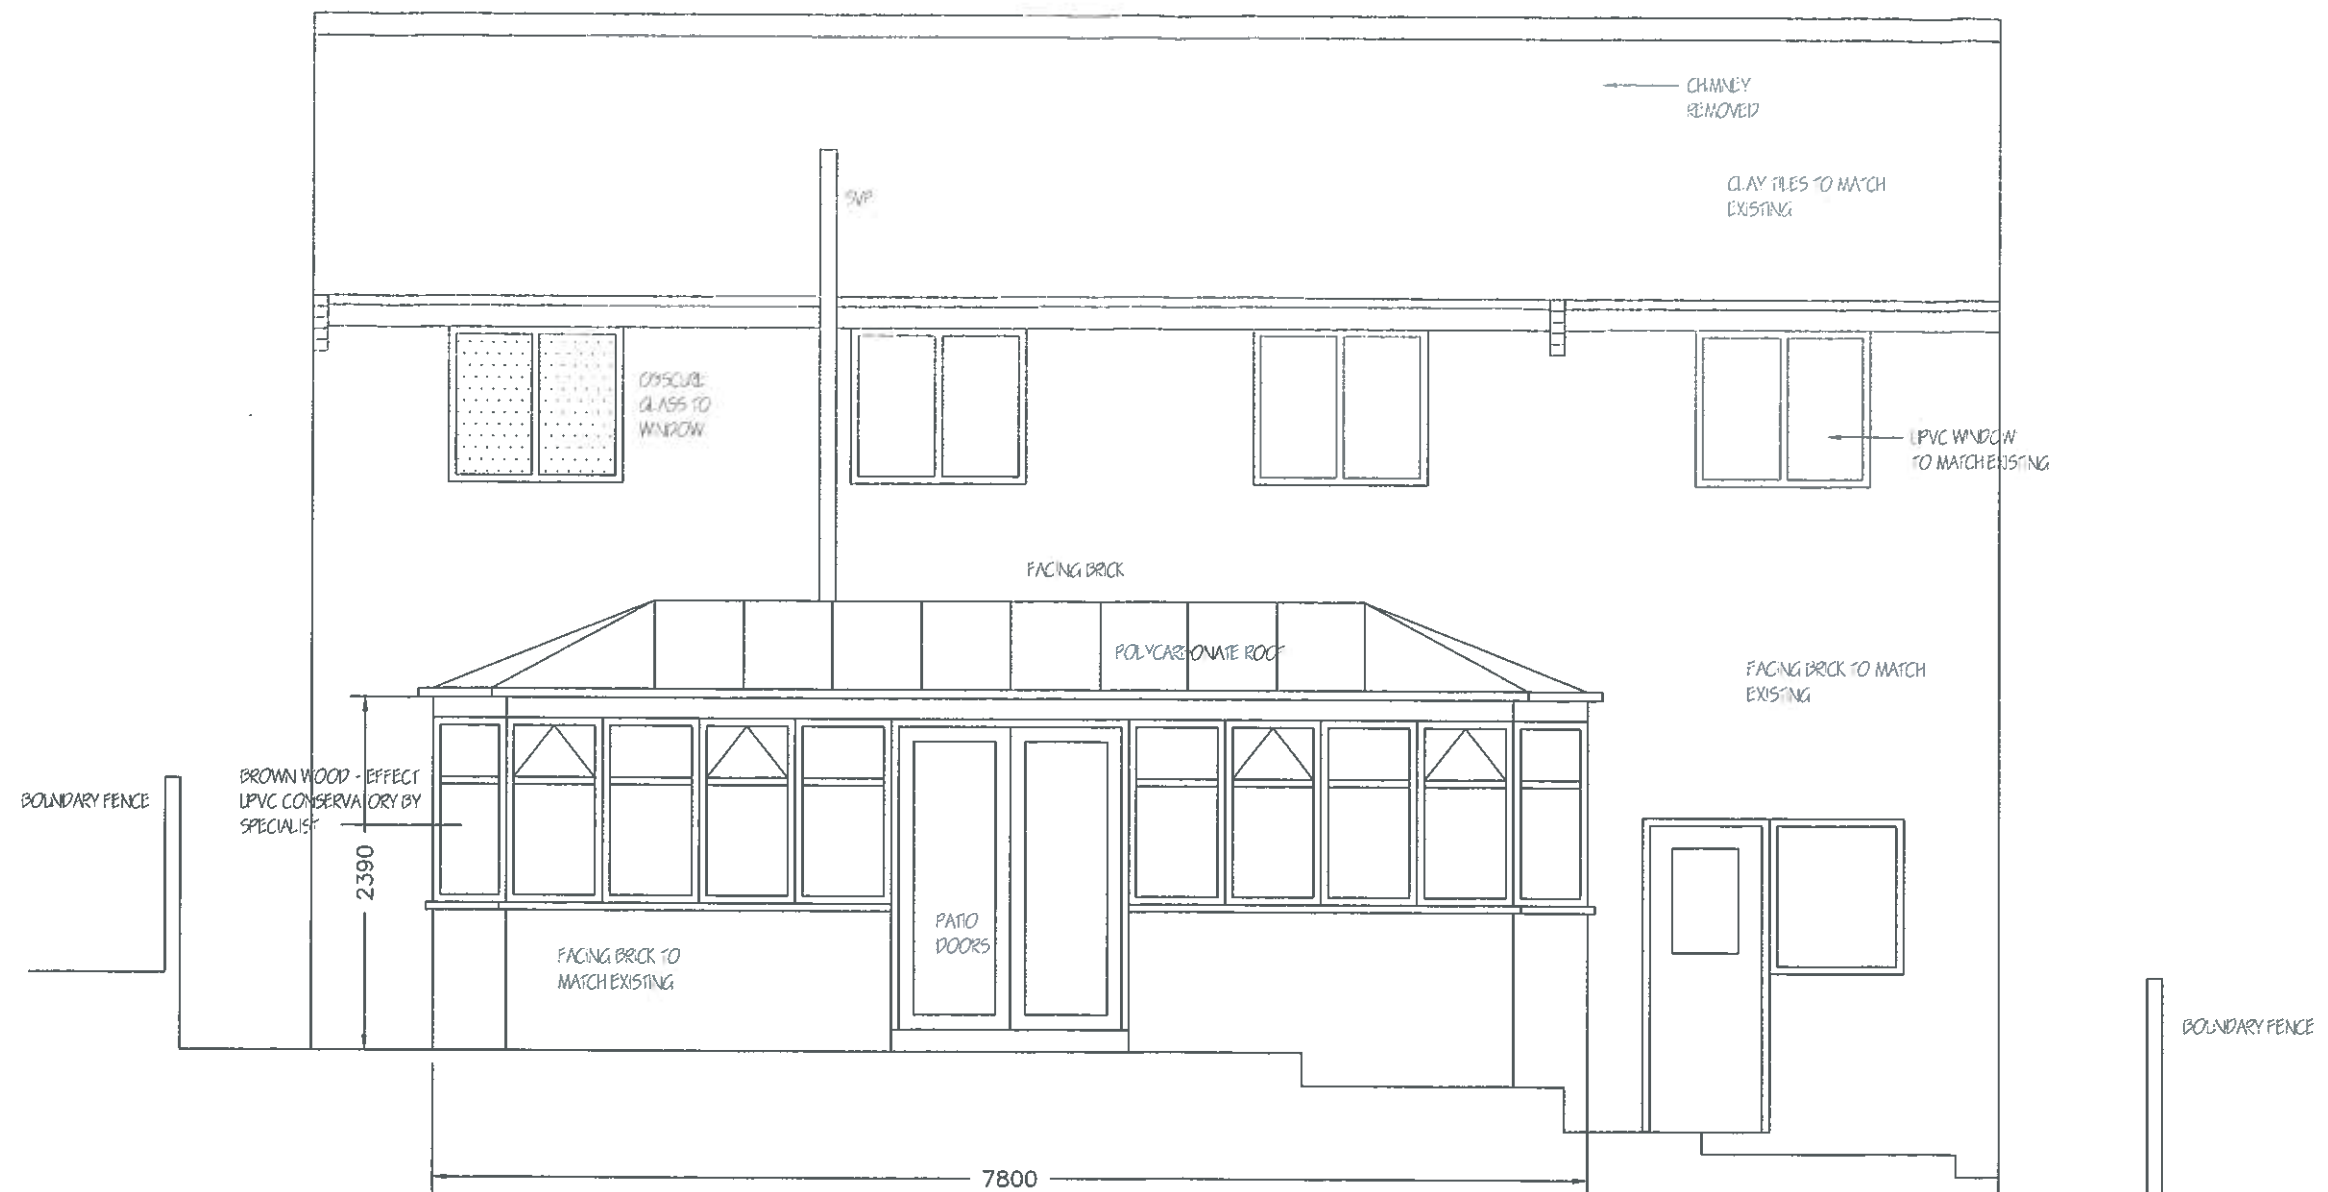


PROPOSED REAR
ELEVATION 1:50

Revisions	A. A---	00-00-00
This drawing is for planning permission only and is not a construction drawing.		
Drawing Title	PROPOSED-REAR-ELEVATION	
Job No. - Dwg No.	TS/2011/7	--
Client:	MR & MRS SHAW 14 THE WILLOWS DARFIELD BARNLEY S73 9LU	
Scale:	1:50	

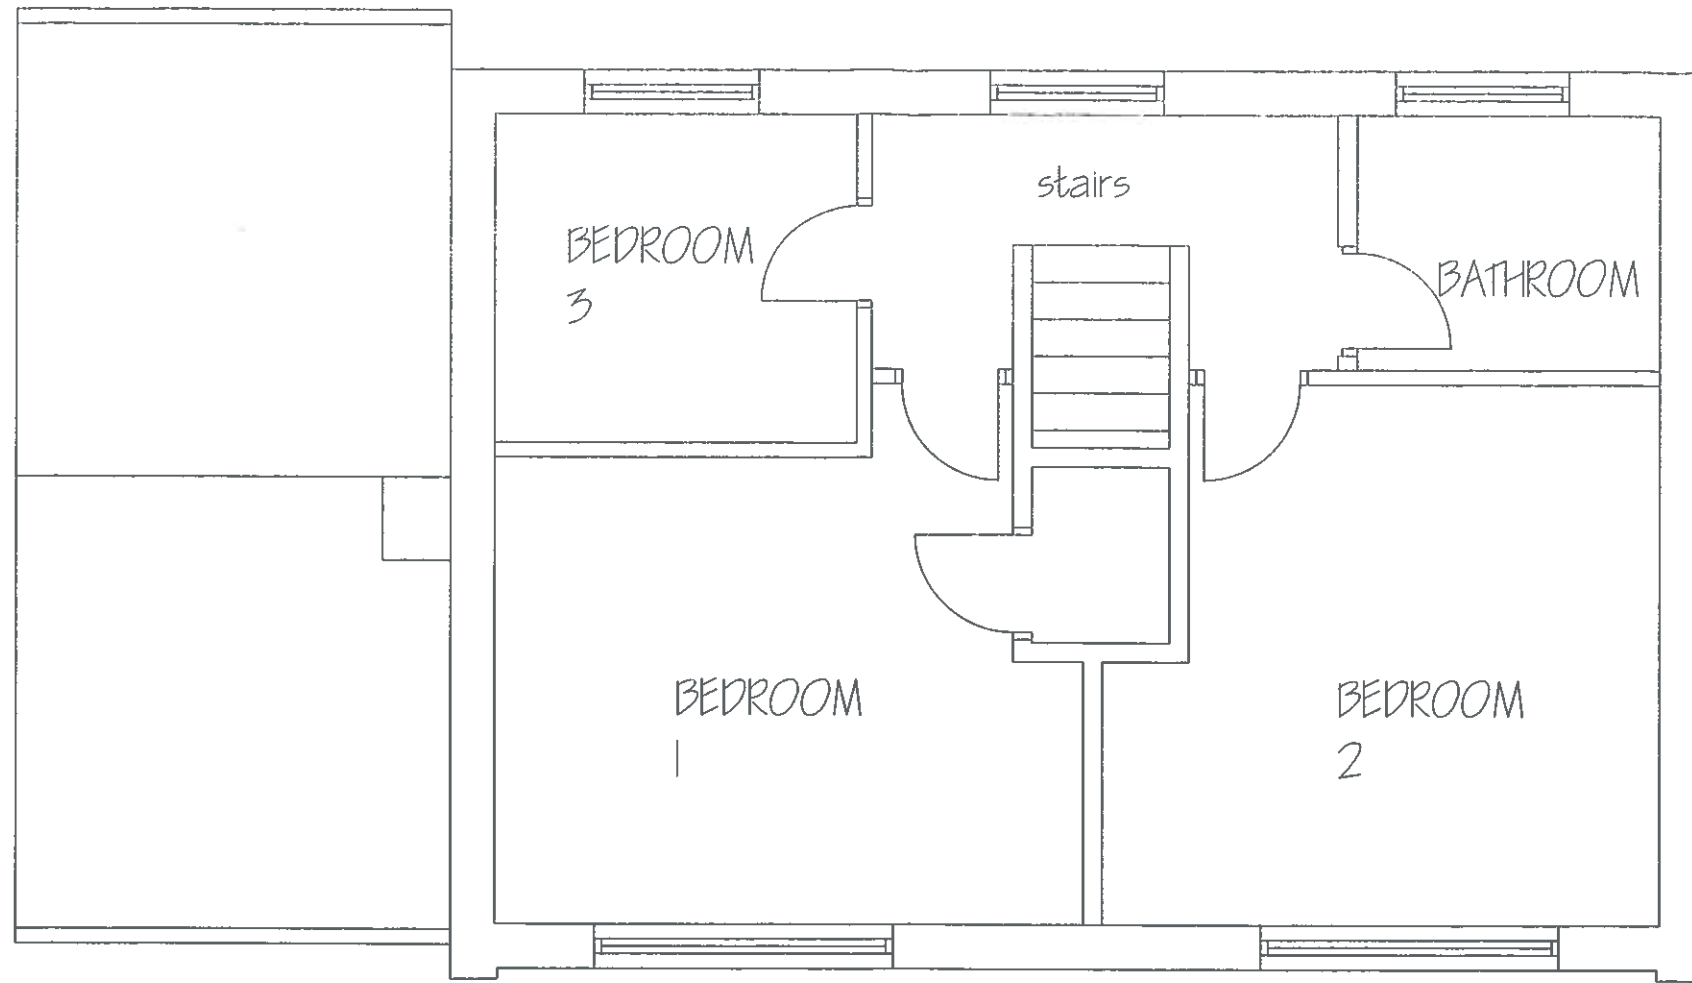

EXISTING FIRST FLOOR
PLAN 1:50

Revisions	A. A——			00-00-00
This drawing is for planning permission only and is not a construction drawing.				
Drawing Title	EXISTING-FIRST-FLOOR-PLAN			
Job No. - Dwg No.	TS/2011/5			—
Client:	MR & MRS SHAW 14 THE WILLOWS DARFIELD BARNSELEY S73 9LU			
Scale:	1:50			

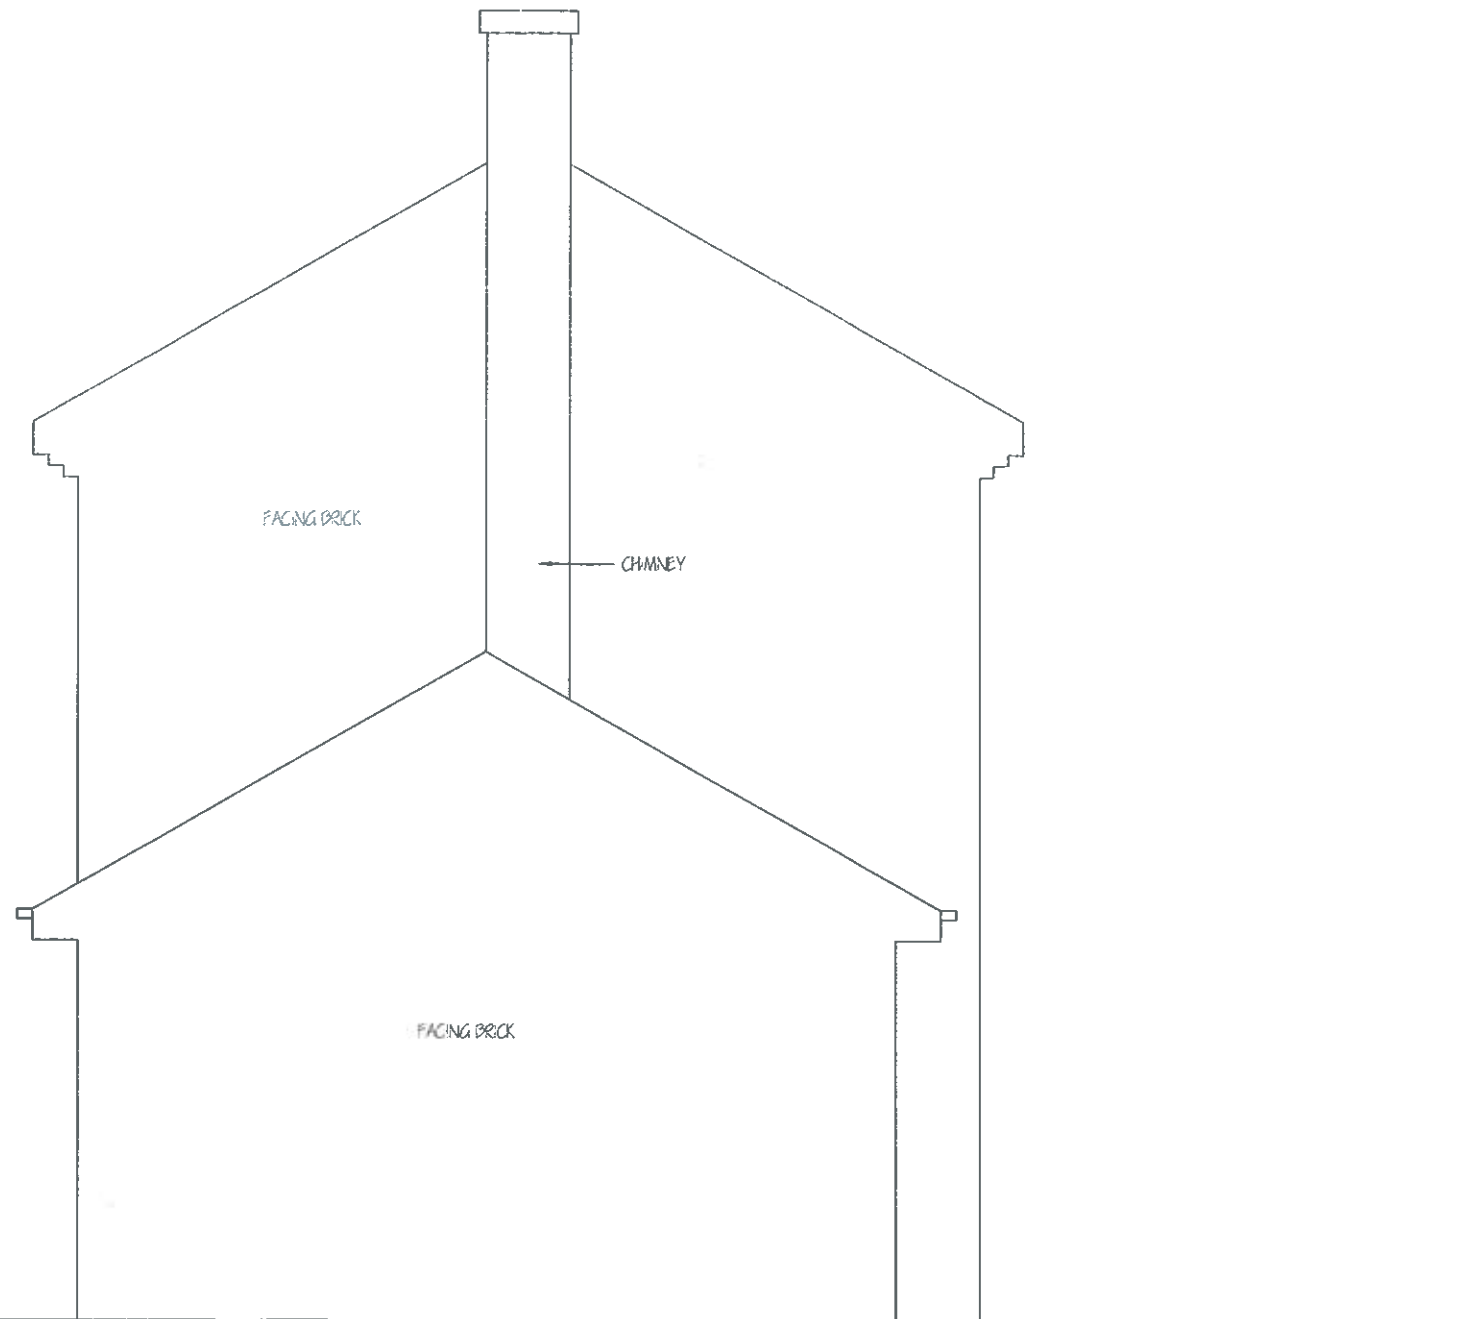


EXISTING SIDE
ELEVATION 1:50

Revisions	A. A-----	00-00-00
This drawing is for planning permission only and is not a construction drawing.		
Drawing Title	EXISTING-SIDE-ELEVATION	
Job No. - Dwg No.	TS/2011/3	---
Client:	MR & MRS SHAW 14 THE WILLOWS DARFIELD BARNSELEY S73 9LU	
Scale:	1:50	




EXISTING REAR
ELEVATION 1:50

Revisions	A. A----		00-00-00
This drawing is for planning permission only and is not a construction drawing.			
Drawing Title	EXISTING-ELEVATION		
Job No. - Dwg No.	TS/2011/2		—
Client:	MR & MRS SHAW 14 THE WILLOWS DARTFIELD BARNISLEY S73 9LU		
Scale:	1:50		

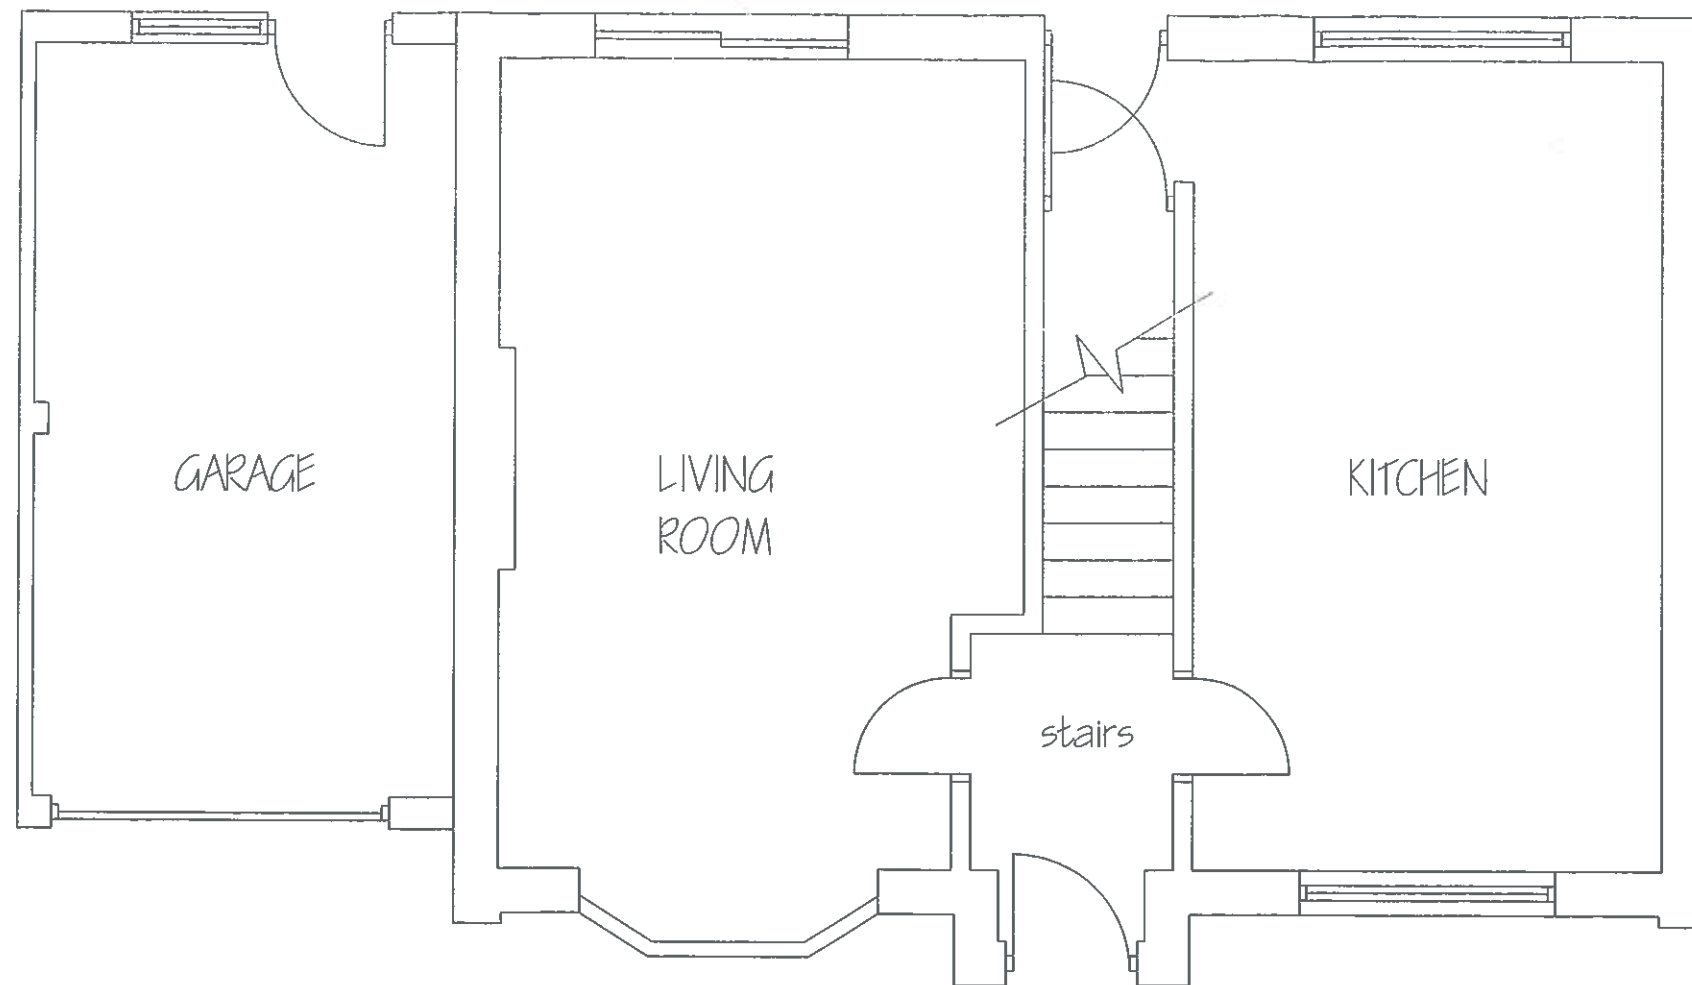


EXISTING GROUND
FLOOR PLAN 1:50

Revisions	A. A—	00-00-00
This drawing is for planning permission only and is not a construction drawing.		
Drawing Title	EXISTING-PLAN	
Job No. - Dwg No.	TS/2011/4	—
Client:	MR & MRS SHAW 14 THE WILLOWS DARFIELD BARNLEY S73 9LU	
Scale:	1:50	

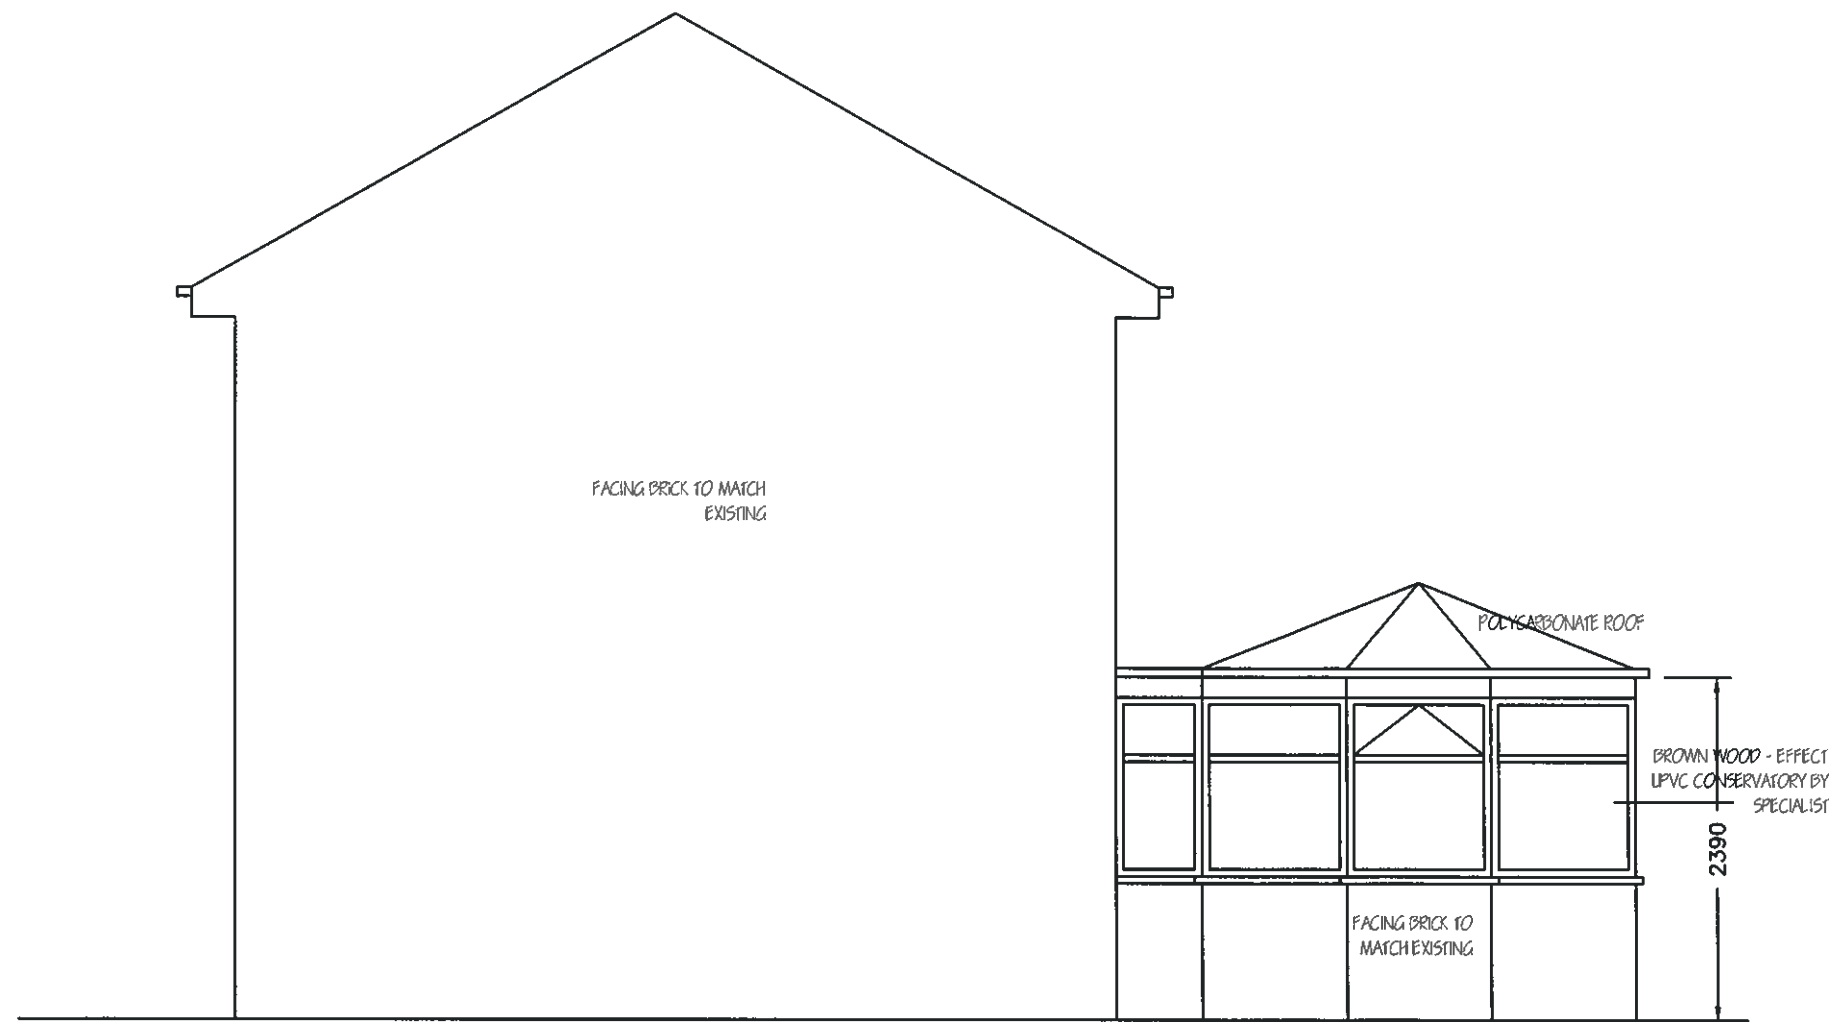


PROPOSED SIDE
ELEVATION 1:50


Revisions	A. A—	00-00-00
This drawing is for planning permission only and is not a construction drawing		
Drawing Title	PROPOSED-SIDE-ELEVATION	
Job No. - Dwg No.	TS/2011/15	—
Client:	MR & MRS SHAW 14 THE WILLOWS DARFIELD BARNSELEY S73 9LJ	
Scale:	1:50	

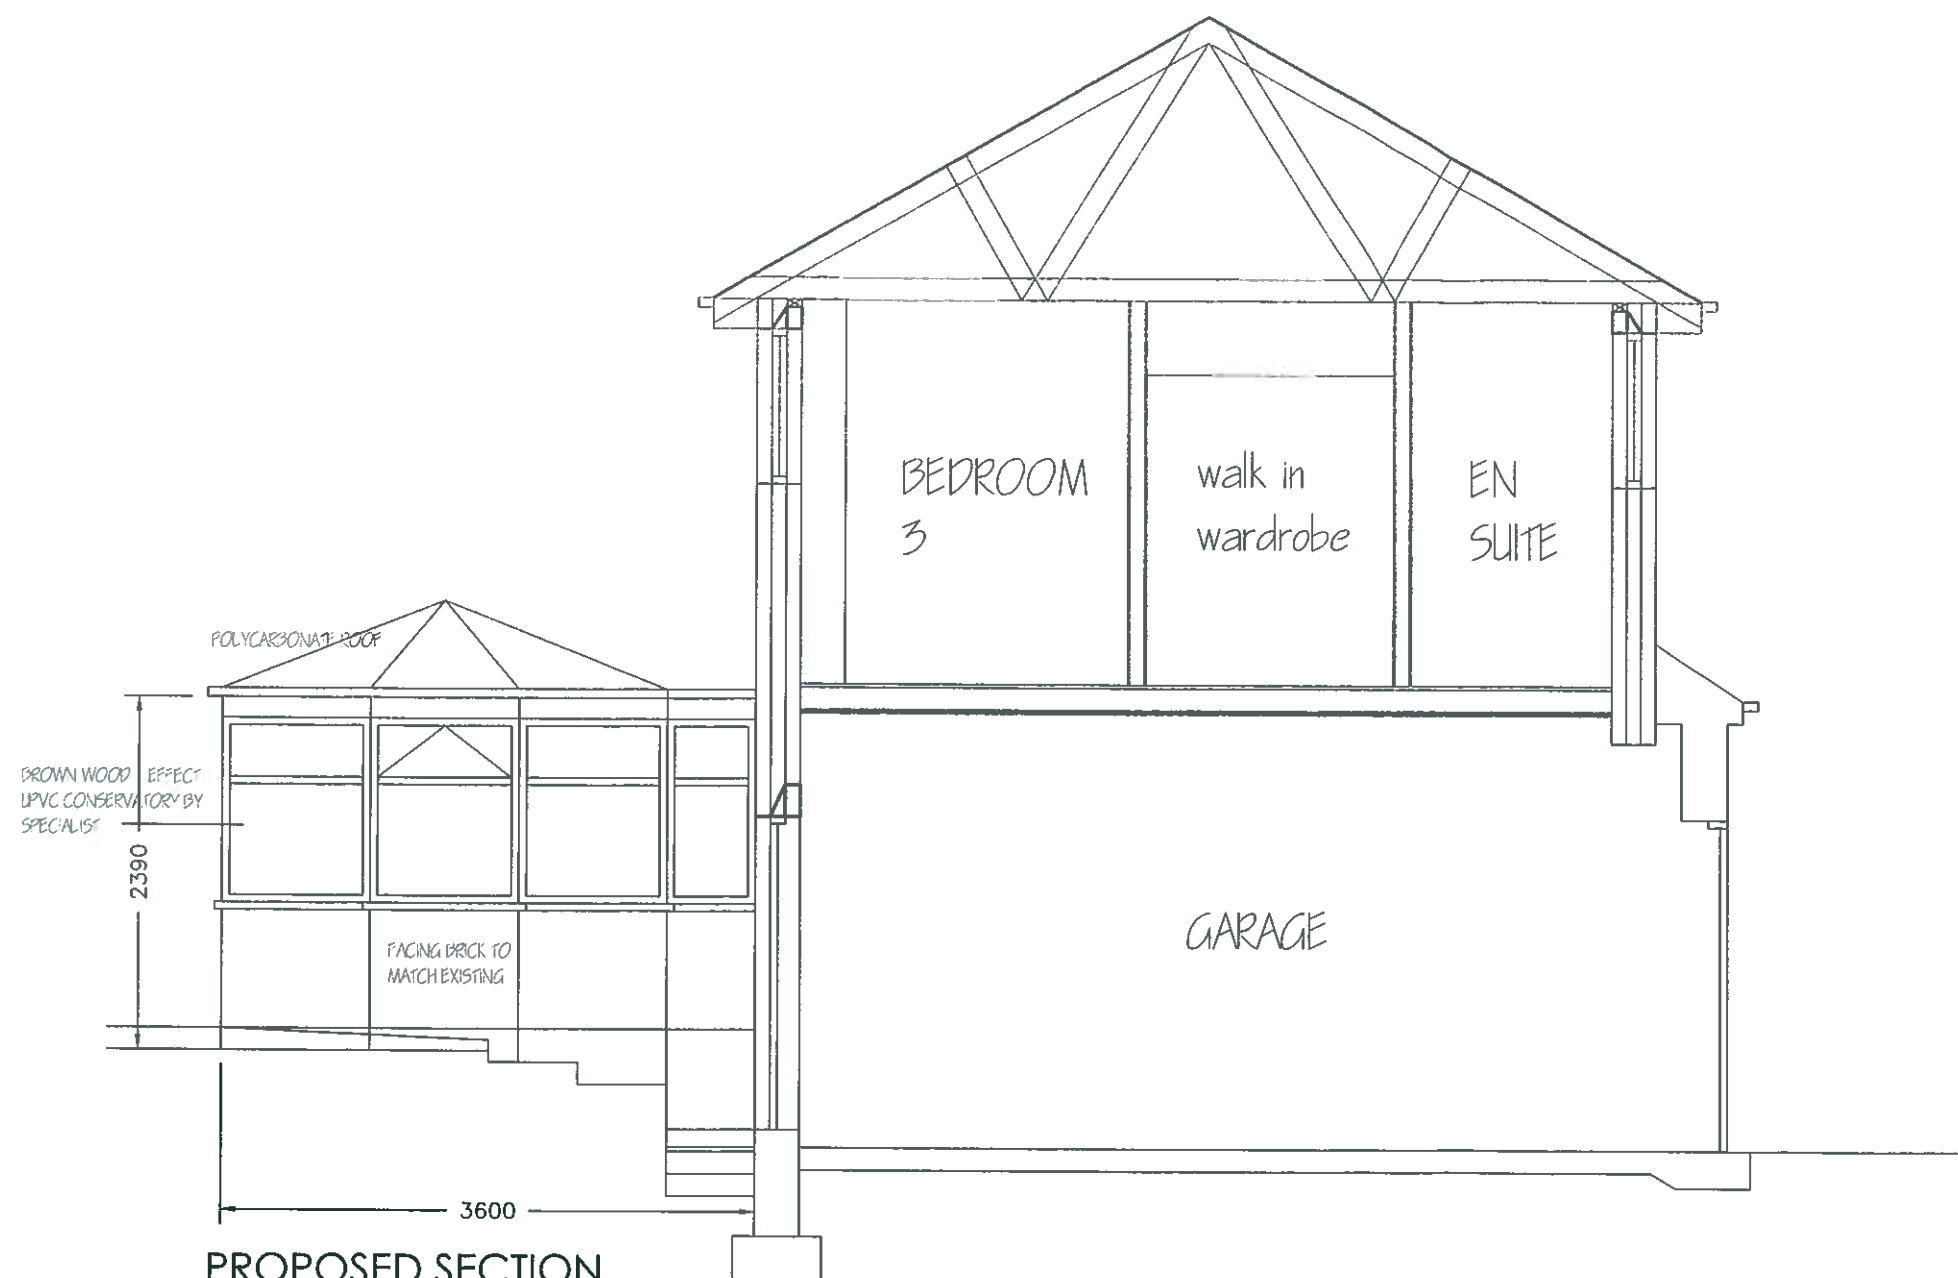


Revisions	A. A—	00-00-00
This drawing is for planning permission only and is not a construction drawing.		
Drawing Title	PROPOSED-SECTION	
Job No. - Dwg No.	TS/2011/12	—
Client:	MR & MRS SHAW 14 THE WILLOWS DARFIELD BARNSELEY S73 9LU	
Scale:	1:50	

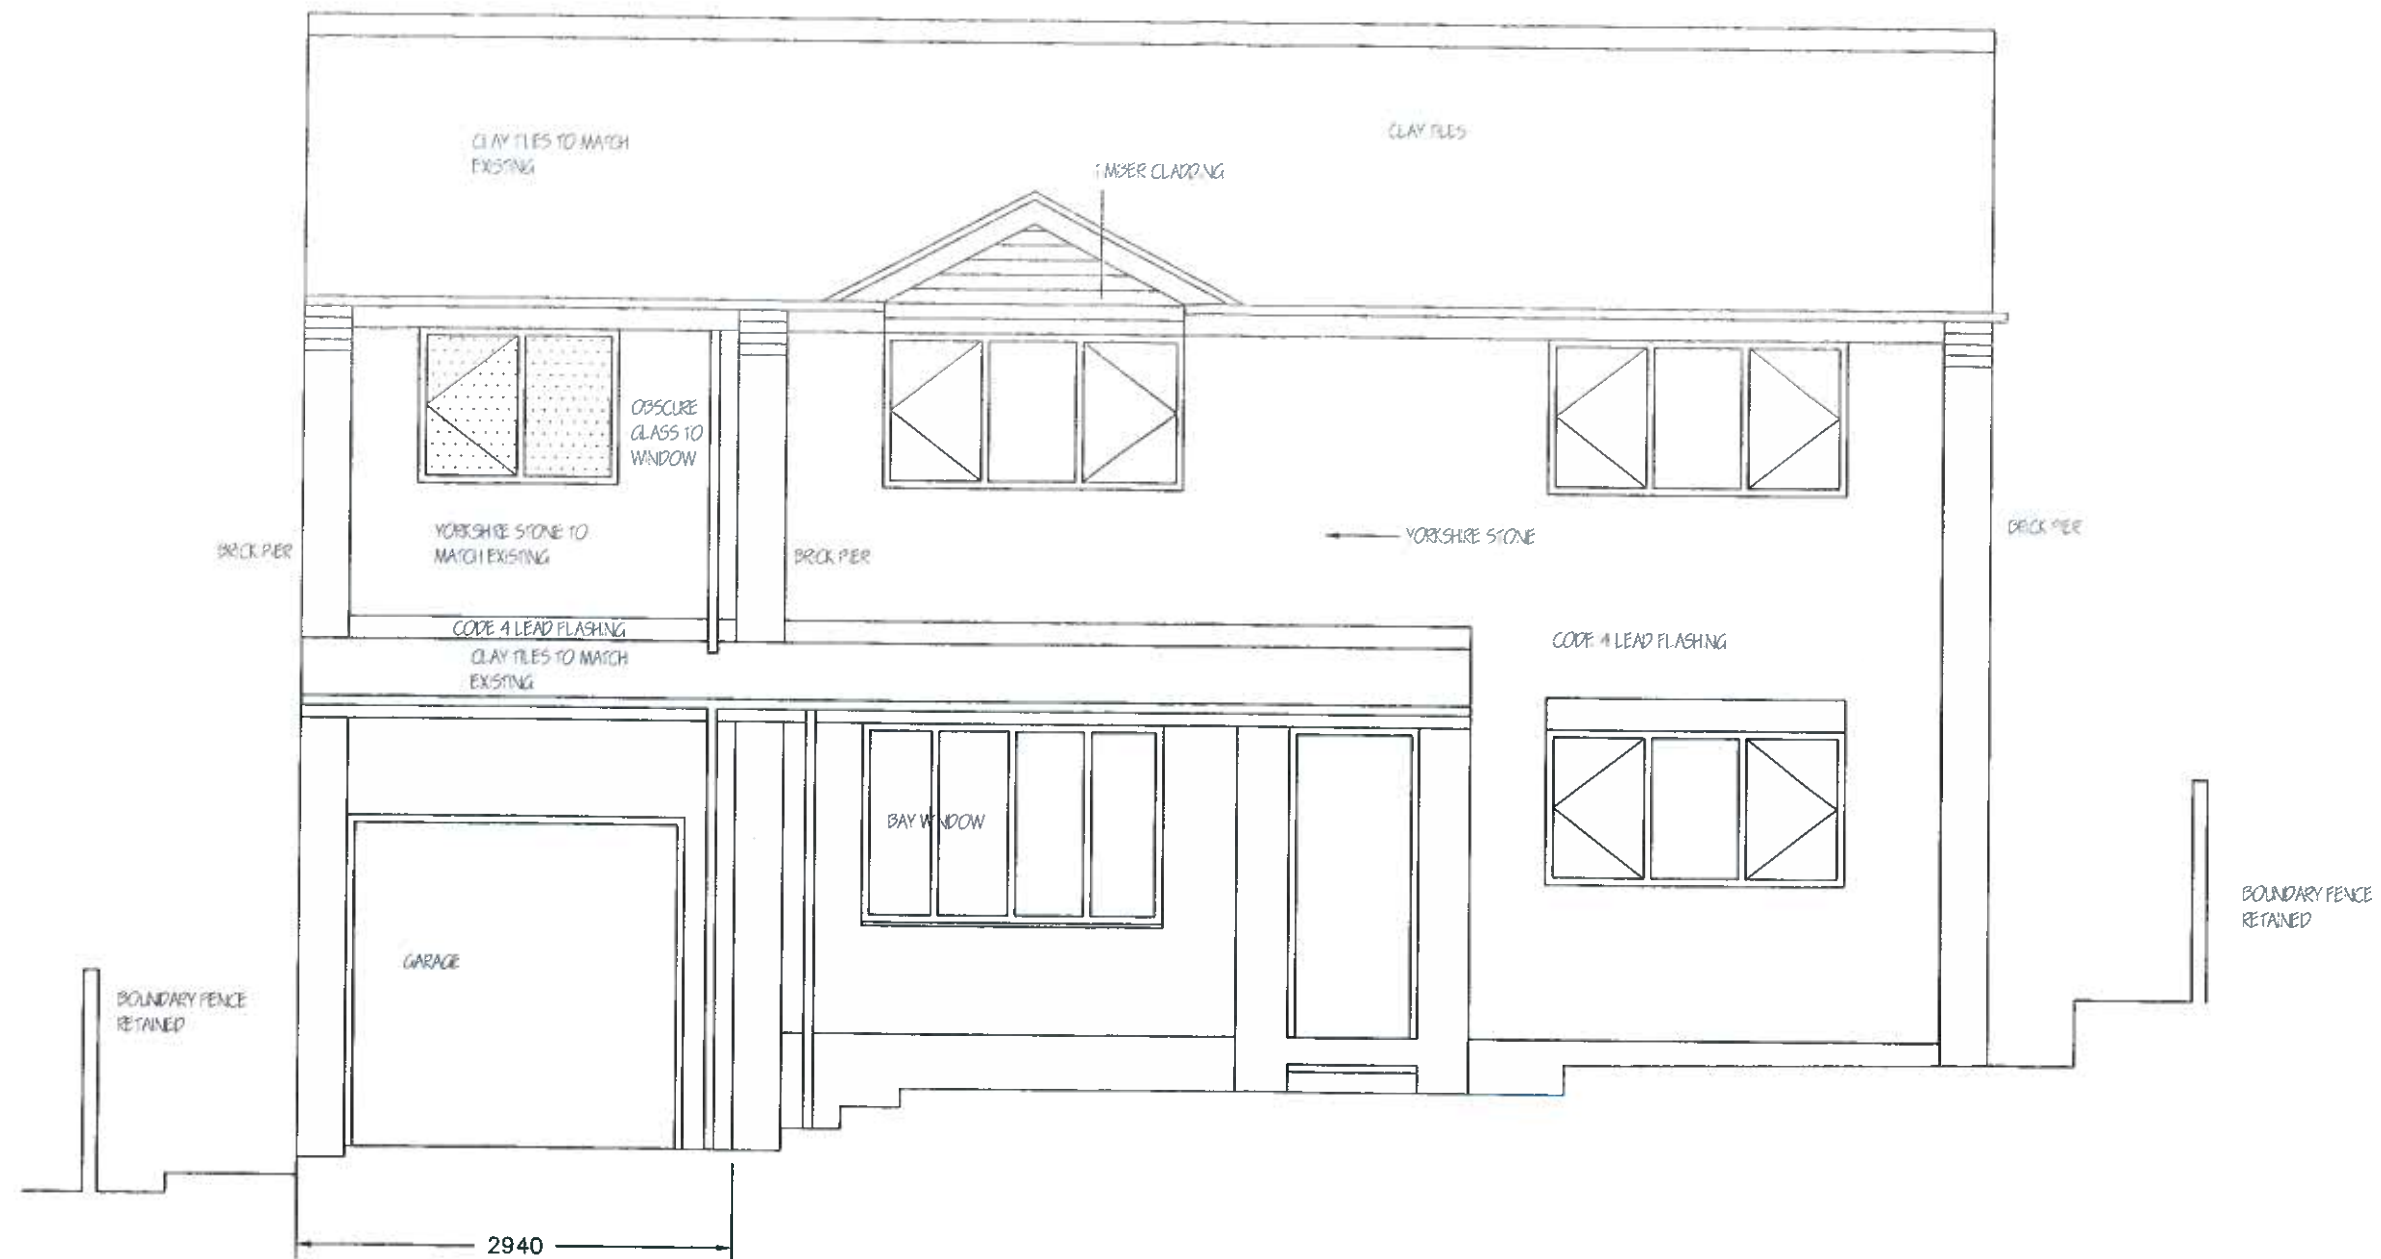

Revisions	A. A	00-00-00
This drawing is for planning permission only and is not a construction drawing.		
Drawing Title	PROPOSED-ELEVATION	
Job No. - Dwg No.	15/2011/6	-
Client:	MR & MRS SHAW 14 THE WILLOWS DARTFIELD BARNLEY S73 9LU	
Scale:	1:50	

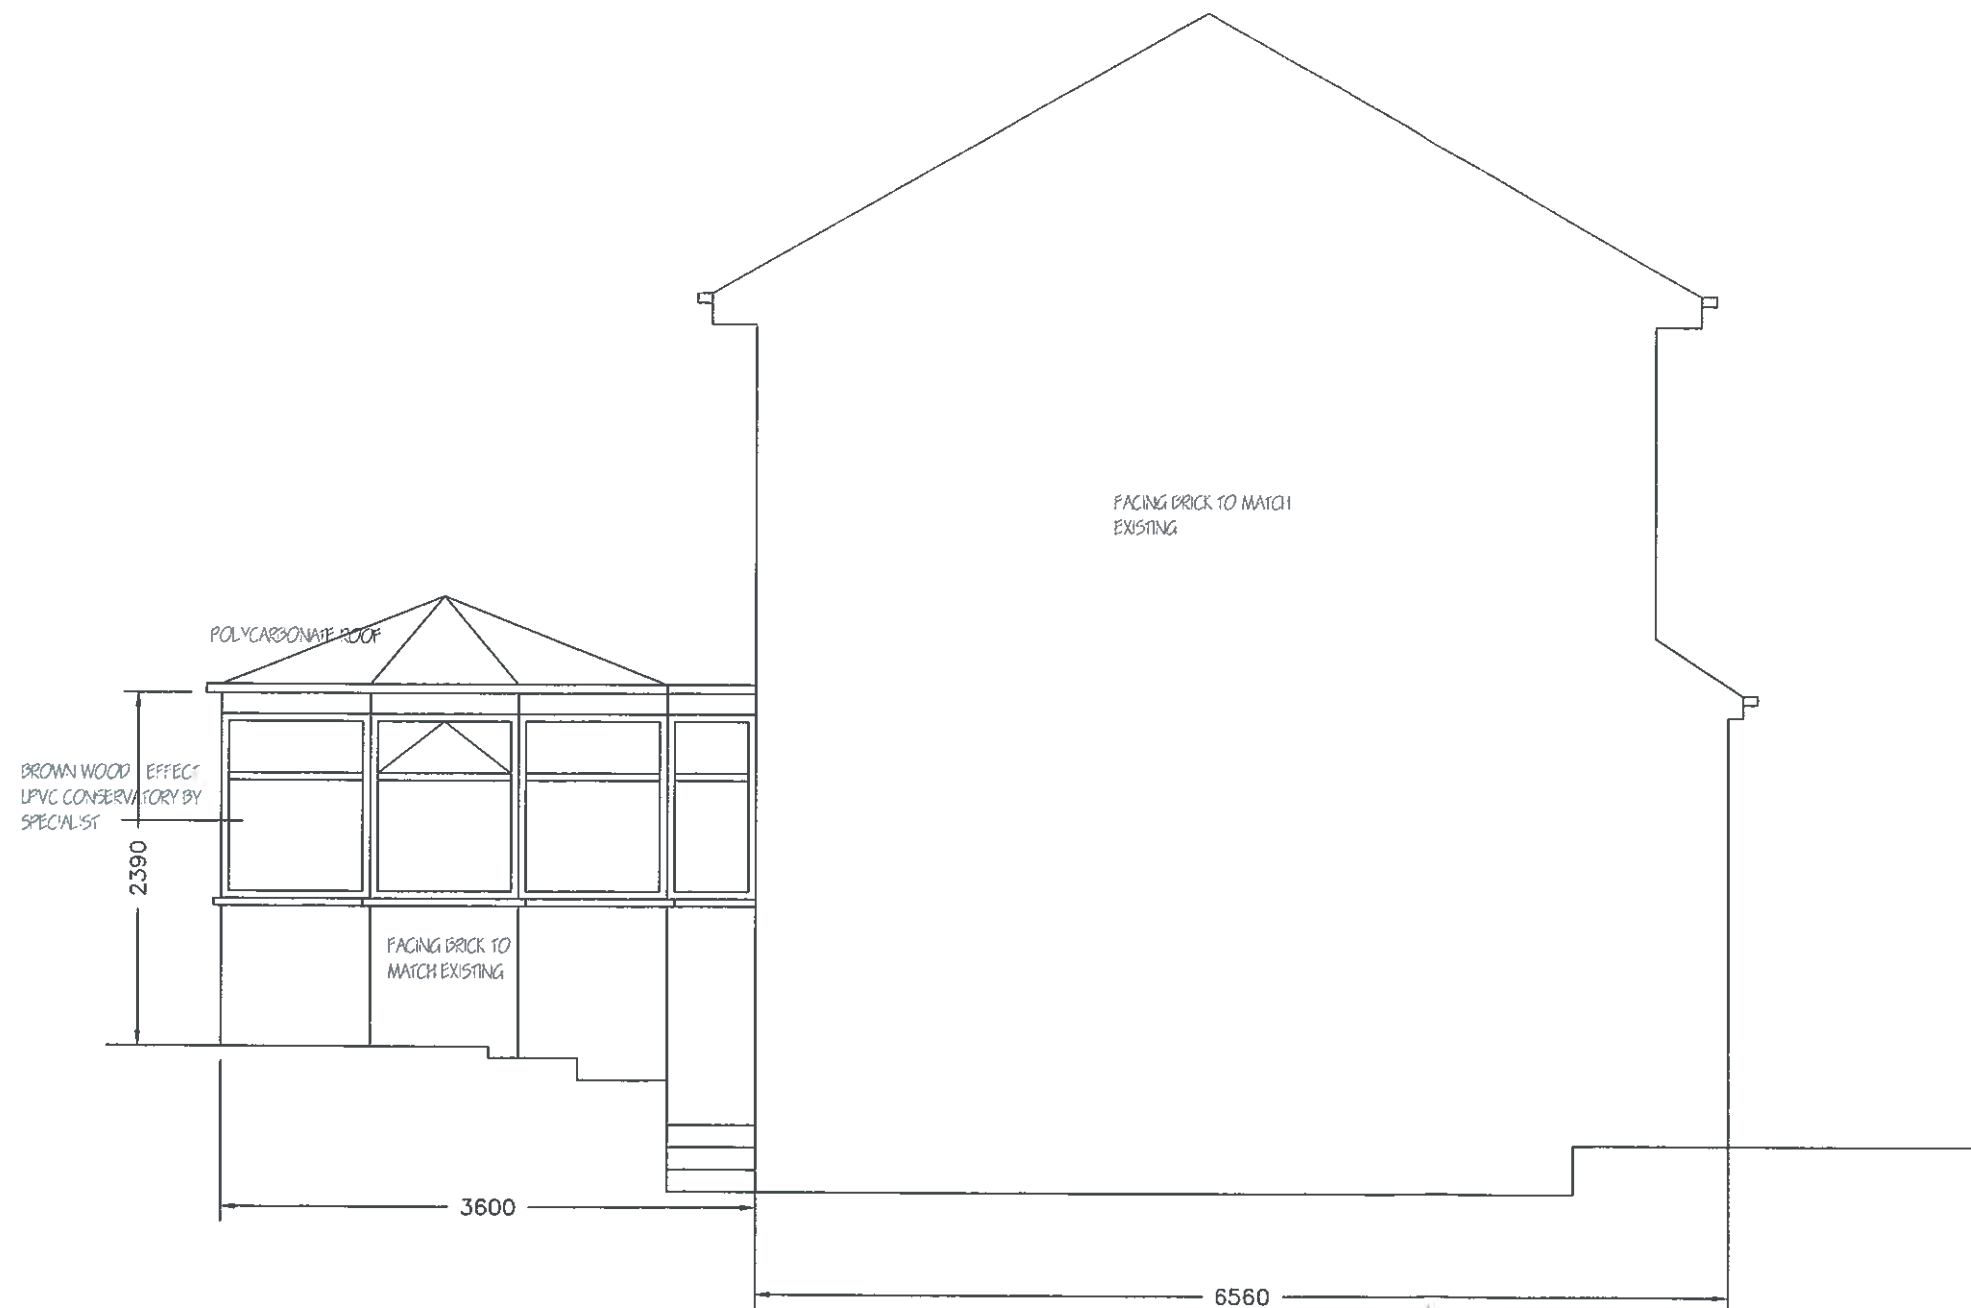


Revisions	A. A—	00-00-00
This drawing is for planning permission only and is not a construction drawing.		
Drawing Title	PROPOSED-SIDE-ELEVATION	
Job No. - Dwg No.	TS/2011/8	—
Client:	MR & MRS SHAW 14 THE WILLOWS DARFIELD BARNLEY S73 9LU	
Scale:	1:50	

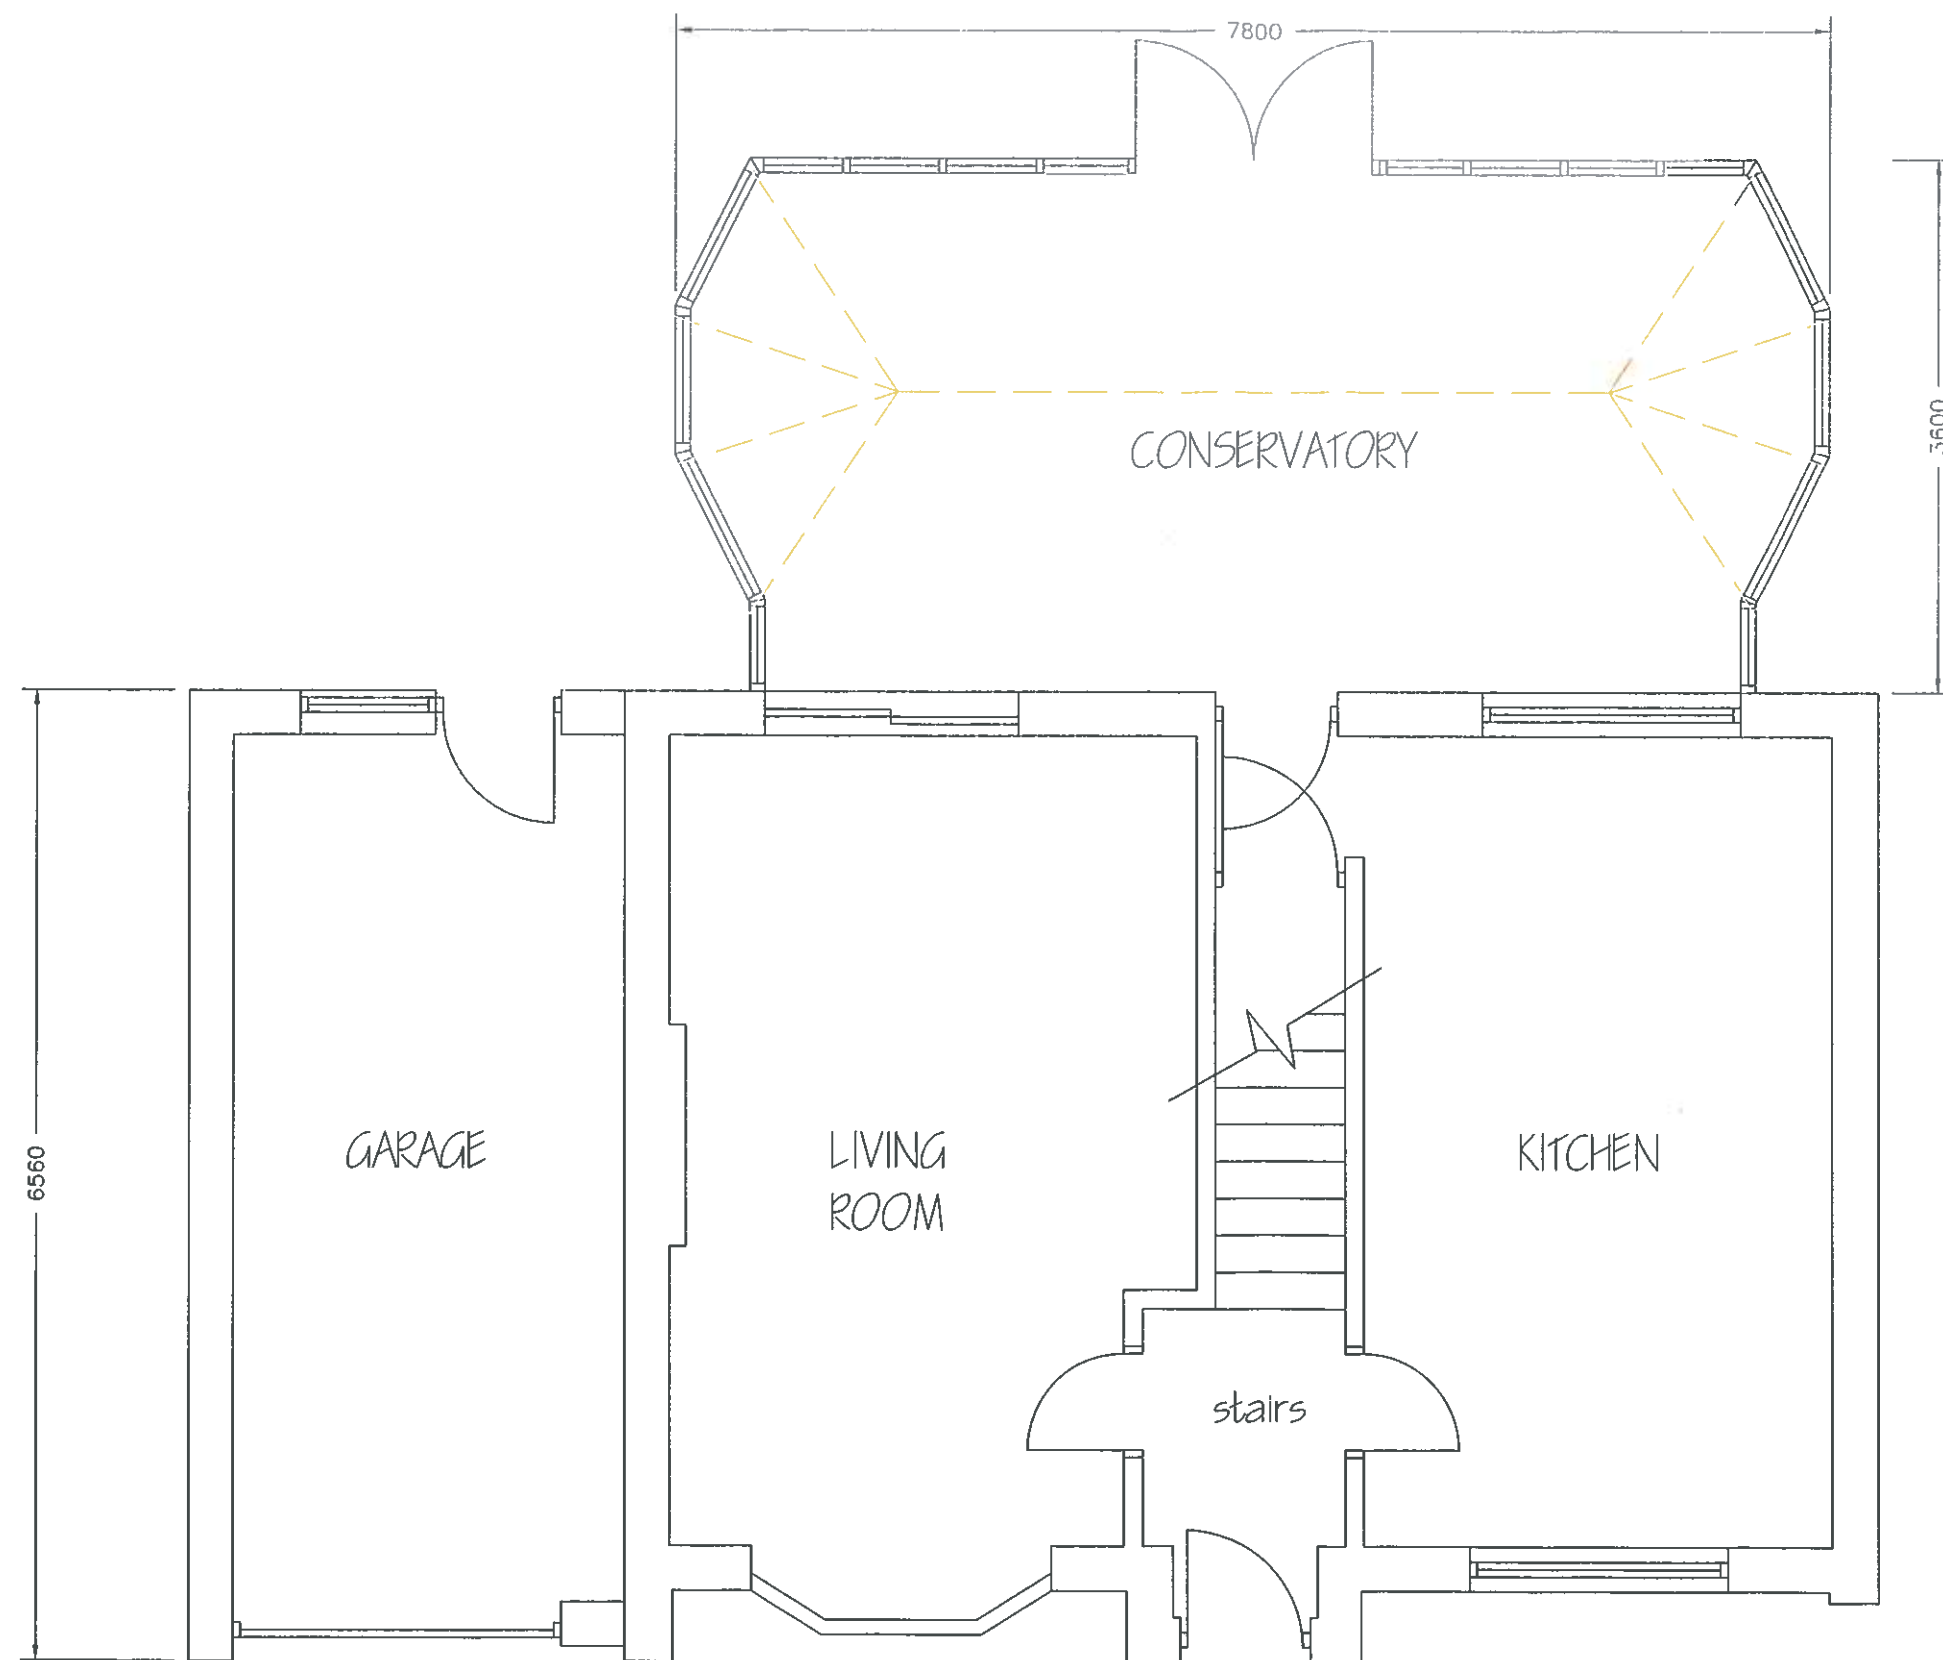


PROPOSED GROUND
FLOOR PLAN 1:50

Revisions	A. A---	00-00-00
This drawing is for planning permission only and is not a construction drawing.		
Drawing Title	PROPOSED-GROUND-FLOOR-PLAN	
Job No. - Dwg No.	TS/2011/9	-
Client:	MR & MRS SHAW 14 THE WILLOWS DARFIELD BARNLEY S73 9LU	
Scale:	1:50	

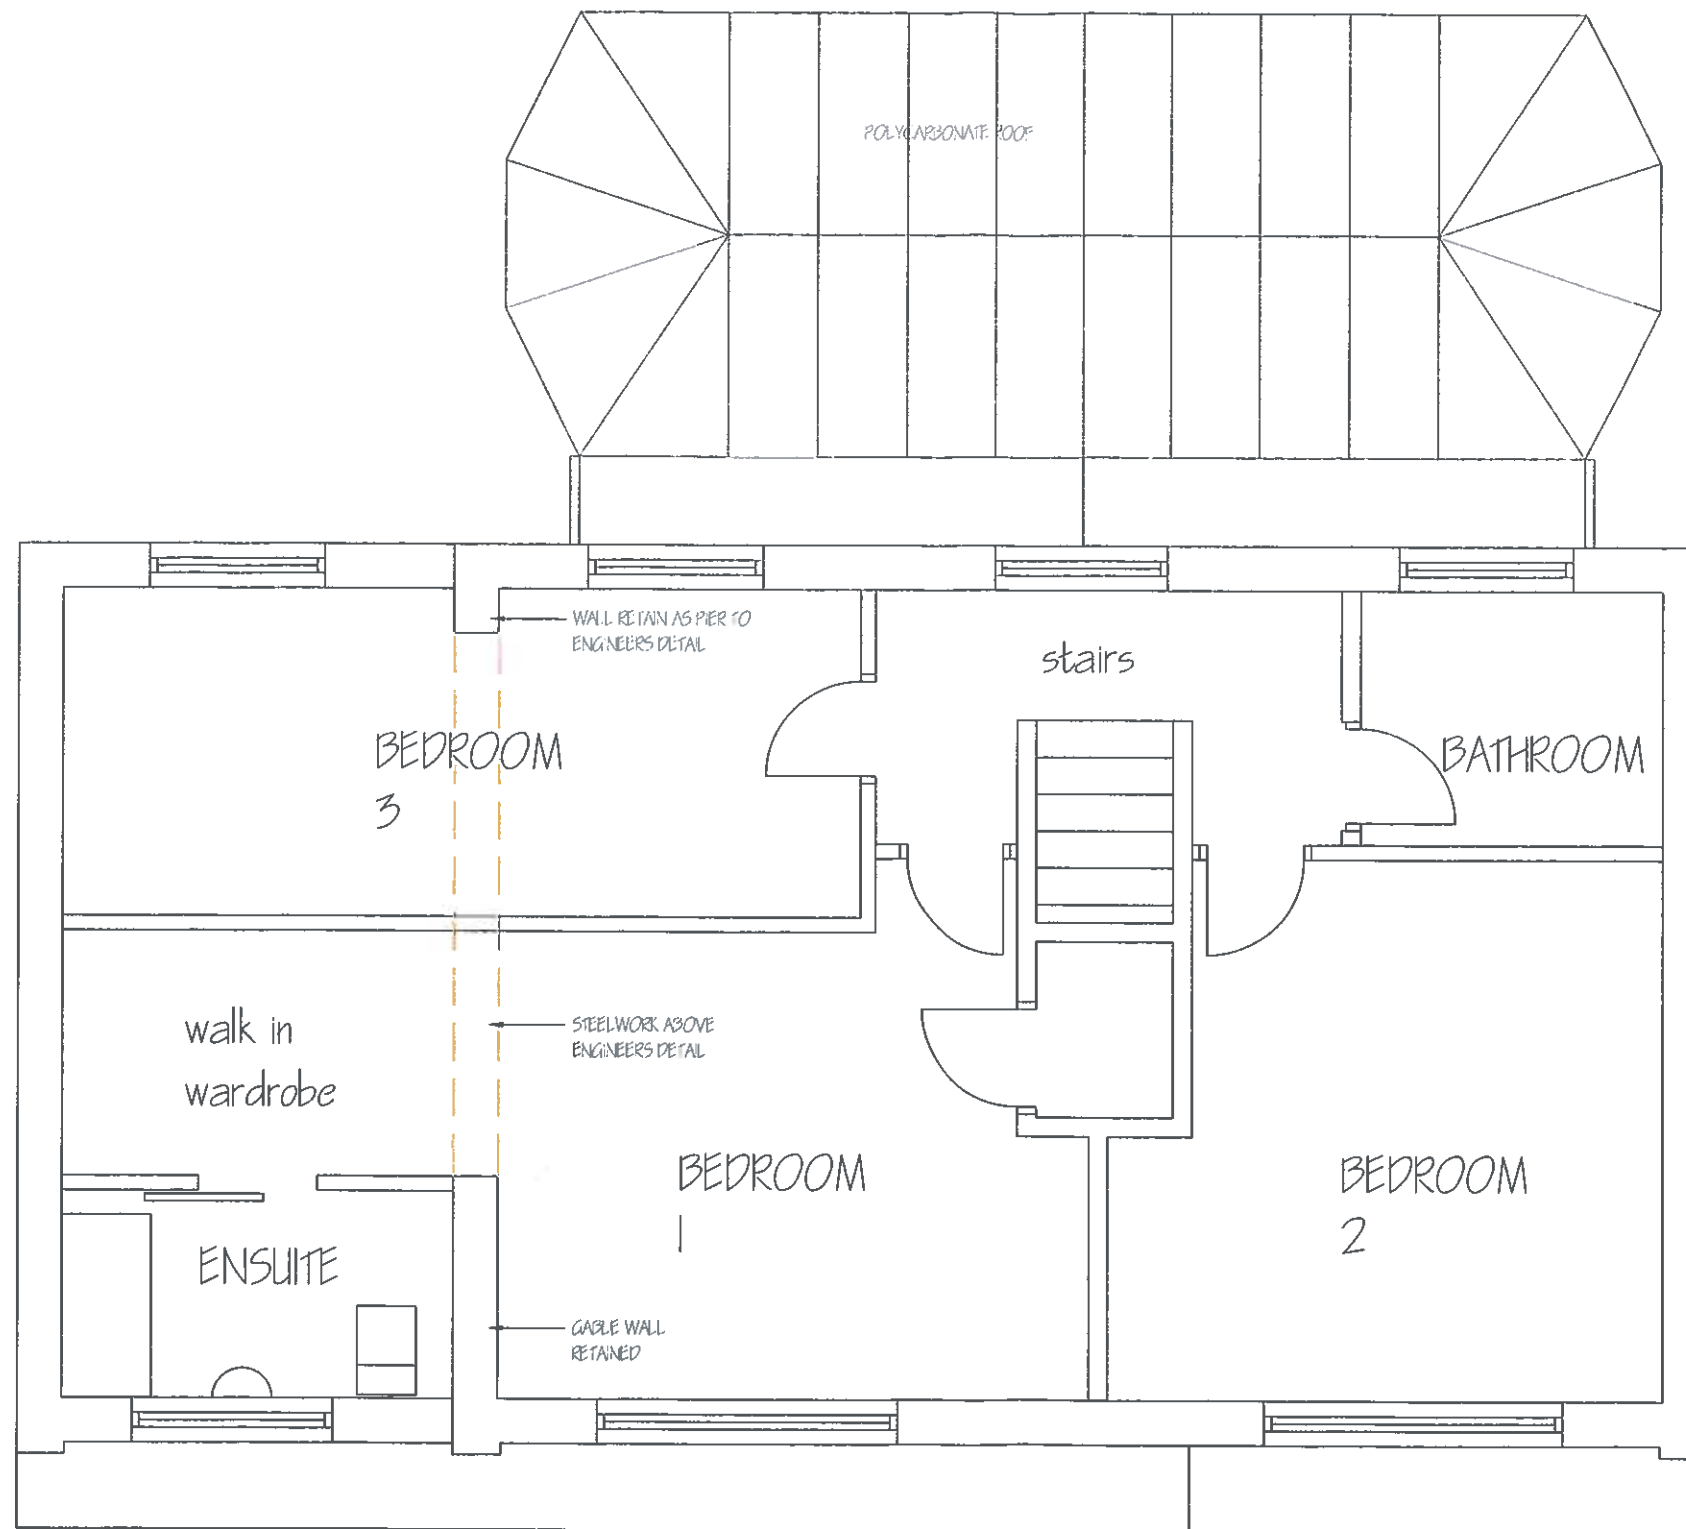

PROPOSED FIRST
FLOOR PLAN 1:50

Revisions	A. A—	00-00-00
This drawing is for planning permission only and is not a construction drawing.		
Drawing Title	PROPOSED-FIRST-FLOOR-PLAN	
Job No. - Dwg No.	TS/2011/10	—
Client:	MR & MRS SHAW 14 THE WILLOWS DARFIELD BARNLEY S73 9LU	
Scale:	1:50	

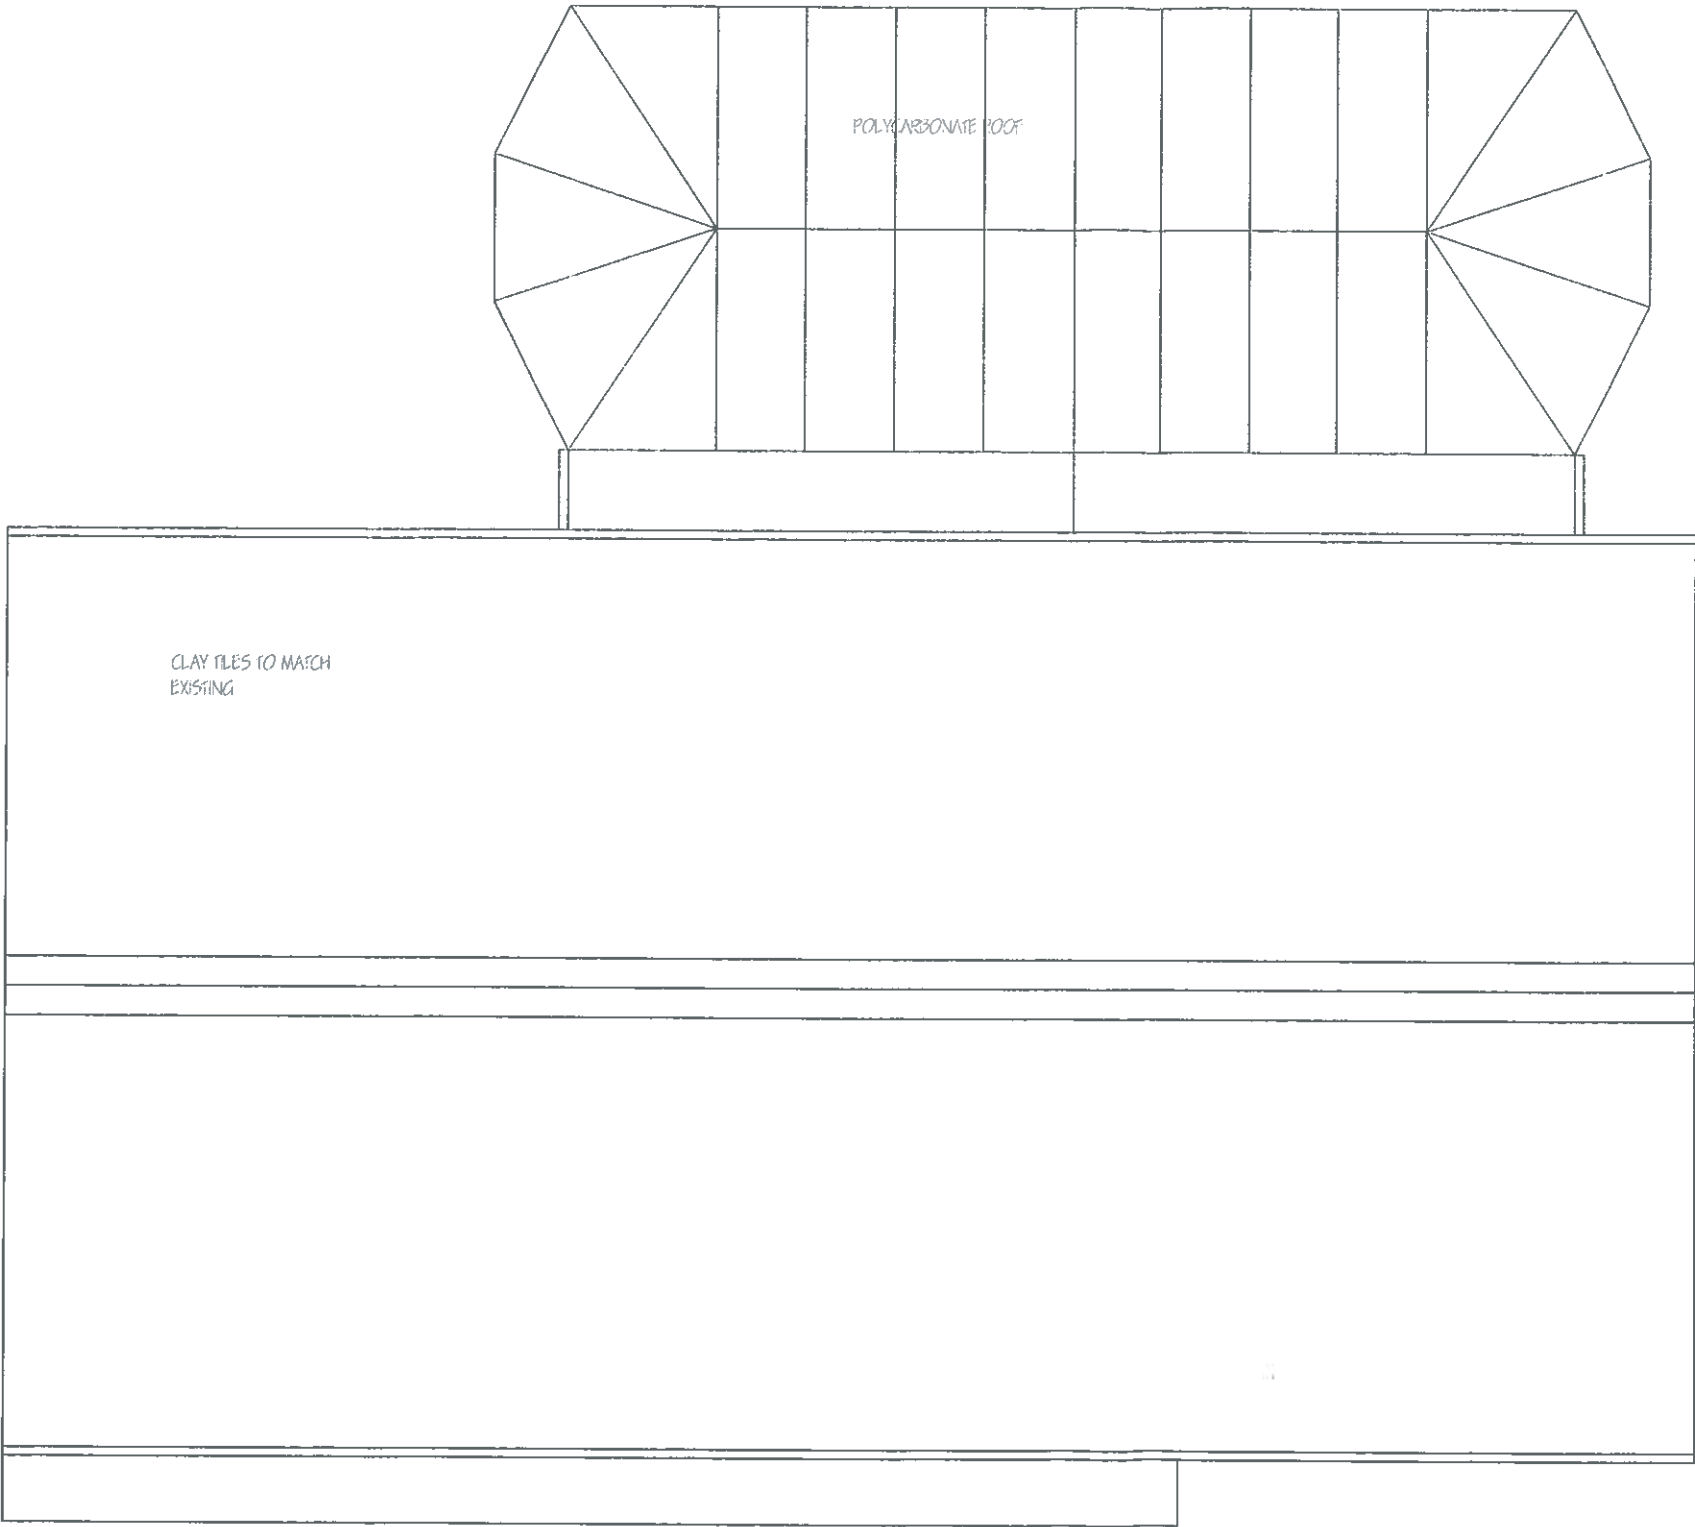

PROPOSED ROOF
FLOOR PLAN 1:50

Revisions	A. A-----	00-00-00	
This drawing is for planning permission only and is not a construction drawing.			
Drawing Title	PROPOSED-ROOF-PLAN		
Job No. - Dwg No.	15/2011/11		---
Client:	MR & MRS SHAW 14 THE WILLOWS DARFIELD BARNLEY S73 9LU		
Scale:	1:50		