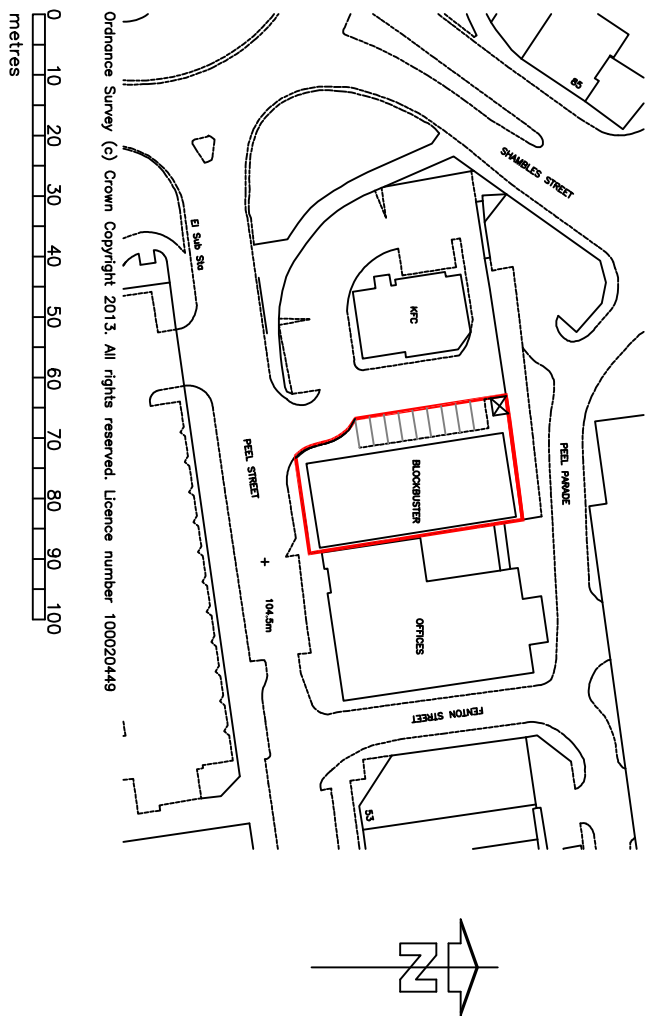


NOTES

This drawing and all the information shown is the property of the Architect and shall not be copied, whole or in part, or used for any other purpose without written permission of the Architect.

ALL DIMENSIONS TO BE CHECKED ON SITE.

DO NOT SCALE FROM THIS DRAWING EXCEPT FOR THE REASON OF LOCAL AUTHORITY PLANNING

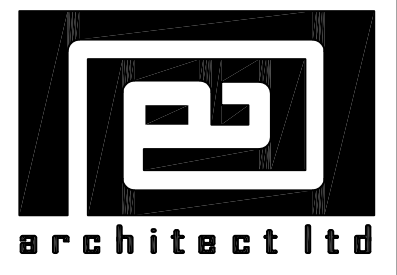
 


LOCATION PLAN
AS EXISTING
SCALE 1:1250 @ A1

ce Survey (c) Crown Copyright 2013. All rights reserved. Licence number 100020449
SITE PLAN
AS EXISTING
SCALE 1:200 @A1

REV No.	DATE	REMARKS

Client	QFM		
Job Title	Peel Street Barnsley South Yorkshire. S70 2PL		
Drawing Title	Site and Location Plan As Existing 13-0146		
Scale	OS shown	Sheet size	A1
Date	11.13	Drn. by	@
Dwg. No.	X03		Rev.

	
ripon house suite 7 35 station lane hornchurch essex m12 6jl tel: 01709 477859 fax: 01709 223 4839 e: office@architectltd.uk web: www.architectltd.uk	