



DIMENSIONS IN mm – IF IN DOUBT ASK – DO NOT SCALE

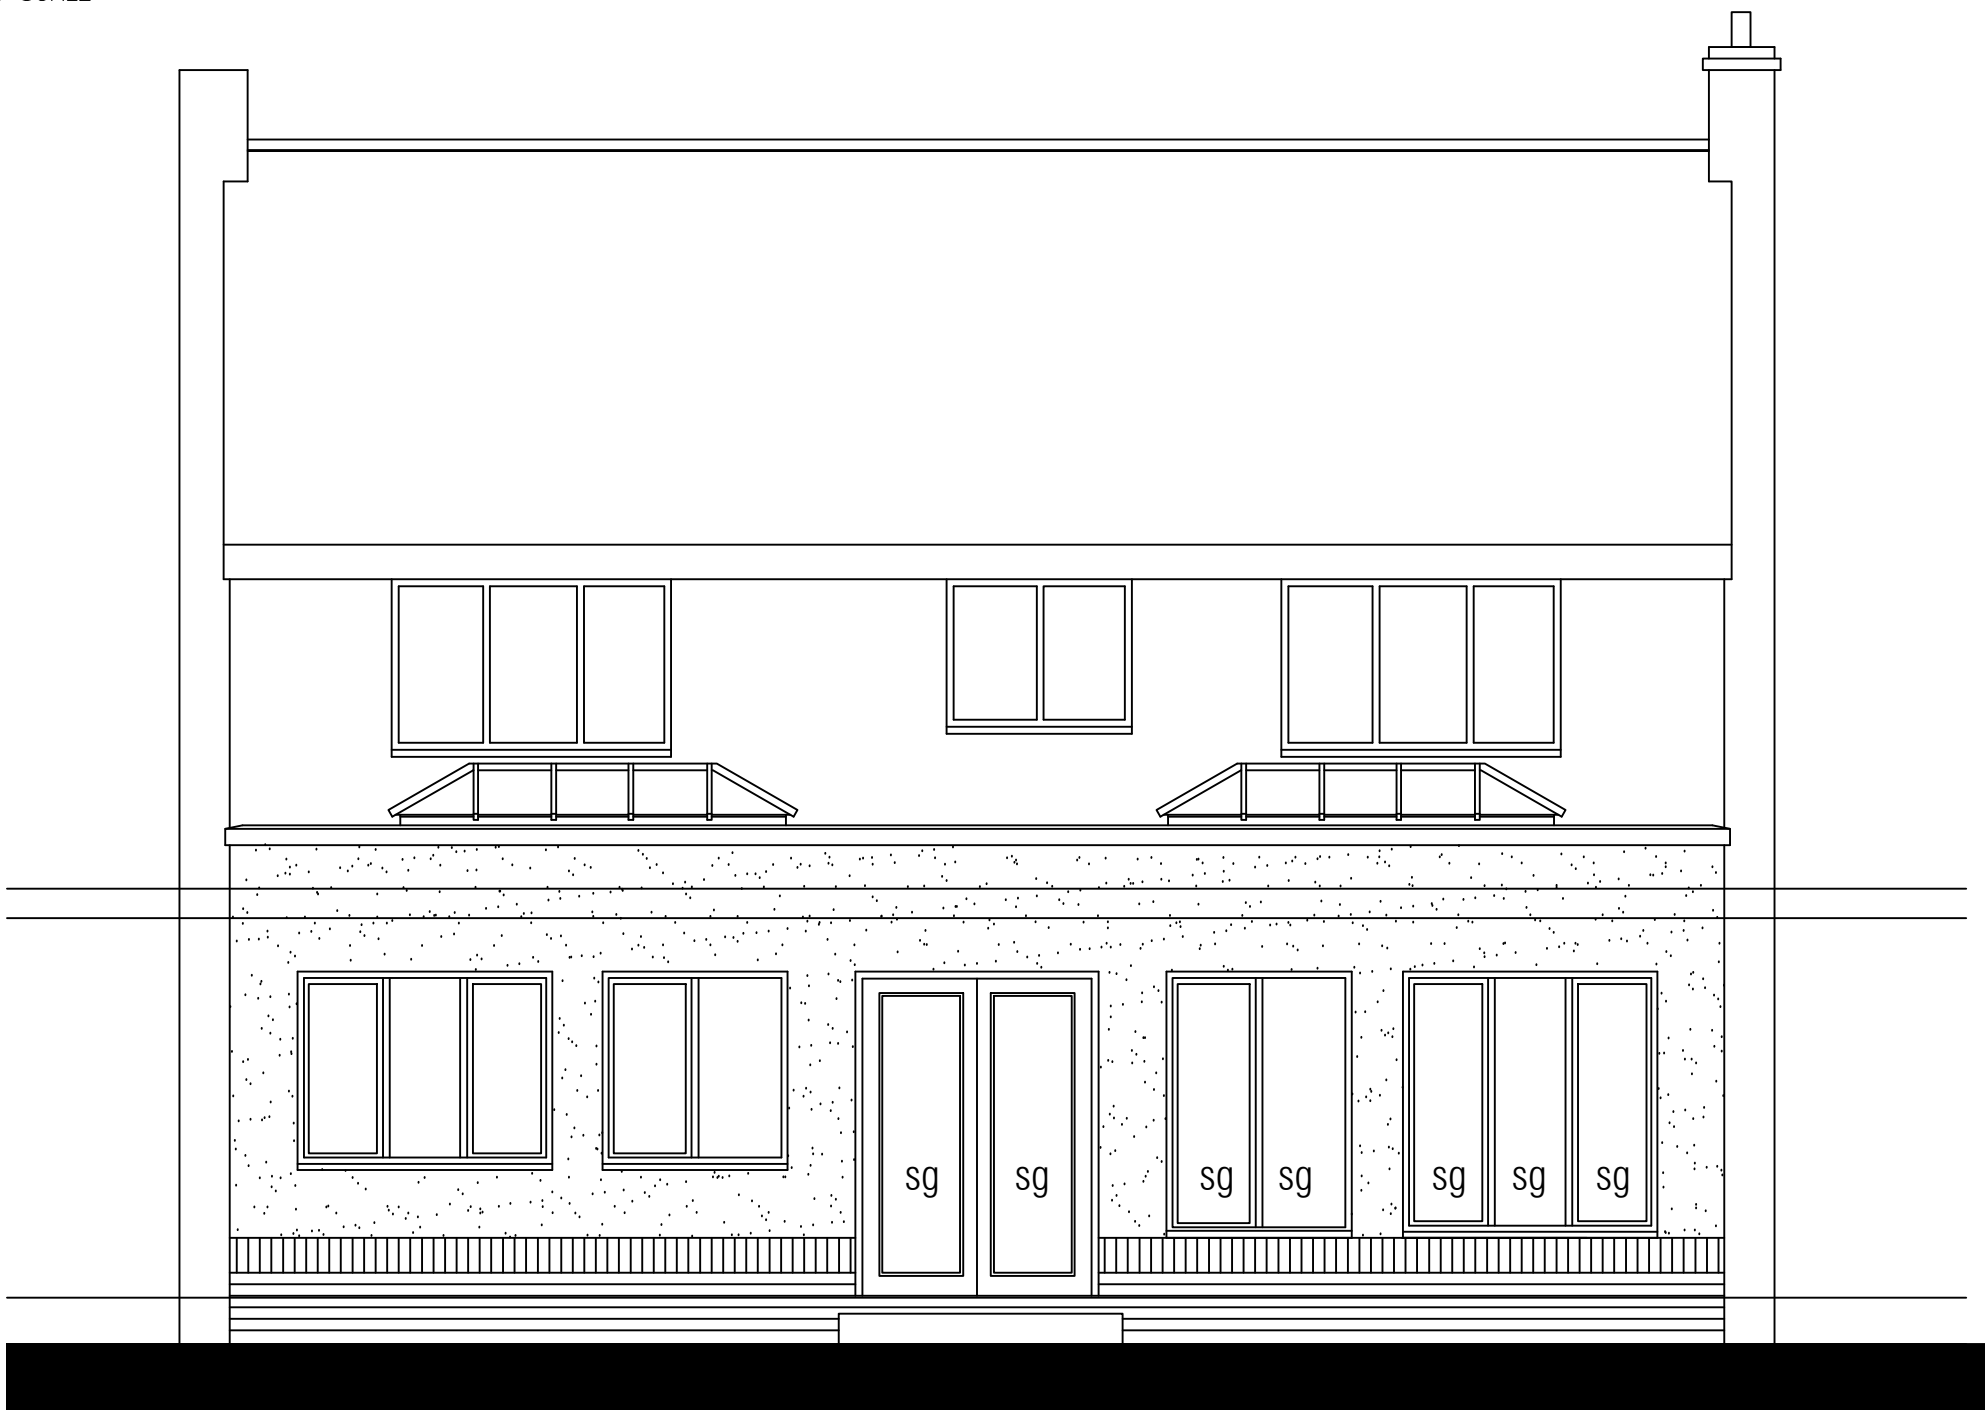


PROPOSED SOUTH ELEVATION



PROPOSED EAST ELEVATION

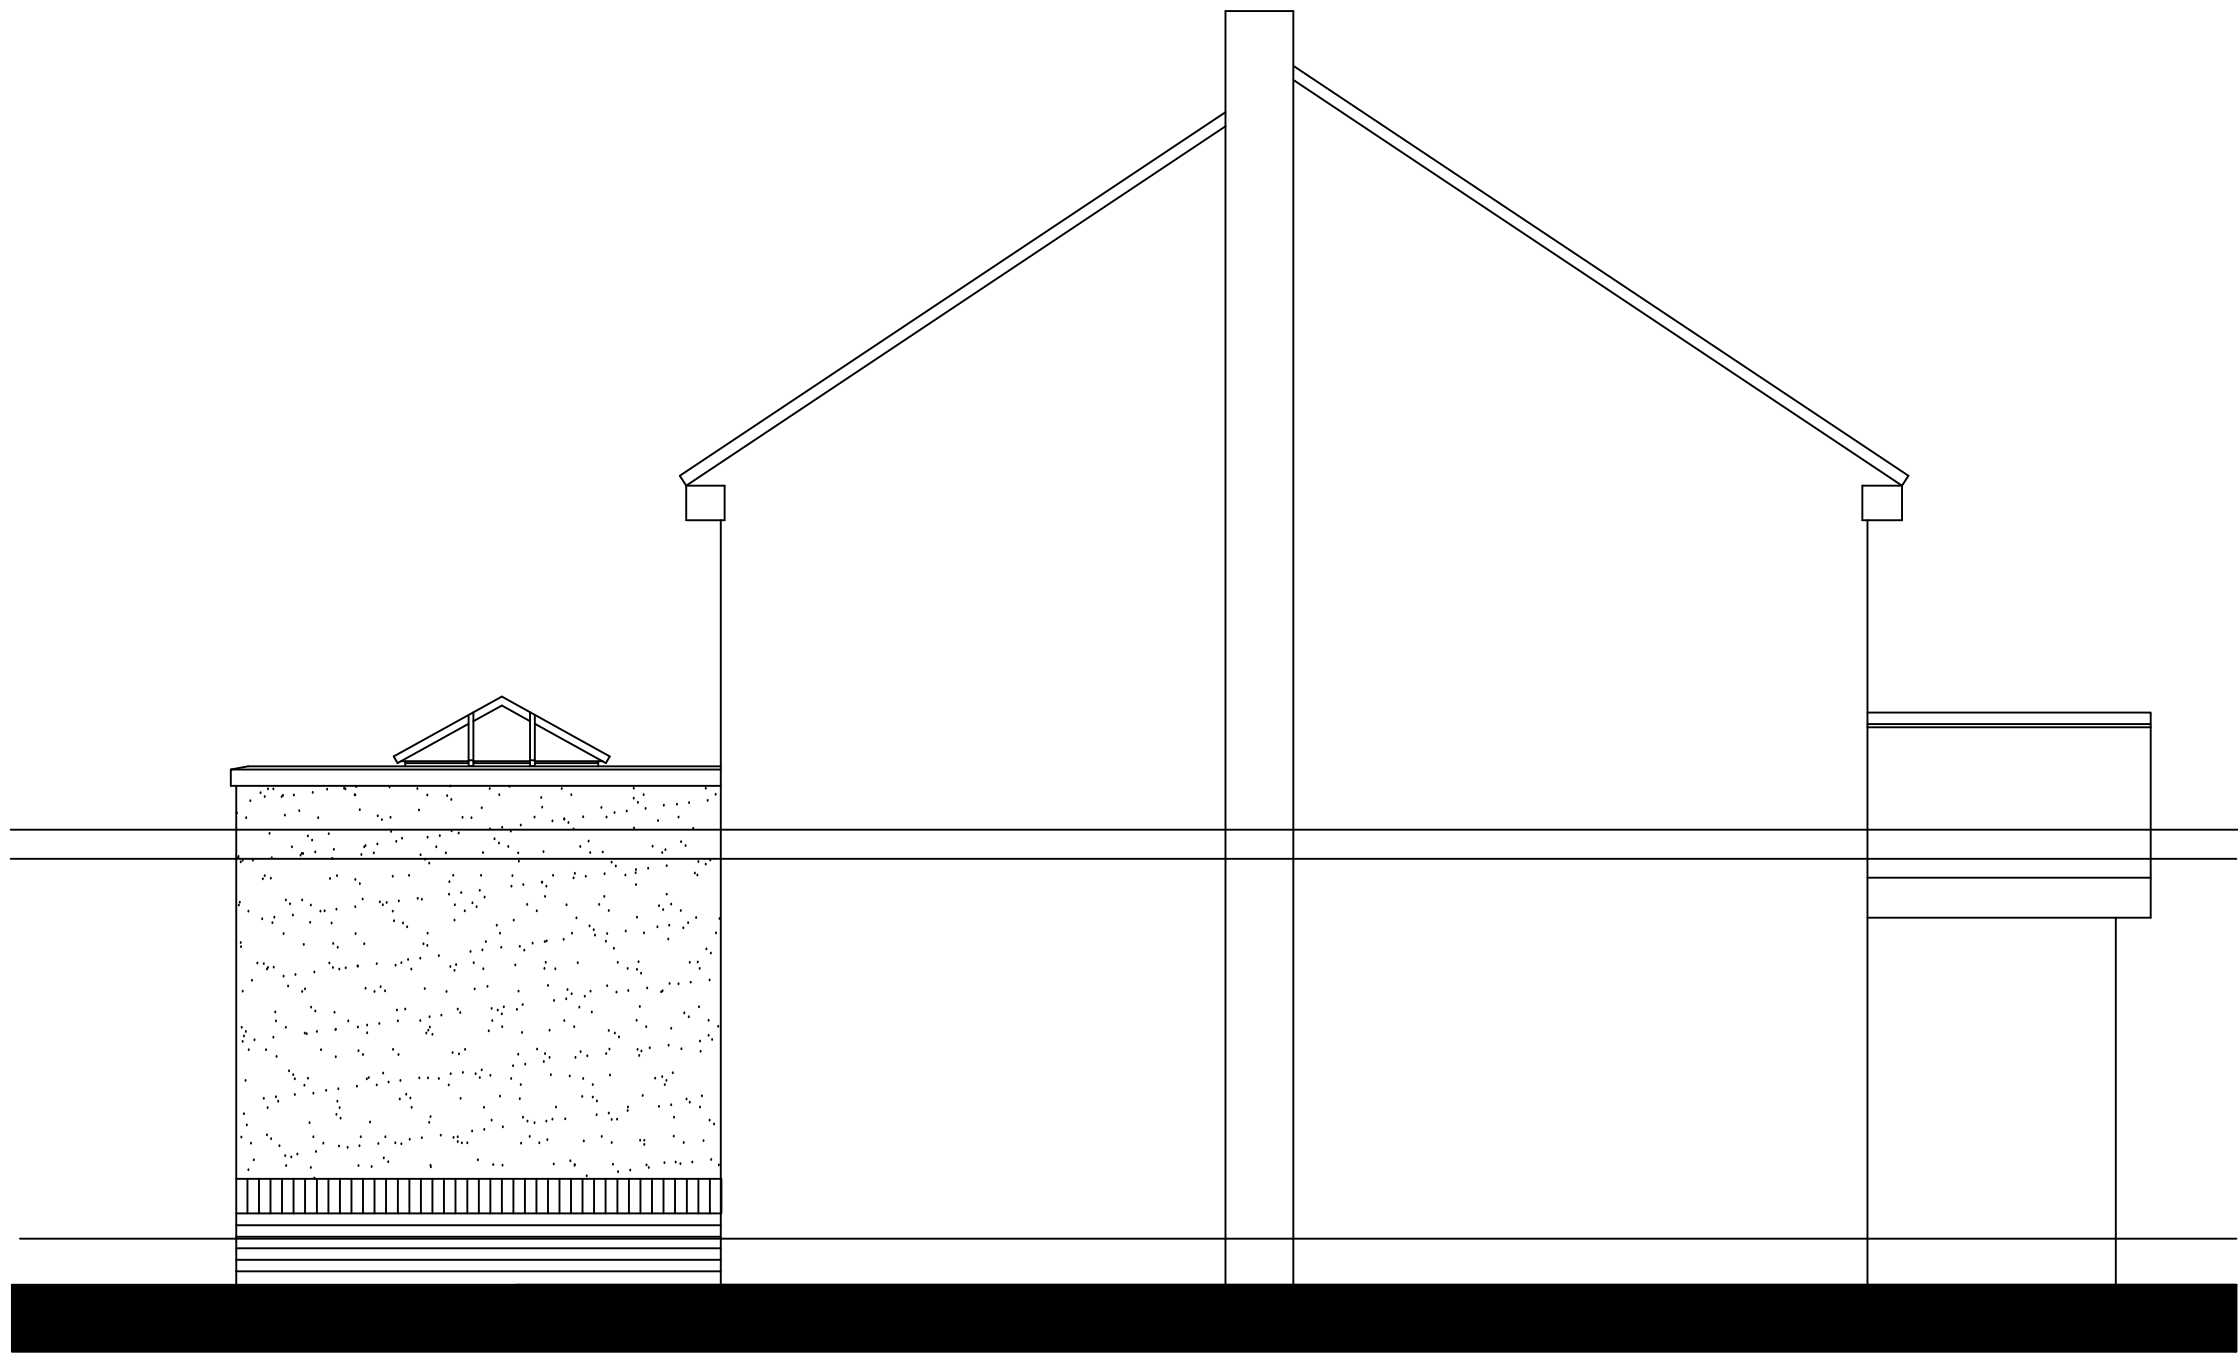

PROPOSED NORTH ELEVATION

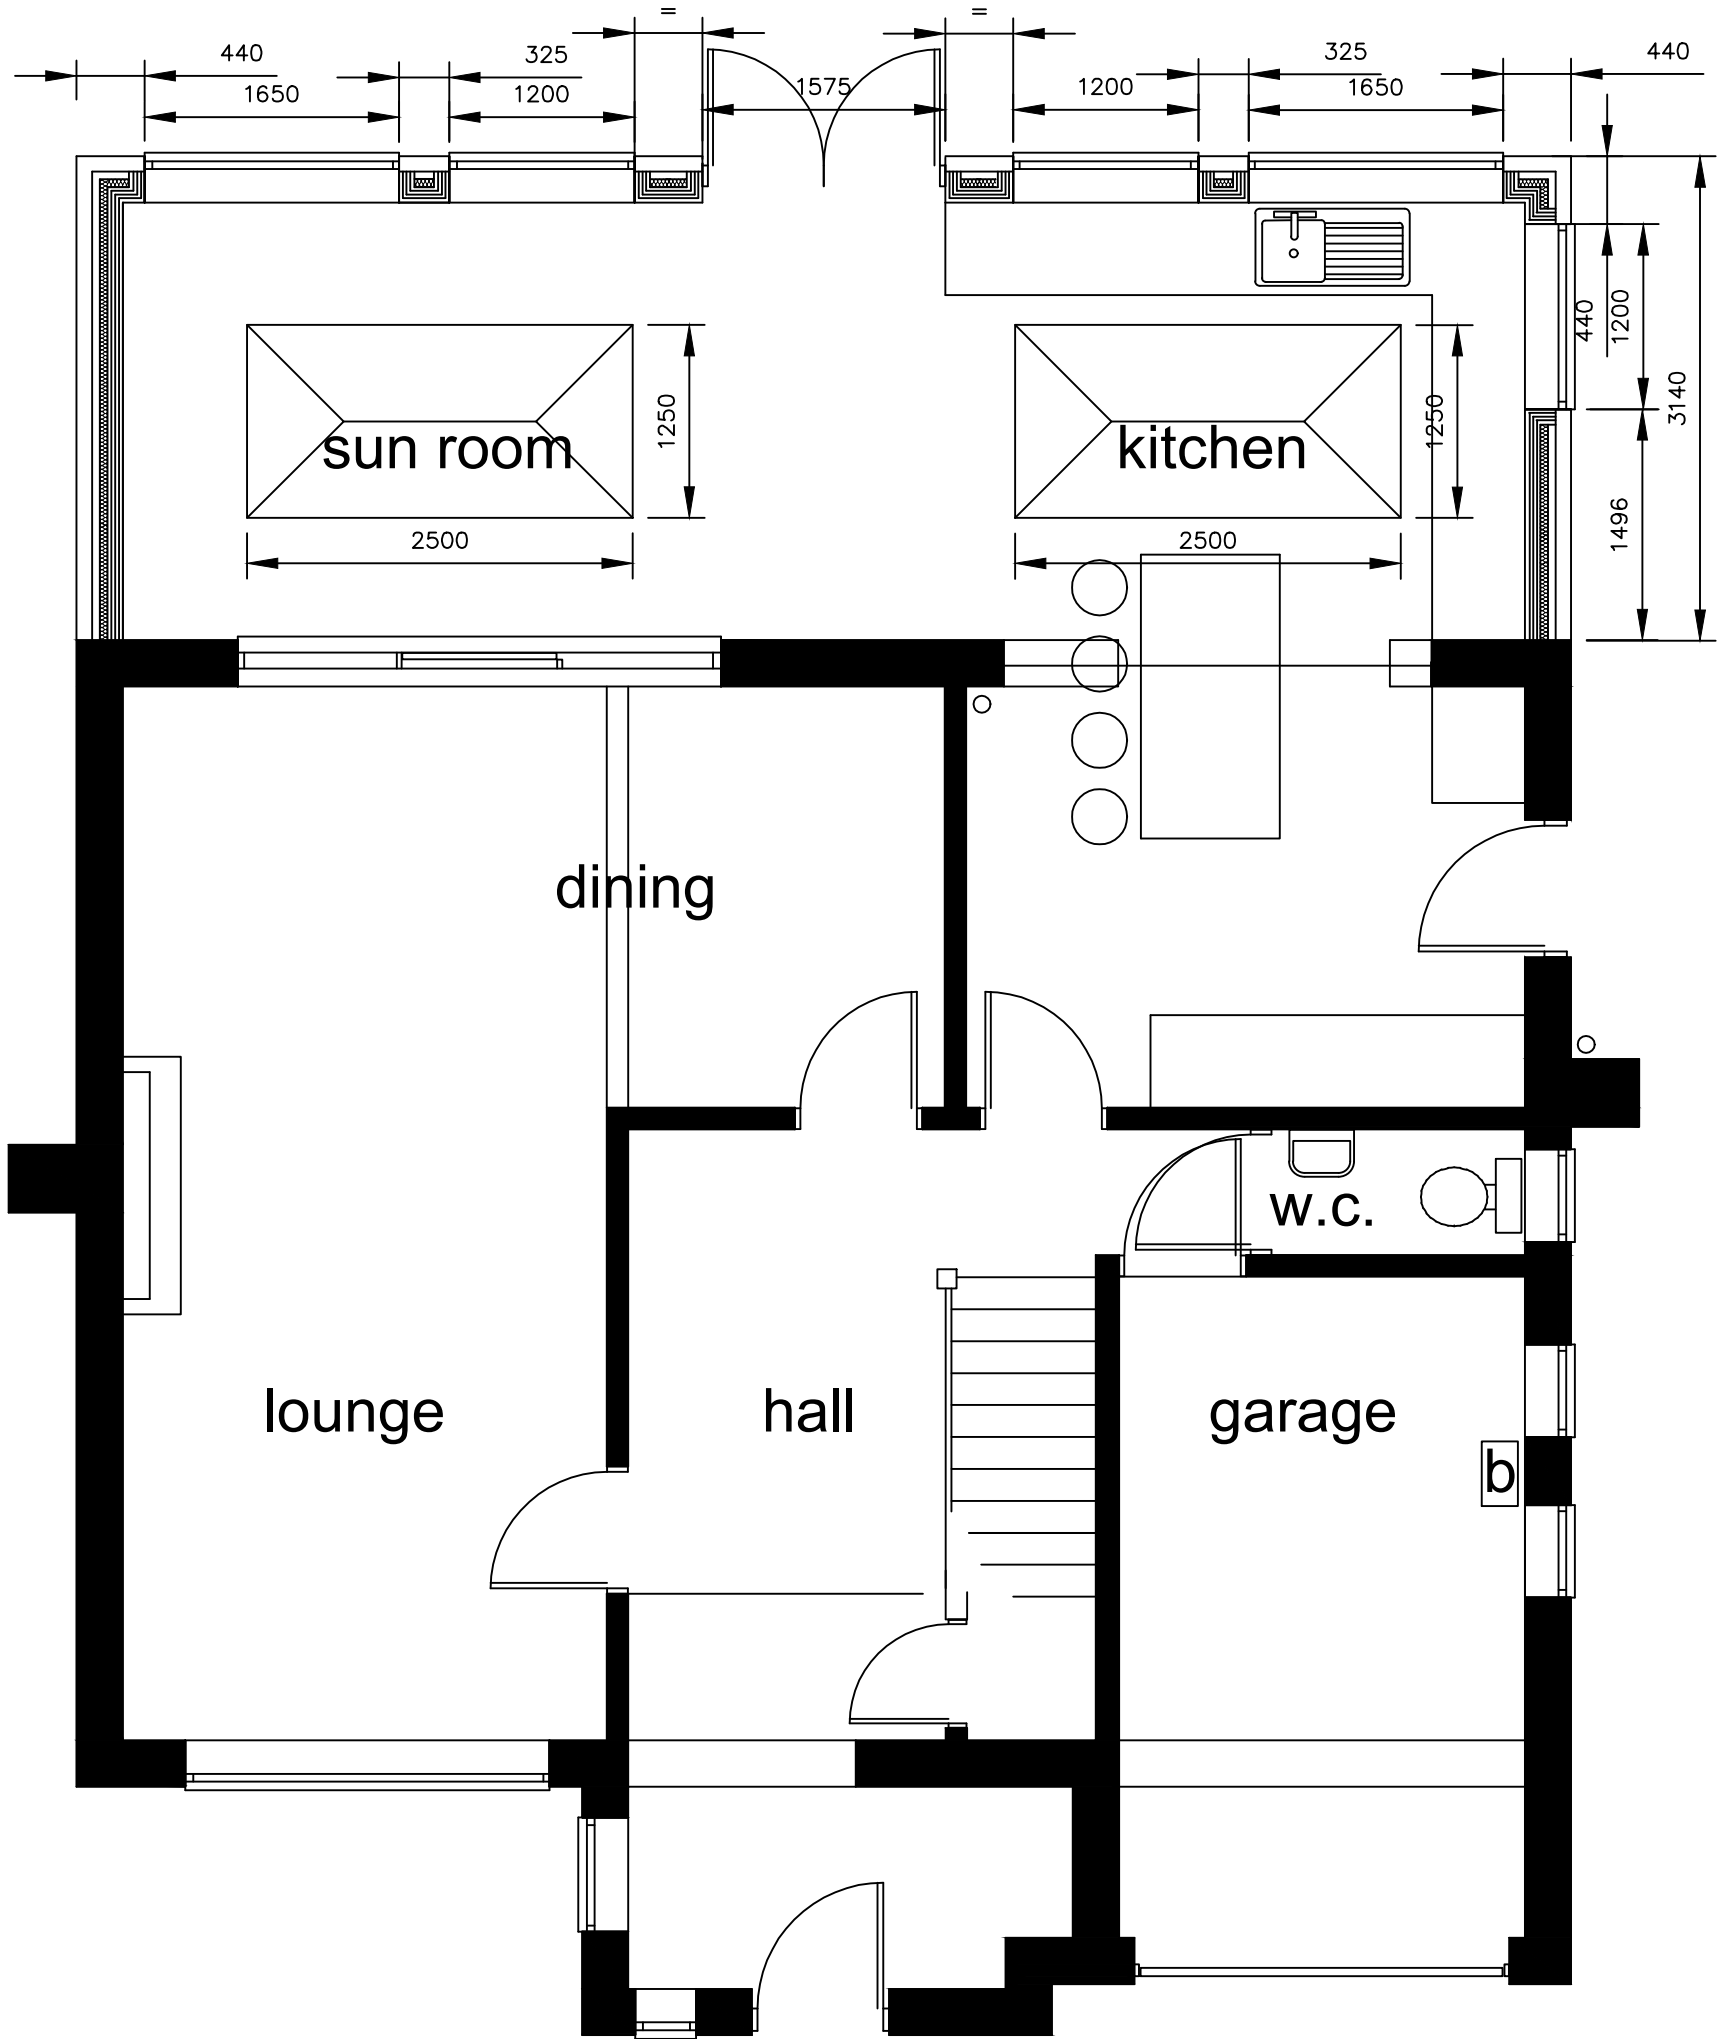

GROUND FLOOR

REVISIONS

SERIAL NUMBER

REV	DETAILS OF AMENDMENT	DATE	NAME	CHECKED
A				
B				
C				
D				

SPECIFICATION

GENERAL SPECIFICATION

EXTERNAL WALLS:

Brickwork to match existing from ground level to 7 course above DPC..

Blockwork above with weber Light Beige (207) monocouche render.

WINDOWS:

All glazing to be double glazed with UPVC windows in white to match existing.

white powder coated, double glazed, aluminium roof lantern to extension roof.
Safety Glazing as illustrated (sg).

DOORS:


Doors to be UPVC double glazed with 5 lever multi point locking, colour to be white.

ROOF:

Stone Parapet to new flat roof.

RAINWATER GOODS:

New rainwater goods to be UPVC black, internal box gutters to hopper outlet.

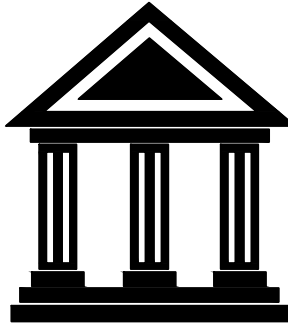

JPS
DESIGN

TITLE

PROPOSED ELEVATIONS

CLIENT

MR & MRS P&J BRADSHAW

DATE	NOVEMBER 2020	SCALES	1:50@A1	DRAWING NUMBER	REVISION
DRAWN	JPS	CHECKED	APPROVED	20/05/04	

THIS DRAWING IS THE PROPERTY OF
JPS DESIGN
IT MUST NOT BE COPIED OR
REPRODUCED IN ANY WAY WITHOUT
THE PRIOR PERMISSION OF THE
OWNERS OR THEIR DULY AUTHORISED
REPRESENTATIVE

APPROVED FOR
CONSTRUCTION

SIGNED.....
DATE.....

PLEASE SIGN AND RETURN