




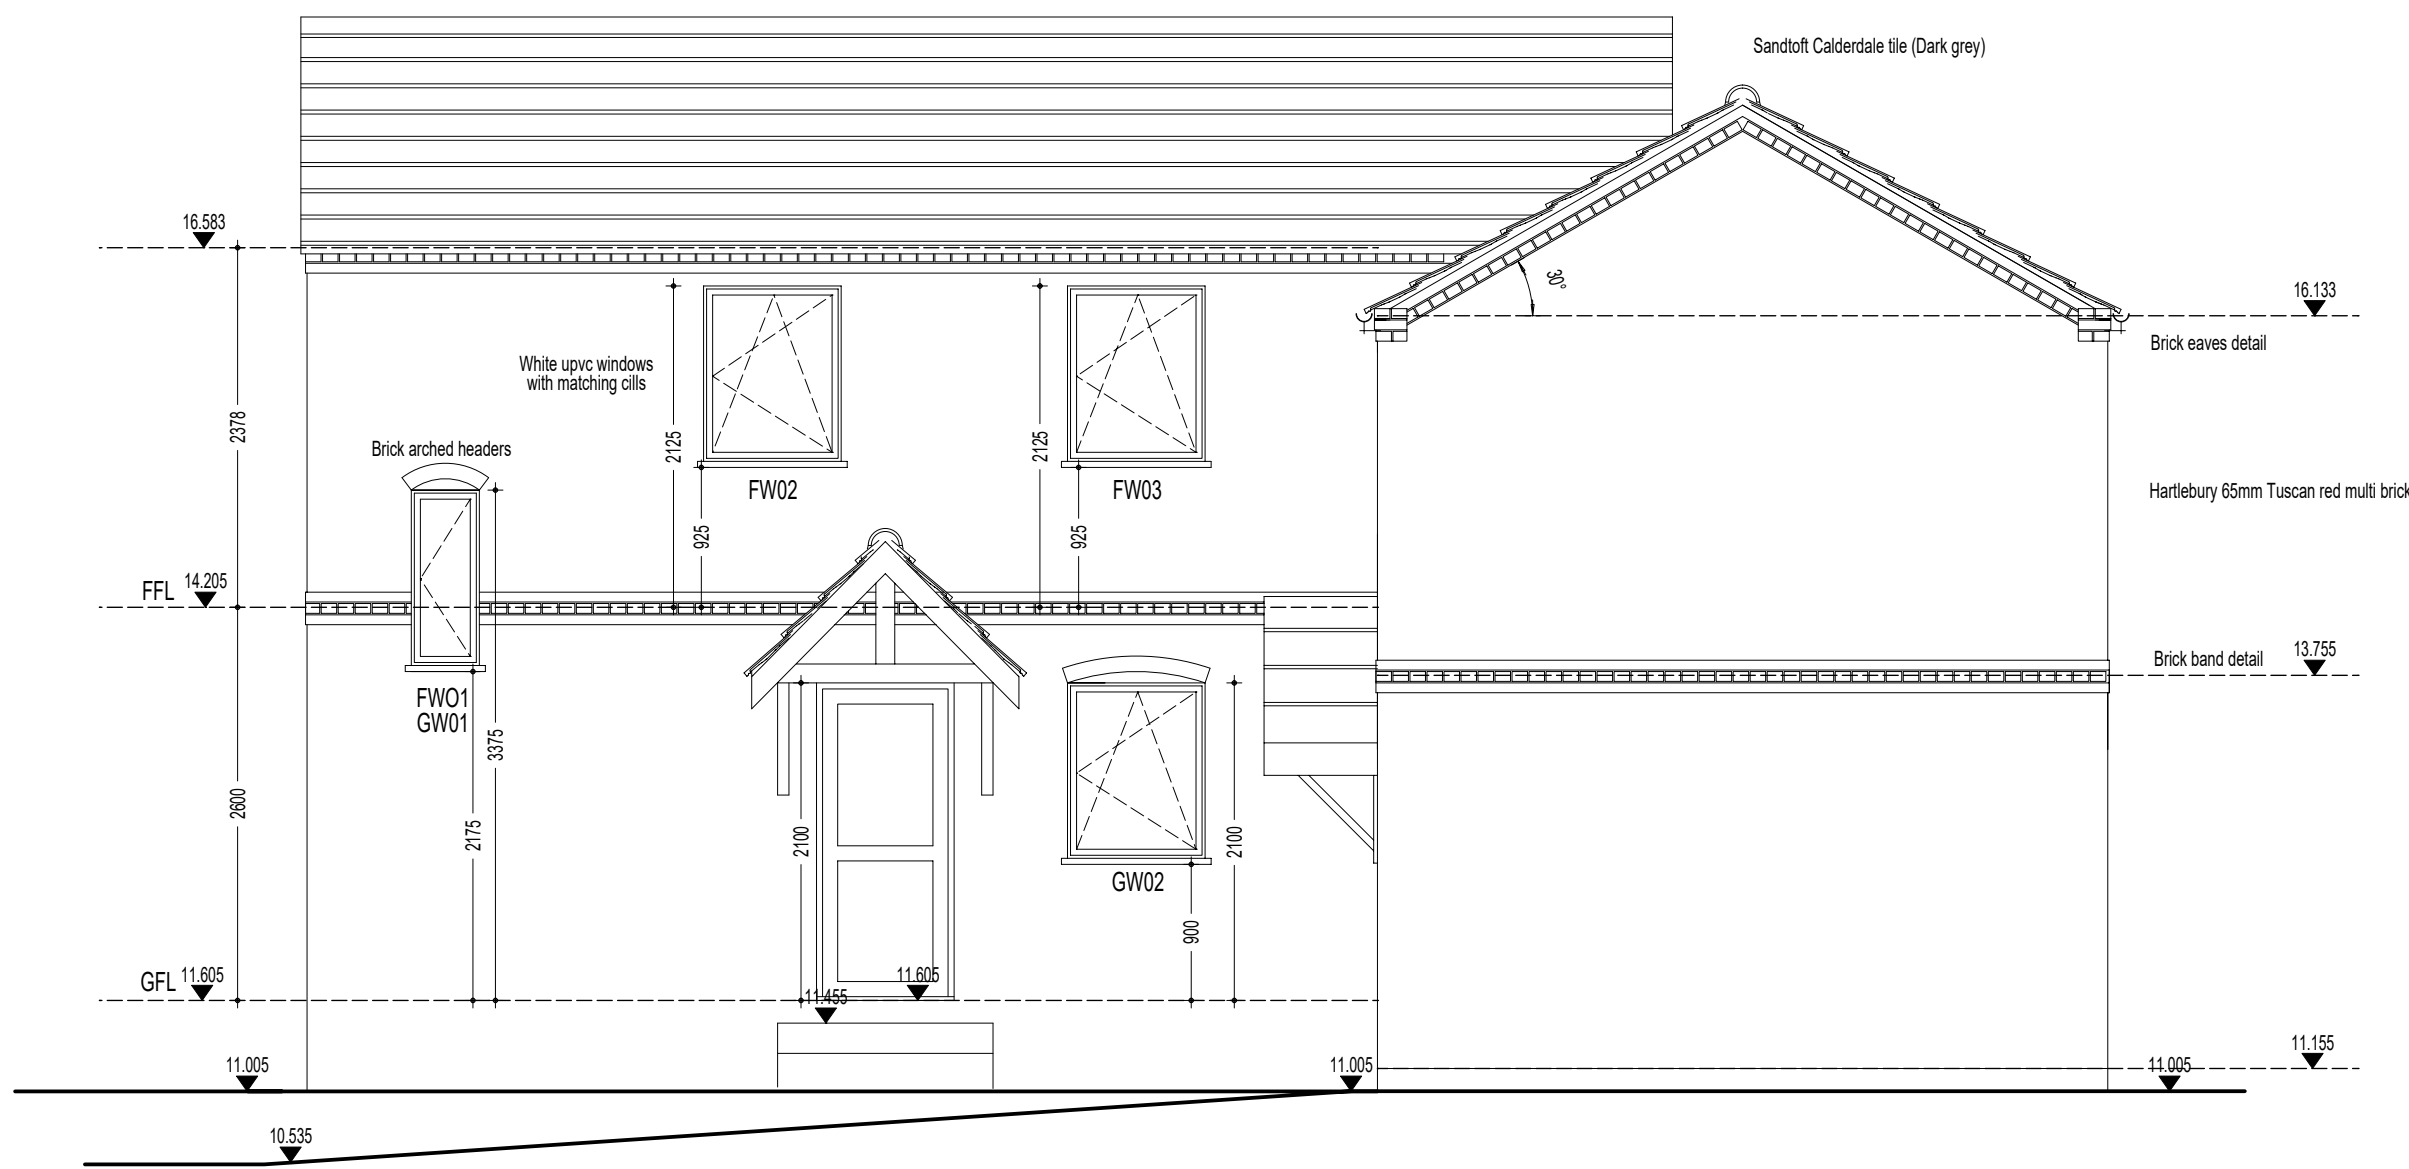


PROPOSED SOUTH ELEVATION

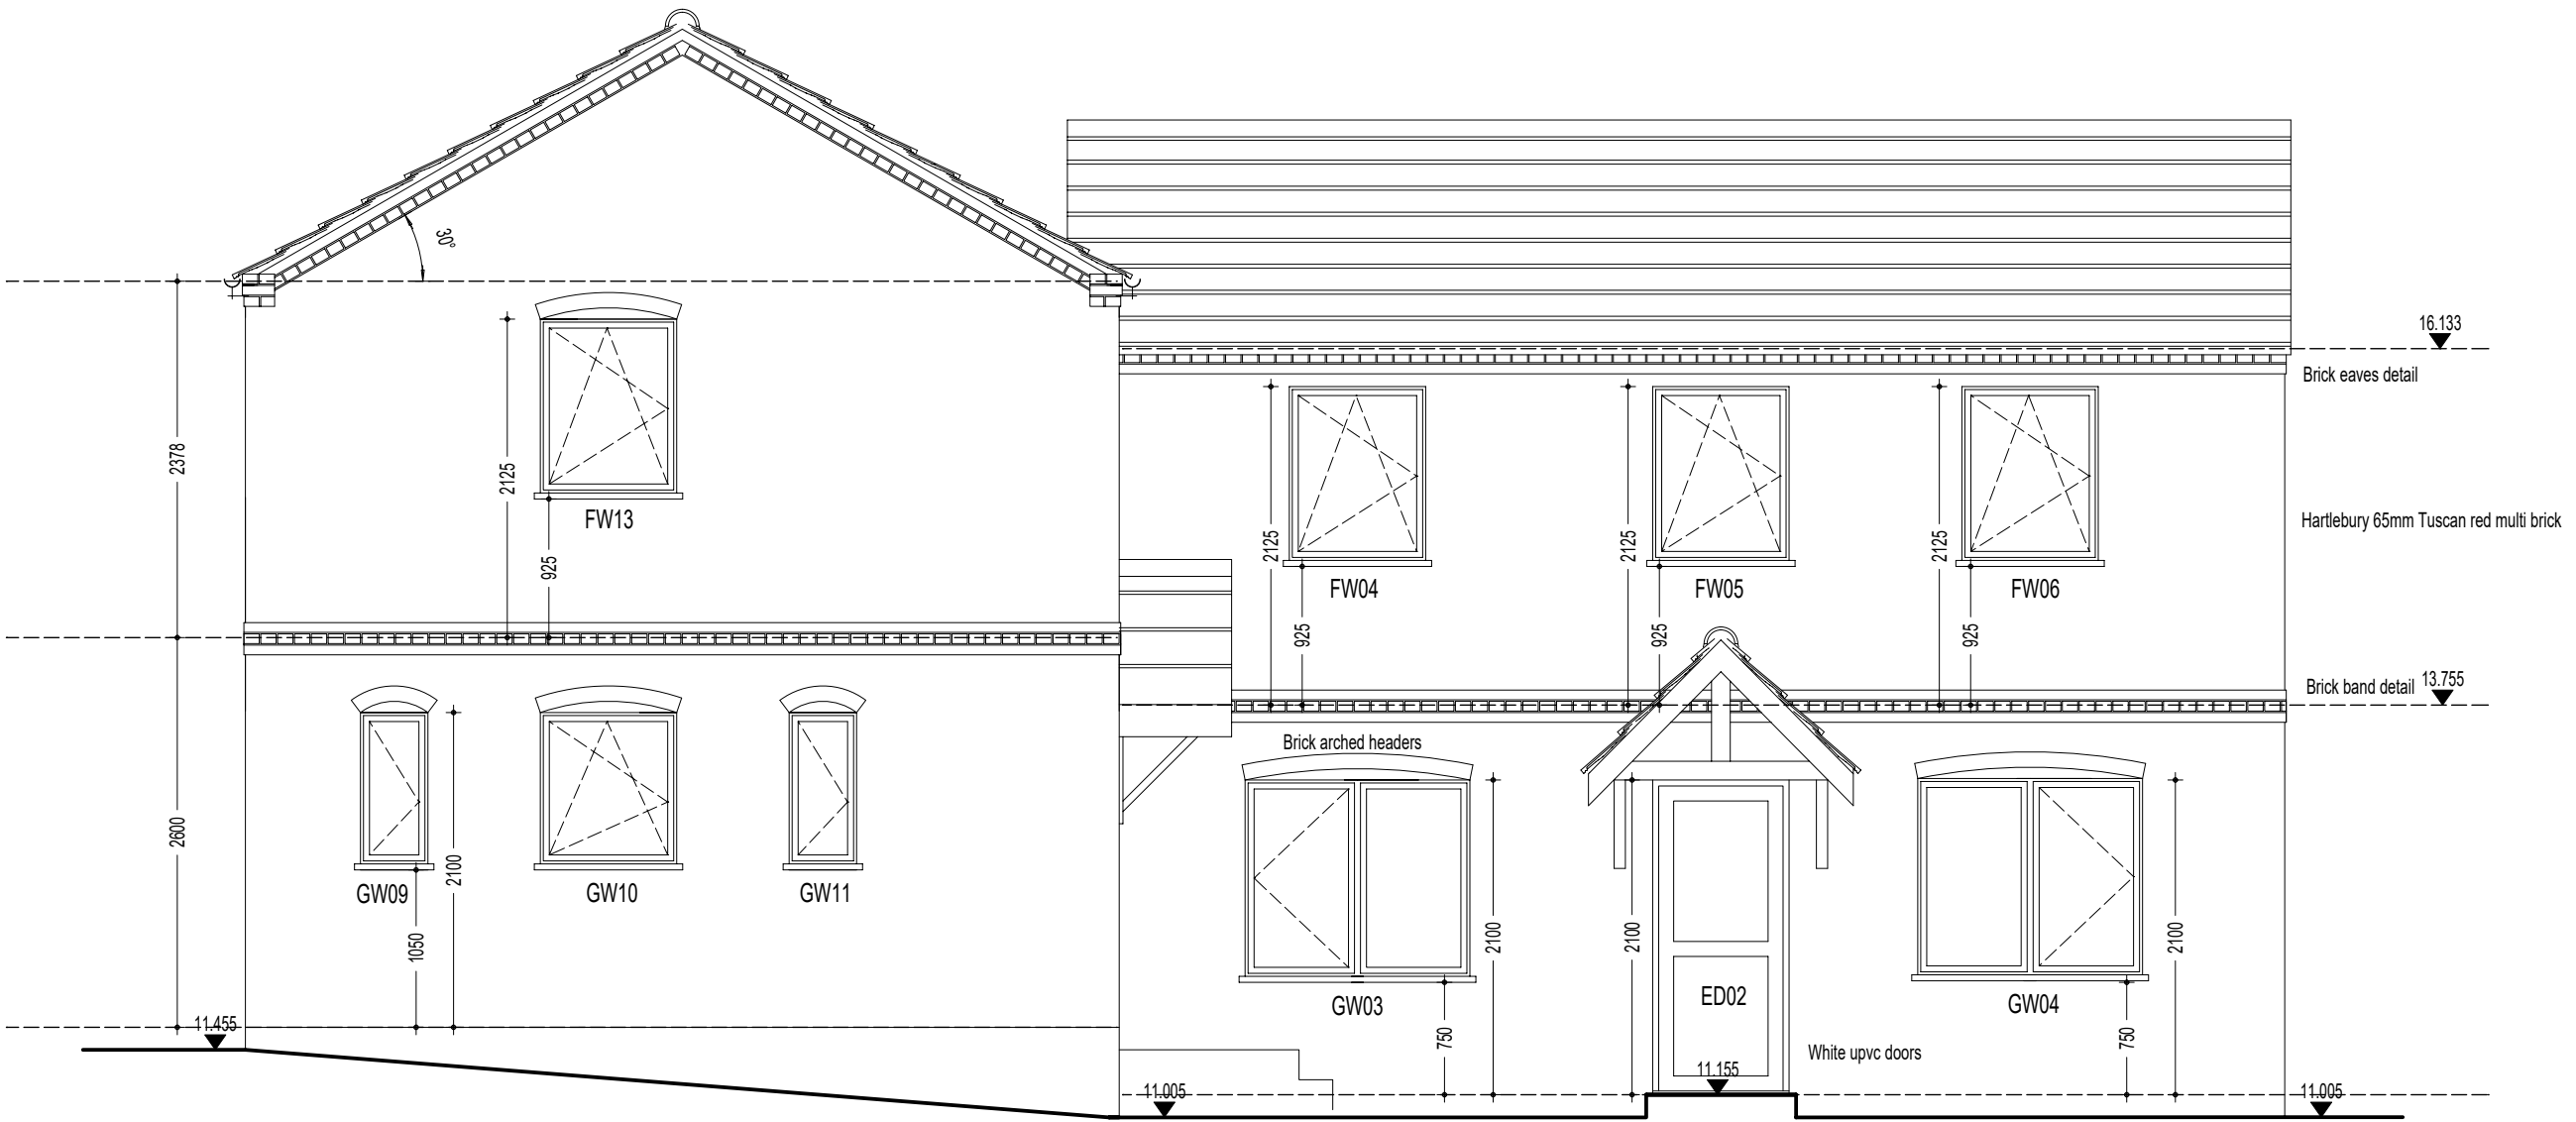

PROPOSED WEST ELEVATION

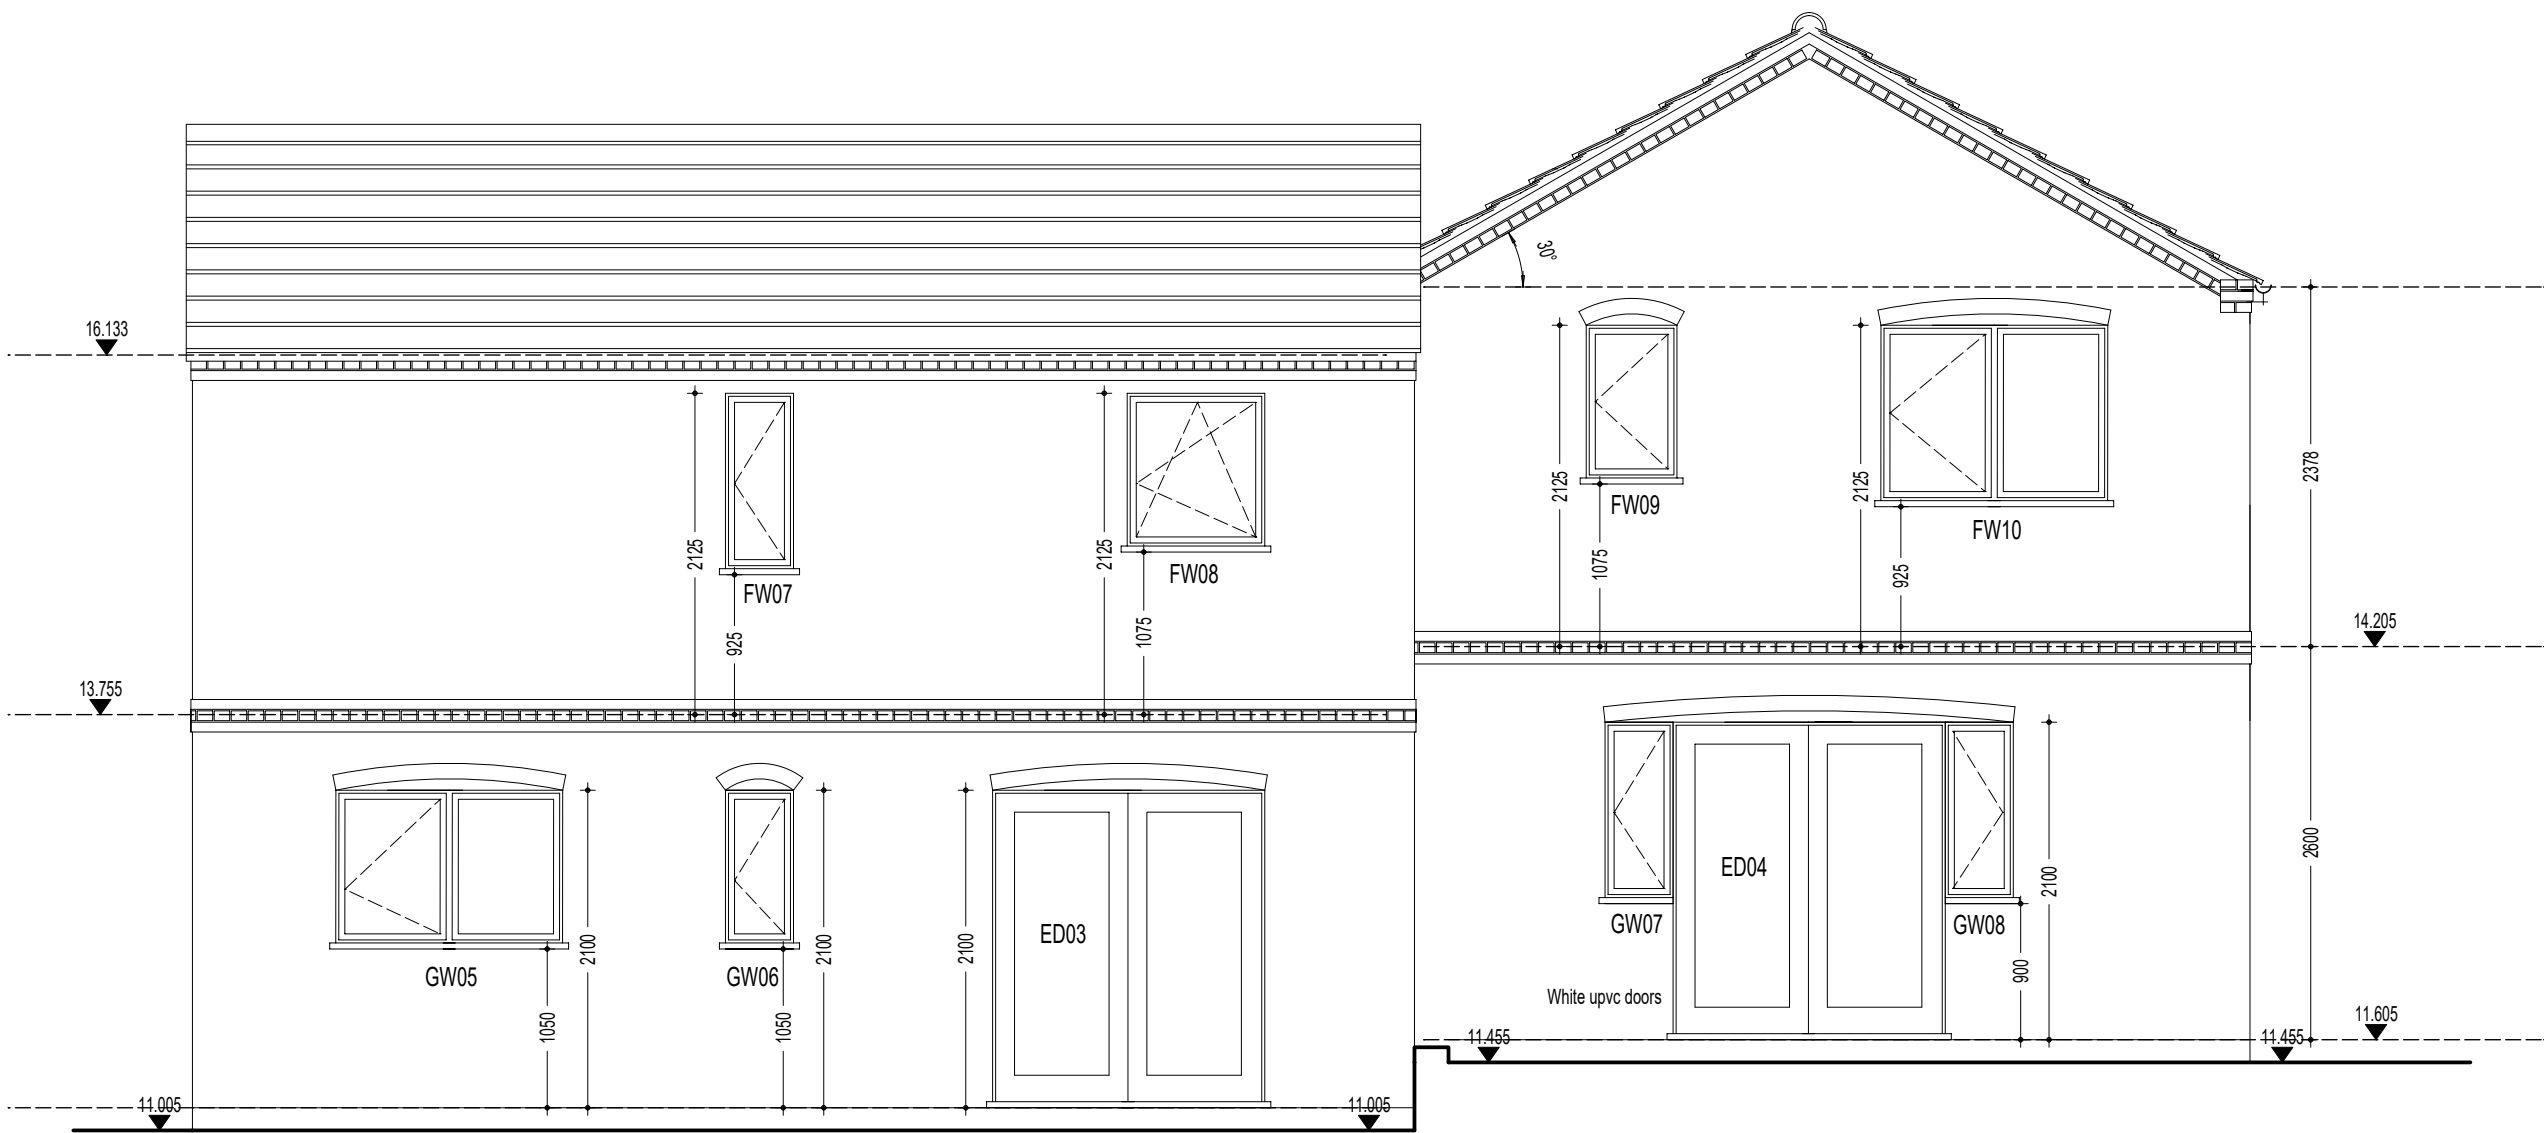


PROPOSED EAST ELEVATION

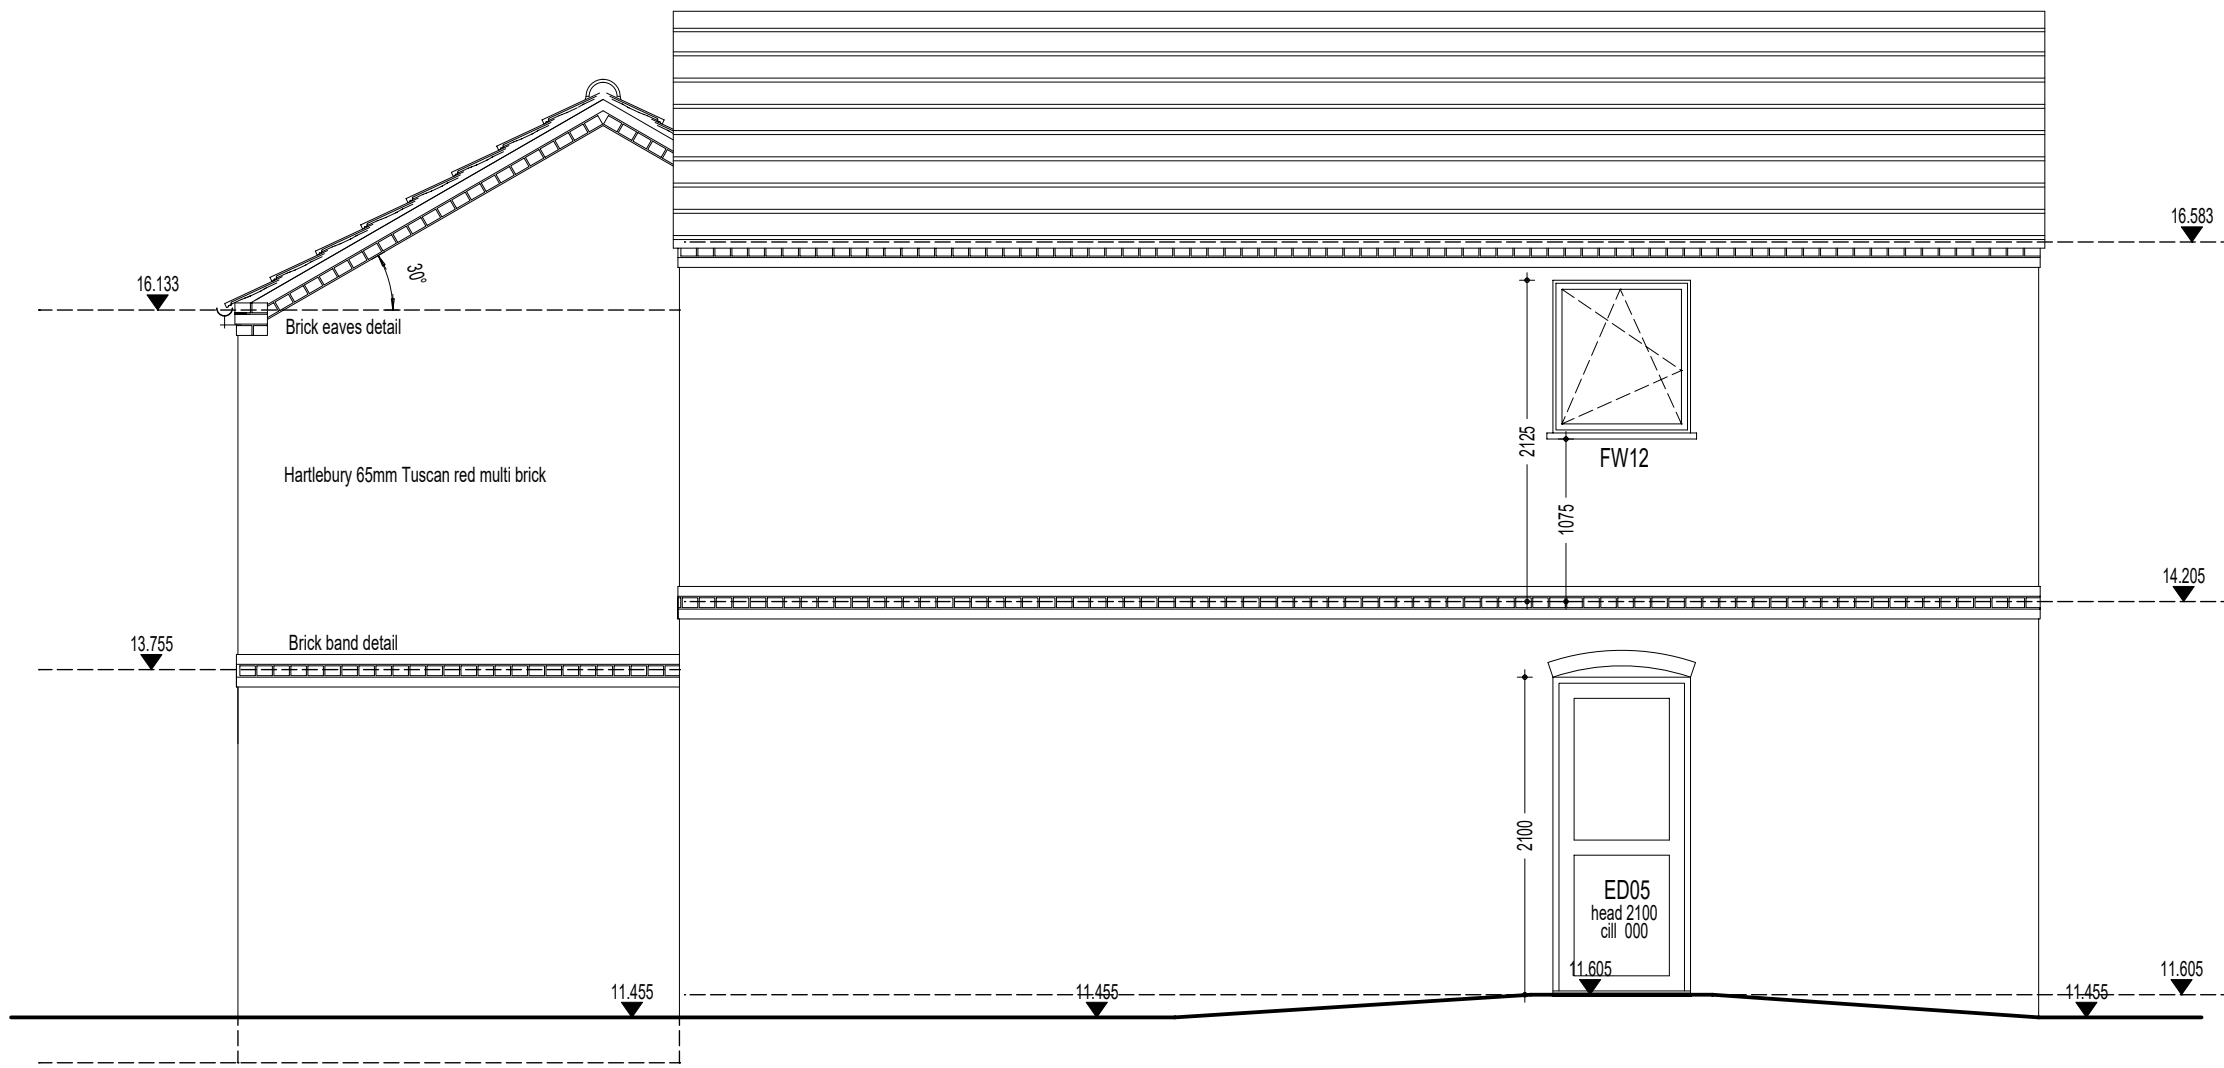

PROPOSED NORTH ELEVATION

PROPOSED MATERIALS
External walls to be Hartlebury 65mm Tuscan Red Brick.
Houses to have feature brick band and eaves / gable details in bricks to match.
White upvc doors and windows with headers in bricks to match
All roofs to be finished with Sandtoft Calderdale tiles (dark Grey)

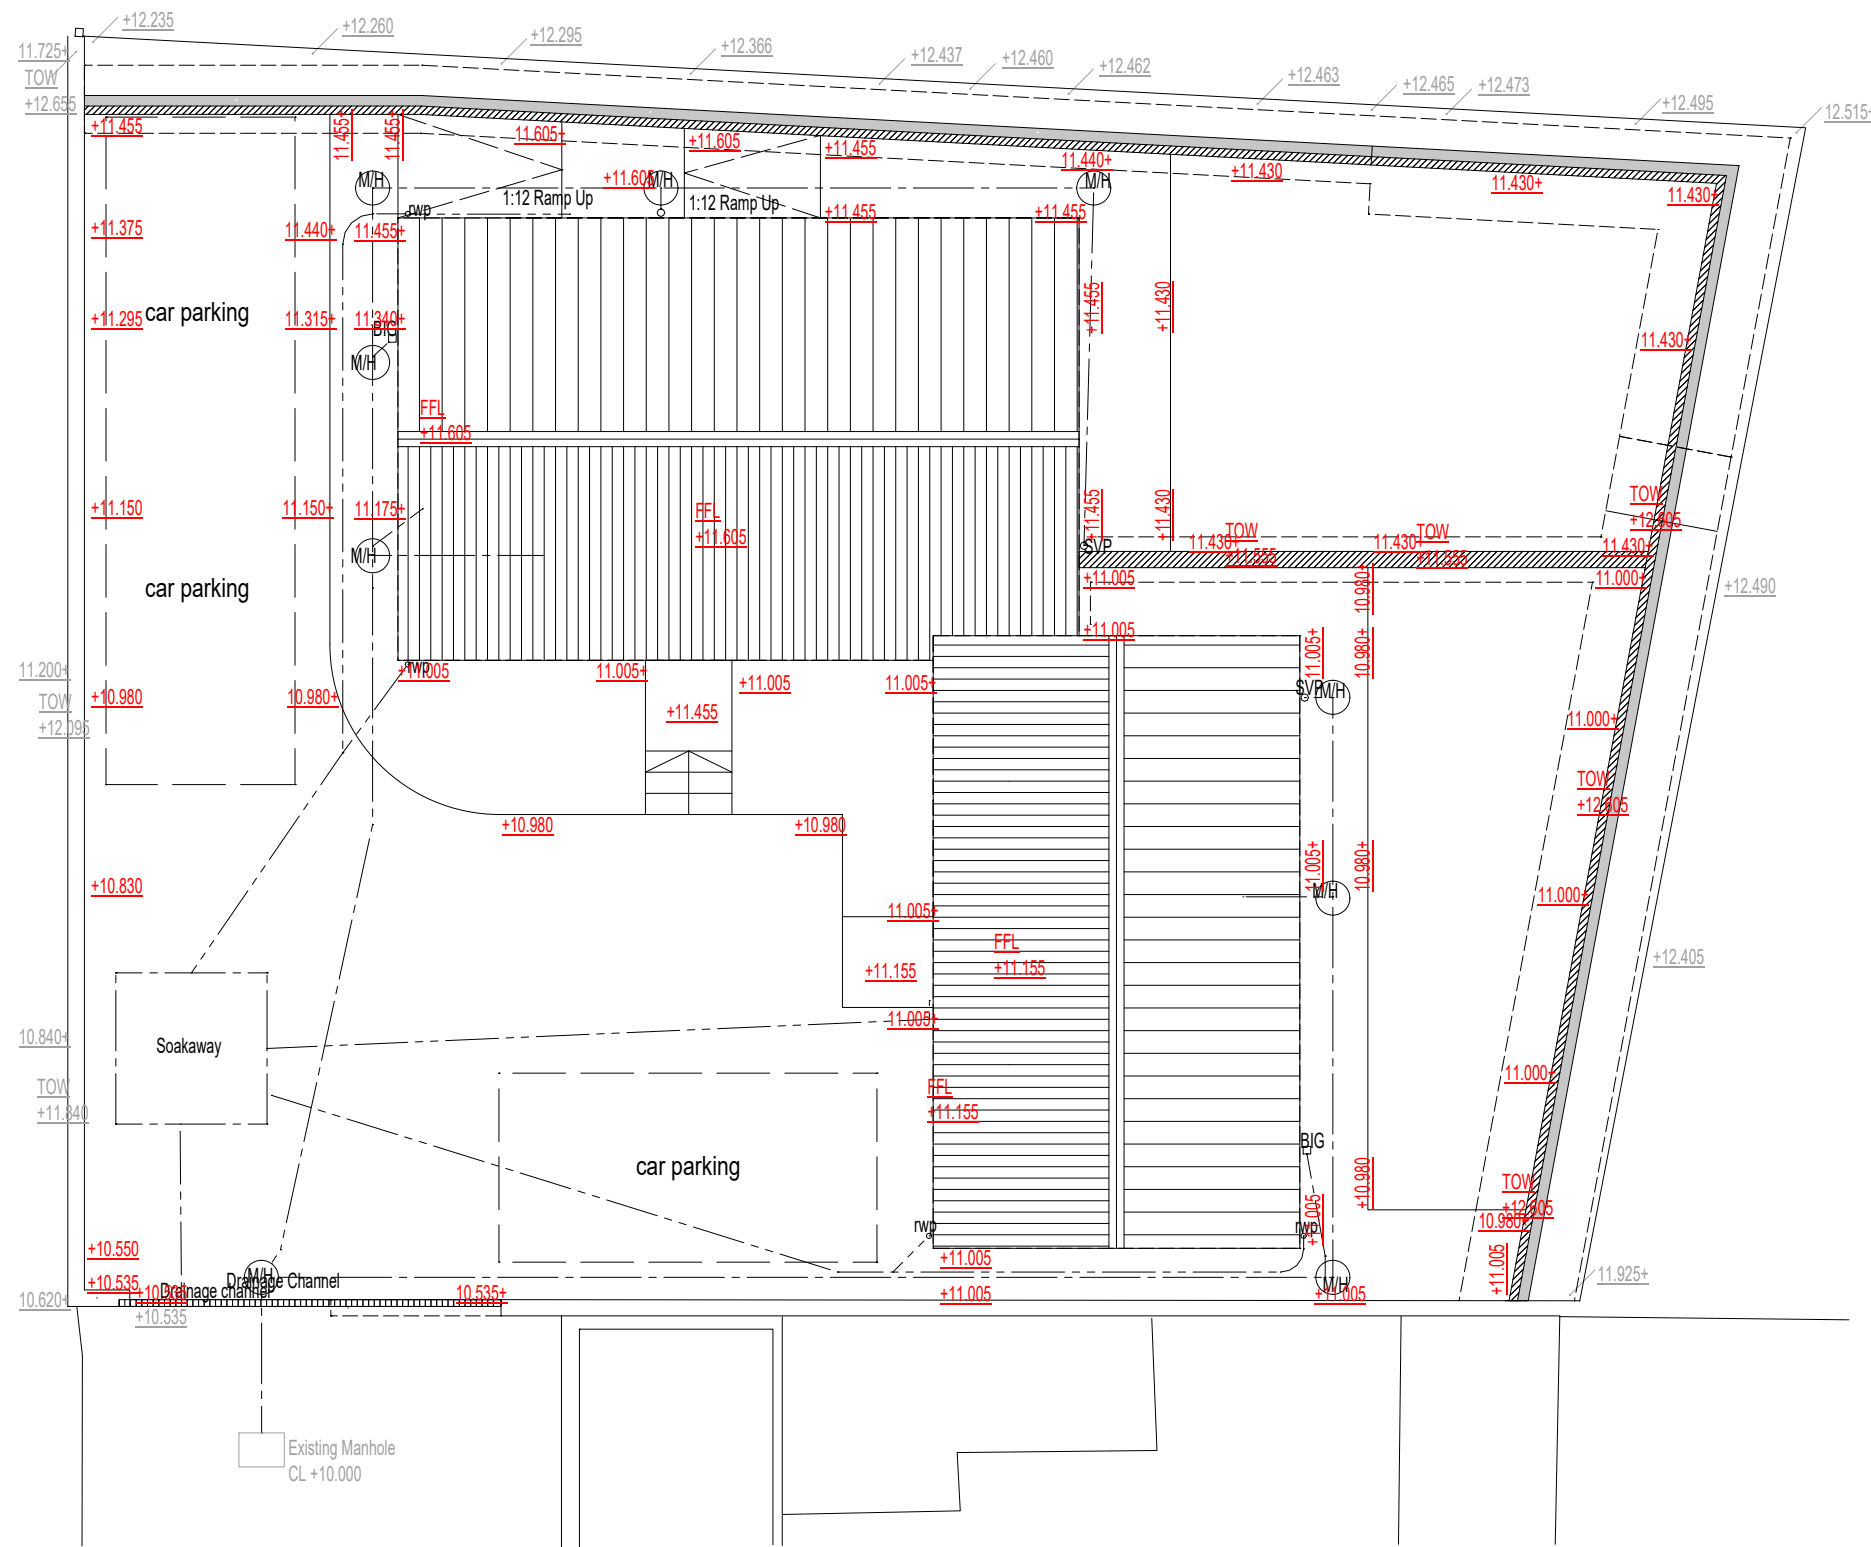

PROPOSED SITE / BLOCK PLAN
1:100



Cadworx Ltd
Architectural design and 3d Visualisations
Linden House, Bracken Hill Road
East Lound, Nr Doncaster DN9 2LR
tel 01427 753232
danny@3dcadworx.com

• Project

- PROPOSED NEW HOUSING DEVELOPMENT
- LAND BETWEEN 298 & 300 HOUGH LANE
- WOMBWELL, BARNSELY

• Title:

- PROPOSED ELEVATIONS

Scale	Date	Drawn
1:50 @ A1	OCT 2017	DS

Drawing No.

CLEVE - 2017 - 102

A B C D E F G H J