

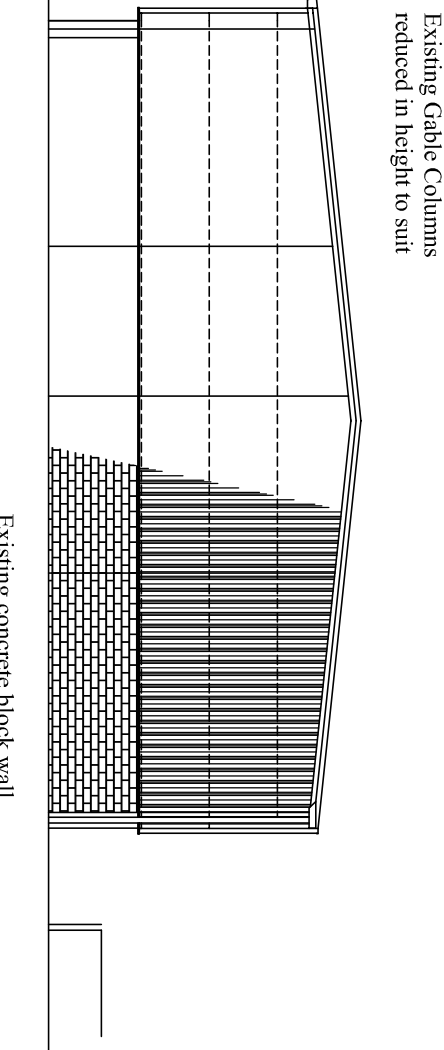
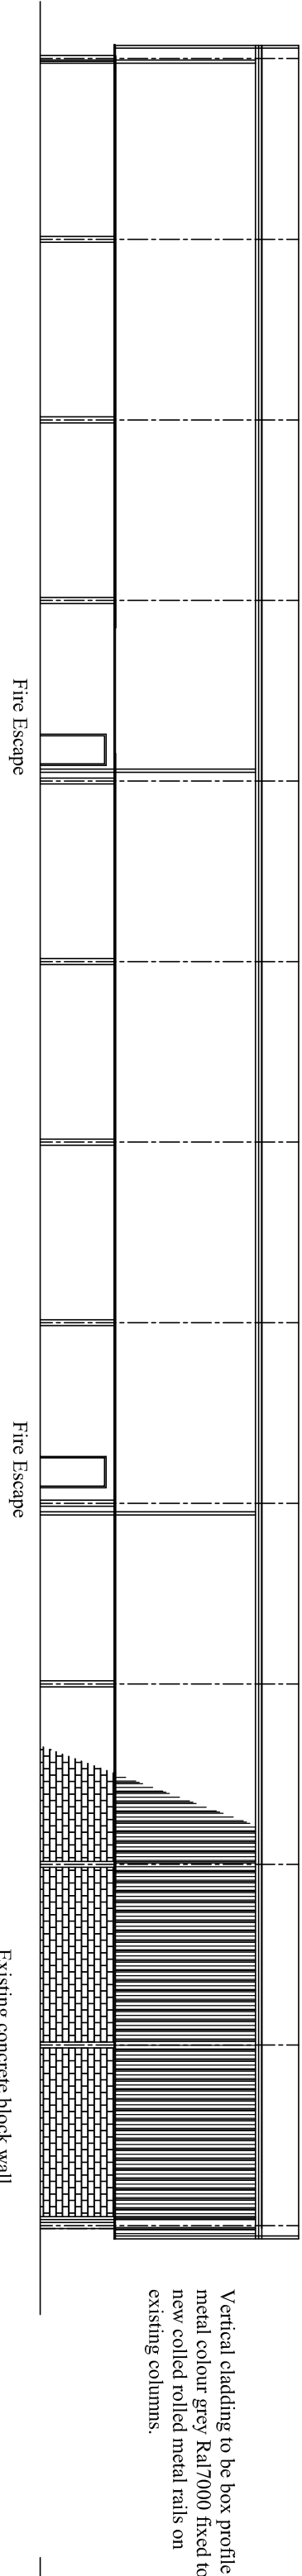


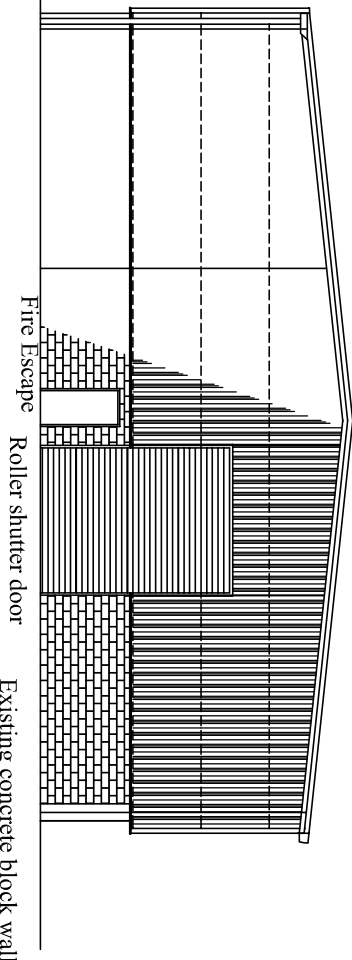


South East Elevation

North East Elevation

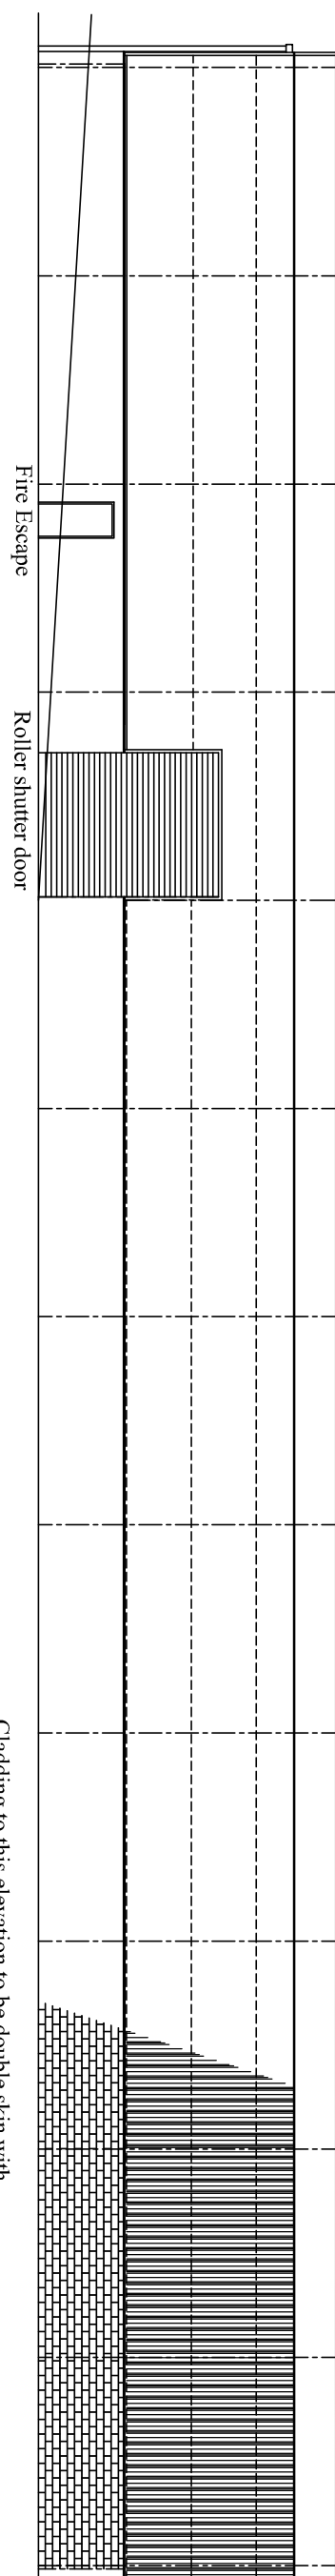


North West Elevation

South West Elevation

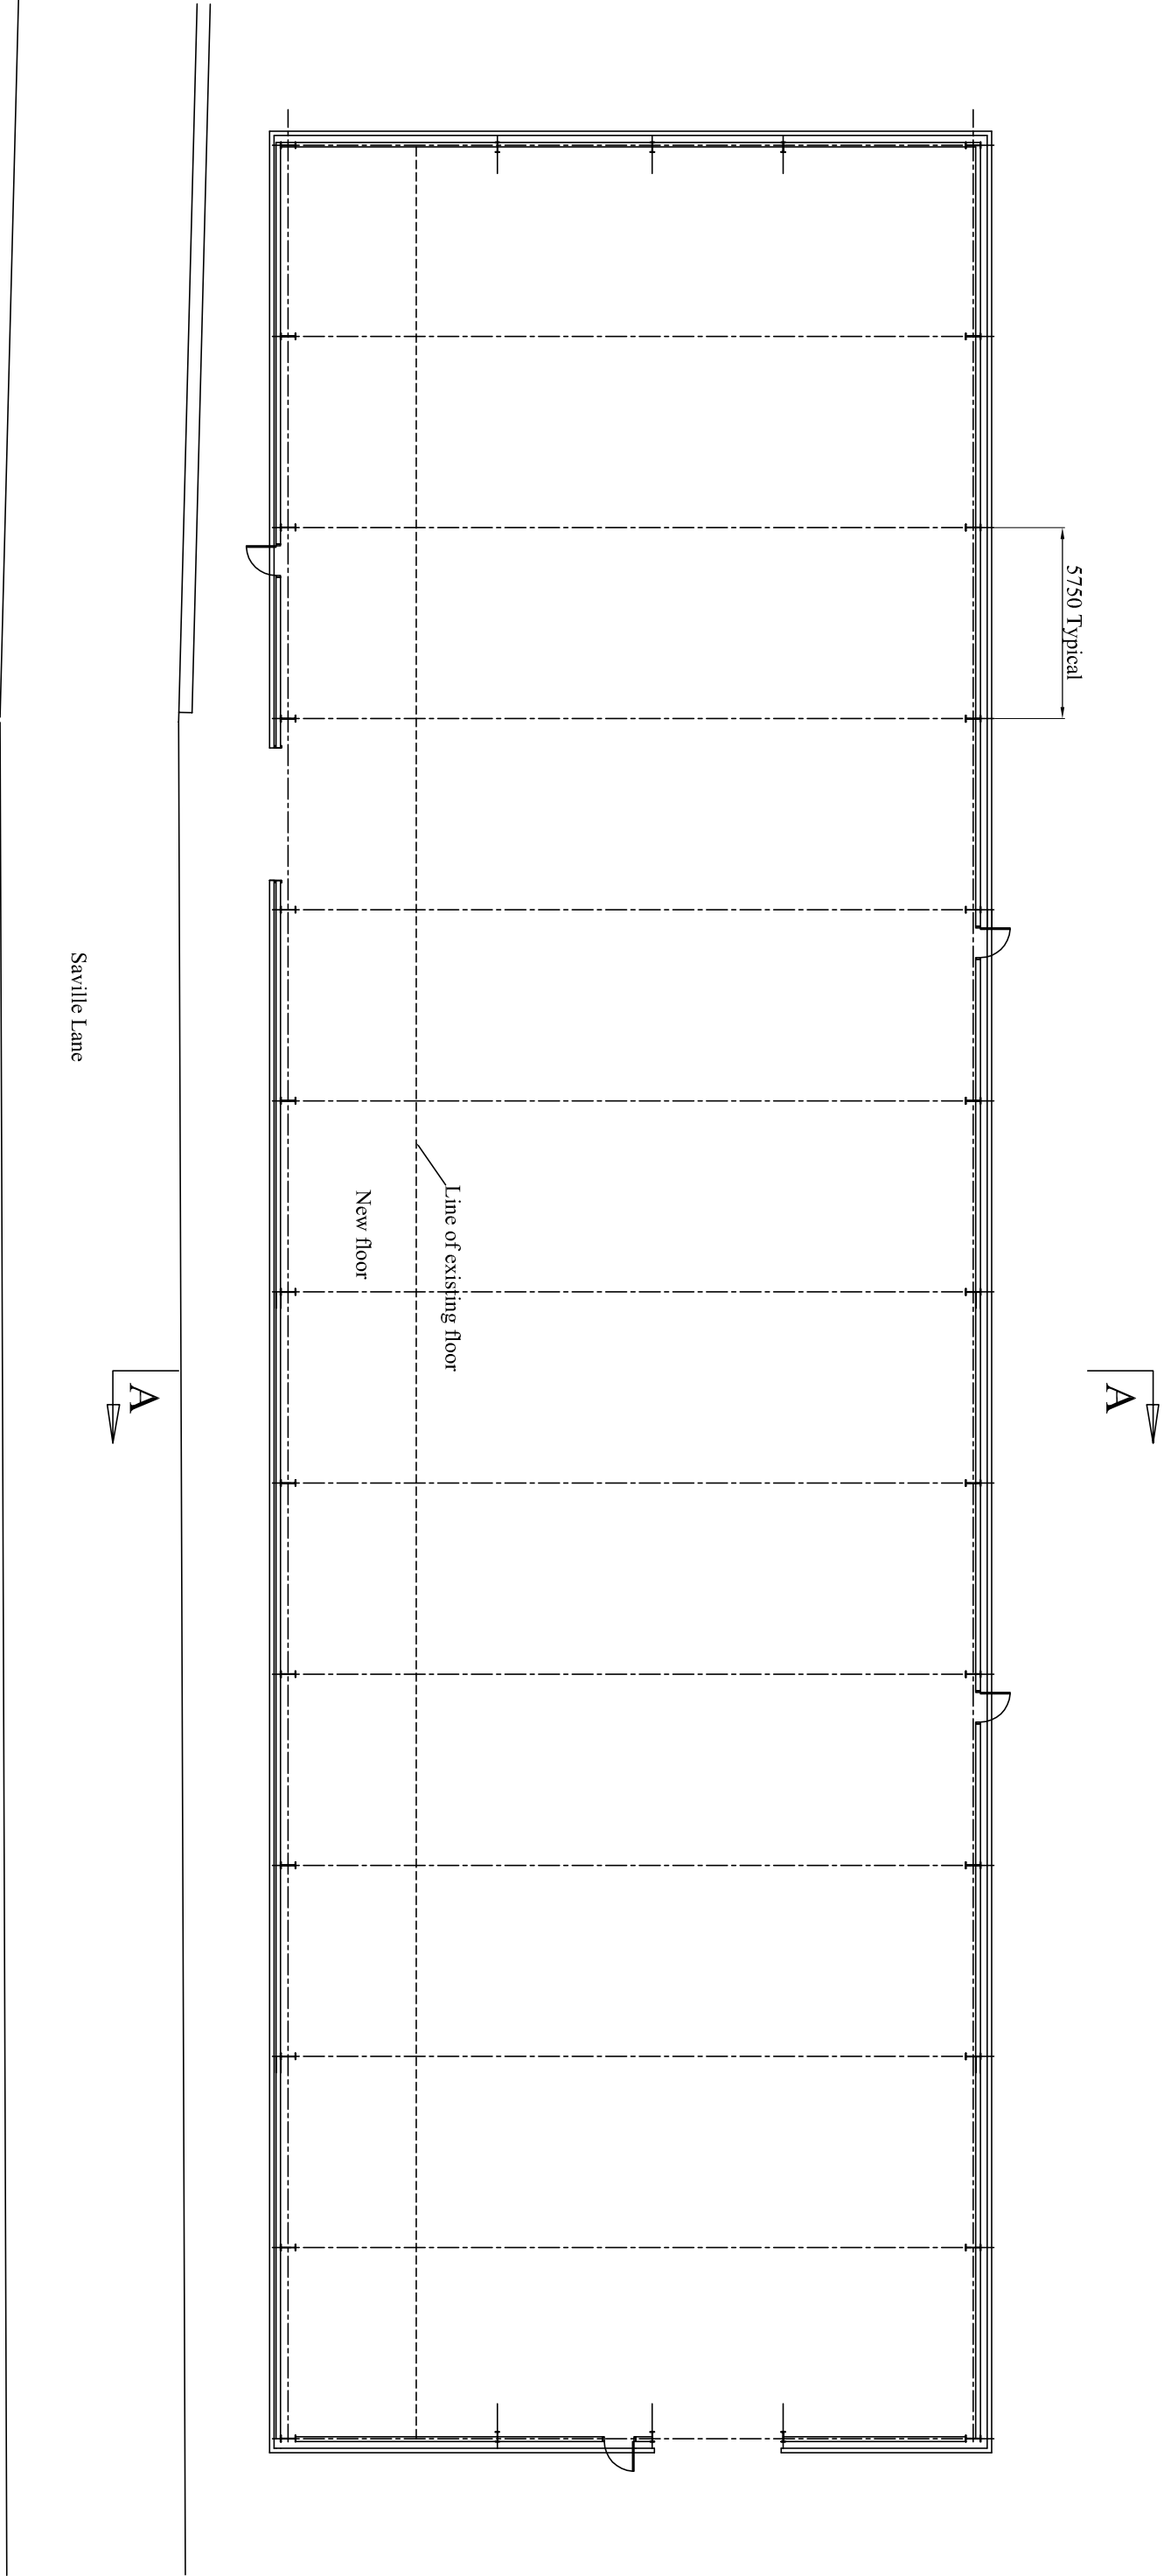

Plan

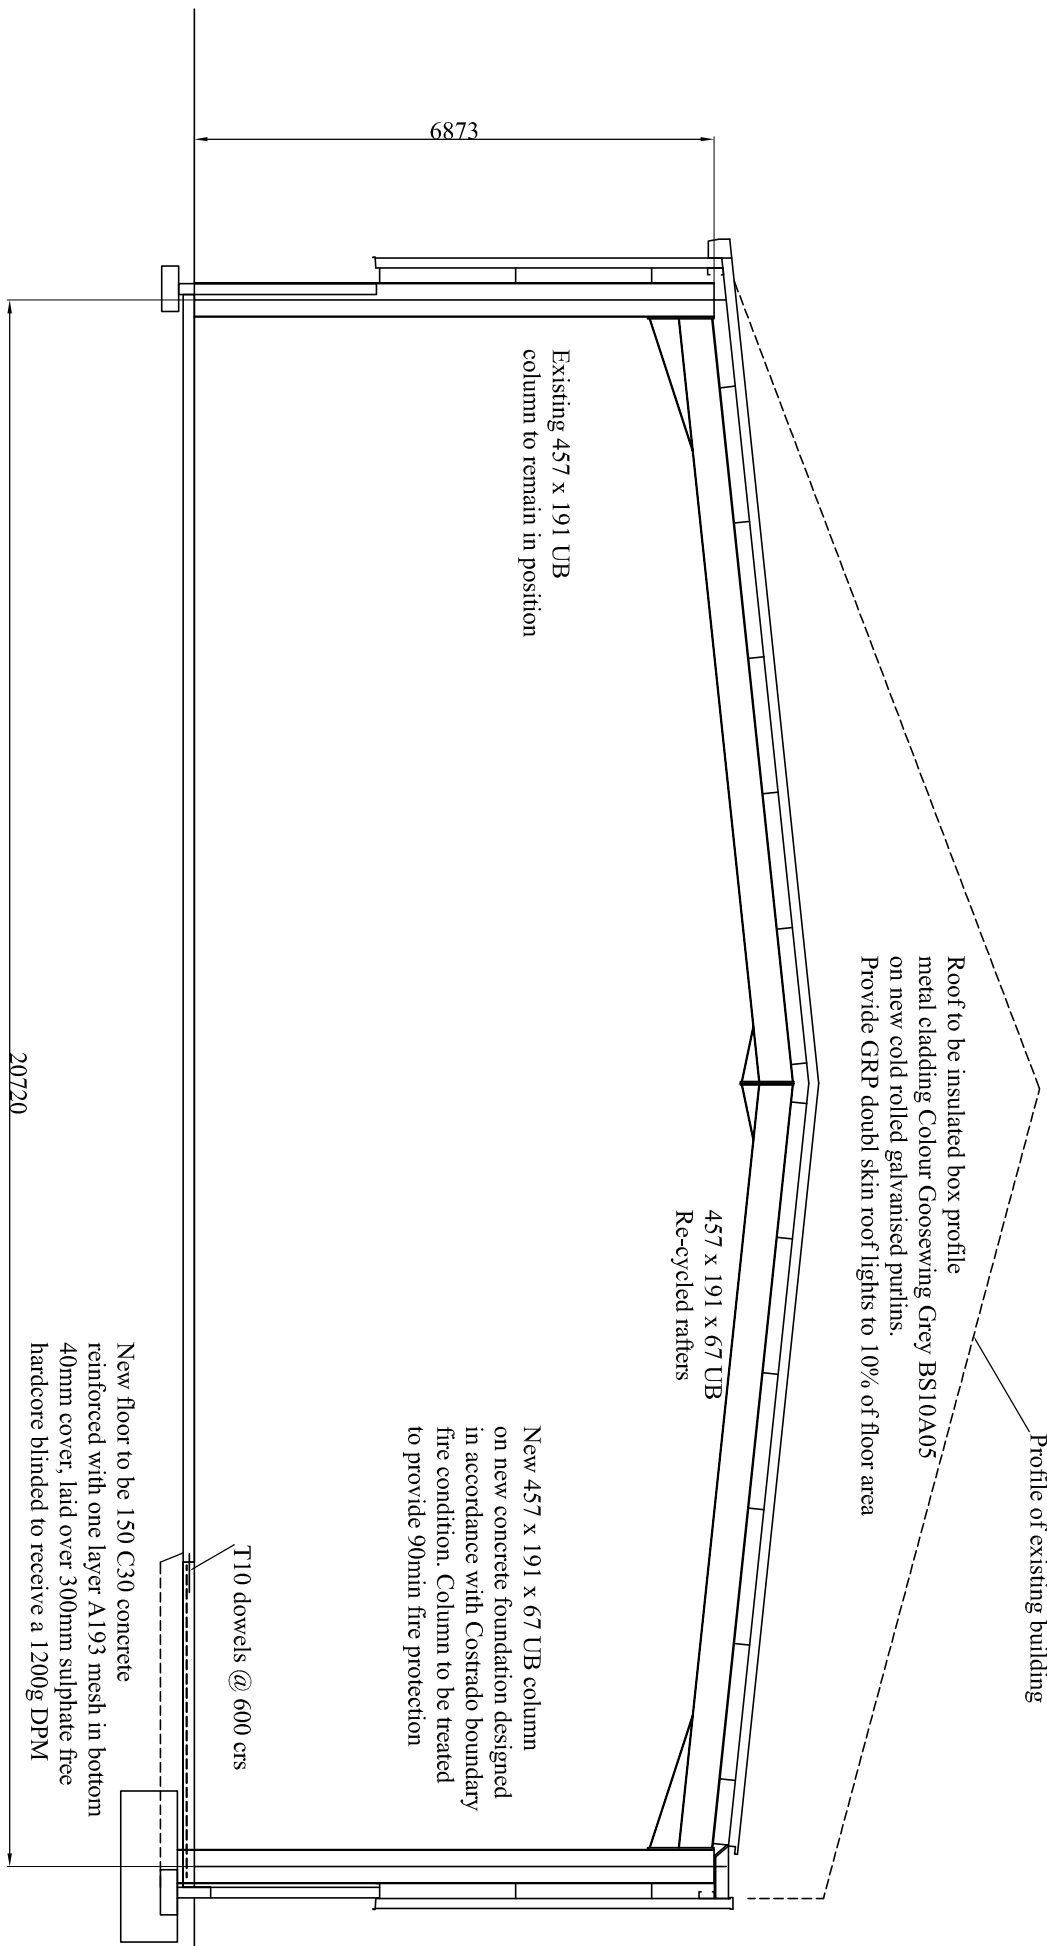

Section A - A

E Bell & Associates
Consulting Structural Engineers
Beck House Wetherby Road Little Ribston,
Wetherby LS22 4EP
Telephone / Fax 01937 583174.
E mail: - eric@ebellassoc.fsnet.co.uk.

Project. James Durrans & Sons Ltd
Description Proposed refurbishment of Existing Warehouse
Drawn By EB Date 31.12.2014
Scale 1 : 200
Drawing No 2014 / JD / 2