


REVISIONS

NOTES:-

All work to be carried out in accordance with the current Building Regulations.
All Dimensions to be checked on site before any work commences on site or any contract drawings prepared. Always work to written dimensions as a preference to scaling. Please query if in doubt.
This drawing is copyright and must not be reproduced or copied without permission.

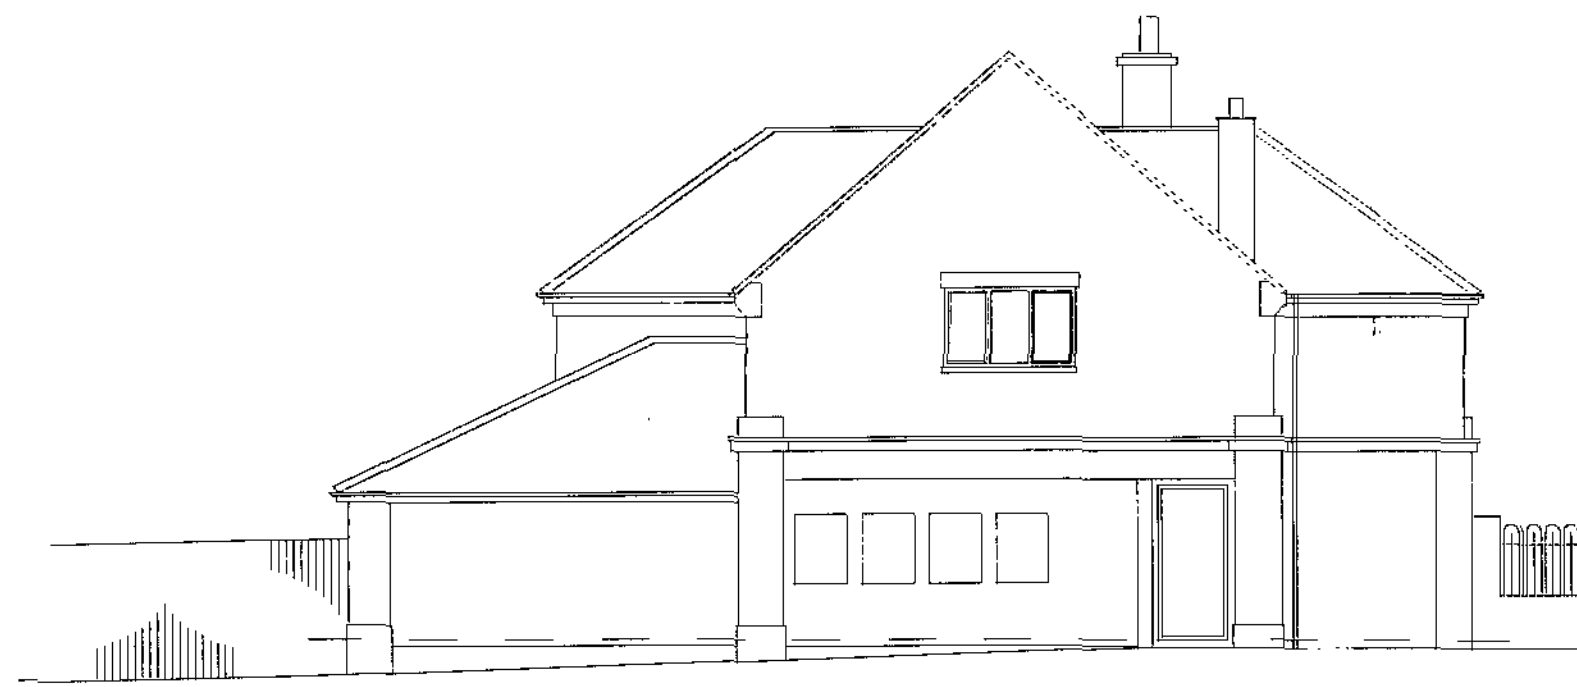

FRONT ELEVATION




SIDE ELEVATION



REAR ELEVATION



SIDE ELEVATION

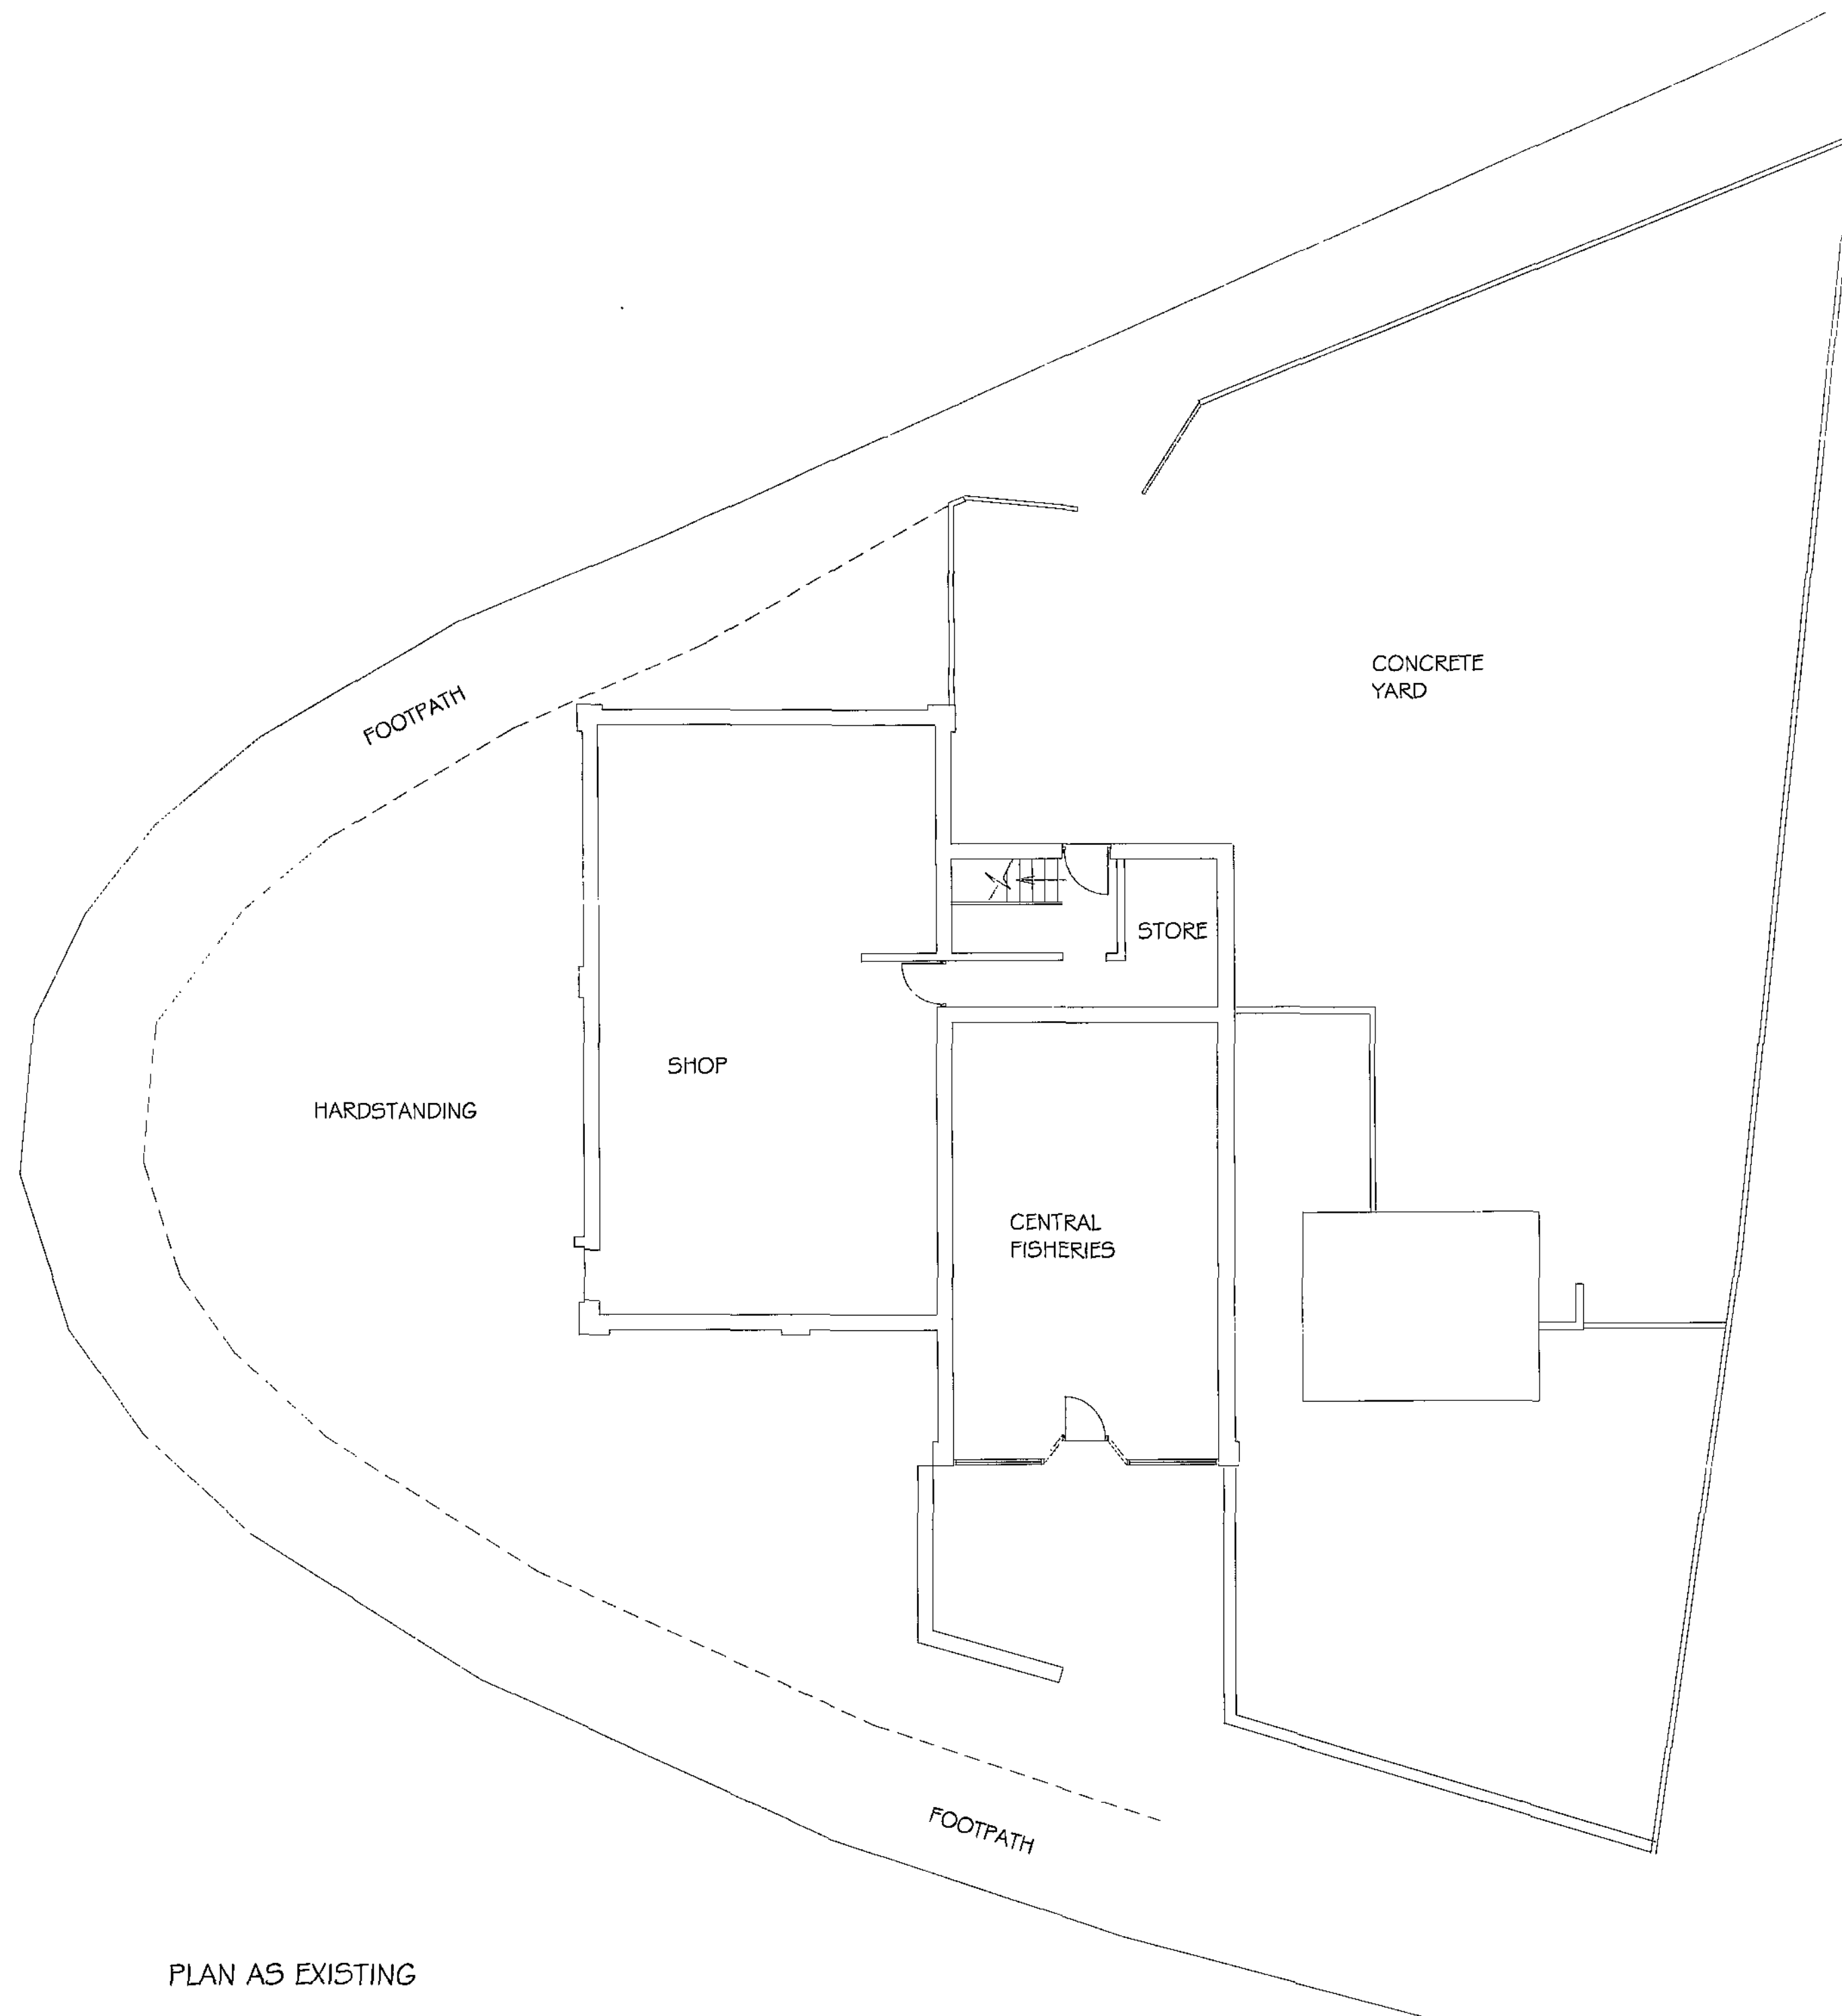

PLAN AS EXISTING

DRAWING

PLAN AS EXISTING

CONTRACT

CENTRAL STORES
BIRK AVENUE
BARNSELEY

CLIENT

MR SINGH

DRAWING No

SR-1113-1

SCALE


1:100


DATE

JUNE 2010


S R Design

2A ROSSEFIELD ROAD ARCHITECTURAL TECHNICIANS
HEATON PROJECT MANAGERS
BRADFORD LAND SURVEYORS
SDS SDA
TEL/FAX: 01274 545551
MOB: 07980 213073

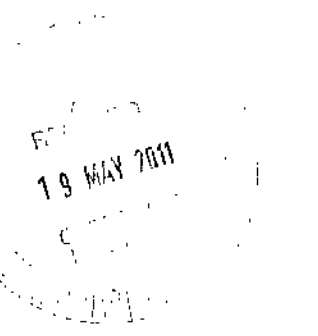


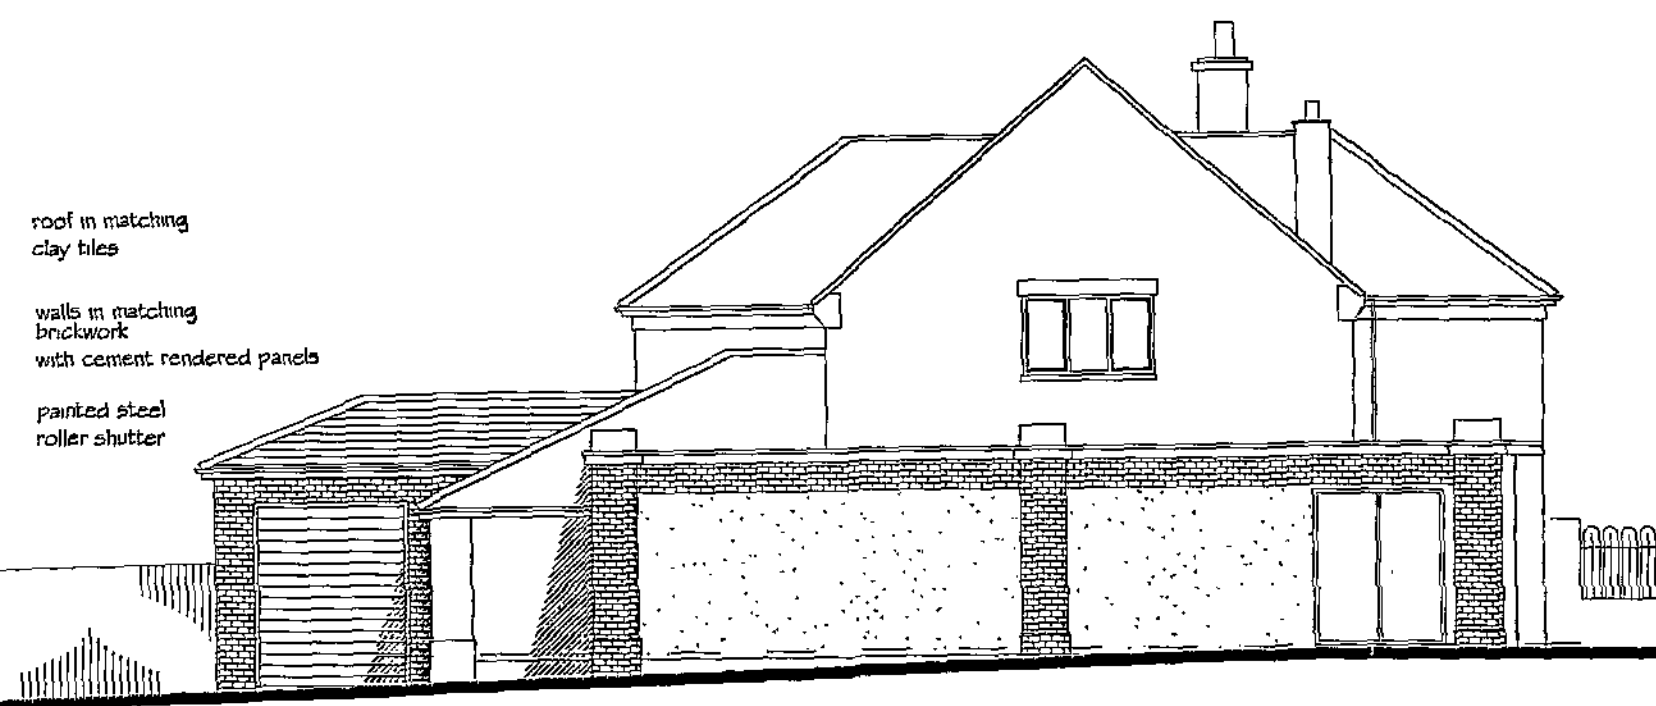


FRONT ELEVATION

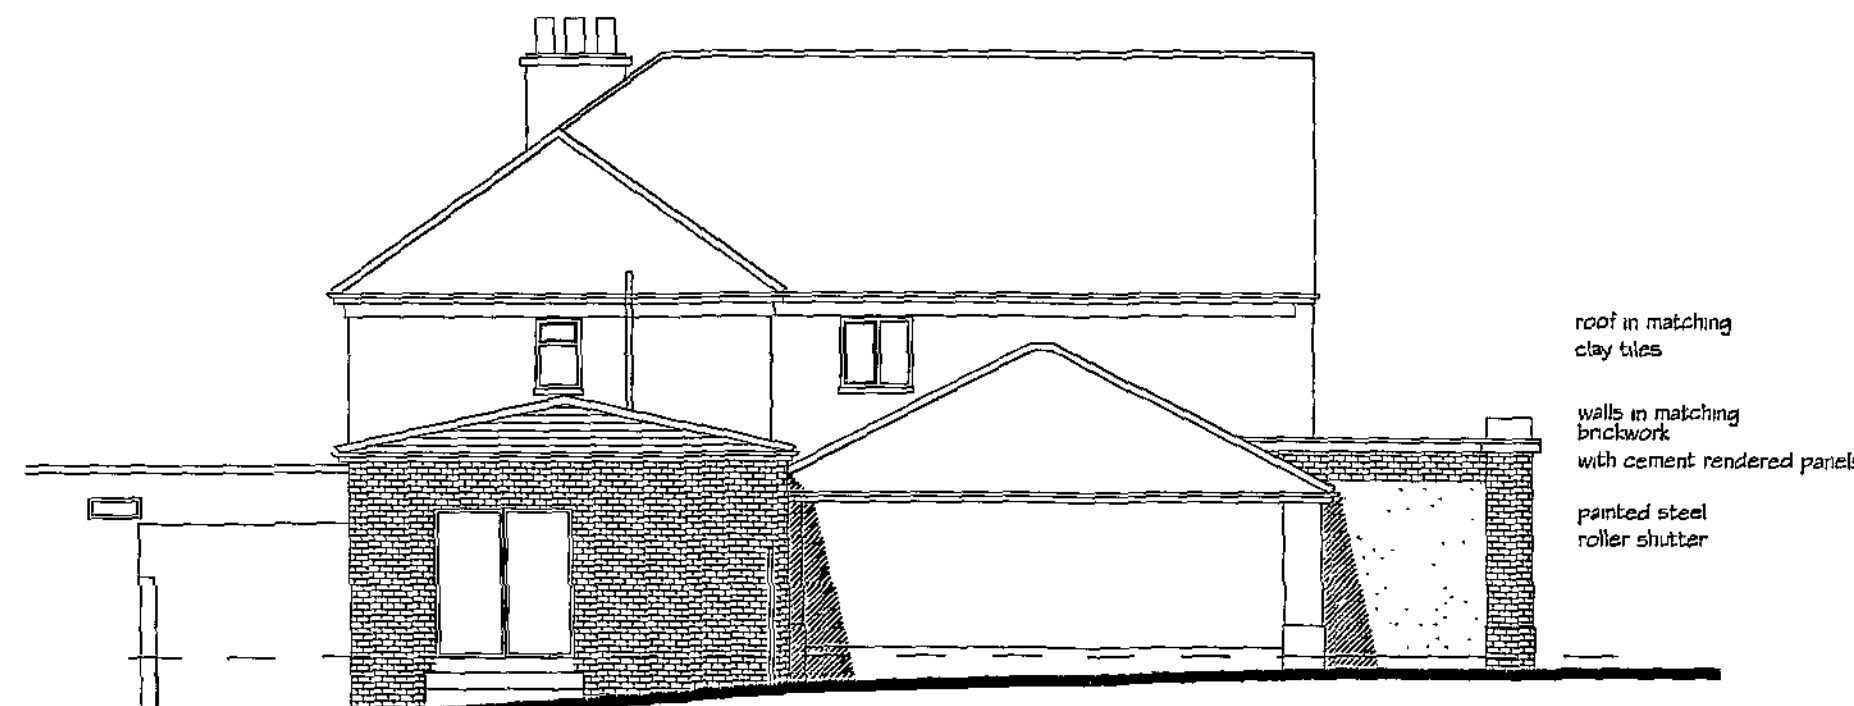


SIDE ELEVATION

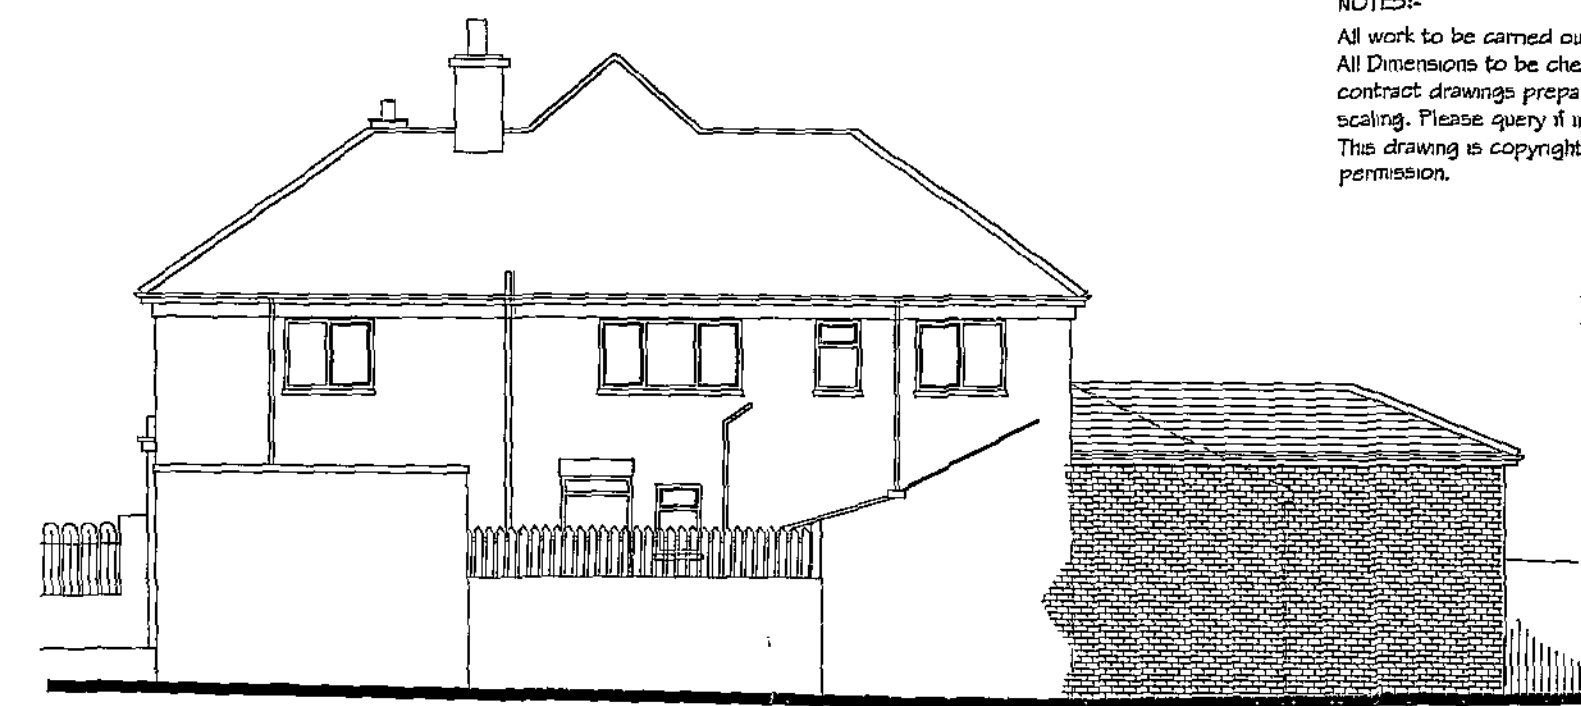


REAR ELEVATION

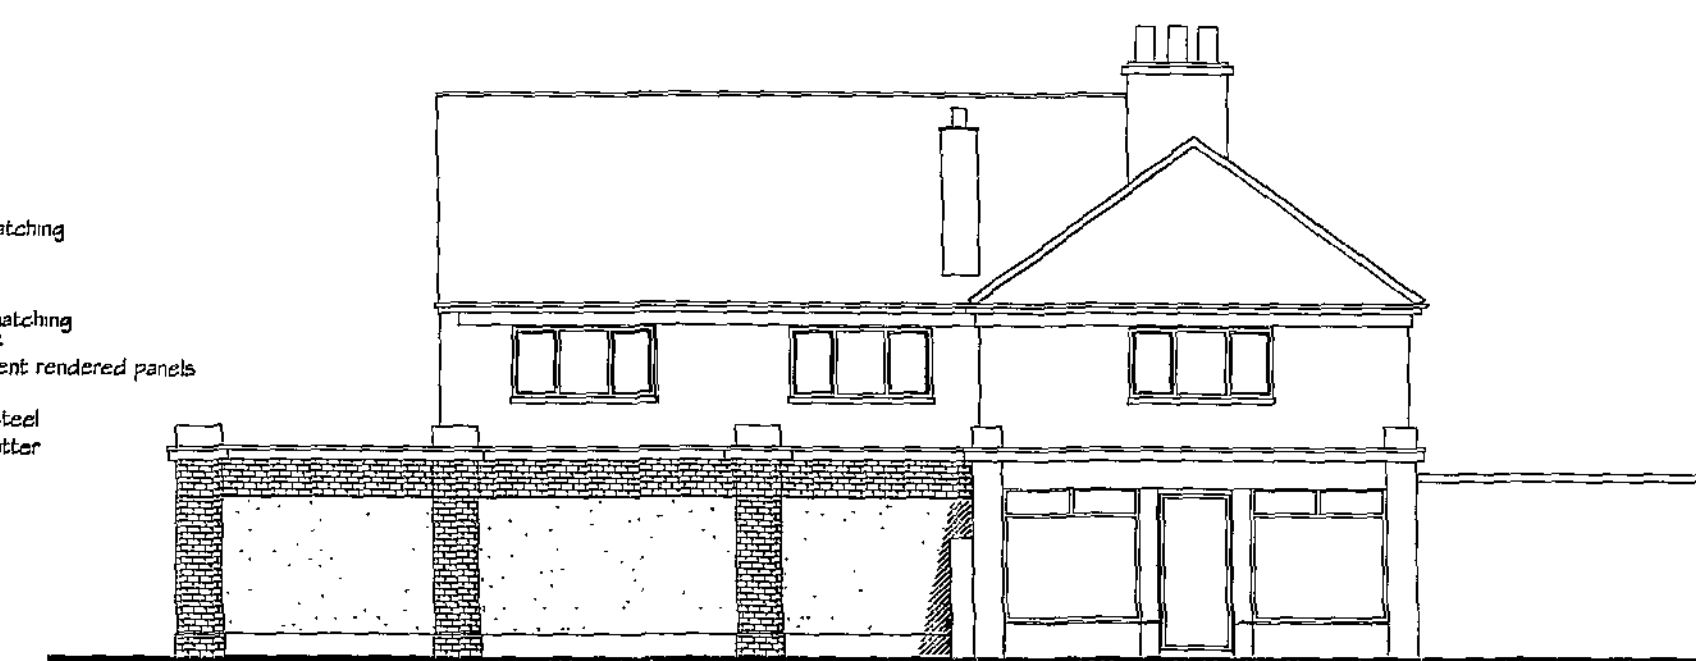

SIDE ELEVATION

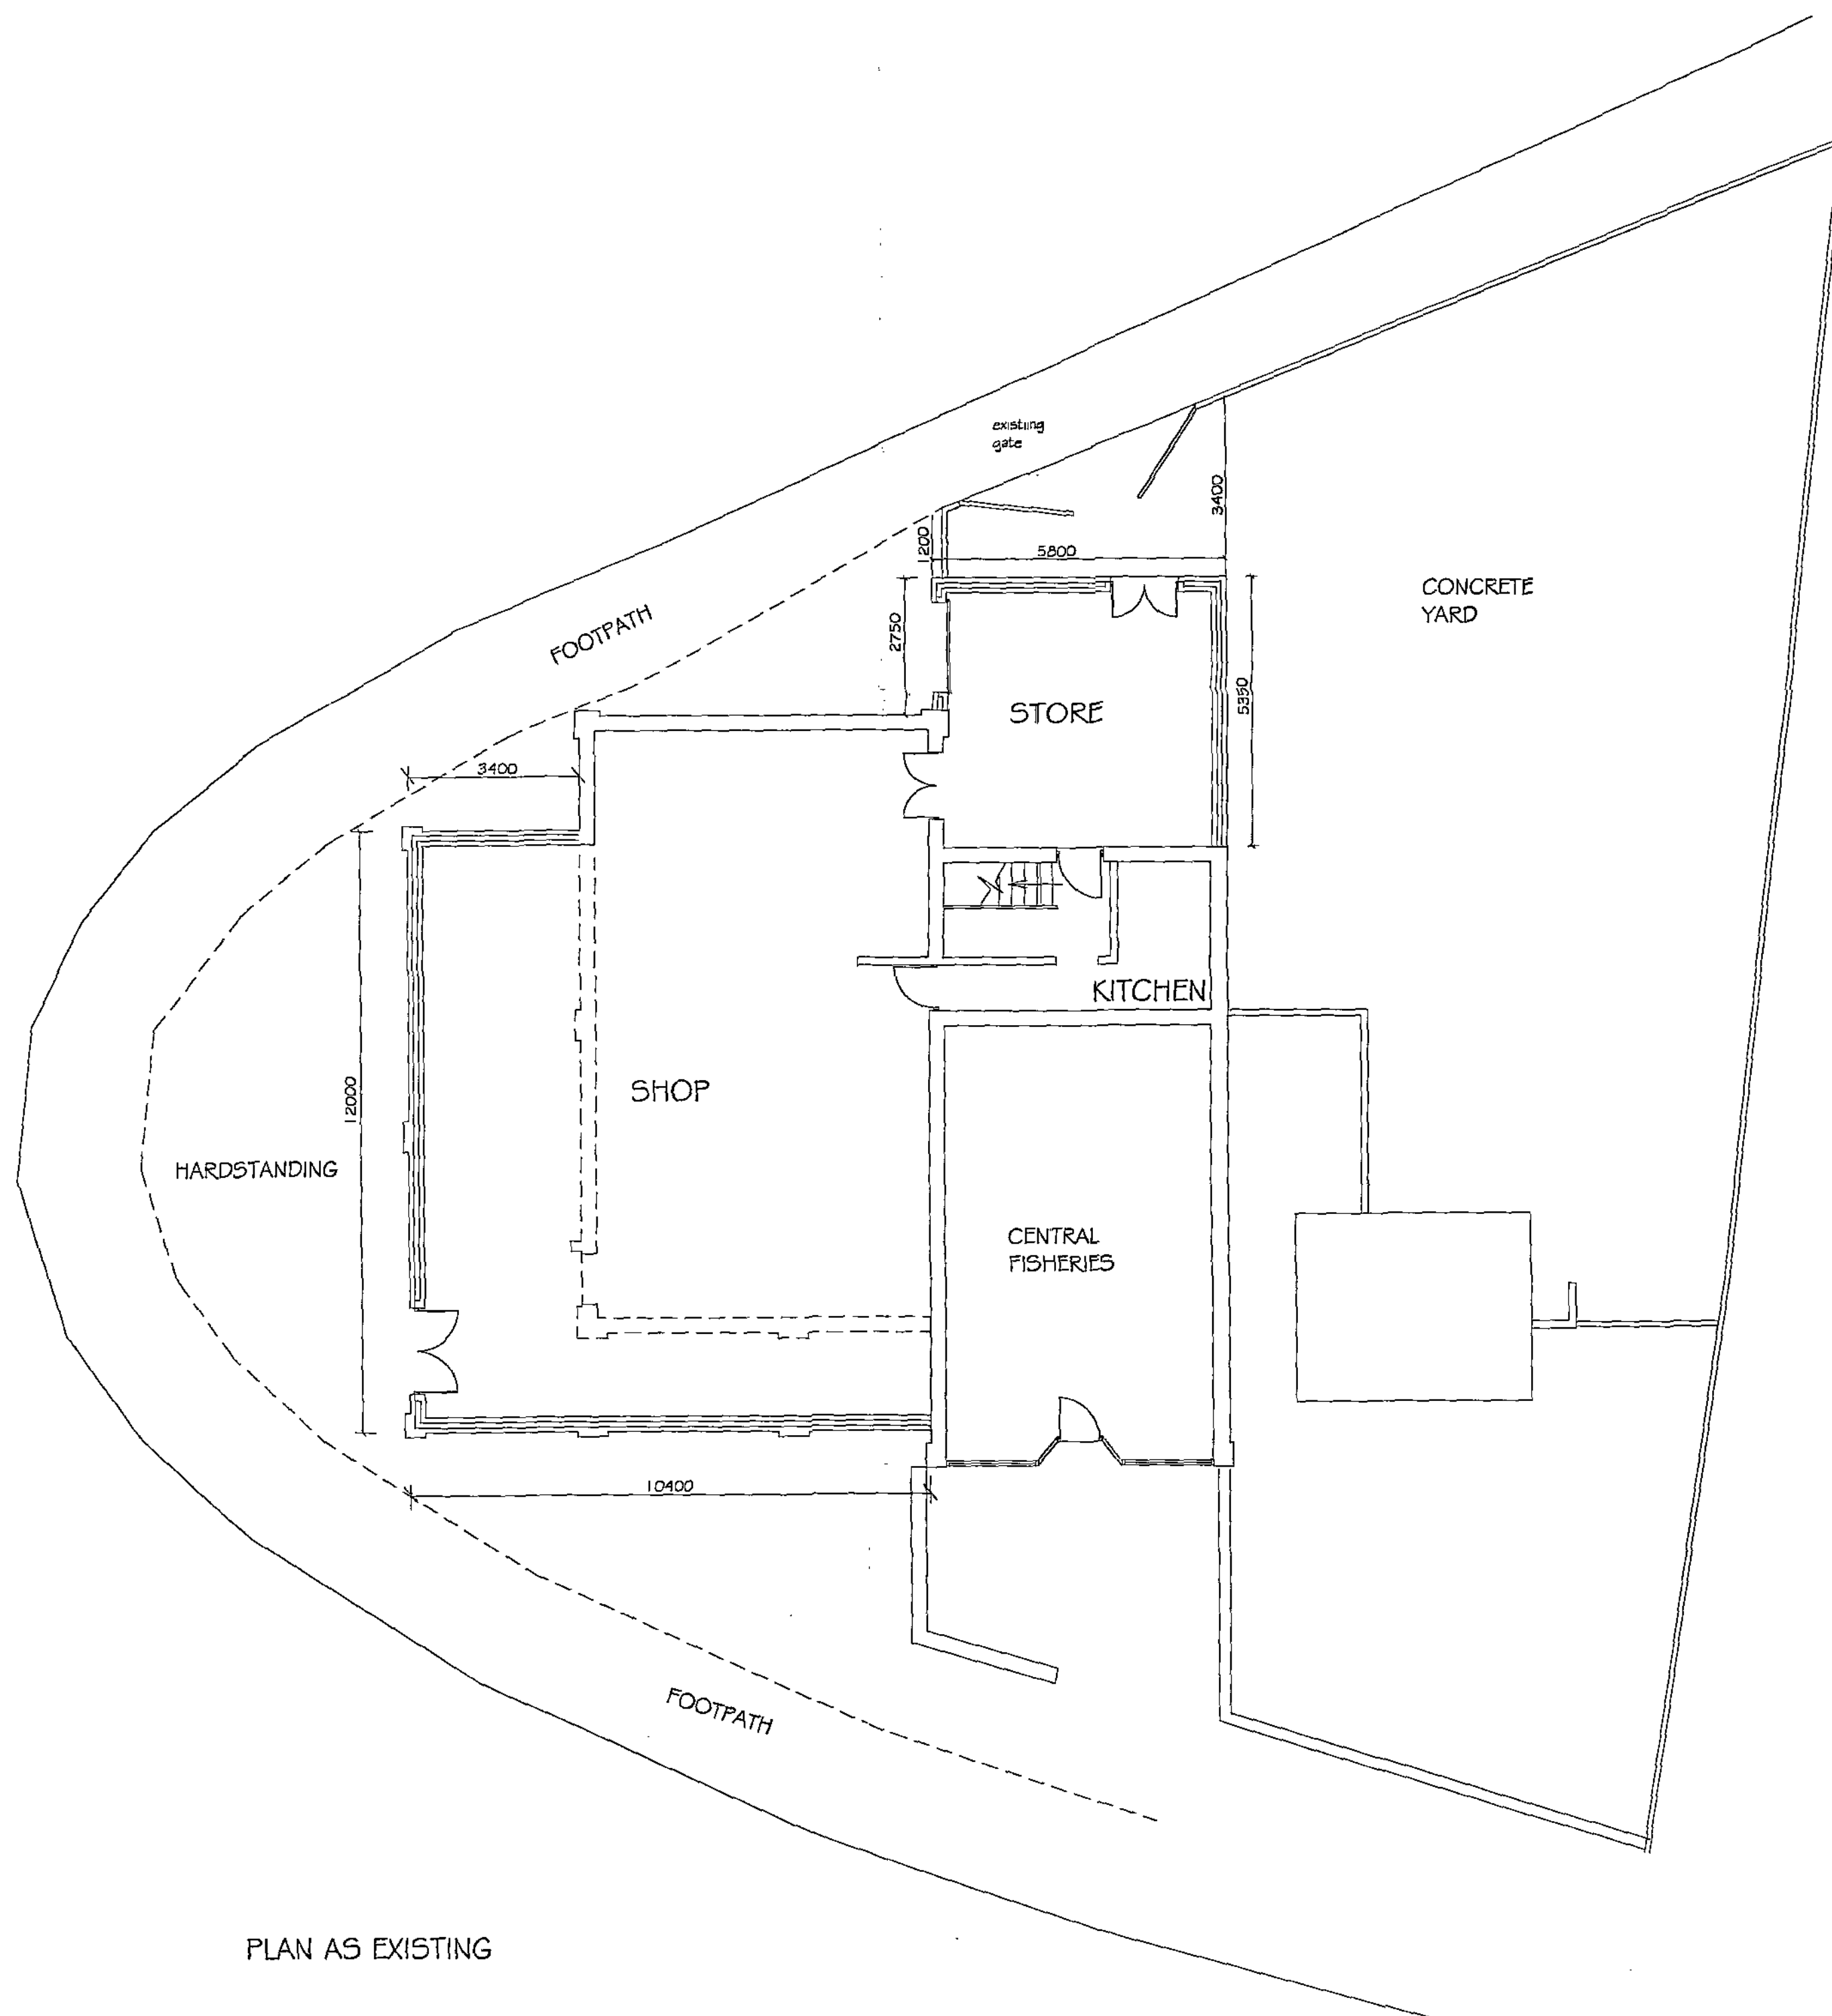

PLAN AS EXISTING

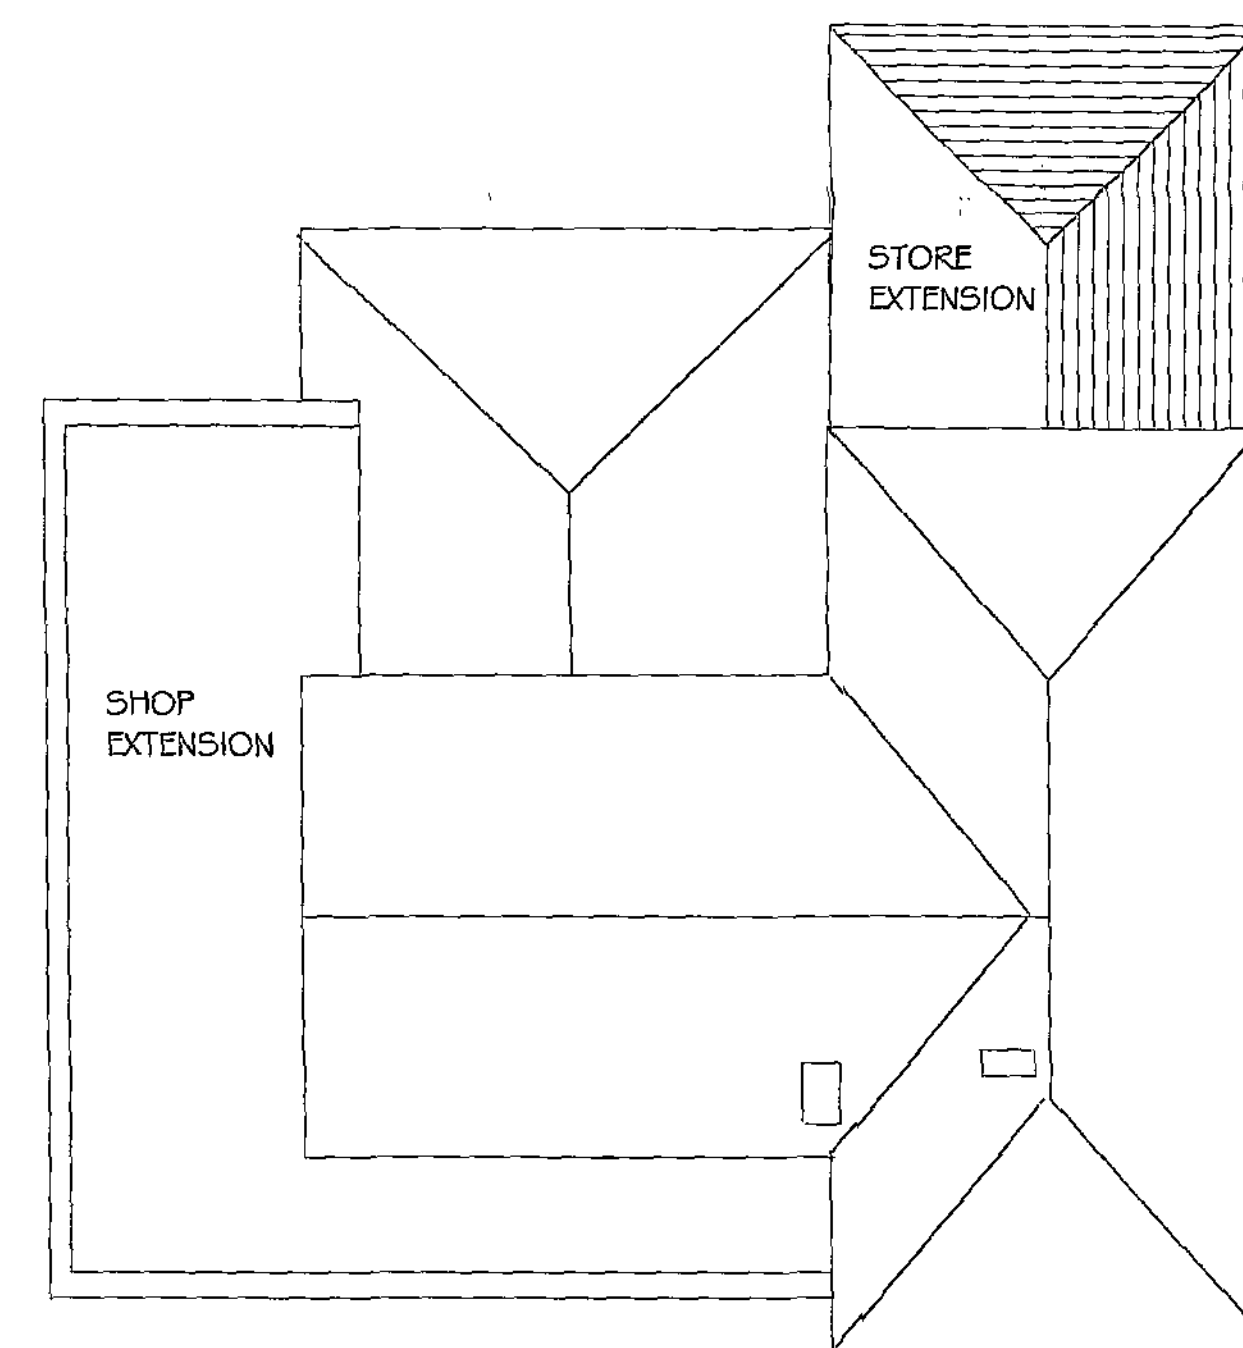


ROOF PLAN

REVISIONS

NOTES:-

All work to be carried out in accordance with the current Building Regulations. All Dimensions to be checked on site before any work commences on site or any contract drawings prepared. Always work to written dimensions as a preference to scaling. Please query if in doubt. This drawing is copyright and must not be reproduced or copied without permission.

roof in matching clay tiles
walls in matching brickwork with cement rendered panels
painted steel roller shutter

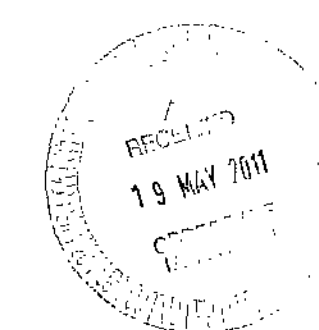

DRAWING
PLAN AS PROPOSED

CONTRACT
CENTRAL STORES
BIRK AVENUE
BARNLEY

CLIENT
MR SINGH

DRAWING No SCALE DATE
SR-1113-2 1:100 JUNE 2010

S R Design

2A ROSSEFIELD ROAD ARCHITECTURAL TECHNICIANS
HEATON PROJECT MANAGERS
BRADFORD LAND SURVEYORS
BD9 8DA
TEL/FAX: 01274 545551
MOB: 07980 213073

