



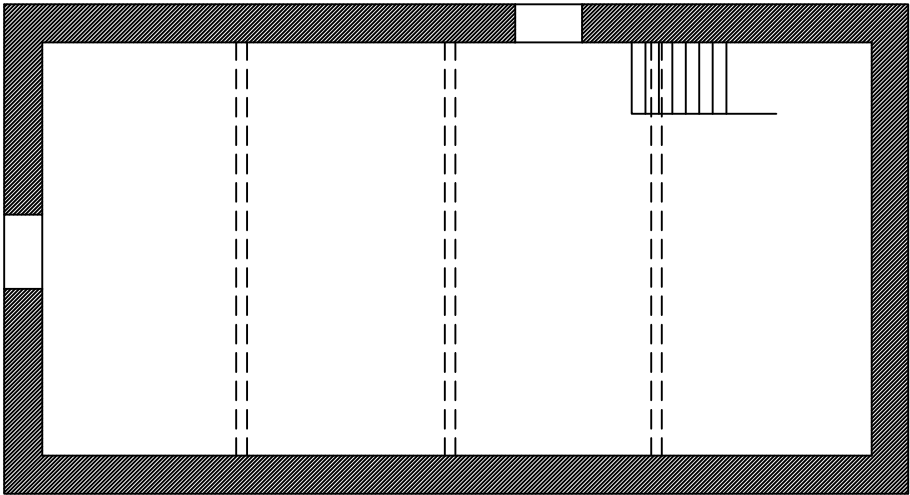

FIRST FLOOR PLAN

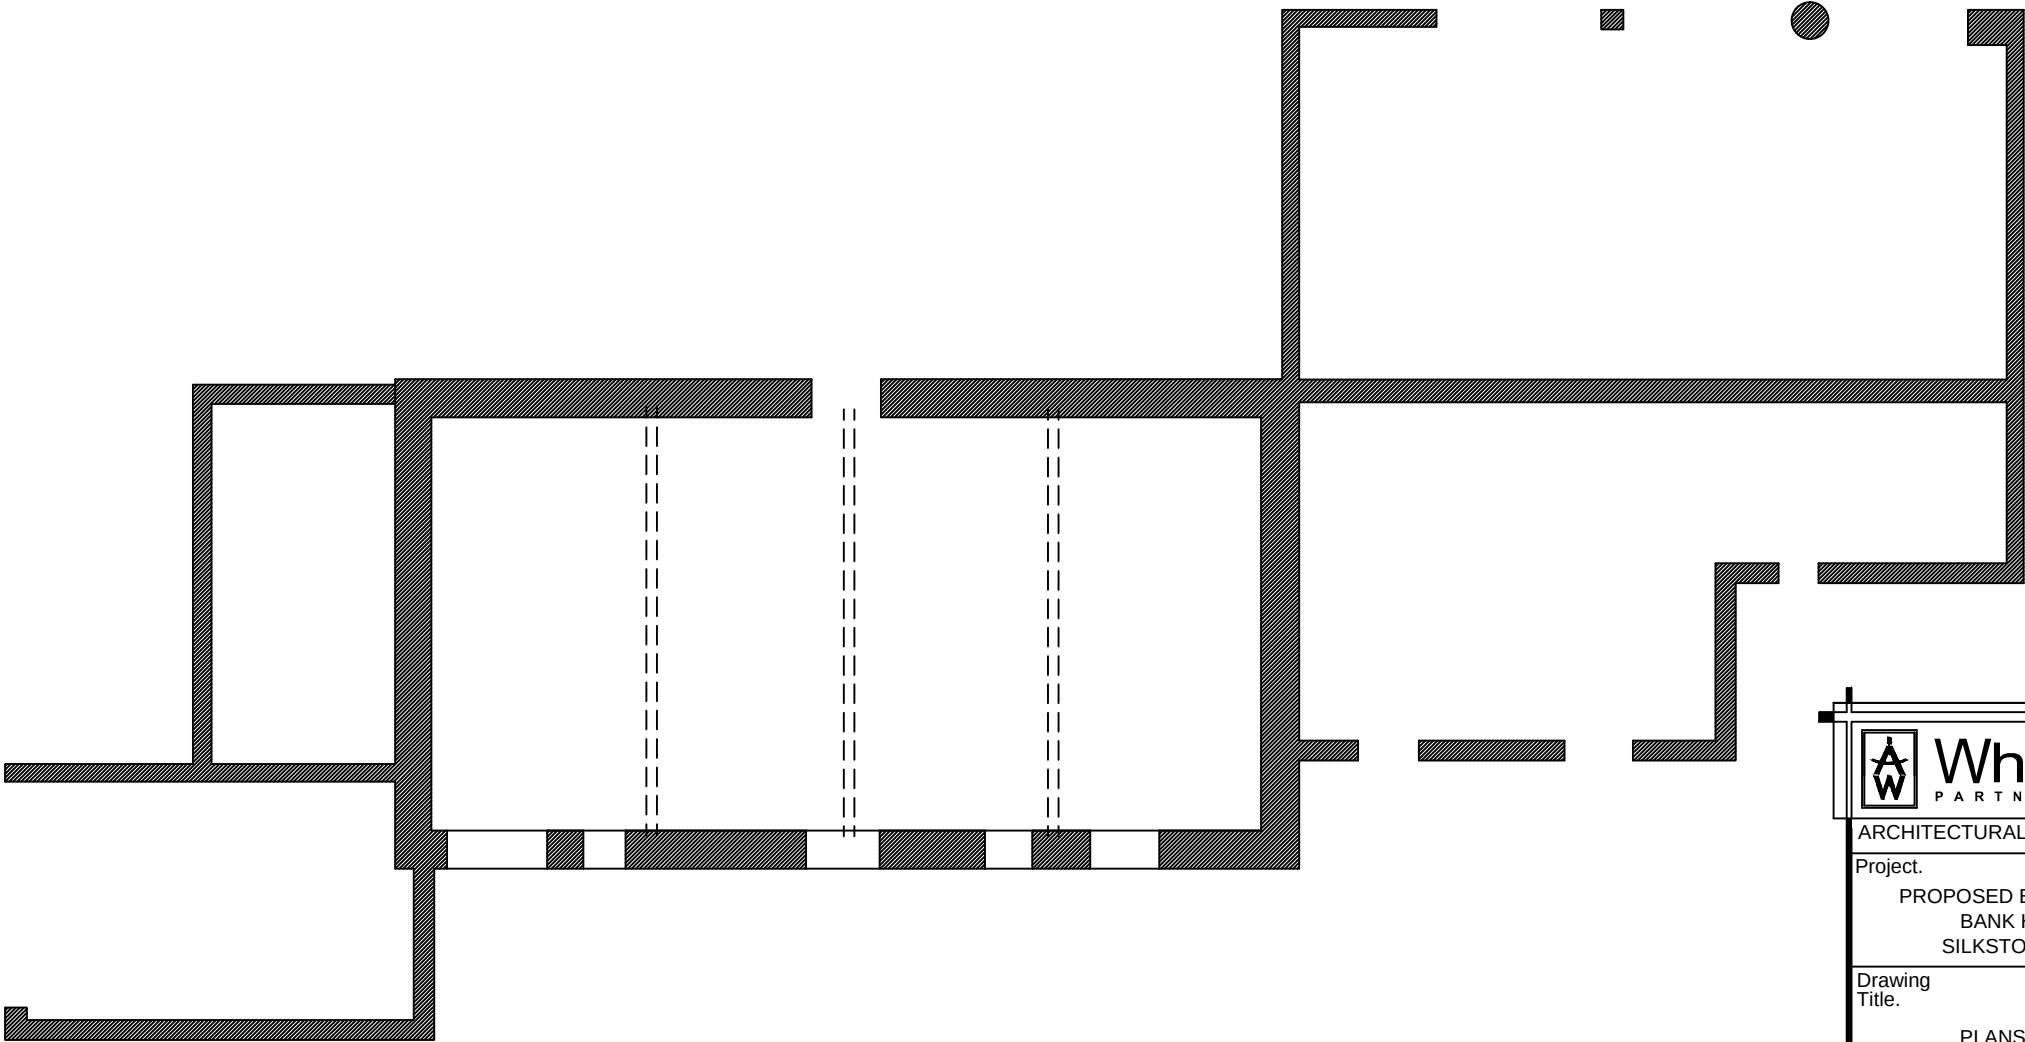

GROUND FLOOR PLAN



White Agus

PARTNERSHIP

8 MORSTON BUSINESS PARK,
WHALEY ROAD, BARUGH GREEN,
BARNLEY.
S75 1HQ

Phone: 01226 208482
Fax: 01226 283030
Email: info@whiteaguspартnership.co.uk
Web: www.whiteaguspартnership.co.uk

ARCHITECTURAL SERVICES AND SURVEYORS

Project. PROPOSED BARN CONVERSION BANK HOUSE FARM SILKSTONE, BARNLEY			Client. MR G THOMPSON		
Drawing Title. PLANS AS EXISTING BARN B			Date. OCT 2013		Scale. 1:100 @ A3
Ref. 13-060		Dwg. No. 02		Rev.	
Date	Suffix	Description	Date	Suffix	Description