


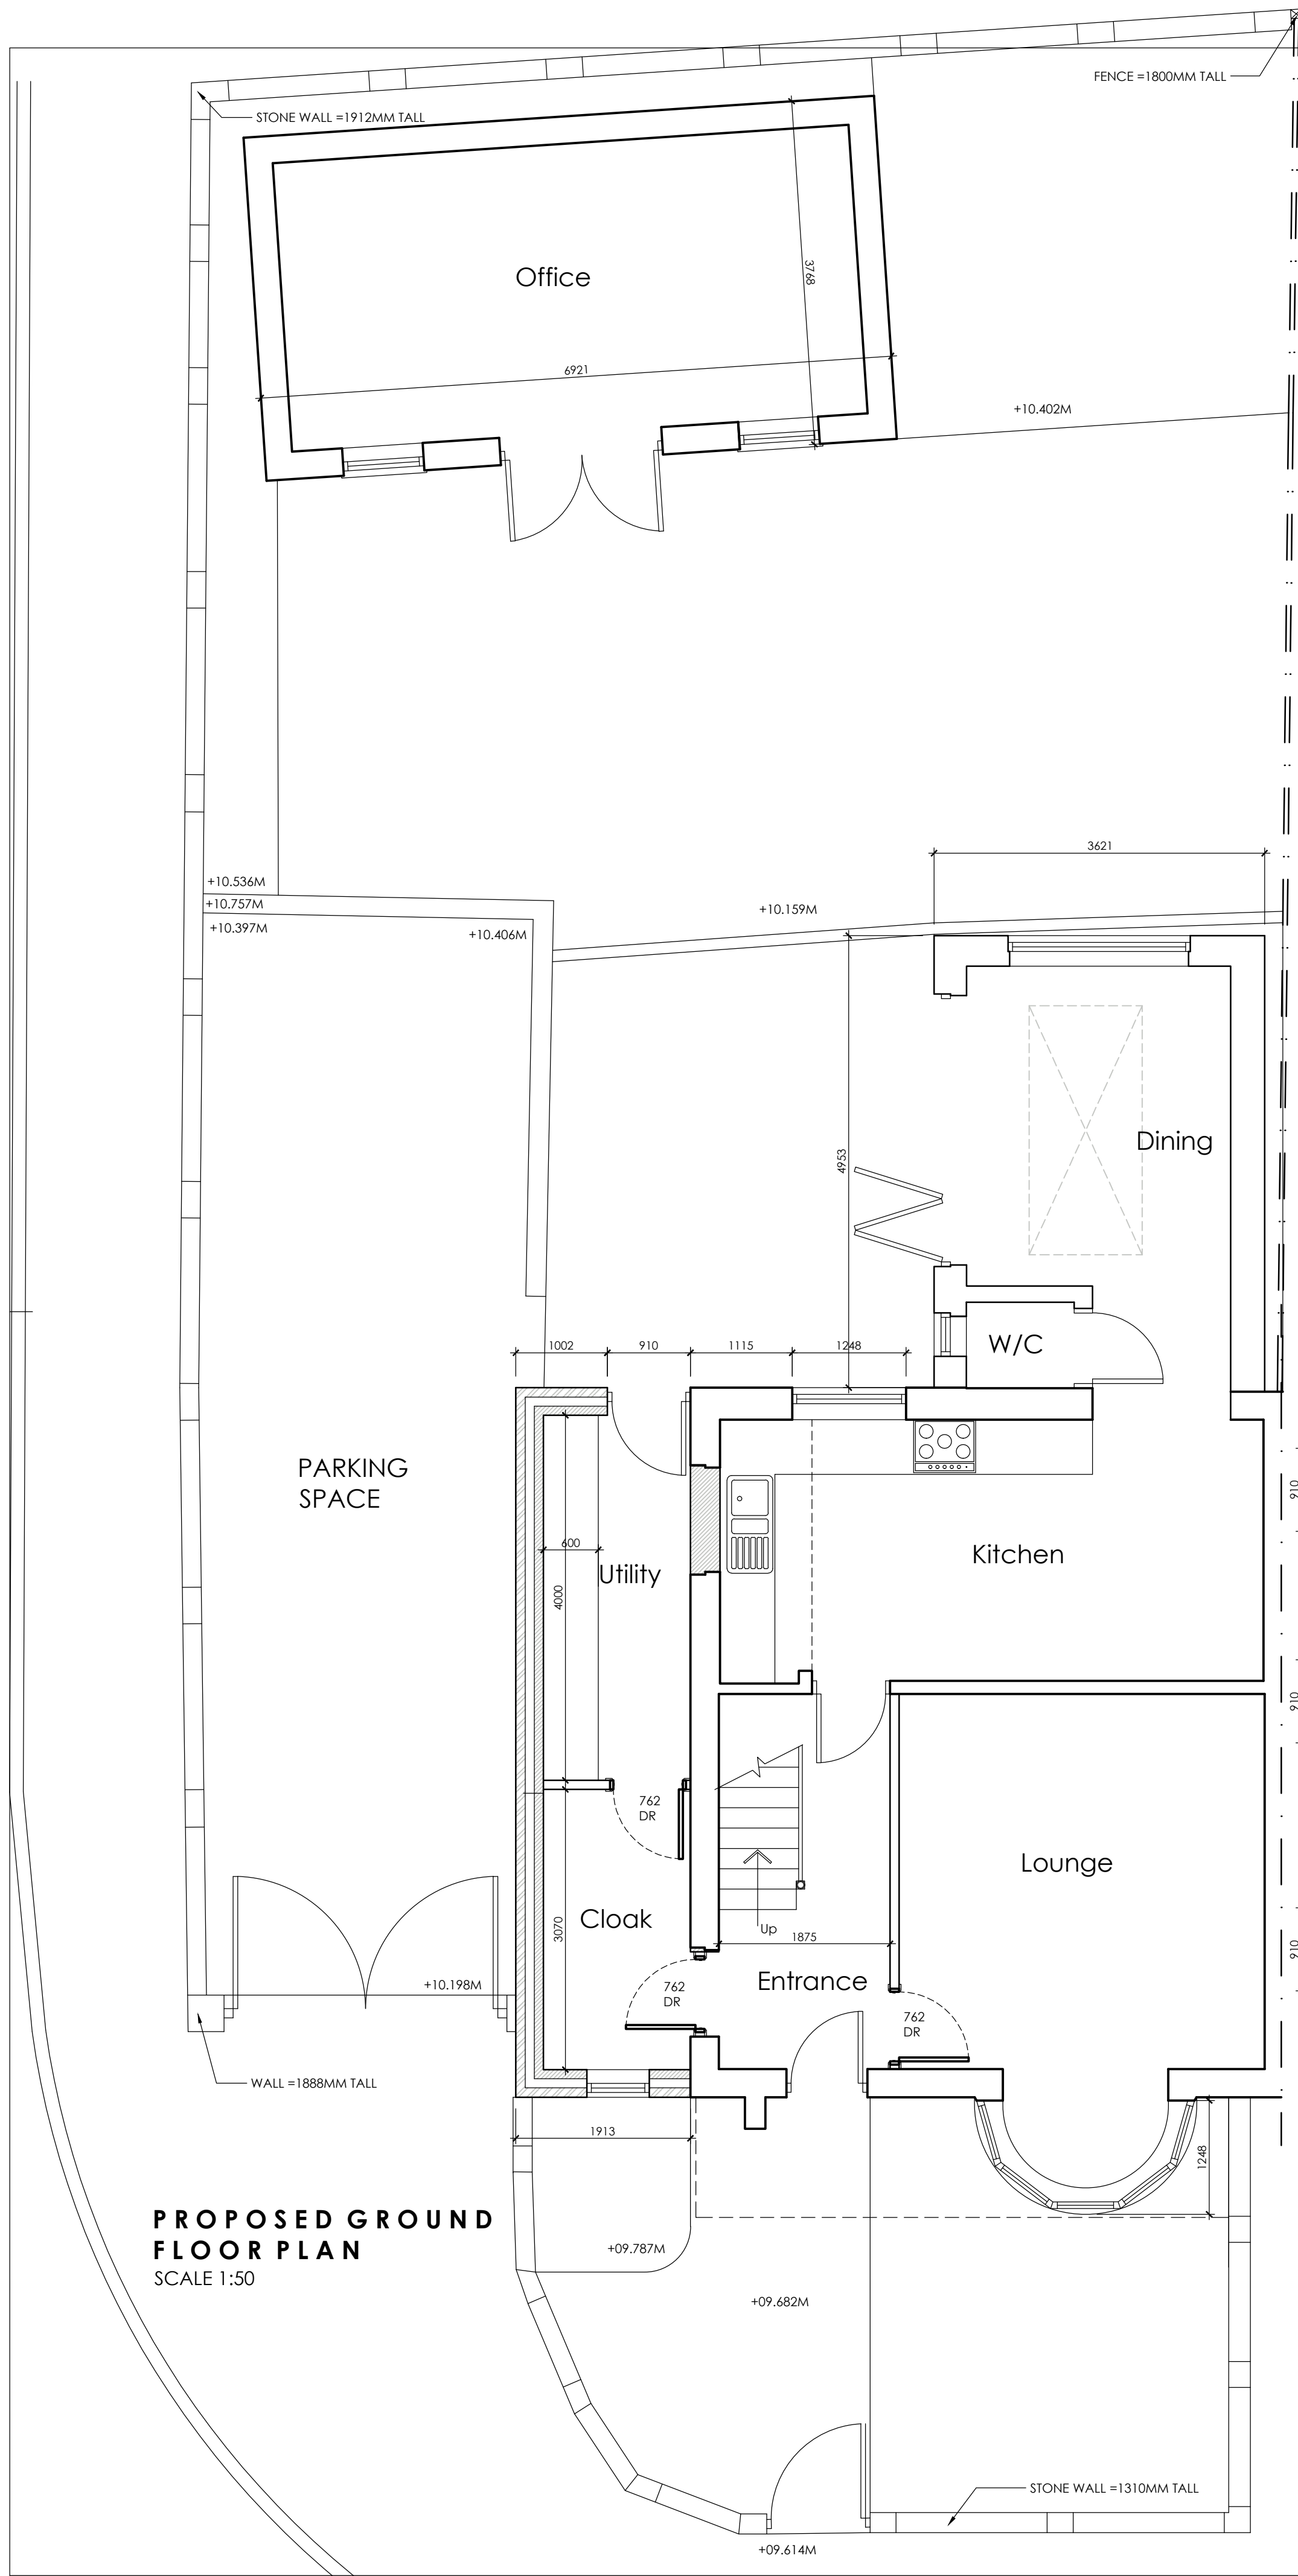

PROPOSED GROUND FLOOR PLAN  
SCALE 1:50



PROPOSED REAR ELEVATION  
SCALE 1:100


PROPOSED SIDE ELEVATION  
SCALE 1:100

PROPOSED FRONT ELEVATION  
SCALE 1:100




PROPOSED FRONT ELEVATION  
SCALE 1:100

PROPOSED SIDE ELEVATION  
SCALE 1:100

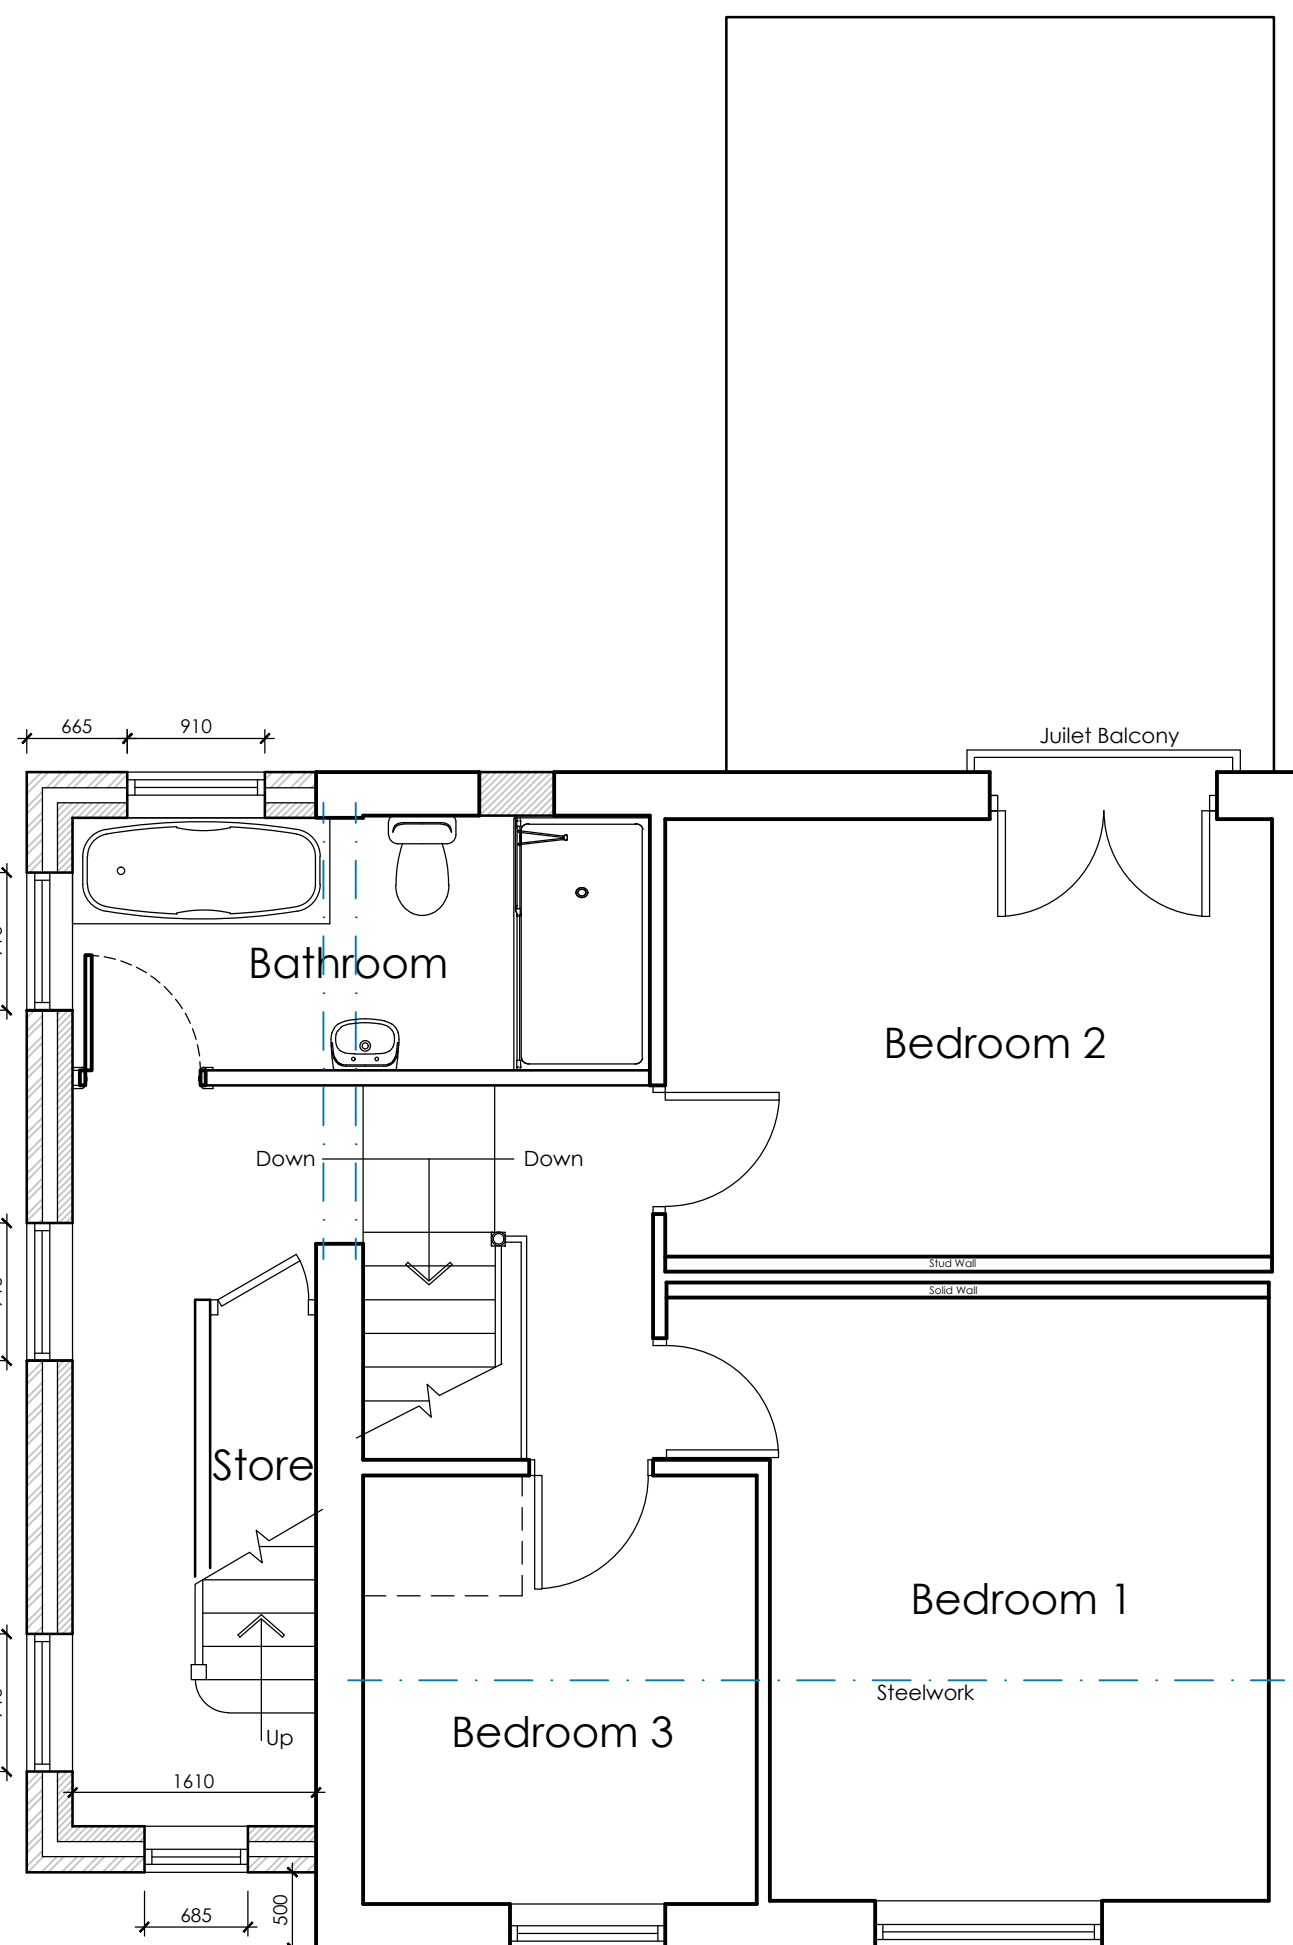

PROPOSED FIRST FLOOR PLAN  
SCALE 1:50

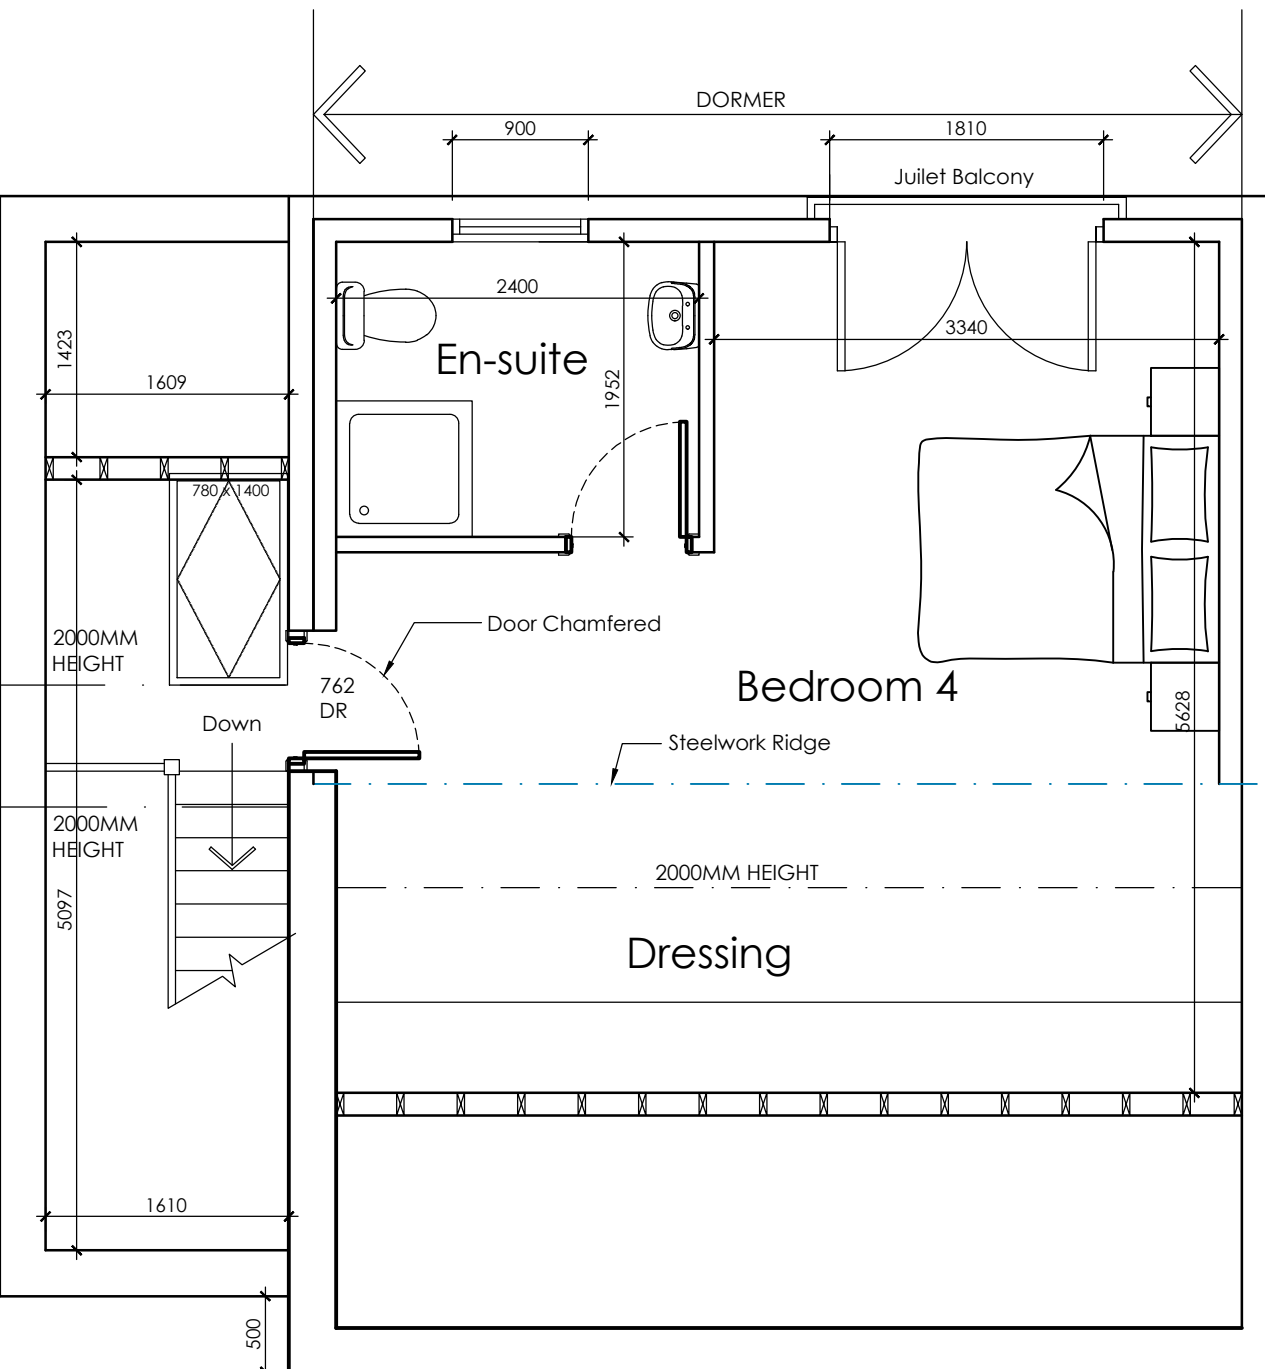

PROPOSED SECOND FLOOR PLAN  
SCALE 1:50



LOCATION PLAN  
SCALE 1:1250



BLOCK PLAN  
SCALE 1:500



White Agus  
Architectural Services

OFFICE ONE,  
34 VICTORIA ROAD,  
BARNESLEY,  
S70 2BU

Phone: 01226 208482  
Email: info@whiteagus.co.uk  
Web: www.whiteagus.co.uk

Project:  
PROPOSED WORKS AT  
31 CEDAR CRESCENT, KENDRAY  
BARNESLEY, S70 3LP

Client:  
MR NATHAN DUDLEY

Drawing Title:  
PROPOSED PLANS AND ELEVATIONS

Date:  
OCTOBER 2023

Scale:  
1:50 & 1:100 @ A1

Ref:  
23-130

Dwg. No.:  
01

Rev.:  
E

| Date       | Suffix | Description                     |
|------------|--------|---------------------------------|
| 06/02/2024 | A      | REVISED TO CLIENTS REQUIREMENTS |
| 05/08/2024 | B      | REVISED FOR PLANNING            |
| 27/09/2024 | C      | REVISED FOR PLANNING            |
| 06/02/2025 | D      | REVISED FOR PLANNING            |
| 03/04/2025 | E      | REVISED TO CLIENTS REQUIREMENTS |

| Date | Suffix | Description |
|------|--------|-------------|
|      |        |             |
|      |        |             |
|      |        |             |
|      |        |             |