



Plan Site A 1:500

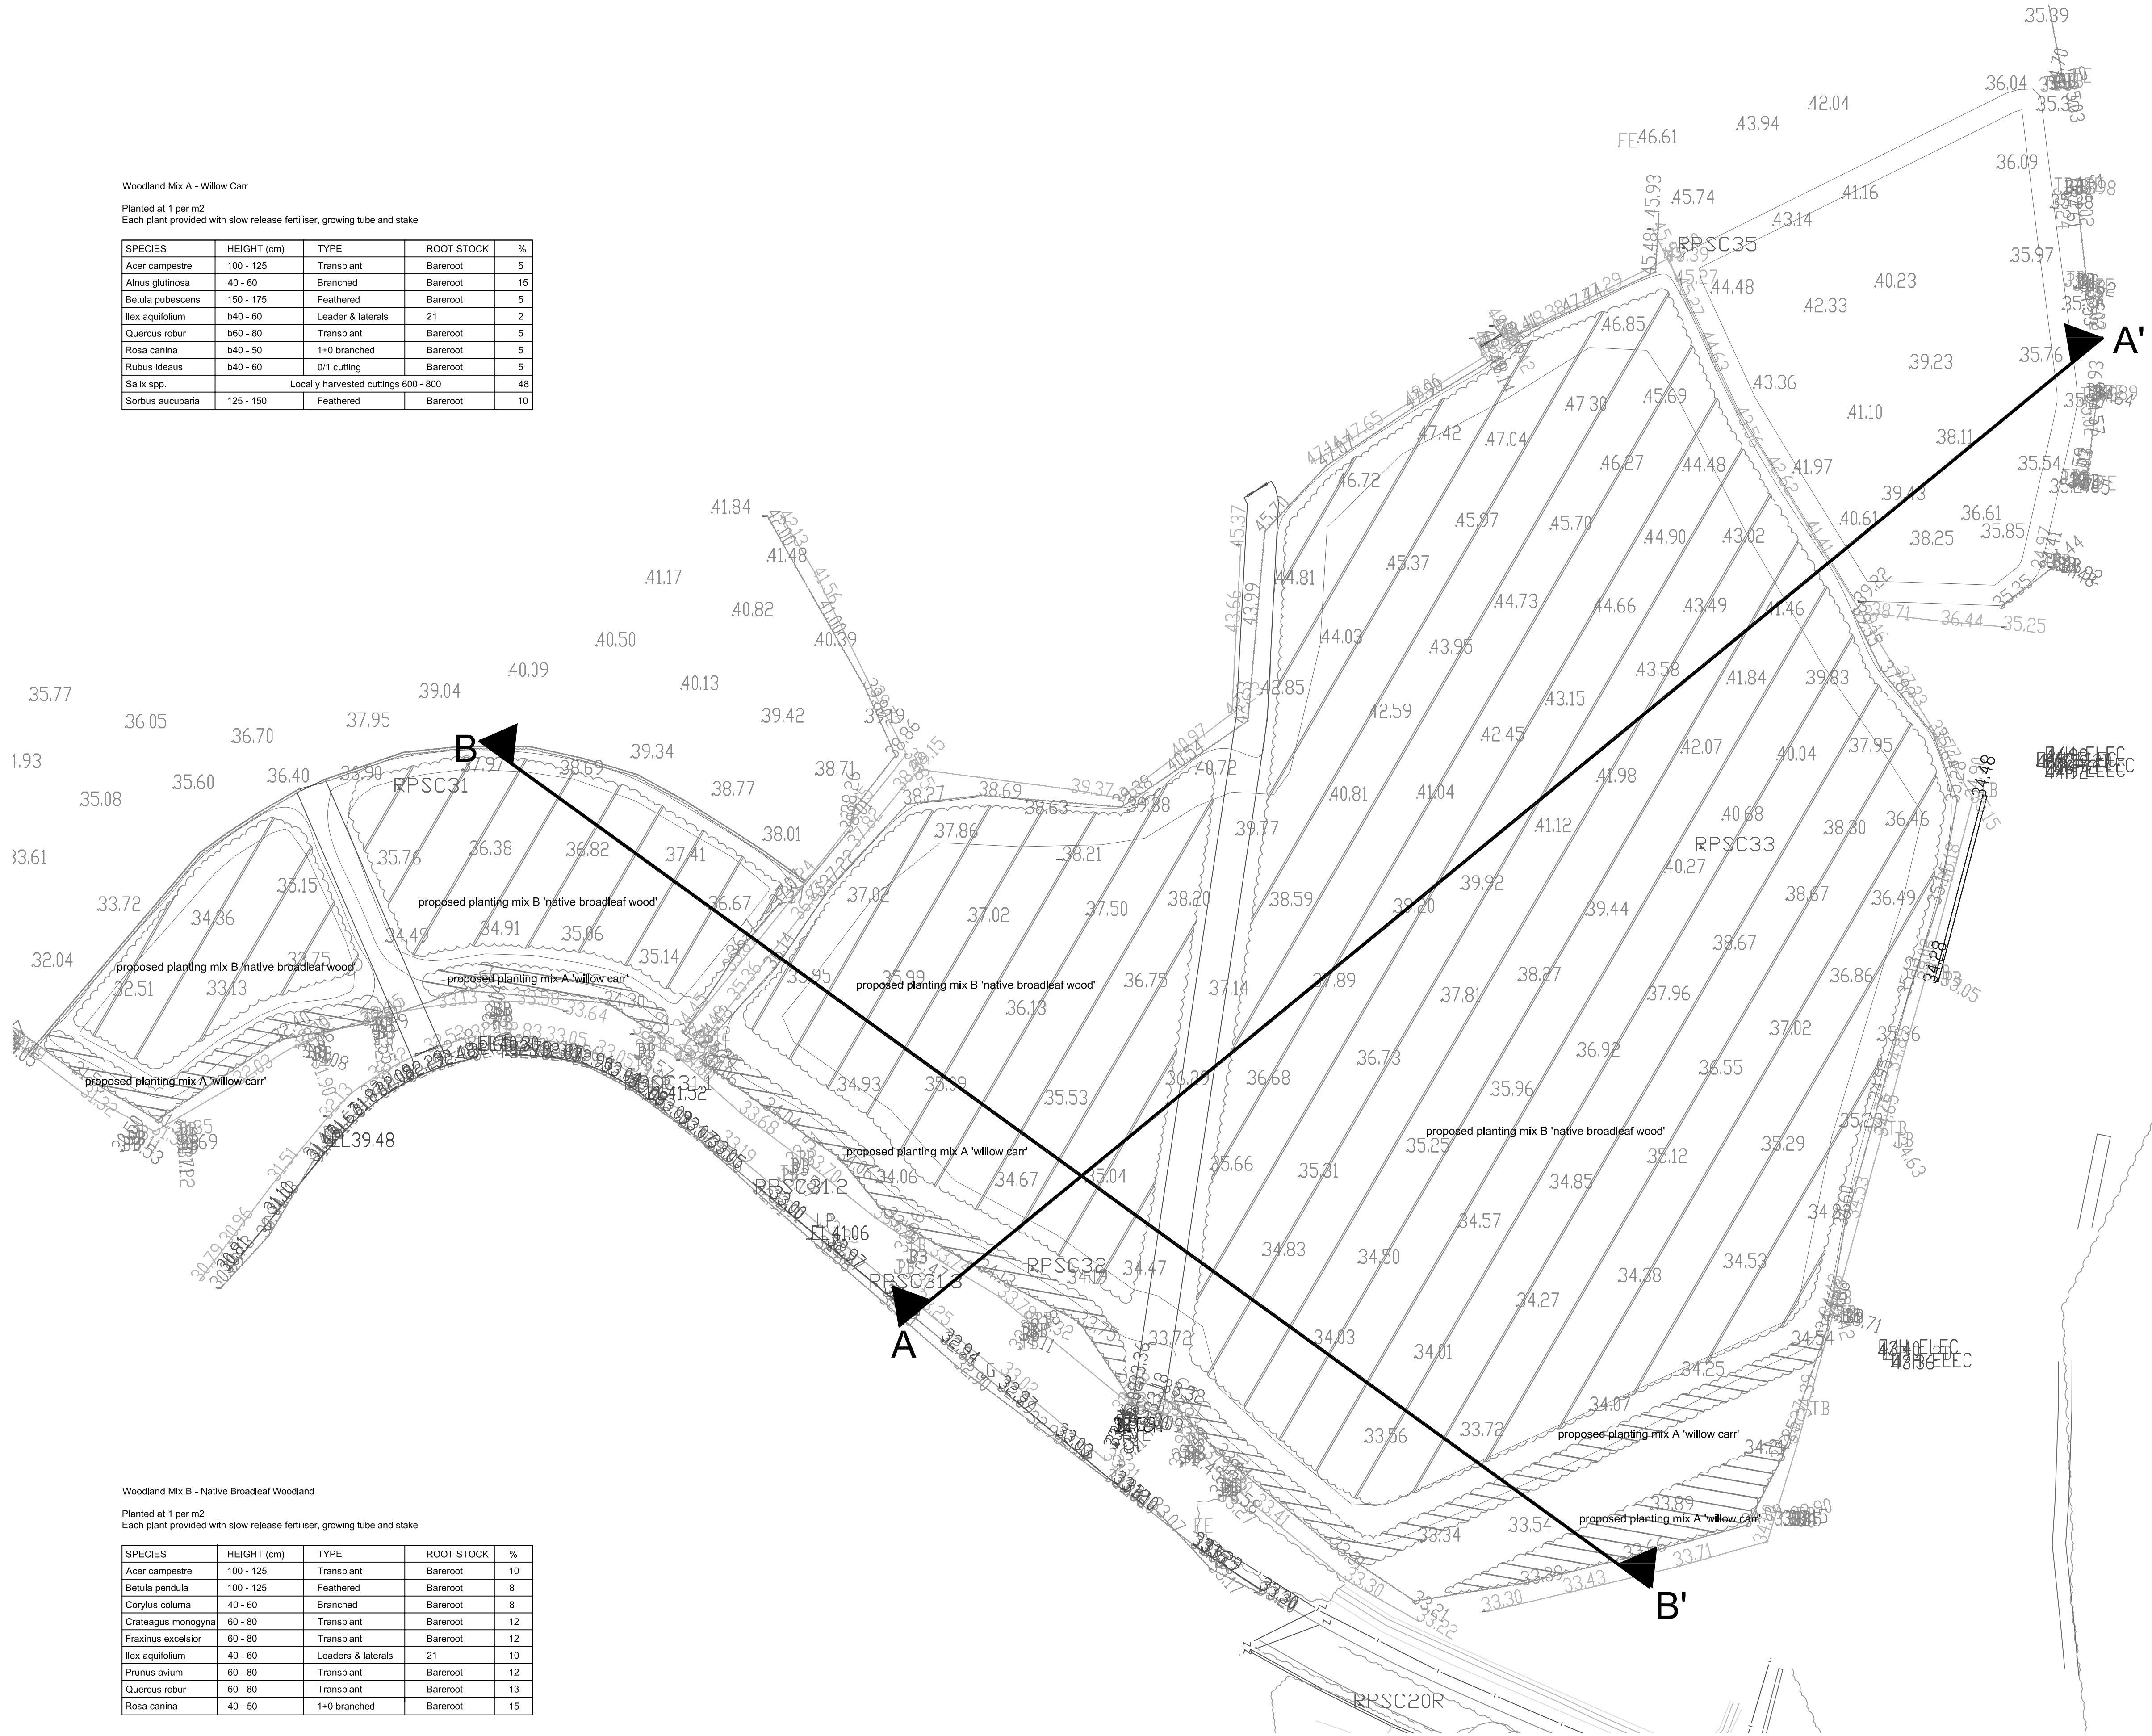


Plan Site B 1:500

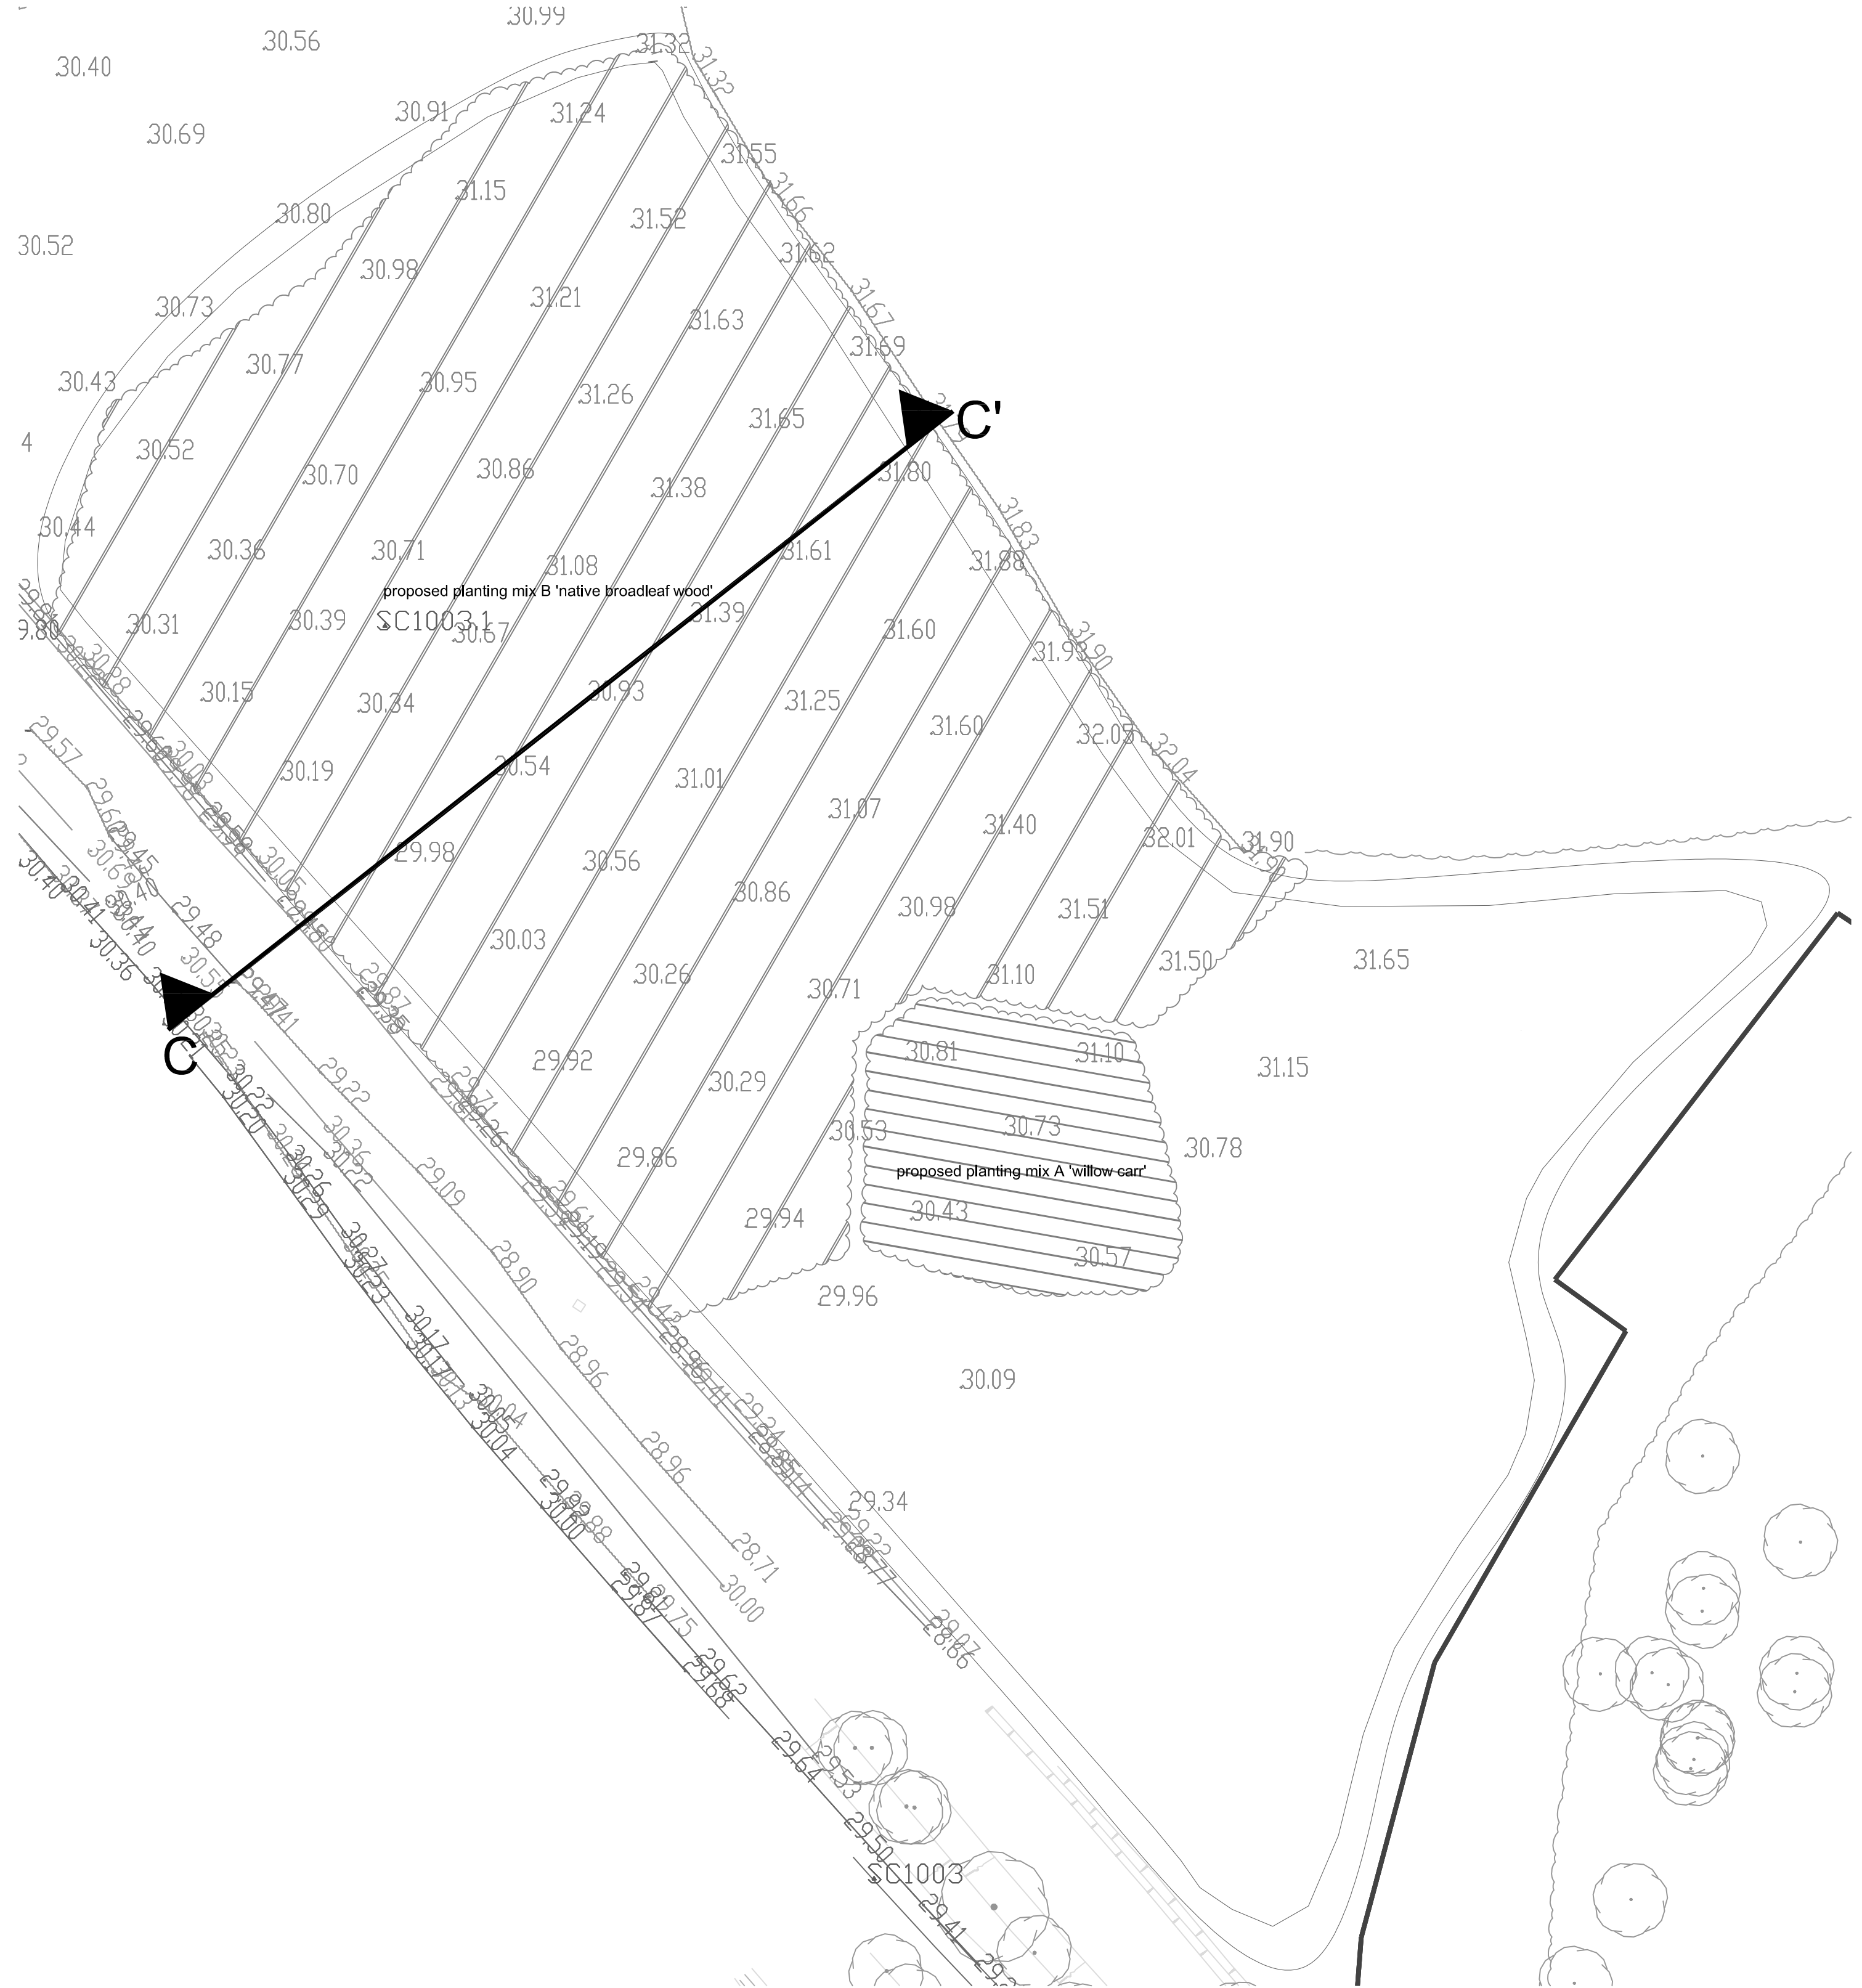


Key Plan1:5000




Section A-A' 1:250

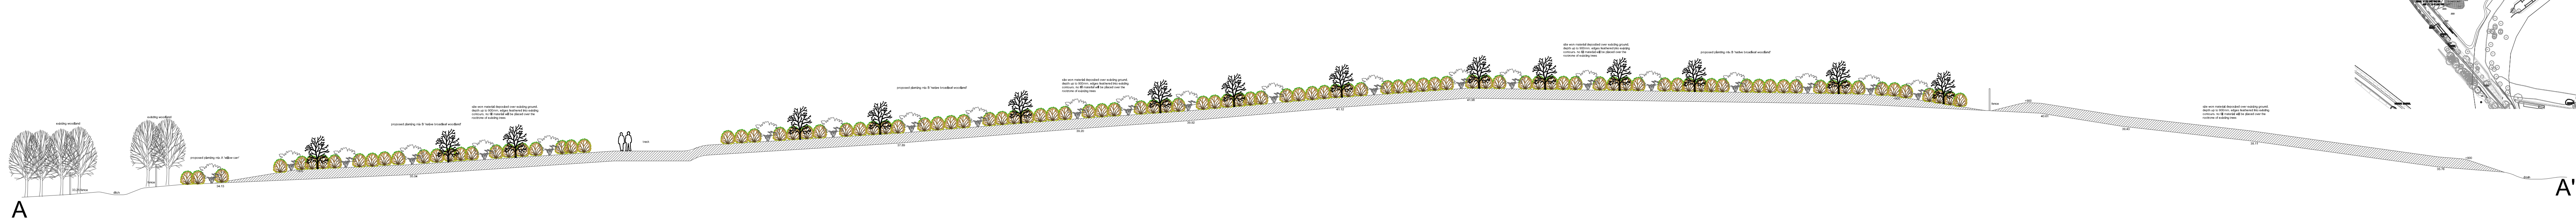

Section B-B' 1:250

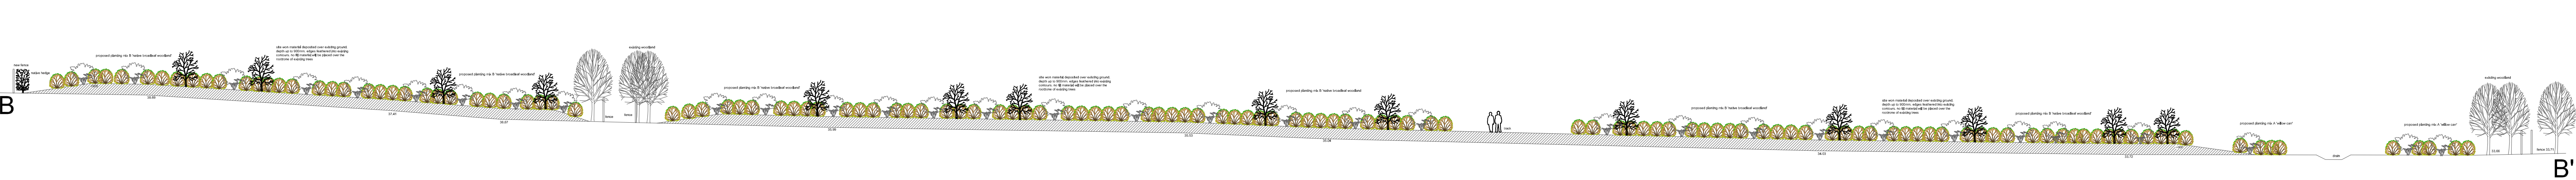

Section C-C' 1:250

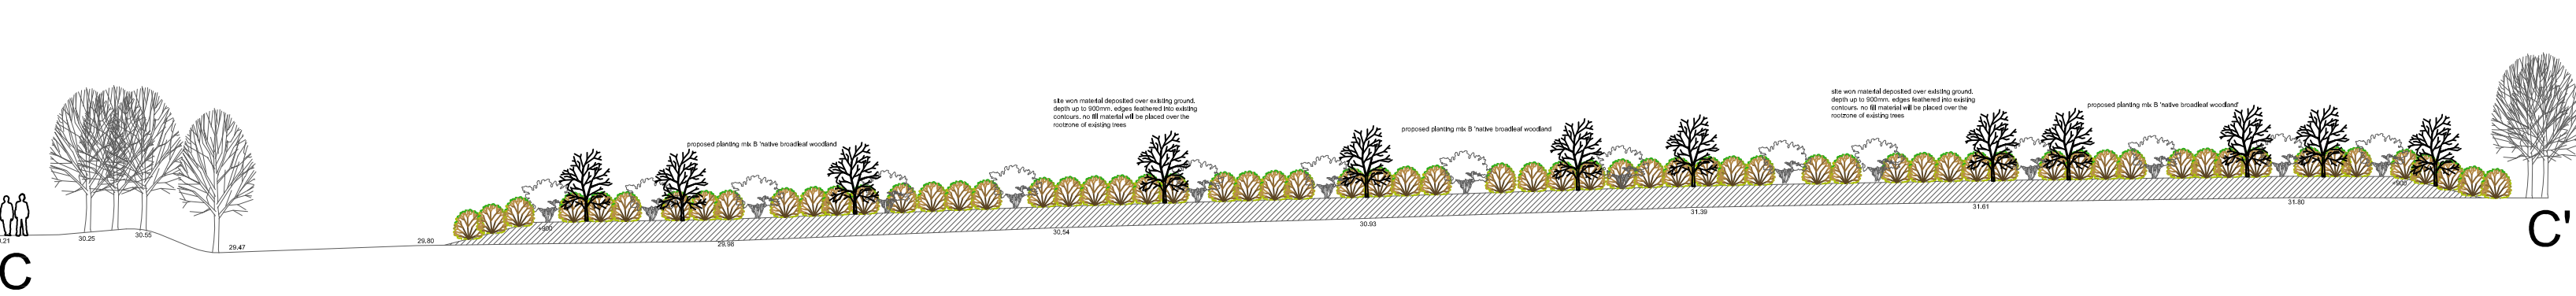

GENERAL NOTES:

1. ALL DIMENSIONS ARE IN METRES UNLESS NOTED OTHERWISE.
2. ALL DIMENSIONS SHALL BE VERIFIED ON SITE BEFORE PROCEEDING WITH THE WORK.
3. ALL DIMENSIONS SHALL BE VERIFIED ON SITE BEFORE PROCEEDING WITH THE WORK.
4. ALL DIMENSIONS ARE NOMINAL DIMENSIONS.
5. ALL DIMENSIONS ARE NOMINAL DIMENSIONS.
6. ALL DIMENSIONS ARE NOMINAL DIMENSIONS.
7. ALL DIMENSIONS ARE NOMINAL DIMENSIONS.
8. ALL DIMENSIONS ARE NOMINAL DIMENSIONS.
9. ALL DIMENSIONS ARE NOMINAL DIMENSIONS.
10. ALL DIMENSIONS ARE NOMINAL DIMENSIONS.

DRAWING NOTES:

- 1.
- 2.
- 3.
- 4.
- 5.
- 6.

KEY

- Woodland Mix A Willow Carr
- Woodland Mix B Native Broadleaf Woodland

pl in c k e

WOMBSWELL & FOULSTONE
OFF SITE PLANTING

DATE: 10/10/2023
BY: [Signature]
CHECKED BY: [Signature]
SCALE: 1:250
PROJECT: [Project Name]
SHEET: 1 OF 1