


Drawing No.	Rev No.
MJB001 -001	

DO NOT SCALE: Contractor to check all dimensions and report any omissions or errors


NOTES

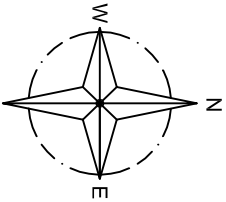

INDICATIVE ONLY



LOCATION PLAN
SCALE 1:1250 AT A3

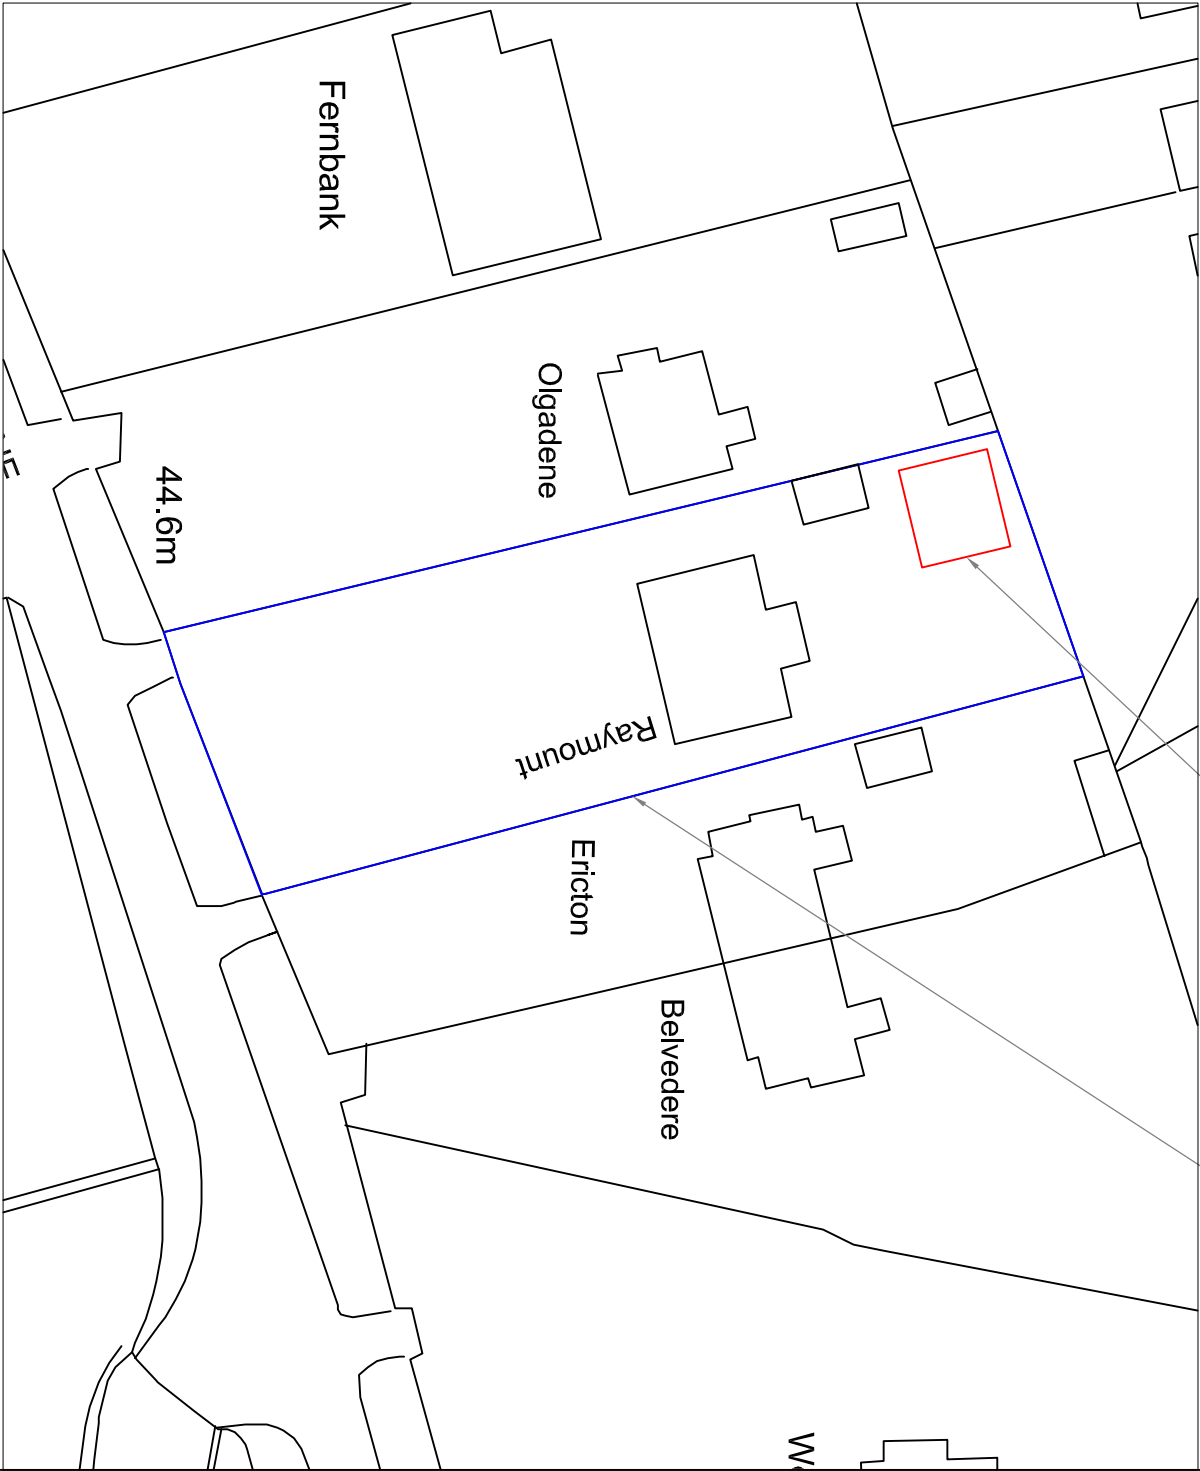

SITE PLAN
SCALE 1:500 AT A3

Rev	Description	By	CHK	App	Date
-----	-------------	----	-----	-----	------

JRB DESIGNS LTD
1 Saville Road
Cudworth
Barnsley
S72 8LT
Tel: 01226 383542
Fax: 01226 380078
Mob: 07970 541192
Email: jrb@jrbdesigns.co.uk

This drawing is copyright. © Jrbdesigns Ltd.

Client

MRS J BUCKLEY

Drawing Title

SITE PLANS

Address

RAYMOUNT LUND LANE
LUNDWOOD
BARNSELEY
S71 5PD

Project Title:

PROPOSED DETACHED
GARAGE

Purpose of Issue:

PLANNING

Drawing Status

FIRST ISSUE

Scale at A3	Drawn By	Date
AS SHOWN	JRB	17/02/2014

Checked By	Date	Approved By	Date
17/02/2014			17/02/2014

Project No.	Drawing No.	Revision
MJB001	001	-

APPROVAL: ☒ INFORMATION ☐ TENDER ☐ CONTRACT ☐ CONSTRUCTION ☐