




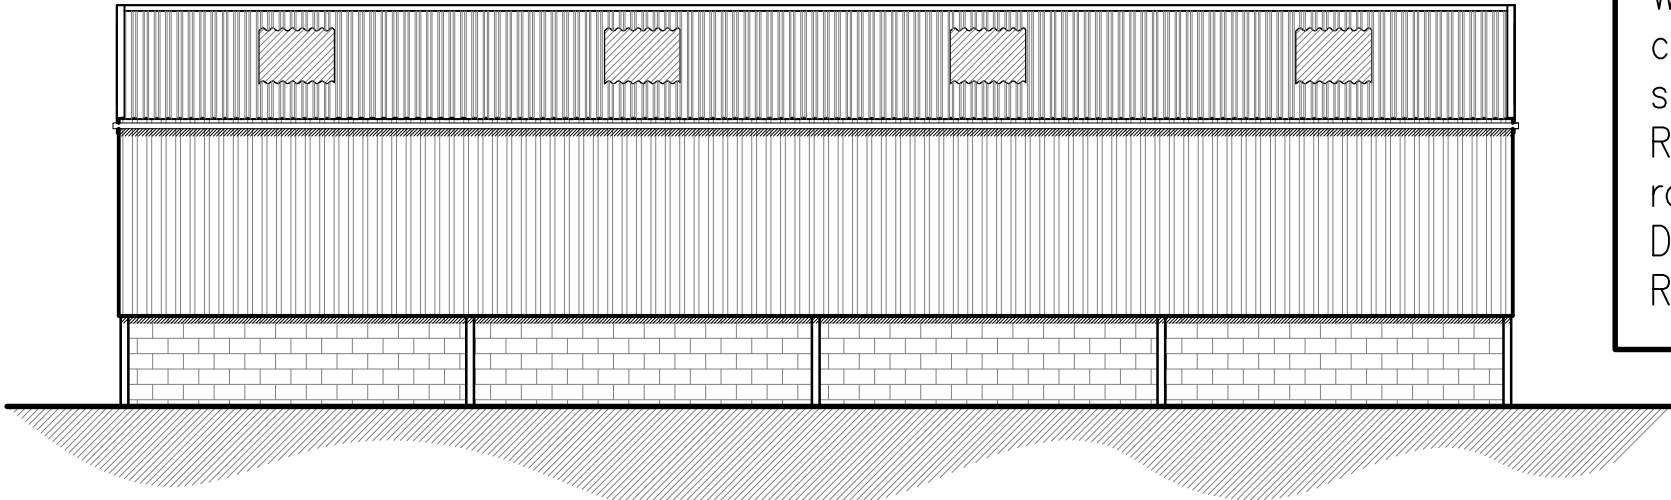


GROUND FLOOR PLAN
Scale 1:100

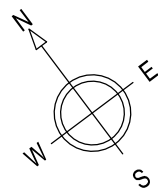


NORTH EAST ELEVATION
Scale 1:100

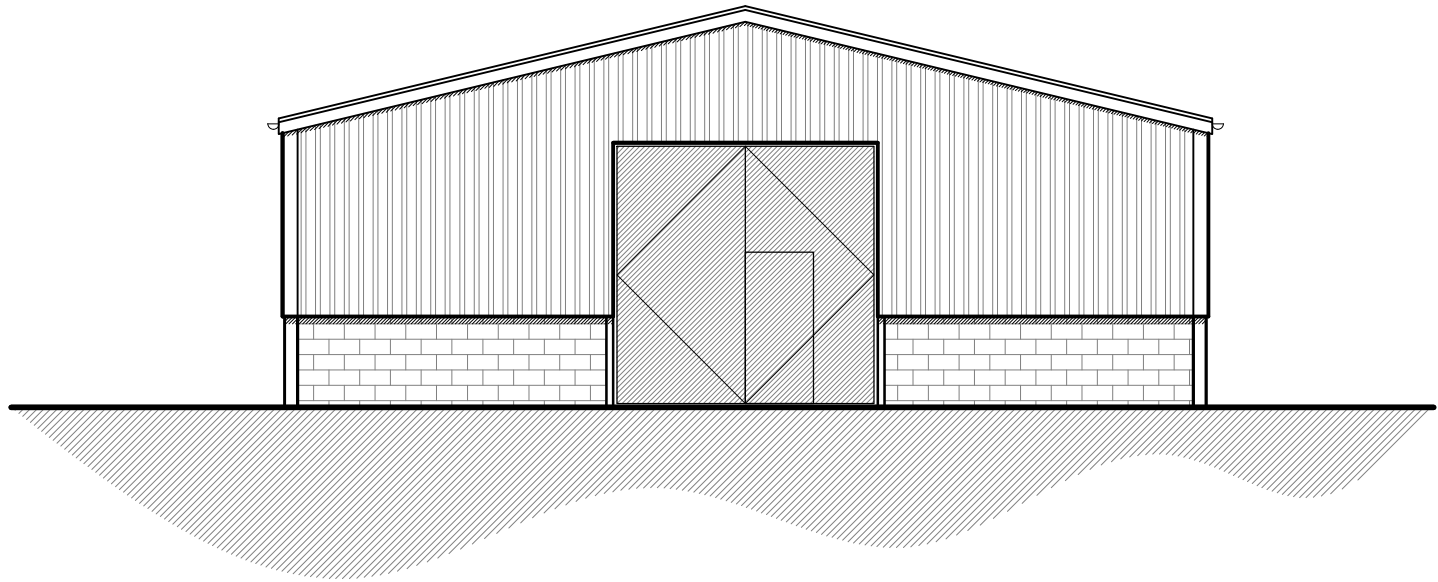

NORTH WEST ELEVATION
Scale 1:100

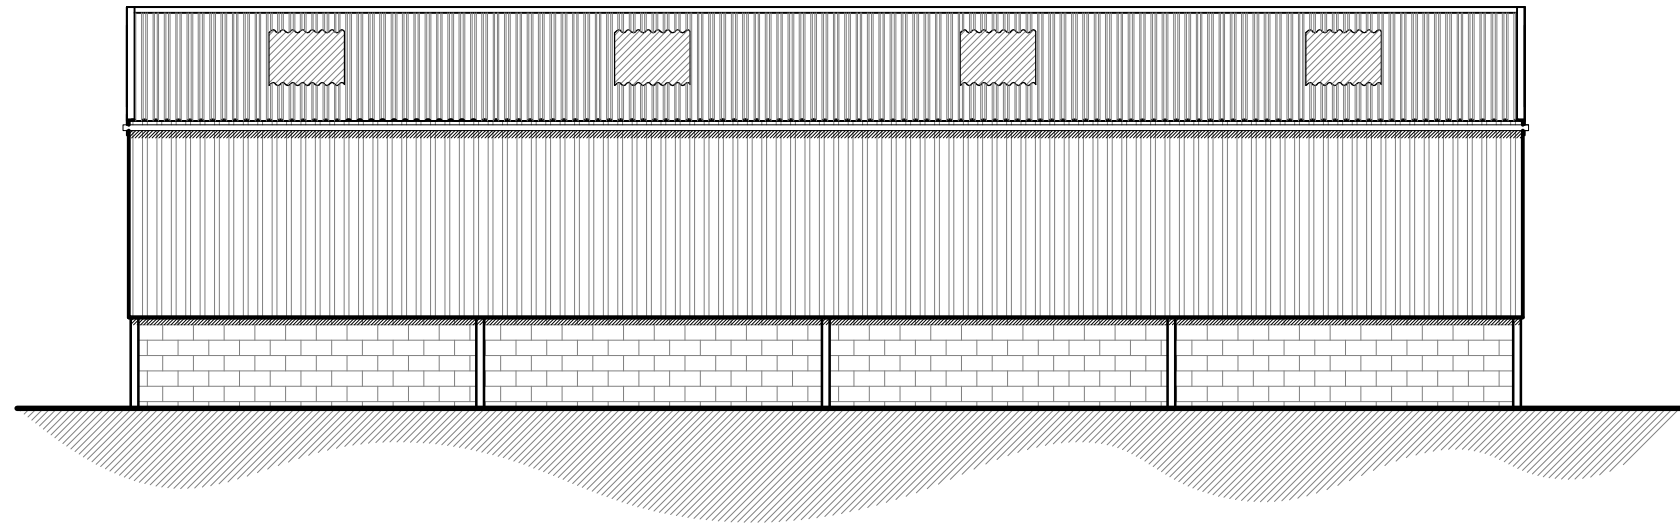


SOUTH WEST ELEVATION
Scale 1:100

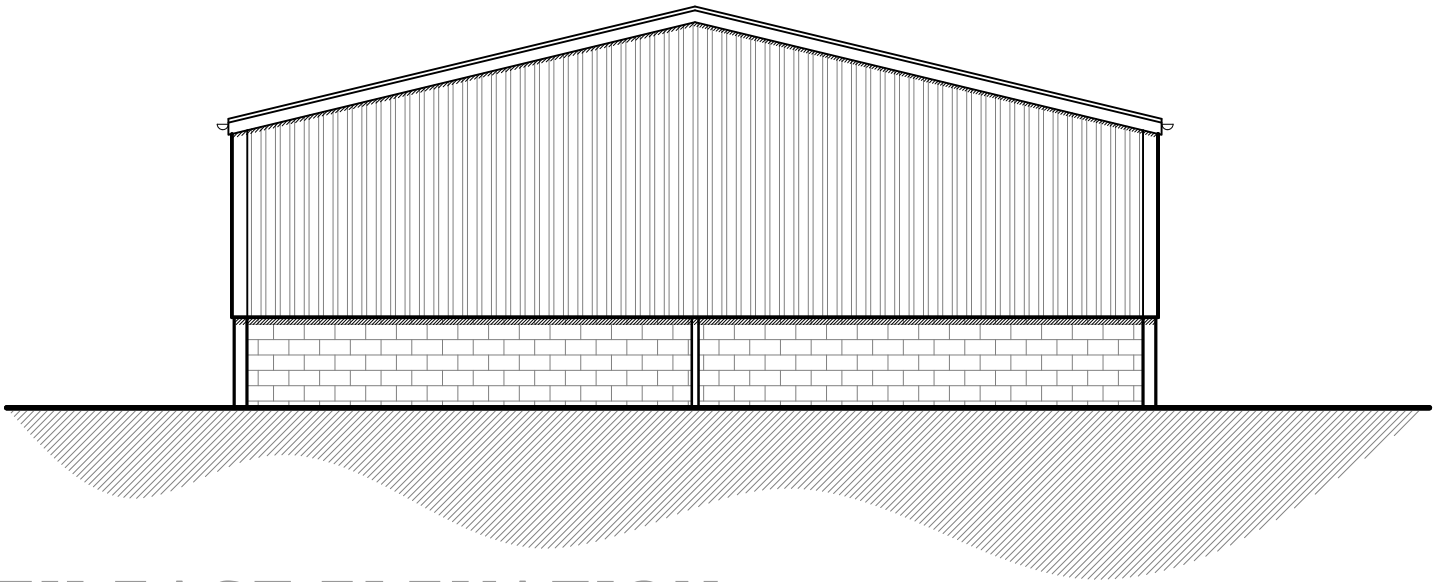

SOUTH EAST ELEVATION
Scale 1:100

MATERIAL
SCHEDULE

Walls – Exposed steel frame with
concrete blockwork, box profiled
sheet cladding.
Roof – Box profiled sheet metal
roofing with GRP rooflights
Doors – Sheeted doors
Rainwater goods – uPVC

 

 Prism Agriculture Ltd				Cross Royd Farm, Cross Lane, Thurlstone, Penistone, Sheffield, S36 9QJ			
NO.		REVISION		DATE		Mr French	
						Proposed Class Q Barn Conversion	
						Existing Floor Plans & Elevations	
DRAWN		CHECK		SIZE		DATE	
ND		TW		A2		March ' 19	
				SCALE		DRAWING NO.	
				AS SHOWN		200.02	
						REVISION	