


IMPORTANT NOTE:
ALL DIMENSIONS AND LEVELS SHOWN ON THIS DRAWING ARE TO BE CHECKED BY THE CONTRACTOR/MANUFACTURER PRIOR TO THE COMMENCEMENT OF ANY WORKS ON SITE OR THE MANUFACTURE OF ANY SITE COMPONENTS.
THIS DRAWING IS NOT TO BE SCALED.
DIMENSIONS ARE INDICATED IN MILLIMETRES UNLESS CLEARLY STATED OTHERWISE.
COPYRIGHT OF THIS DRAWING BELONGS SOLELY TO CUBE PSL.


LIMITATIONS & THIRD PARTY CLAUSE:
WHERE PARTS OF THE PROPERTY WERE COVERED, OR INACCESSIBLE AT TIME OF SURVEY, POSITIONS OF ELEMENTS ARE MARKED 'ASSUMED' ACCORDINGLY.



PROPOSED OVERALL SHOPFRONT VIEW
Scale: 1 : 100 @A

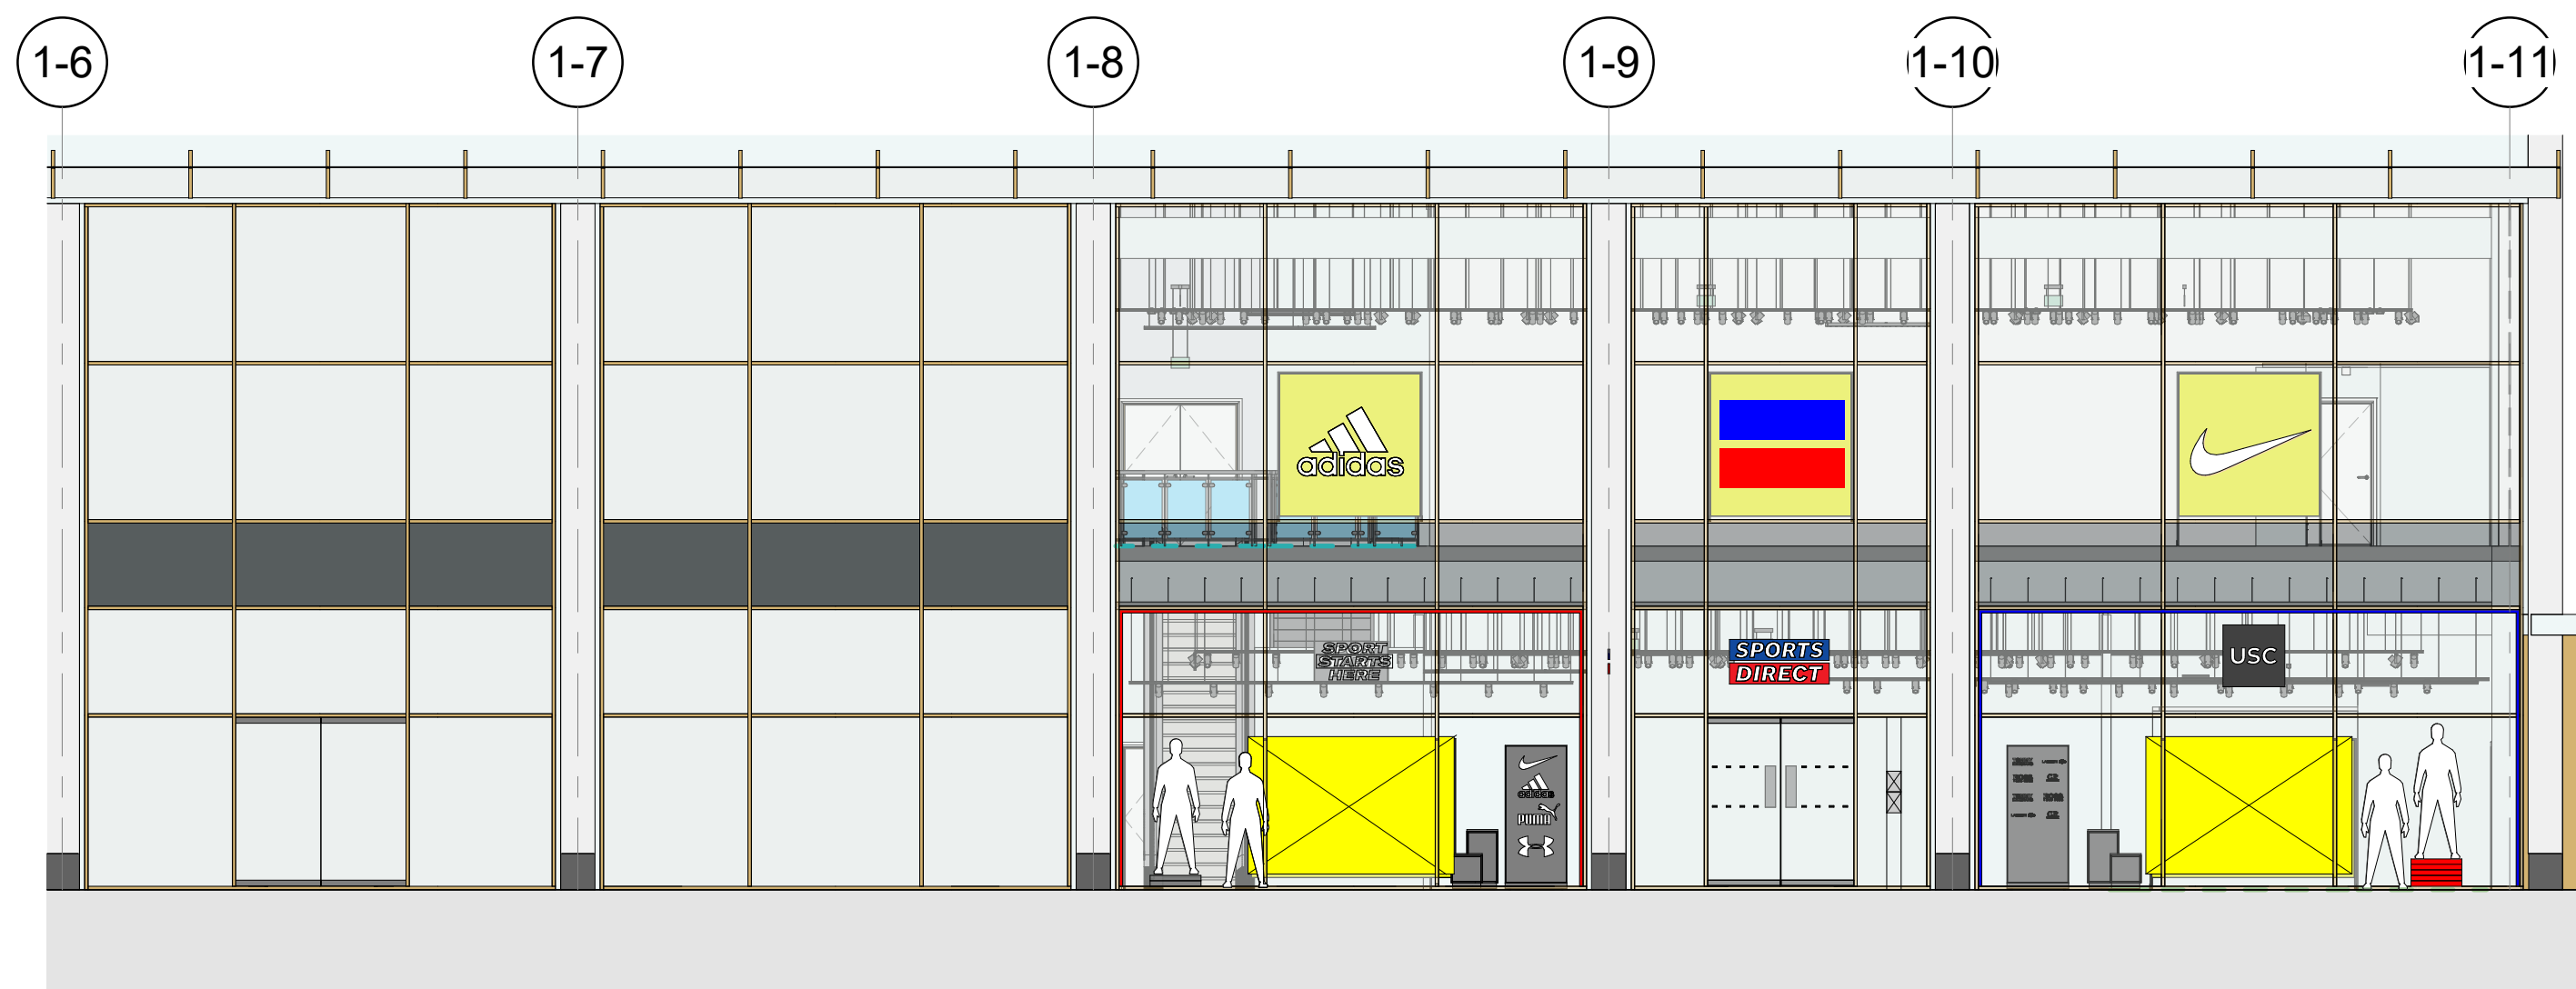

PROPOSED SHOPFRONT ELEVATION
Scale: 1 : 50 @A

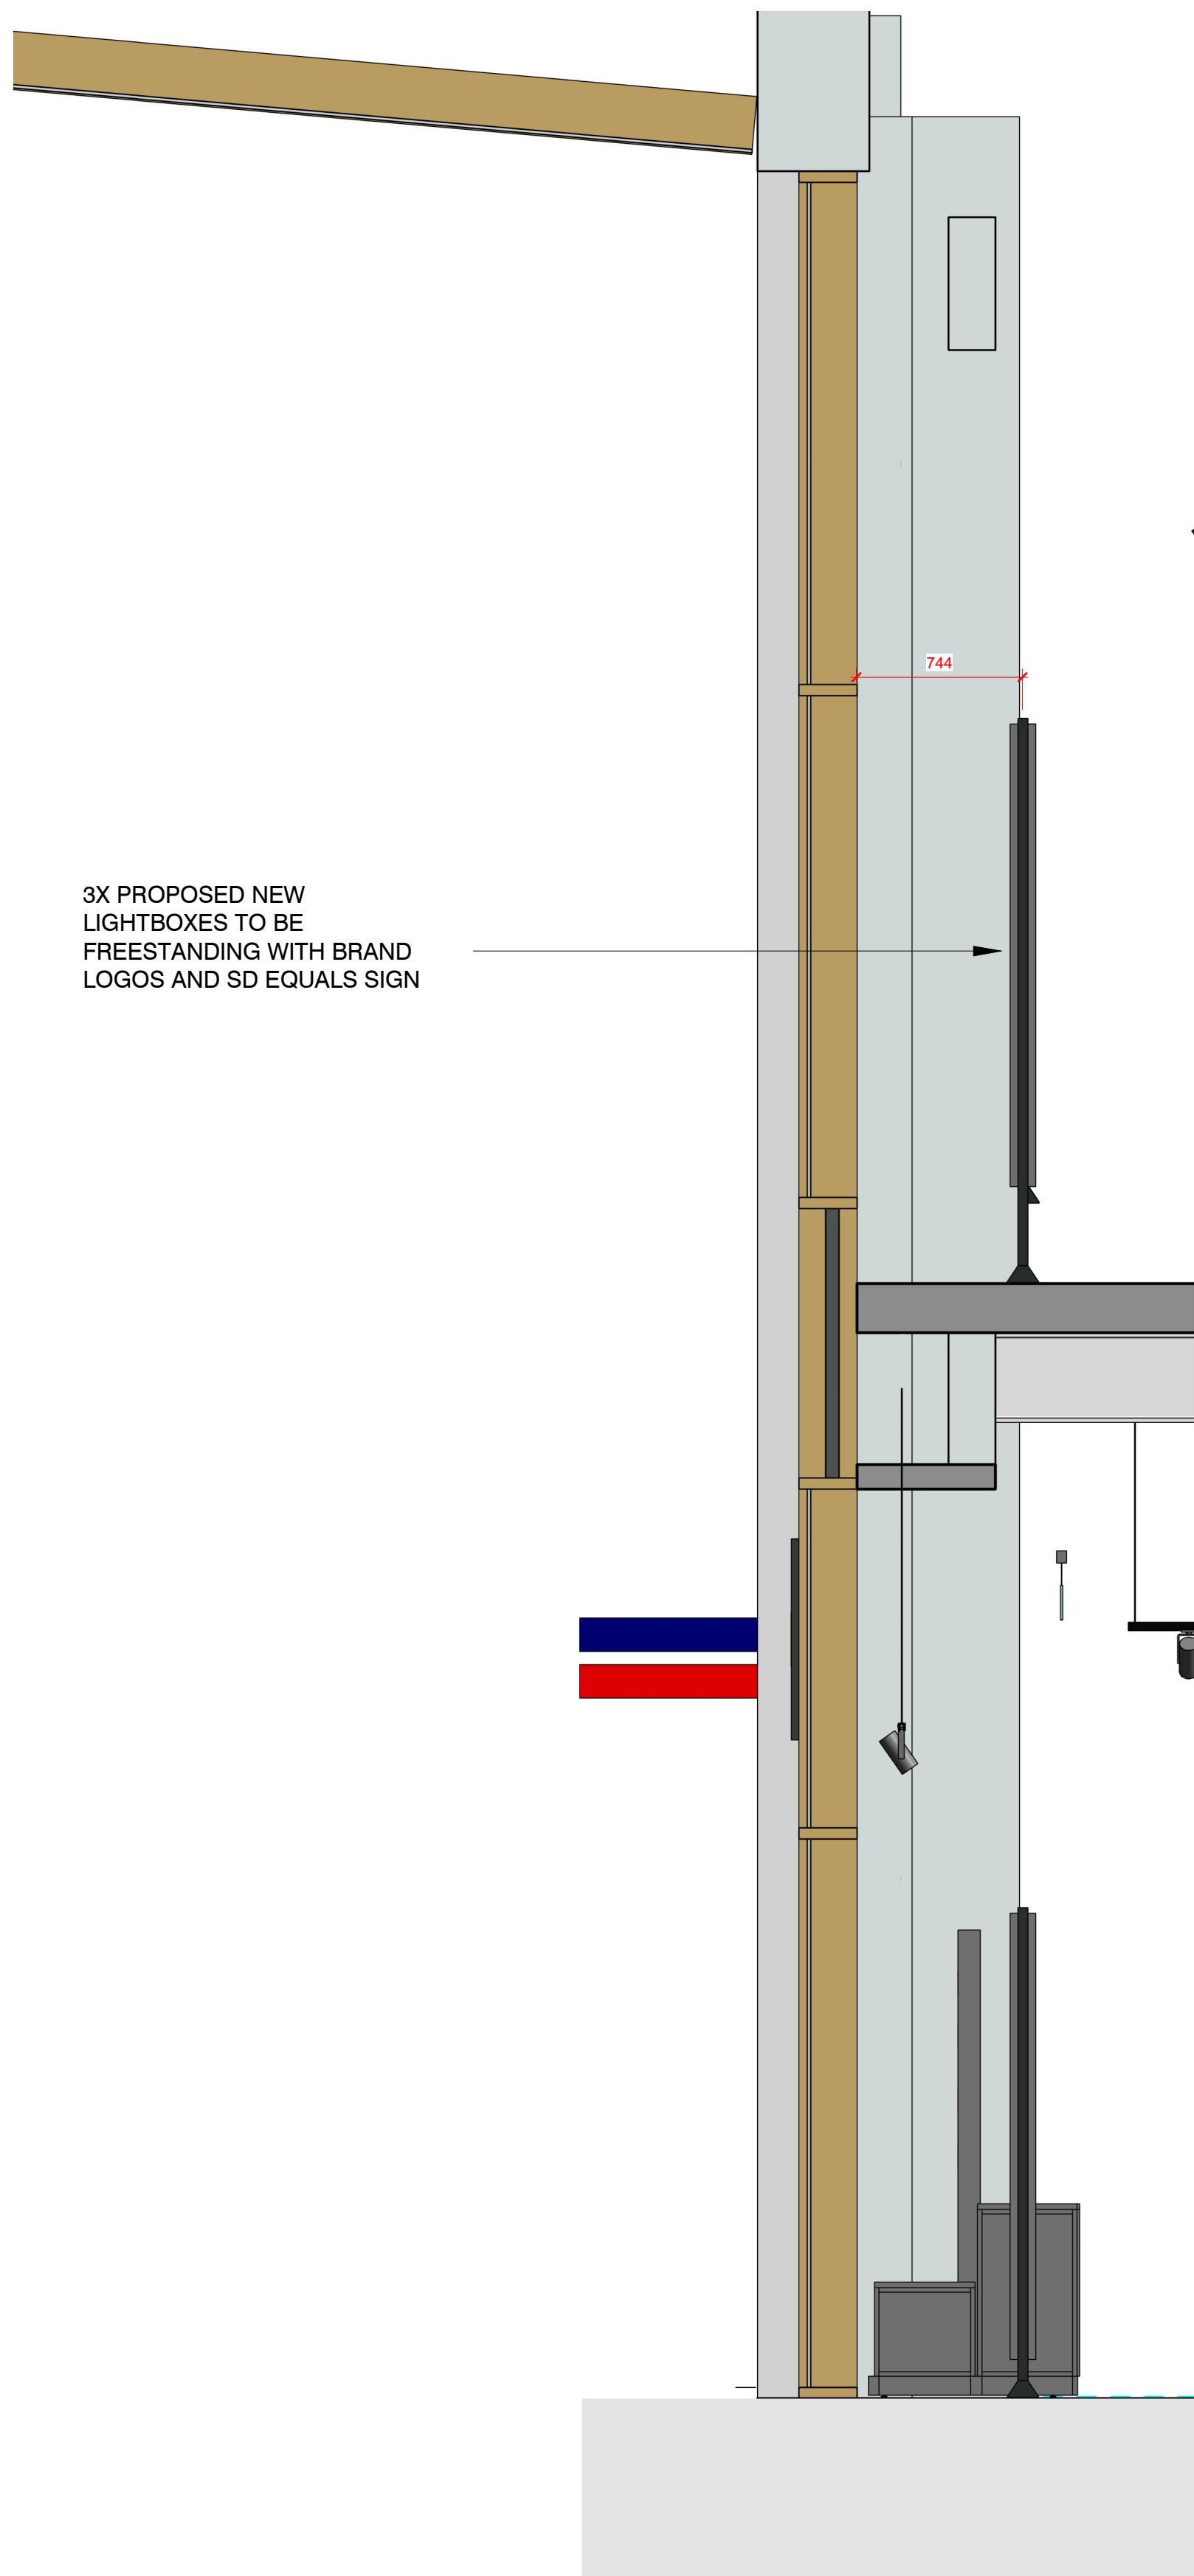

PROPOSED SHOPFRONT SIDE VIEW
Scale: 1 : 25 @A

REV	DESCRIPTION	DATE	BY
I	Updated following comments from planning	18.08.21	II
H	Elevations updated following client comments	03.08.21	II
G	Updated following comments from Planning	19.07.21	II
F	Drawings updated to SB DIP2 Updates	14.07.21	II
E	Elevations Updated following comments form Planning	06.07.21	II
D	SD Bus Stop Sign Height Amended	30.06.21	II
C	General Updates	24.05.21	II
B	General Updates	21.05.21	II
A	Updated following EB latest shopfront drawing	12.05.21	II
REVISIONS			

CLIENT SPORTSDIRECT.com Retail LTD	
PROJECT UNIT MSU2 THE GLASS WORKS , BARNSELEY	
DRAWING TITLE Proposed Elevations	
DRAWN BY II	CHECKED BY OR
DATE 19.03.21	SCALE As indicated @ A0
DRAWING NO CPS19-081 109 I	
cube. Project Management Building Surveyors Heritage Consultants Design Services 502 Birchwood One Dewhurst Road Warrington WA3 7GB t: 01925 831 710 e: admin@cube.psl.co.uk w: www.cube.psl.co.uk	

CONSTRUCTION

