




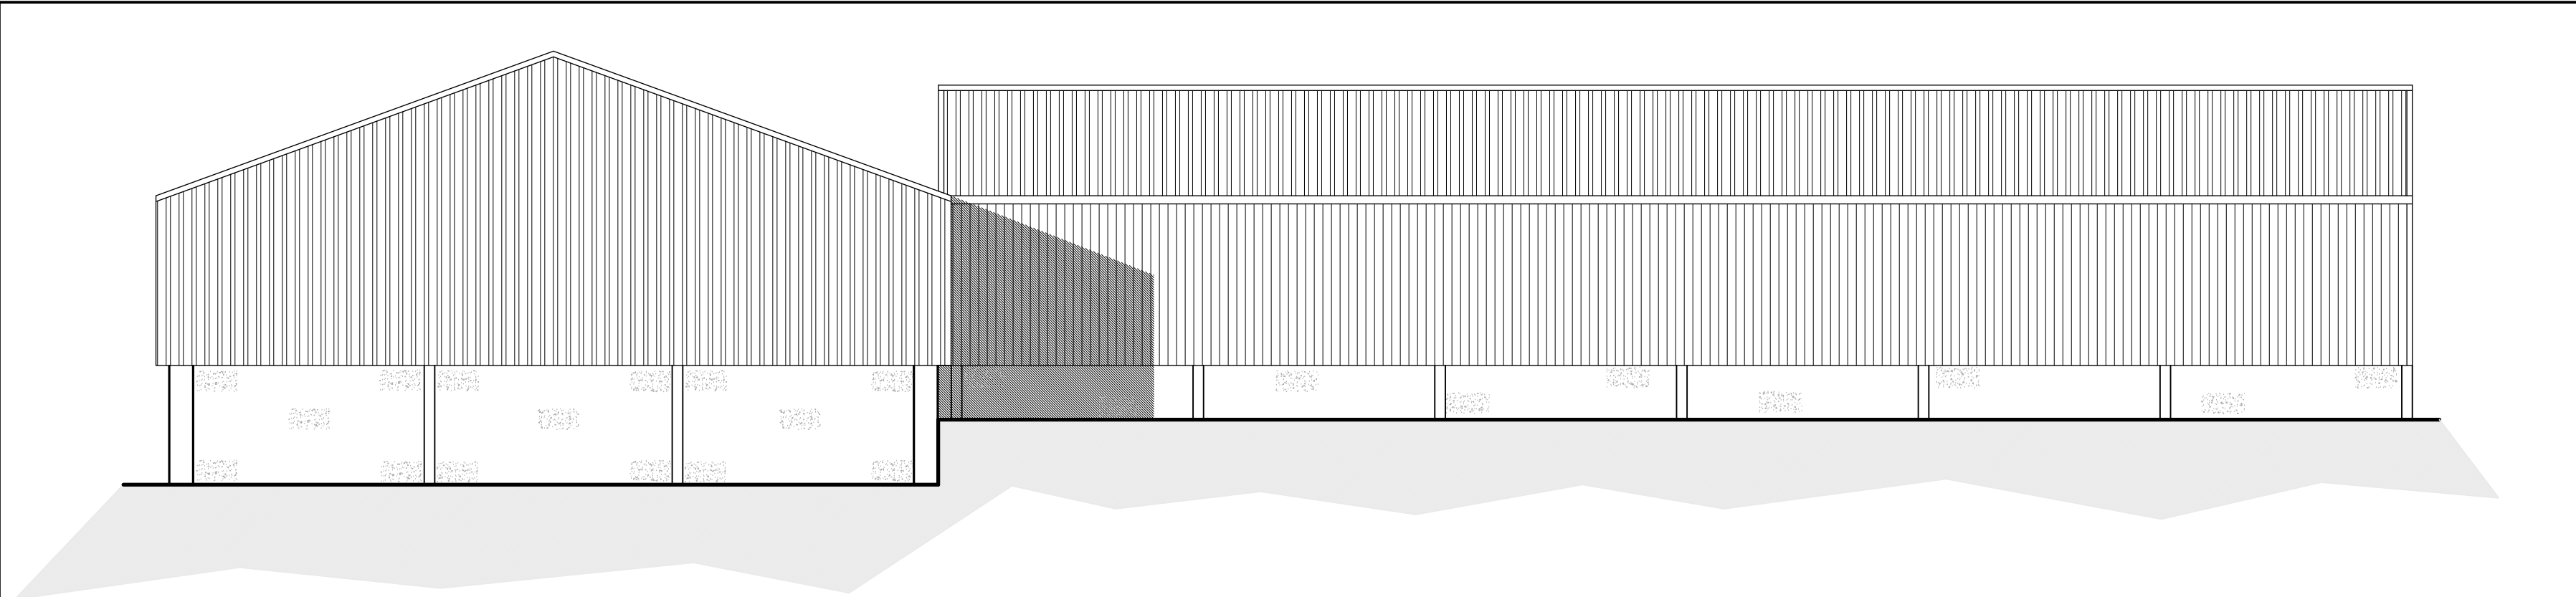


Proposed North East Facing Front Elevation
Scale 1:100

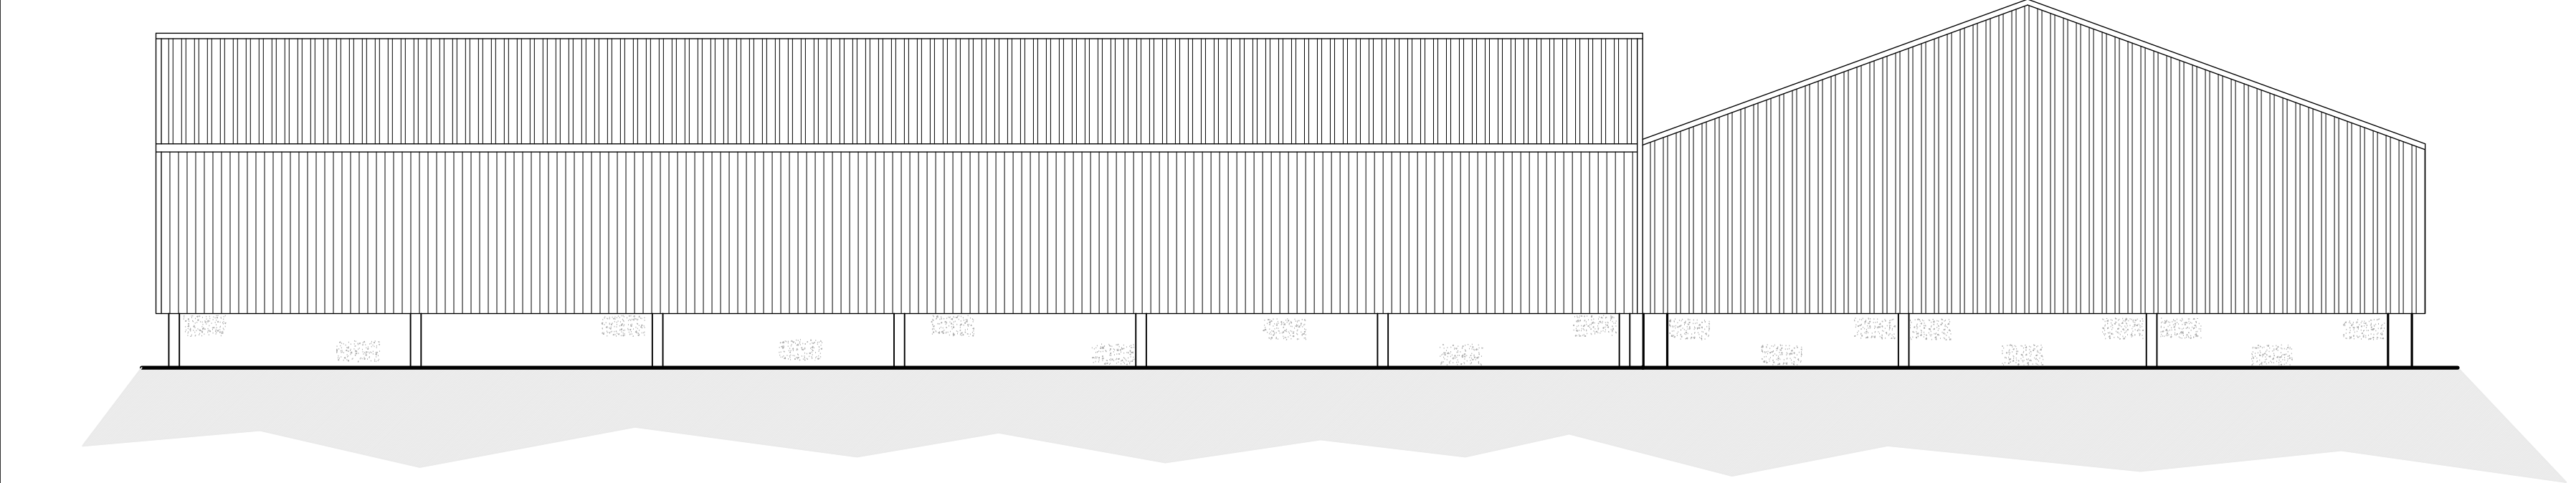


Proposed South West Facing Rear Elevation
Scale 1:100

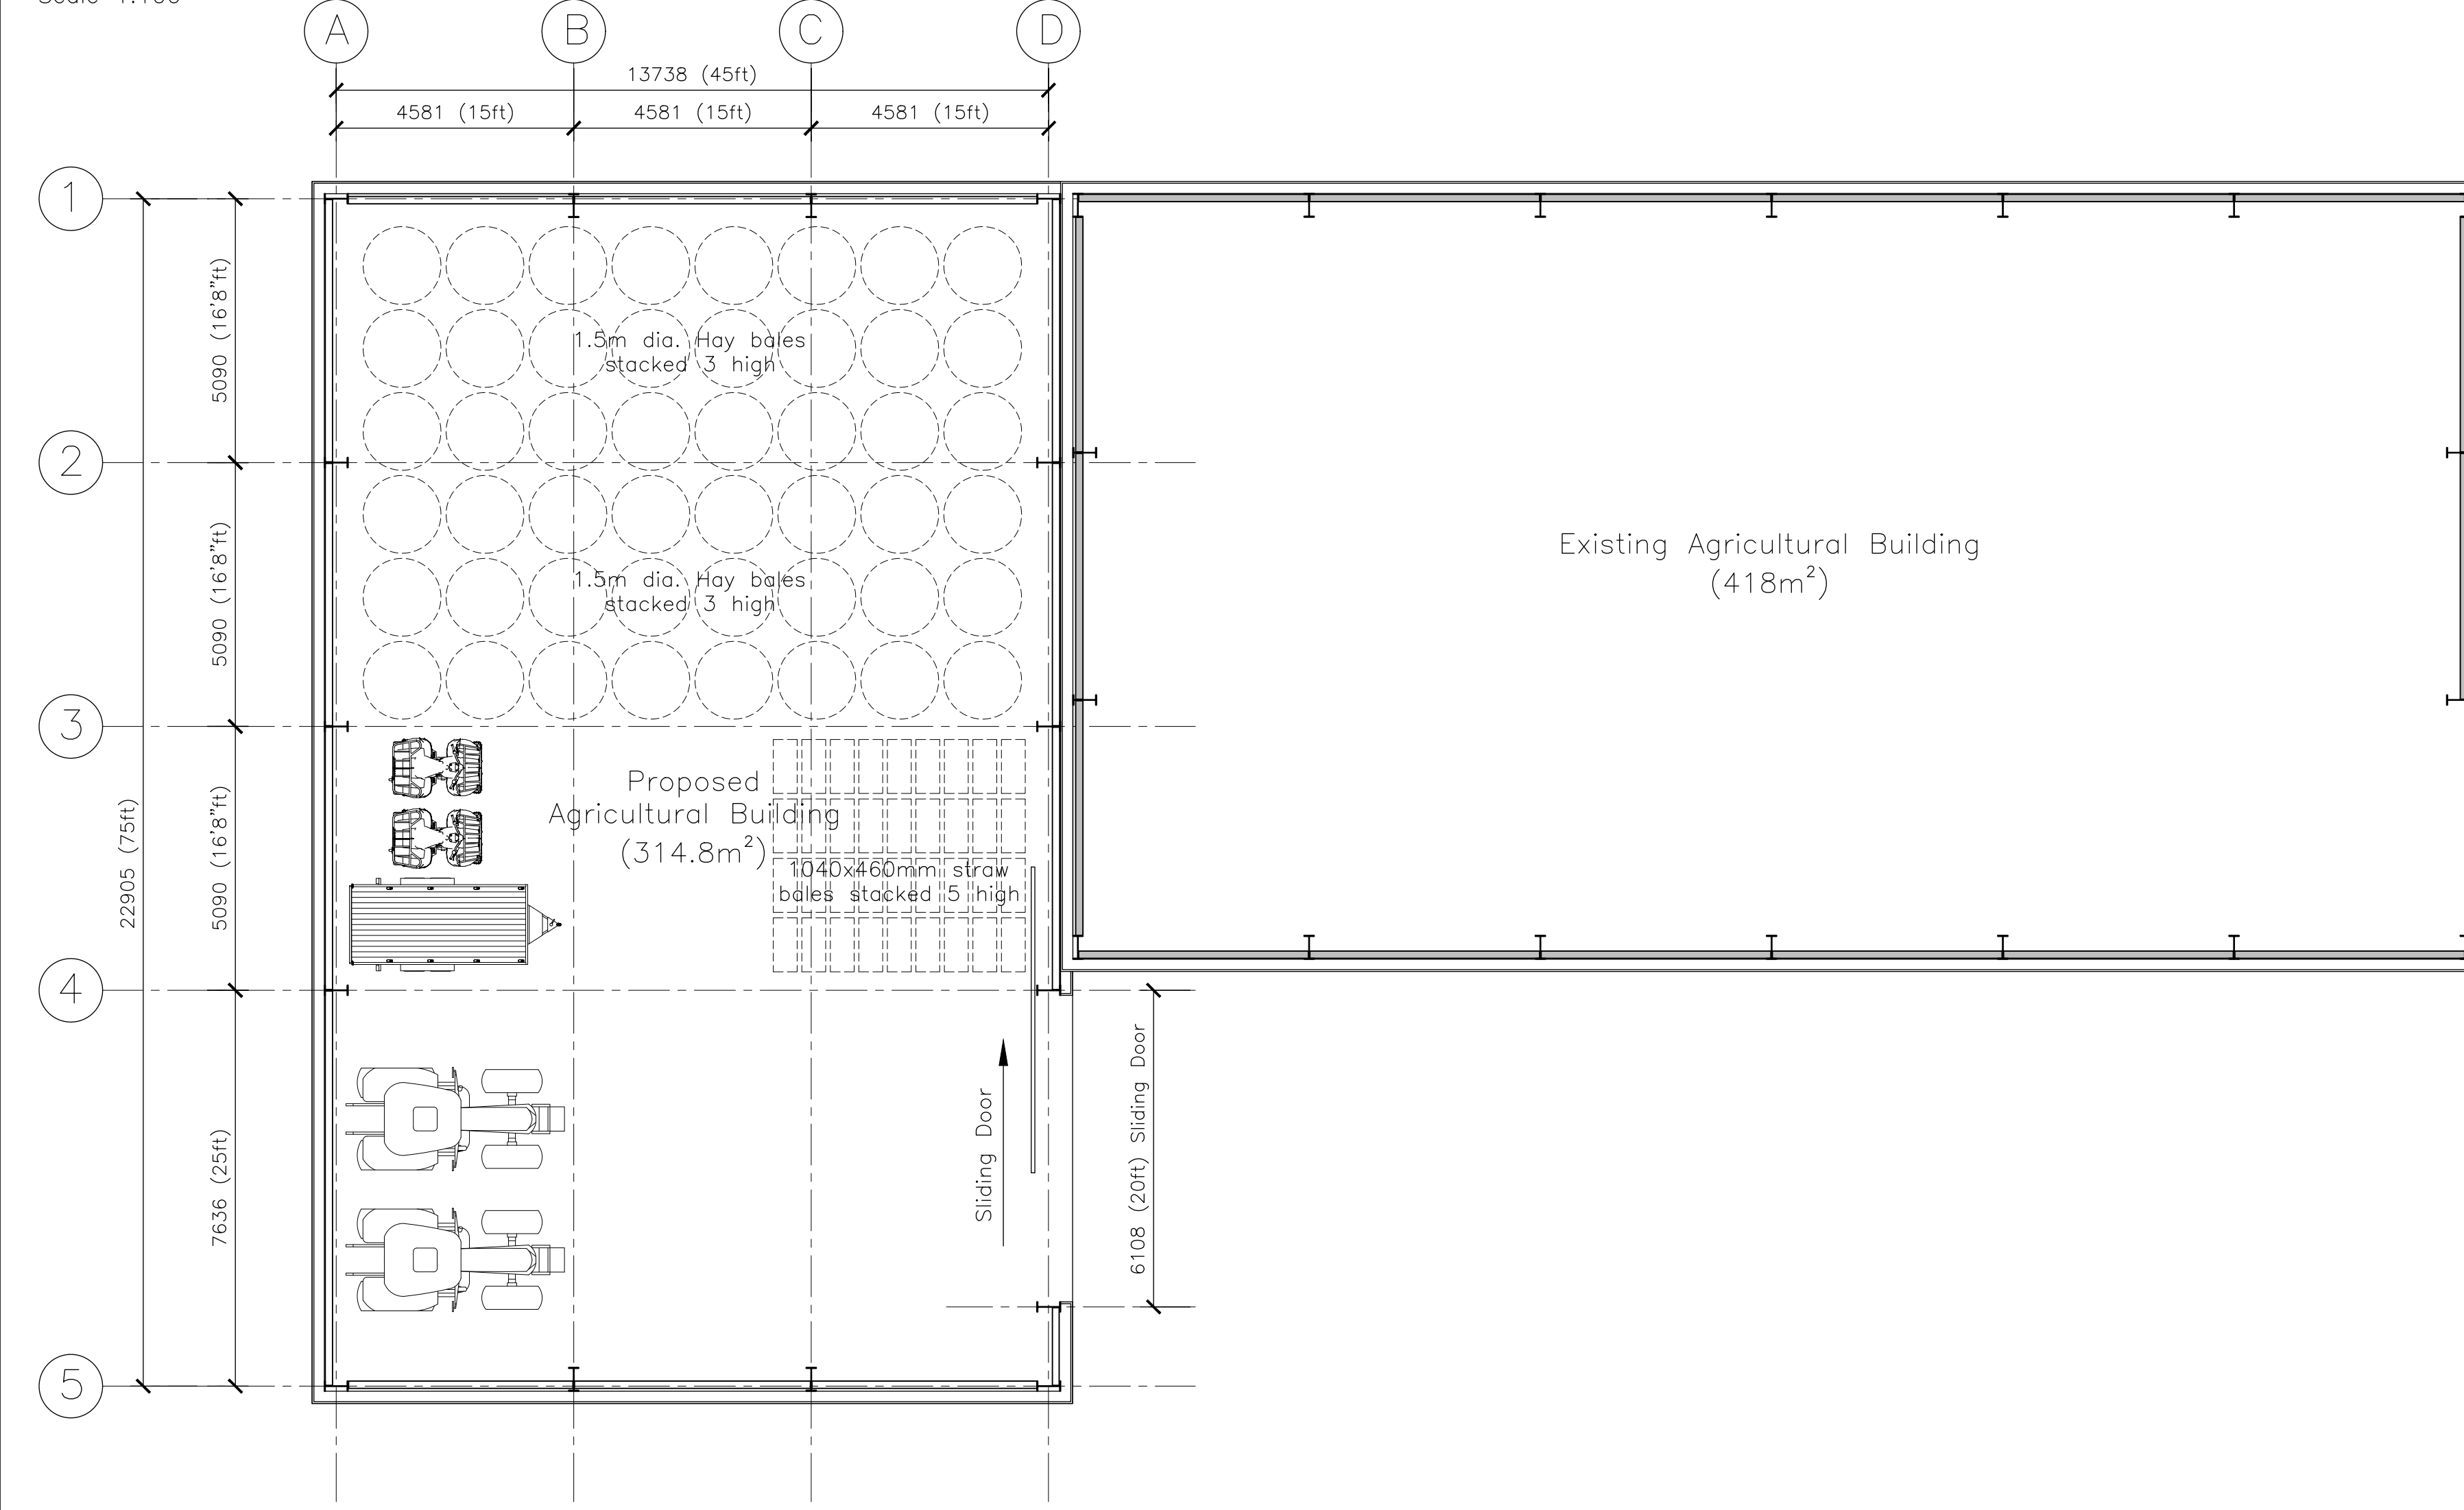

Proposed Floor Plan
Scale 1:100

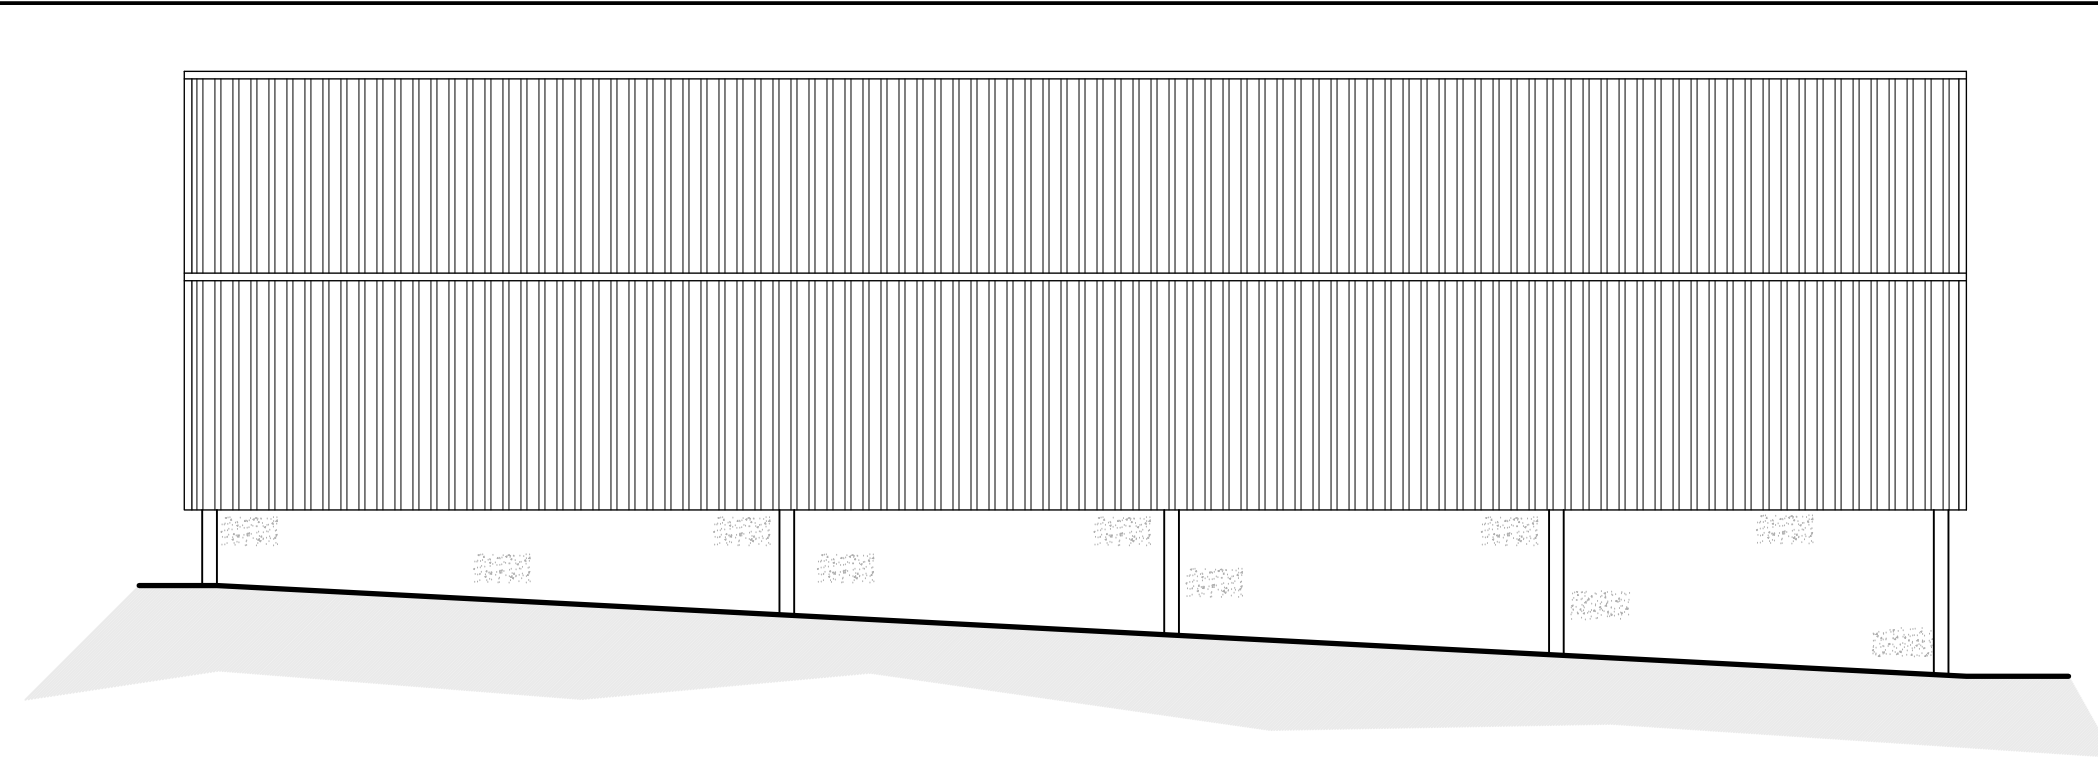

Proposed South East Facing Rear Elevation
Scale 1:100

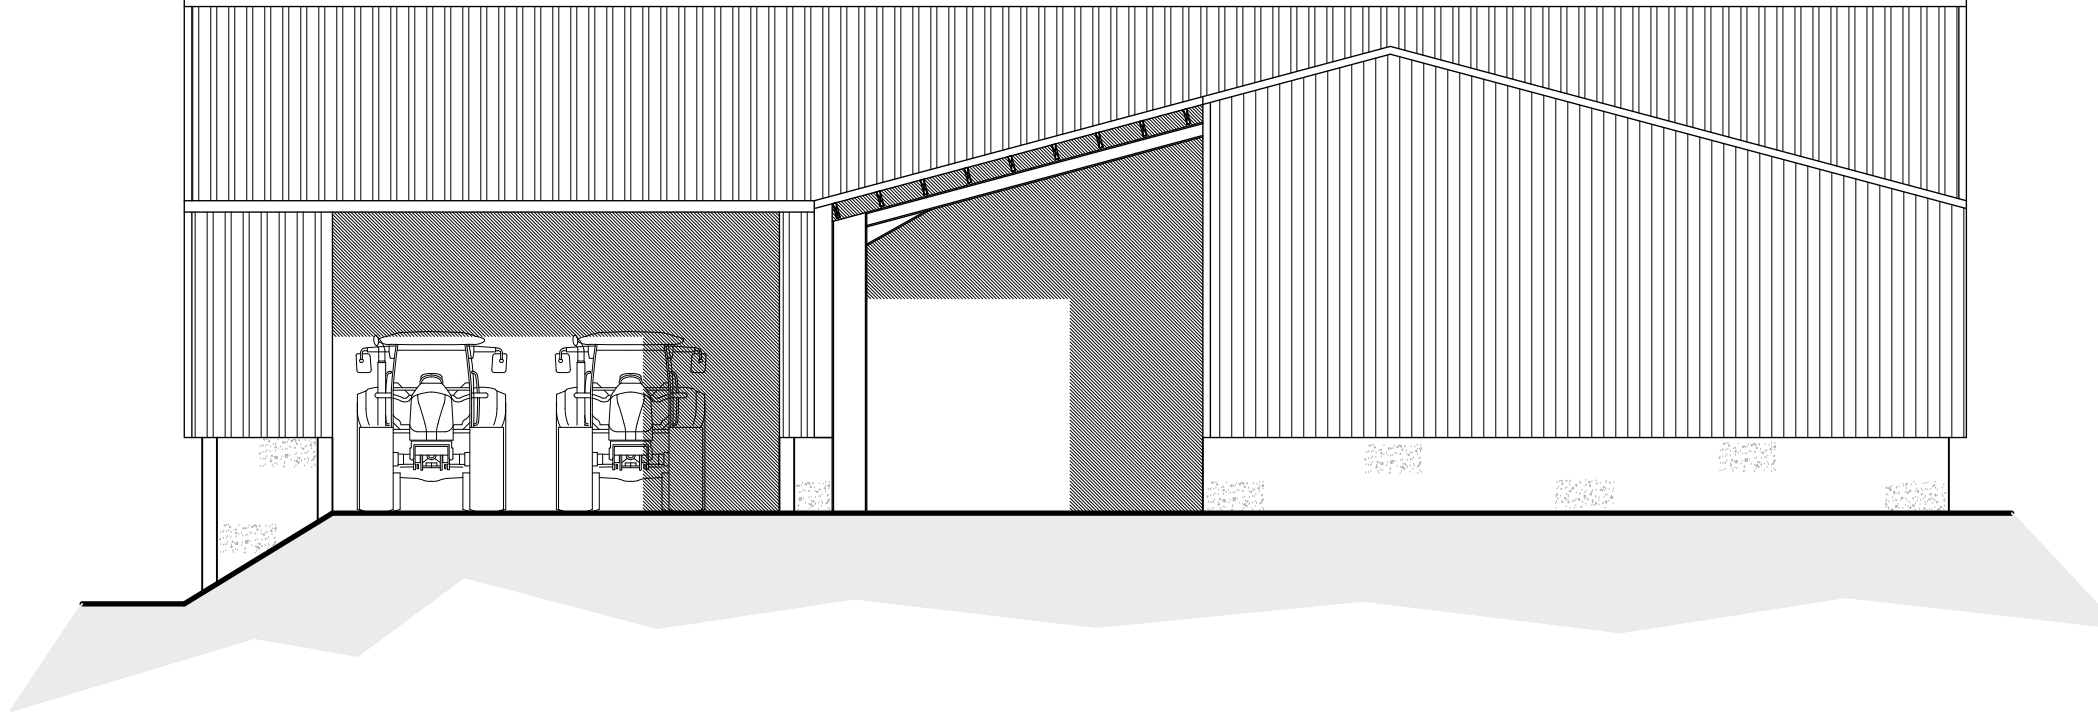

Proposed North West Facing Side Elevation
Scale 1:100

PROPOSED MATERIALS	
• WALLS	- 140mm CONCRETE PANELS
• ROOF COVERING	- ANTHRACITE GREY PROFILED CLADDING
• RAINWATER GOODS	- ANTHRACITE GREY PROFILED CLADDING
	- ALUMINIUM

A	10/09/26	FIRST ISSUE
Rev.	Date	Description
Status		
PLANNING		
hinchliffe architecture & design Hinchliffe A&D 24 Carr View Road Hepworth Huddersfield West Yorkshire HD9 1AG 01484 820 764 01484 820 764 info@hinchliffe-architecture.co.uk www.hinchliffe-architecture.co.uk		
Client		
MR J. MOSSLEY		
Project		
ROYD MOOR HOUSE FARM ROYD MOOR ROAD THURLSTONE SHEFFIELD S36 7RD		
Drawing Title		
PROPOSED FLOOR PLAN & ELEVATIONS		
Scale (at A1)		Date
AS SHOWN		SEP' 2026
Drg. no.		Rev.
393-26-PL03		A

- NOTES**
1. No dimensions to be scaled.
IF IN DOUBT ASK.
 2. All dimensions must be checked and verified on site by the Contractor prior to the commencement of works and Hinchliffe Architecture & Design Ltd. to be notified of any discrepancies.
 3. The copyright of these drawings remains the property of Hinchliffe Architecture & Design Ltd. They must not be reproduced in any way without prior written consent from the originator (Hinchliffe Architecture & Design Ltd.)
 4. Any works undertaken on site prior to obtaining full written approval from the Planning Department & Building Control is at the Contractor/Clients own risk. Works should not commence until ALL approvals are granted.