



plans as proposed


LANTERN OPTION

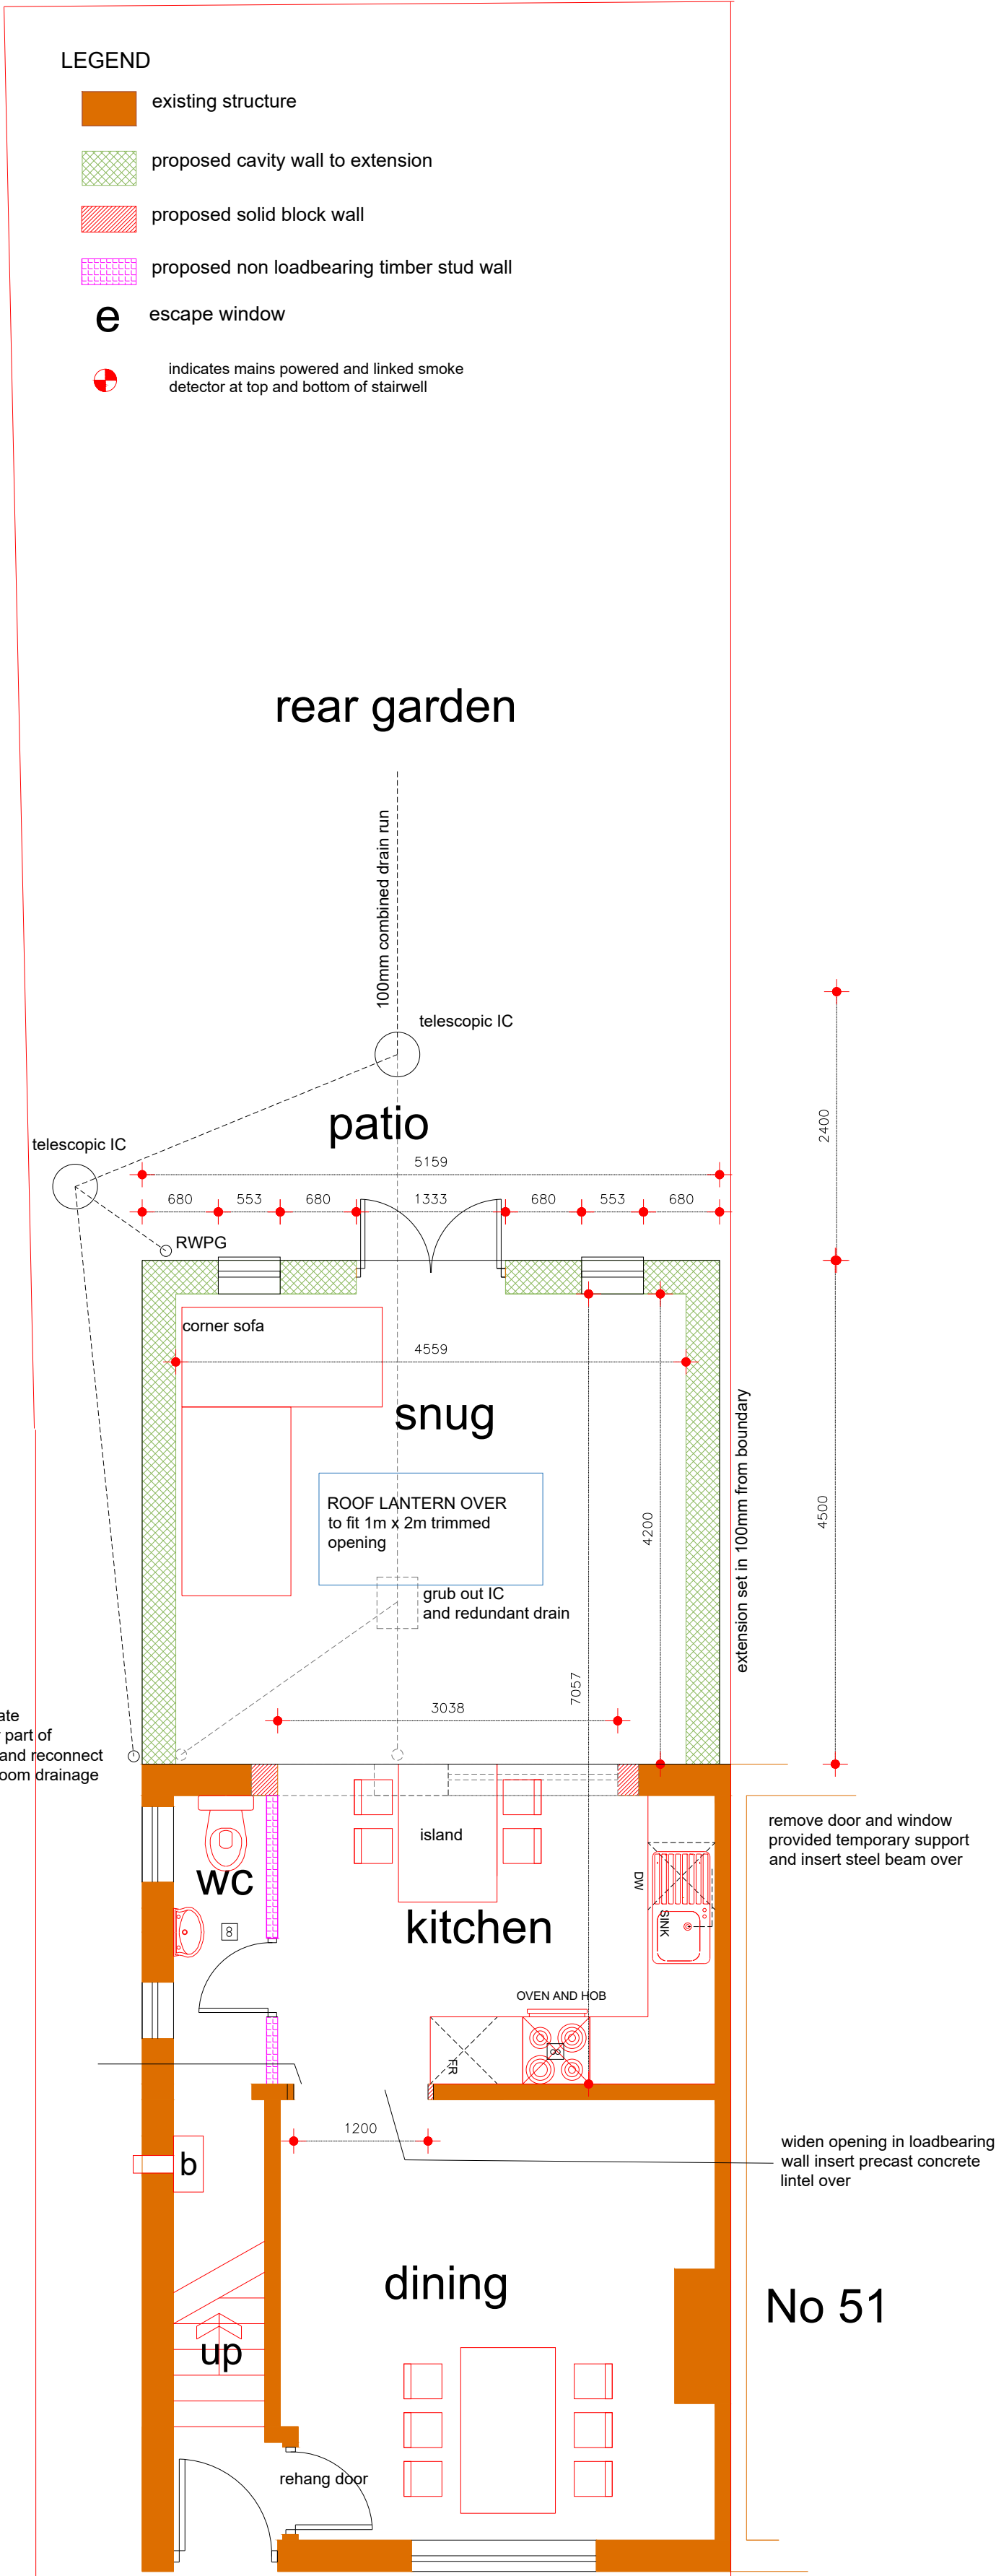


ground floor plan

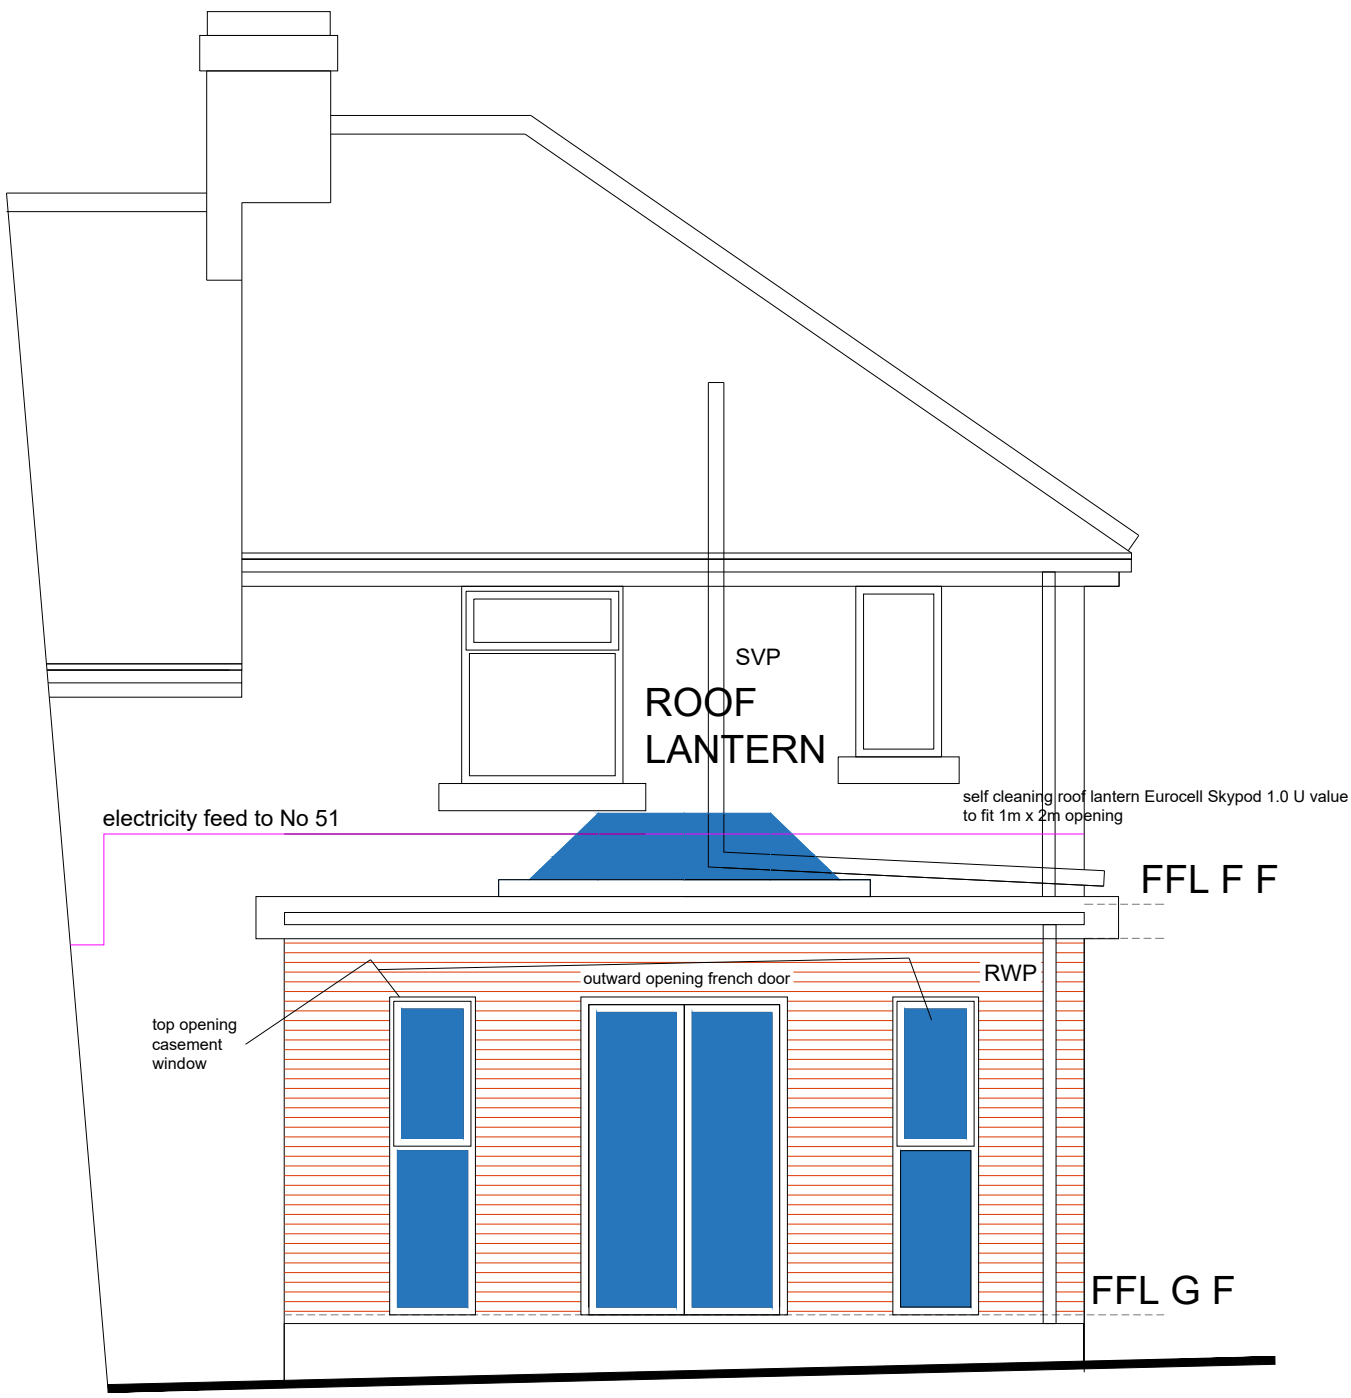

rear (se) elevation

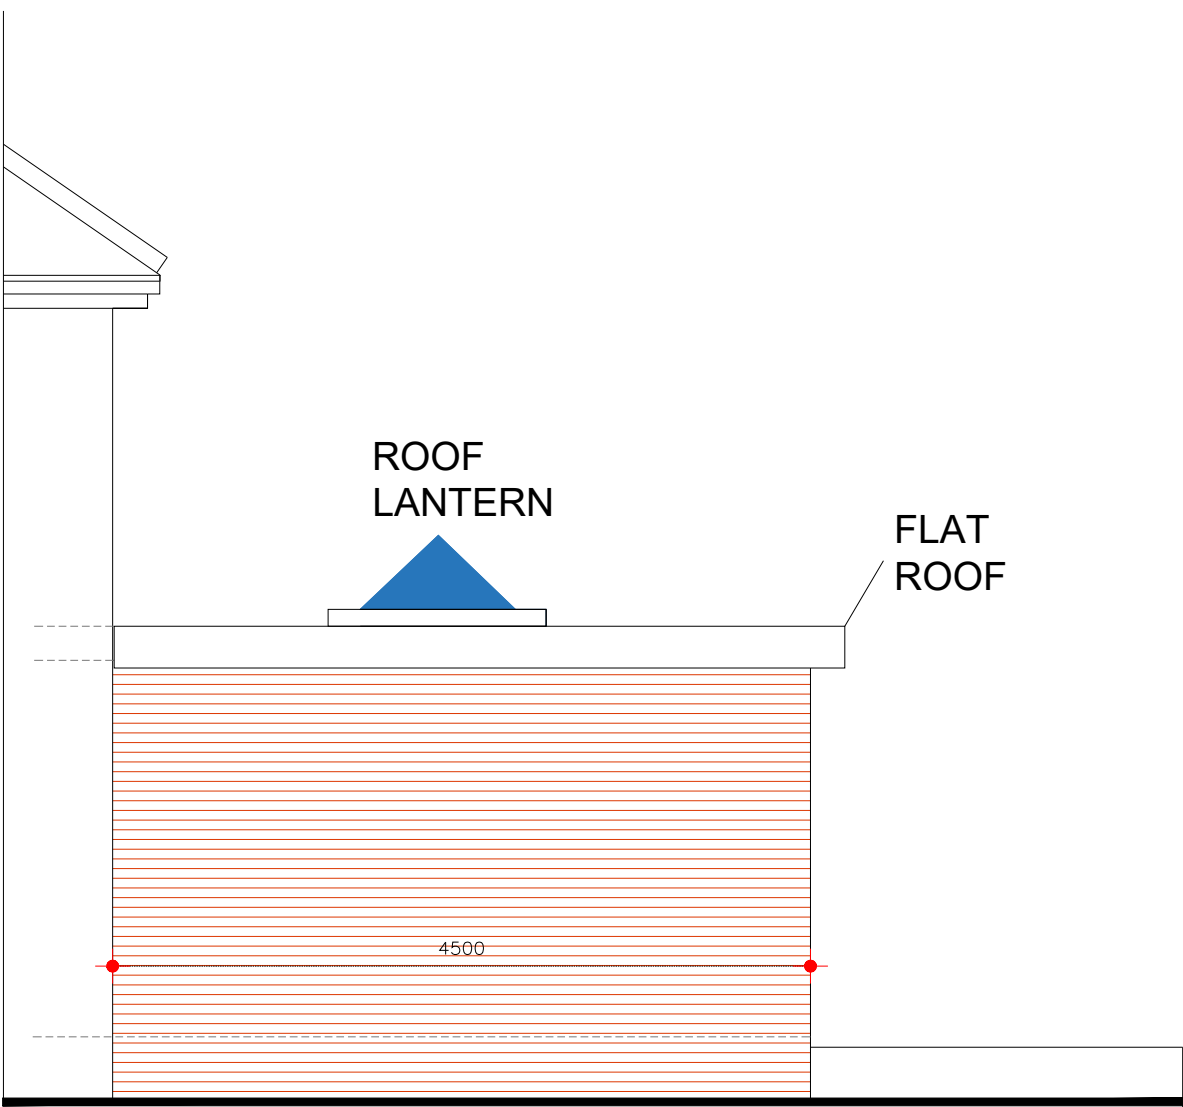


side (sw) elevation from 51

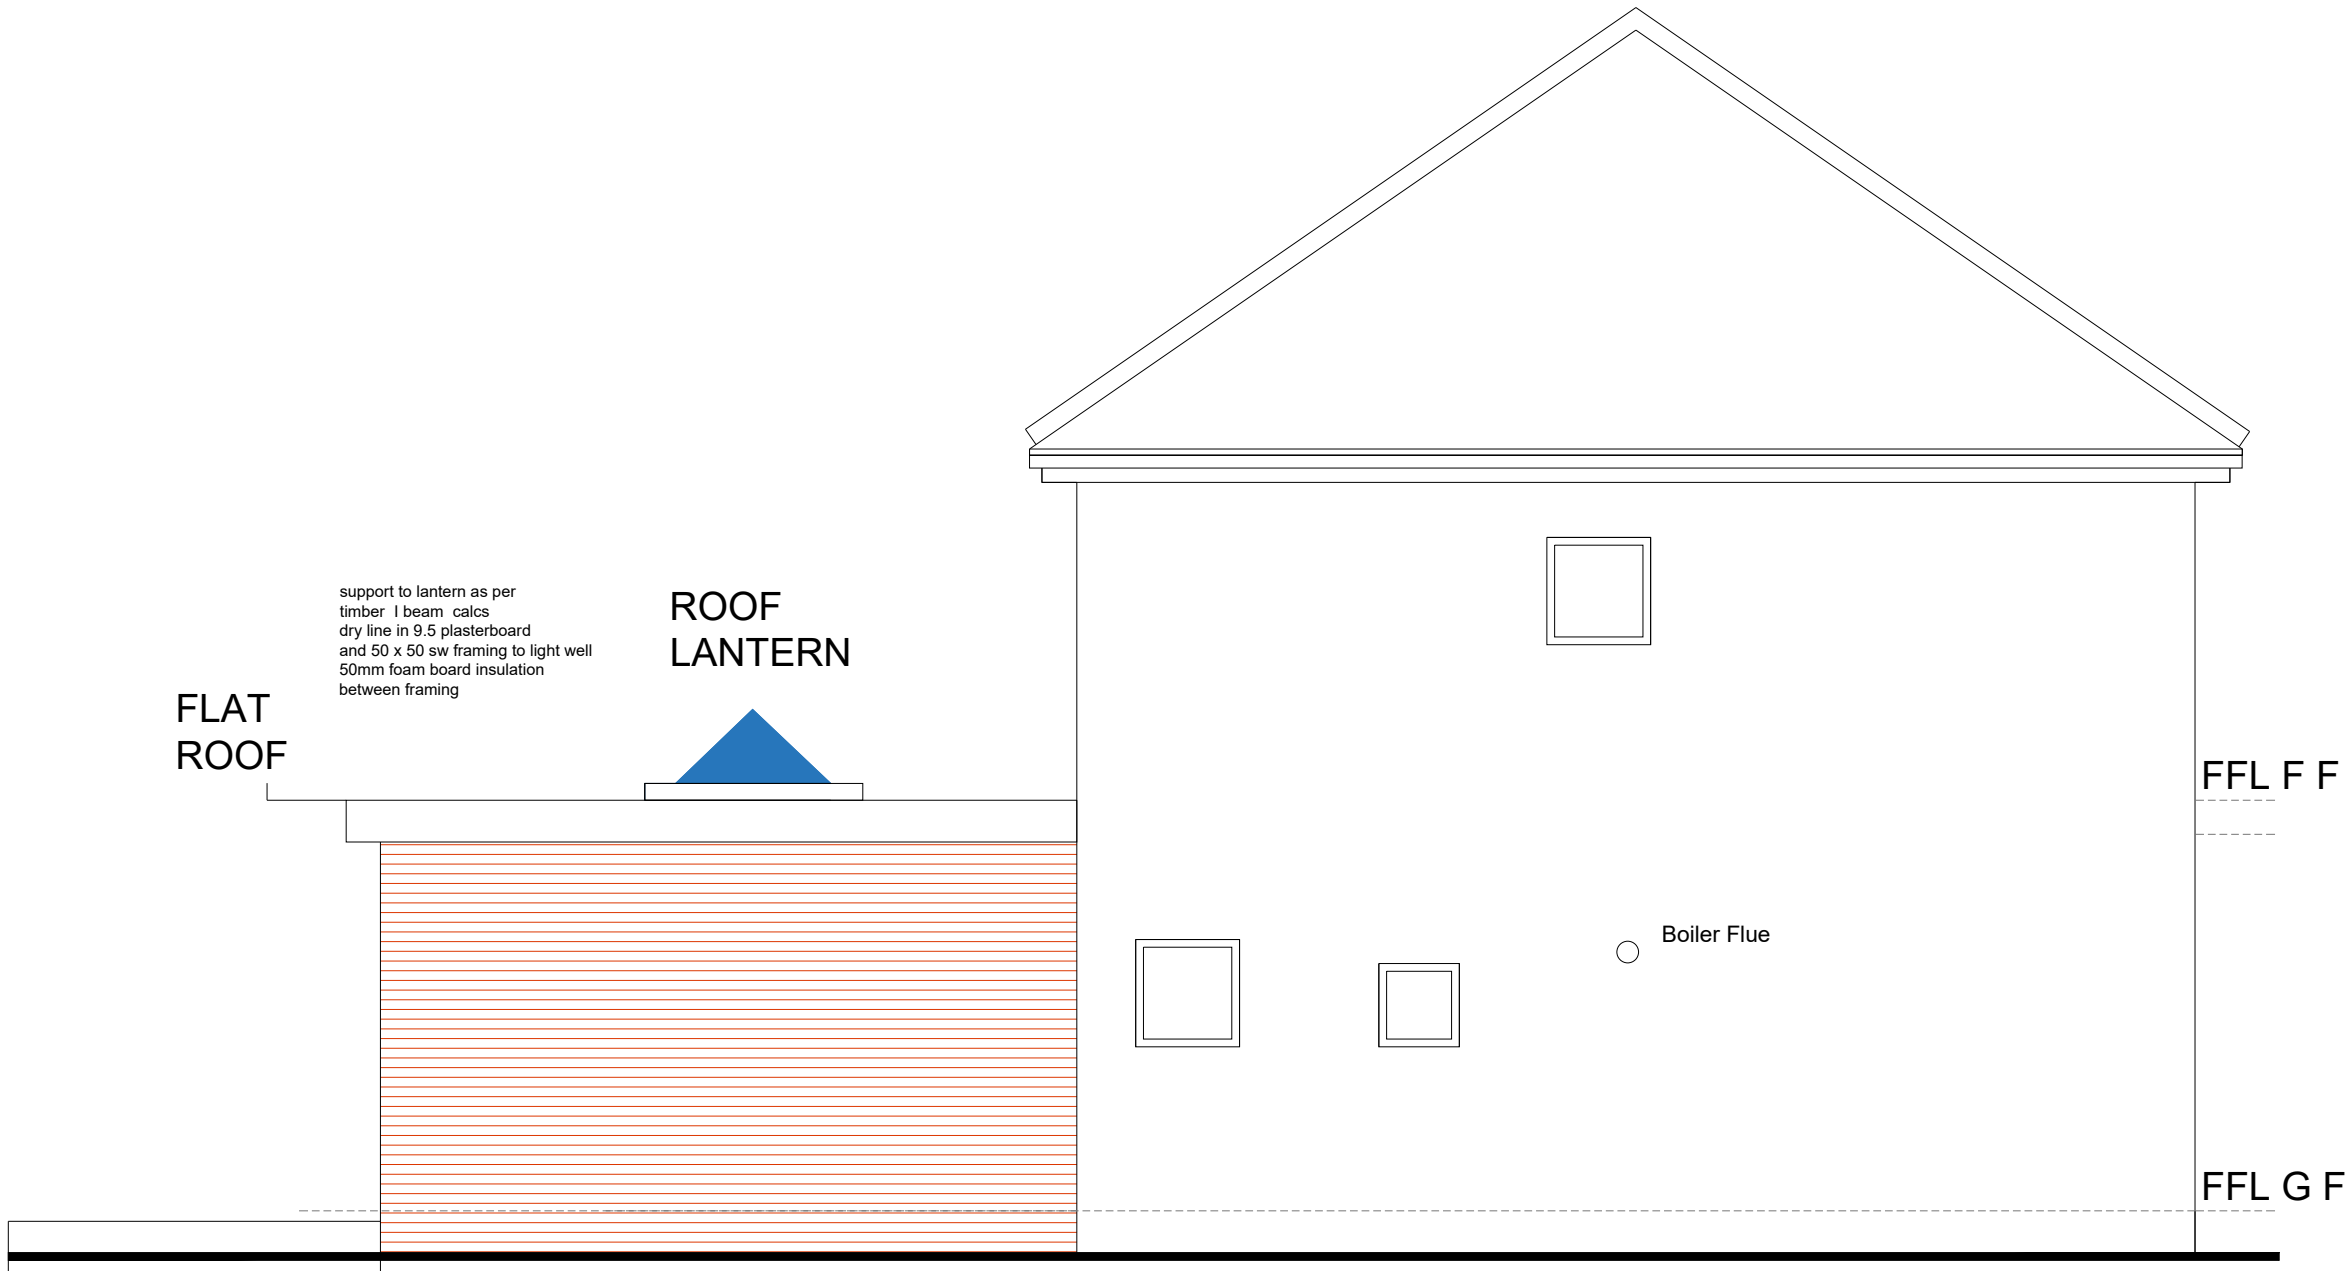

side (ne) elevation

Scale 1 to 100 @A3

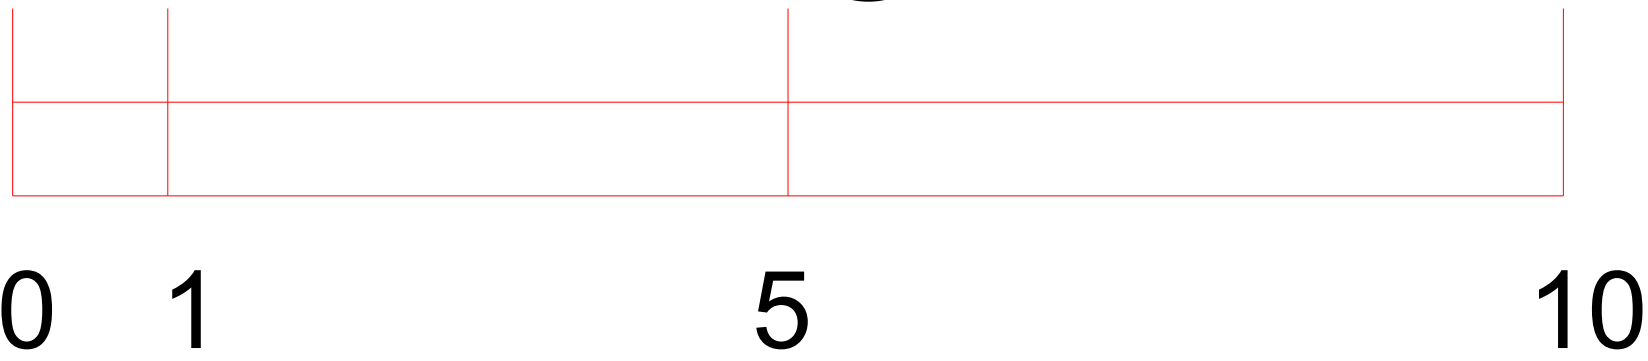

block plan 1:500

J MURRAY
4 BROOKSIDE CLOSE, HACKENTHORPE
SHEFFIELD S12 4LE 0114 247 0602

TITLE
rear extension
49 Princess Street
Mapplewell BARNSELEY
S75 6ET

CLIENT Ms Woofindin

plans as proposed

DATE 14/01/2020 SCALE 1:100

DRAWING No.
w/20/02

REVISION