


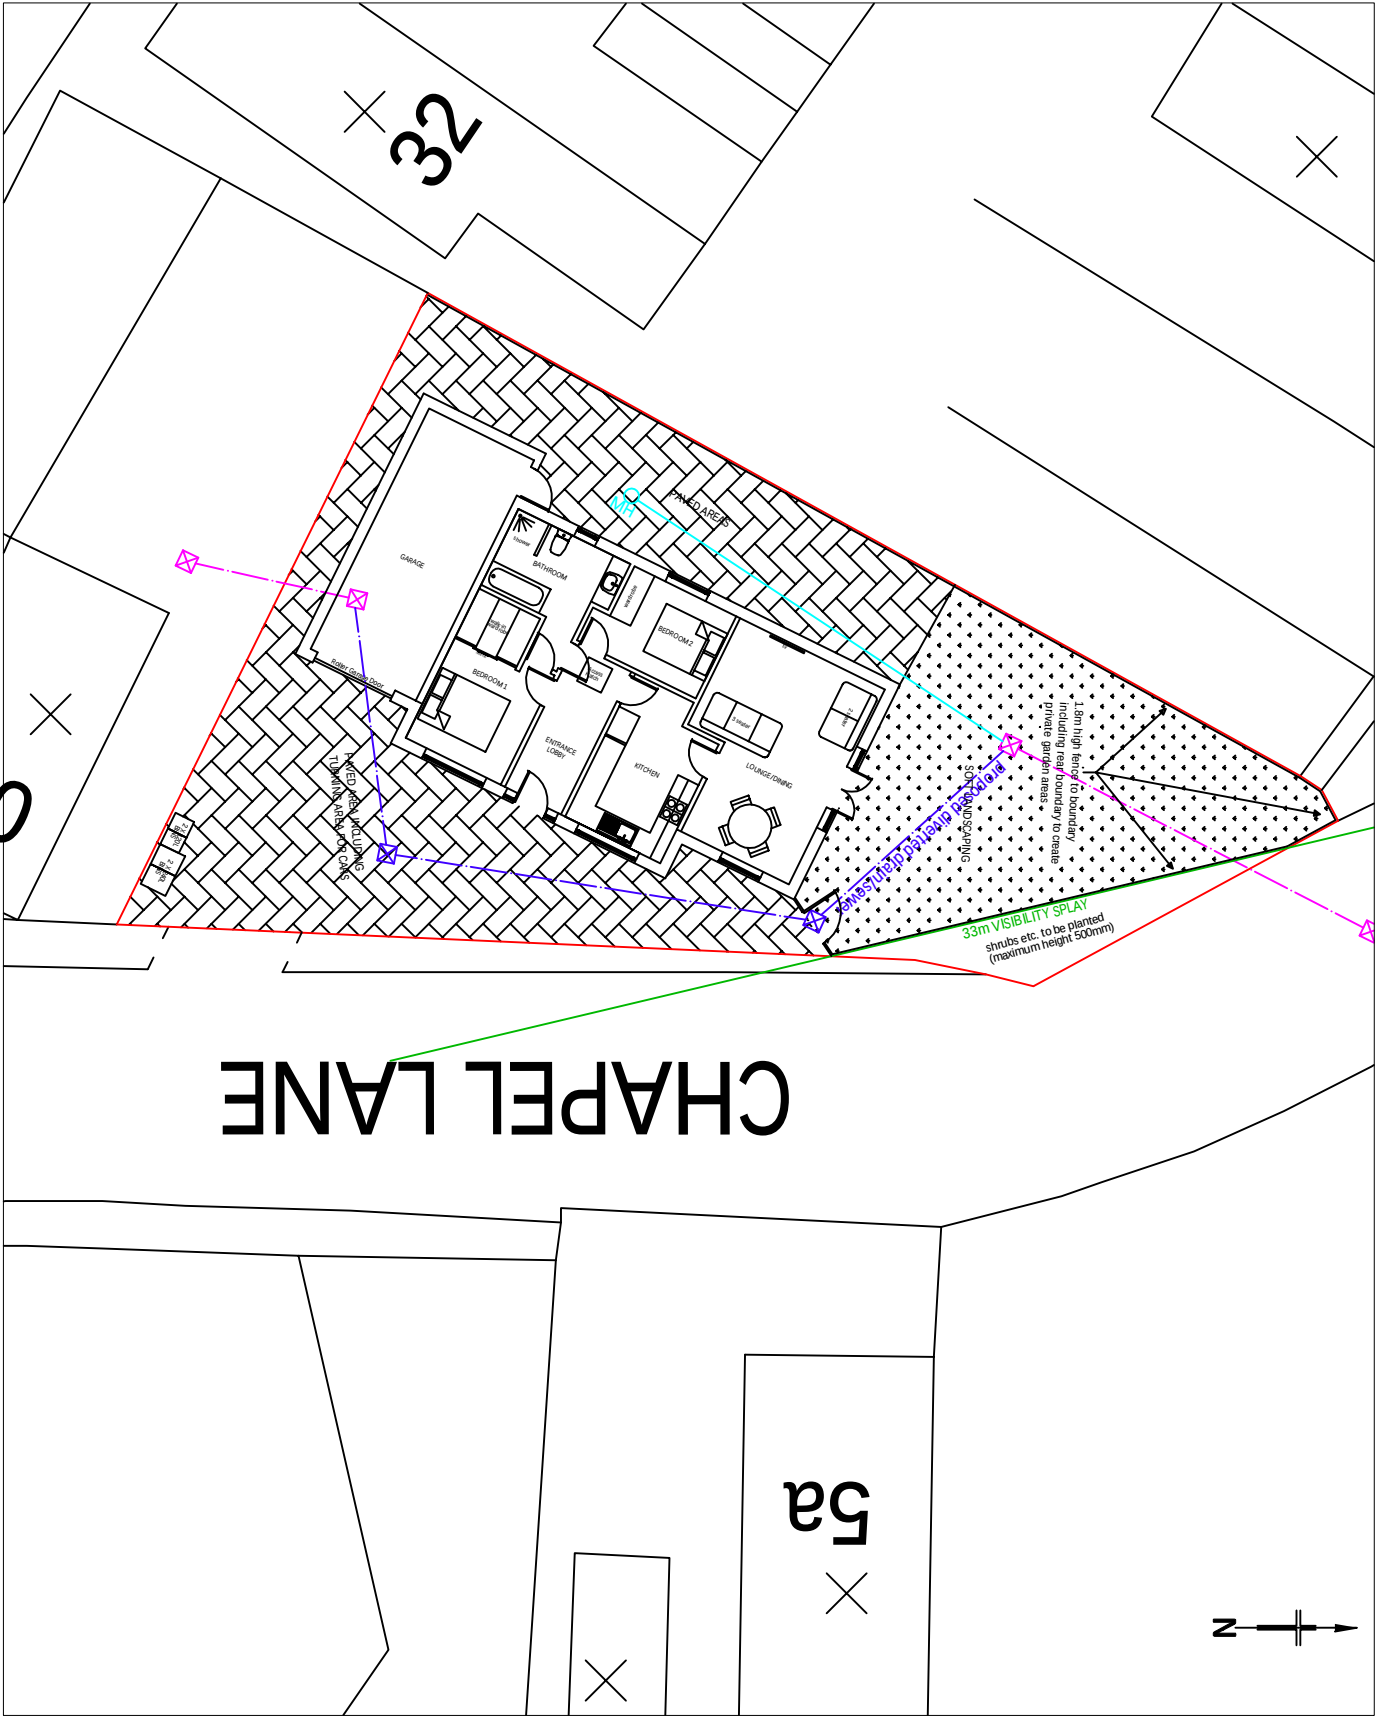

- Existing Drain/Sewer
- Proposed line of new private drain
- Proposed diverted drain/sewer

No scale measurements to be taken from this drawing. Site dimensions to be taken before commencing any work. Any discrepancies to be notified to Contract Administrator prior to commencement of works. All work and materials to be in accordance with S136 and S137 of the Highways Act 1980. Any variations to be brought to the attention of CBA Ltd.	
This drawing is the property of CBA Ltd. Copyright is reserved by them and the drawing is issued on the condition that it is not copied, reproduced, retained or disclosed to any unauthorized person(s), either wholly or in part without their consent in writing.	
Revision Details: Revision A - 04.07.13	
CBA CHRIS BAKER ASSOCIATES LTD CHARTERED BUILDING SURVEYORS THE LONG BARN LISLE LANE EGLANDS MILHOUSE GREEN SHEFFIELD S36 9NG Tel/Fax: 01226 766033 info@cba-ltd.co.uk	
LAND ADJACENT TO: 30 CHAPEL LANE CARLTON BARNISLEY, S71 3LE	
Drawing Title: PROPOSED SITE PLAN OPTION 2	
Drawn by: LEK	
Date: 02.07.13	
Scale: 1:200 on A4	
Drawing No.: 11.239/D-004B	
Revision: Rev A: 04.07.13	