

NOTES:

This drawing is produced for use in this project only and may not be used for any other purpose. NPS Property Consultants Ltd accept no liability for the use of this drawing other than the purpose for which it was intended in connection with this project as recorded on the title block fields 'Purpose for Issue' and 'File Status Code'.

This drawing may not be reproduced in any form without prior written agreement.

Do not scale from the drawing, use written dimensions only.

Kitchen layout amended to include downstairs toilet			
A	REVISED BY: PHepp	DATE:	CHECKED BY: DATE:
SCALE BAR			
PURPOSE OF ISSUE			
TENDER			
FILE STATUS CODE			
© COPYRIGHT NPS GROUP			A1
Ordnance Survey mapping reproduced by permission of & Controller of HM Stationery Office Crown Copyright. Ordnance Survey Licence No: 10002284			




NPS Property Consultants Ltd
GATEWAY PLAZA
SACKVILLE STREET, BARNLEY
SOUTH YORKSHIRE, S70 9GG
TEL: 01228 774605 FAX: 01228 774399
EMAIL: barnsley@nps.co.uk
Head Office:
Lancaster House, 18 Central Avenue, St Andrews Business Park,
Norwich, NR9 1BH. Tel: 01603 750000 Fax: 01603 750001
Other Office locations can be found on our website - www.nps.co.uk

Property Design and Management Services


CLIENT			
Berneslai Homes			
PROJECT			
HSG 4350 Residential Development Green Street Worsborough			
TITLE			
Proposed Plans Units 1 - 6			
SCALES		DATE	DRAWN
1:50		Jan 2014	PHepp
FILE / DRAWING NAME		CHECKED	REV CODE
PROJECT NR		ZONE	LEVEL
17-14-1-1122		-	-
TYPE		ROLE	UNIQUE NR
DR		A	030
			A

Date Plotted: 22 August 2014 17:29:42

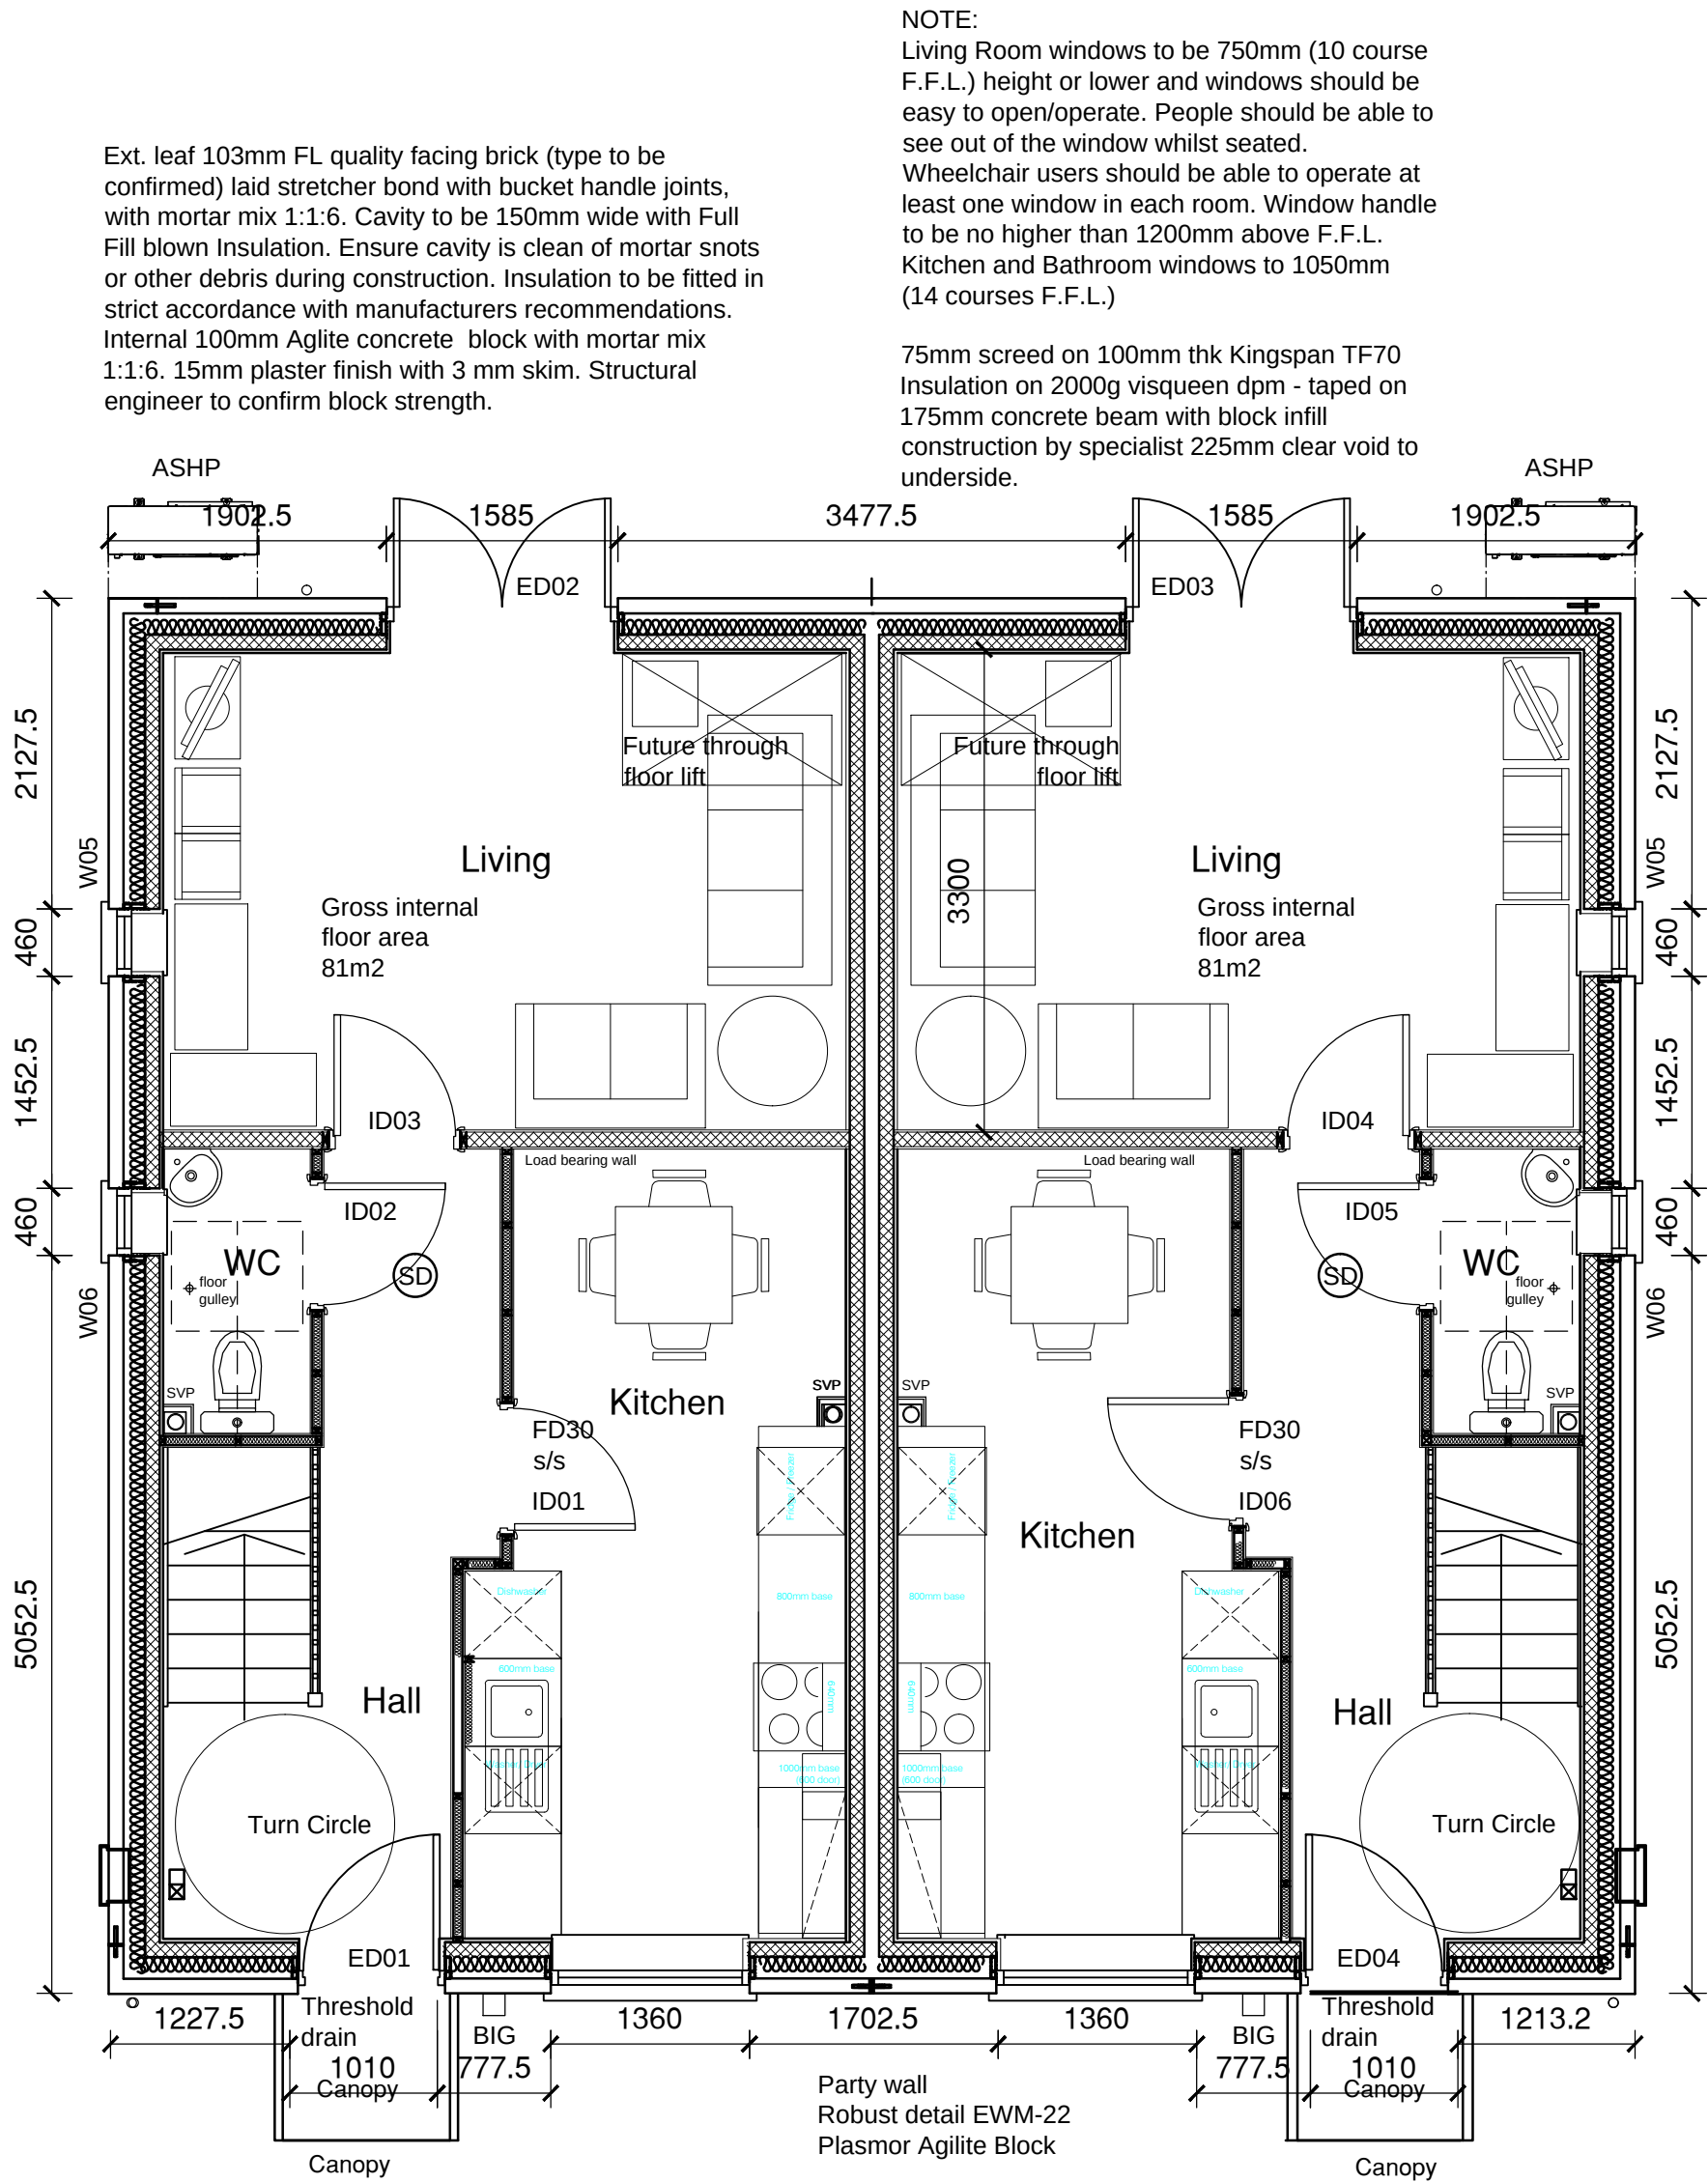

GROUND FLOOR PLAN

All plots

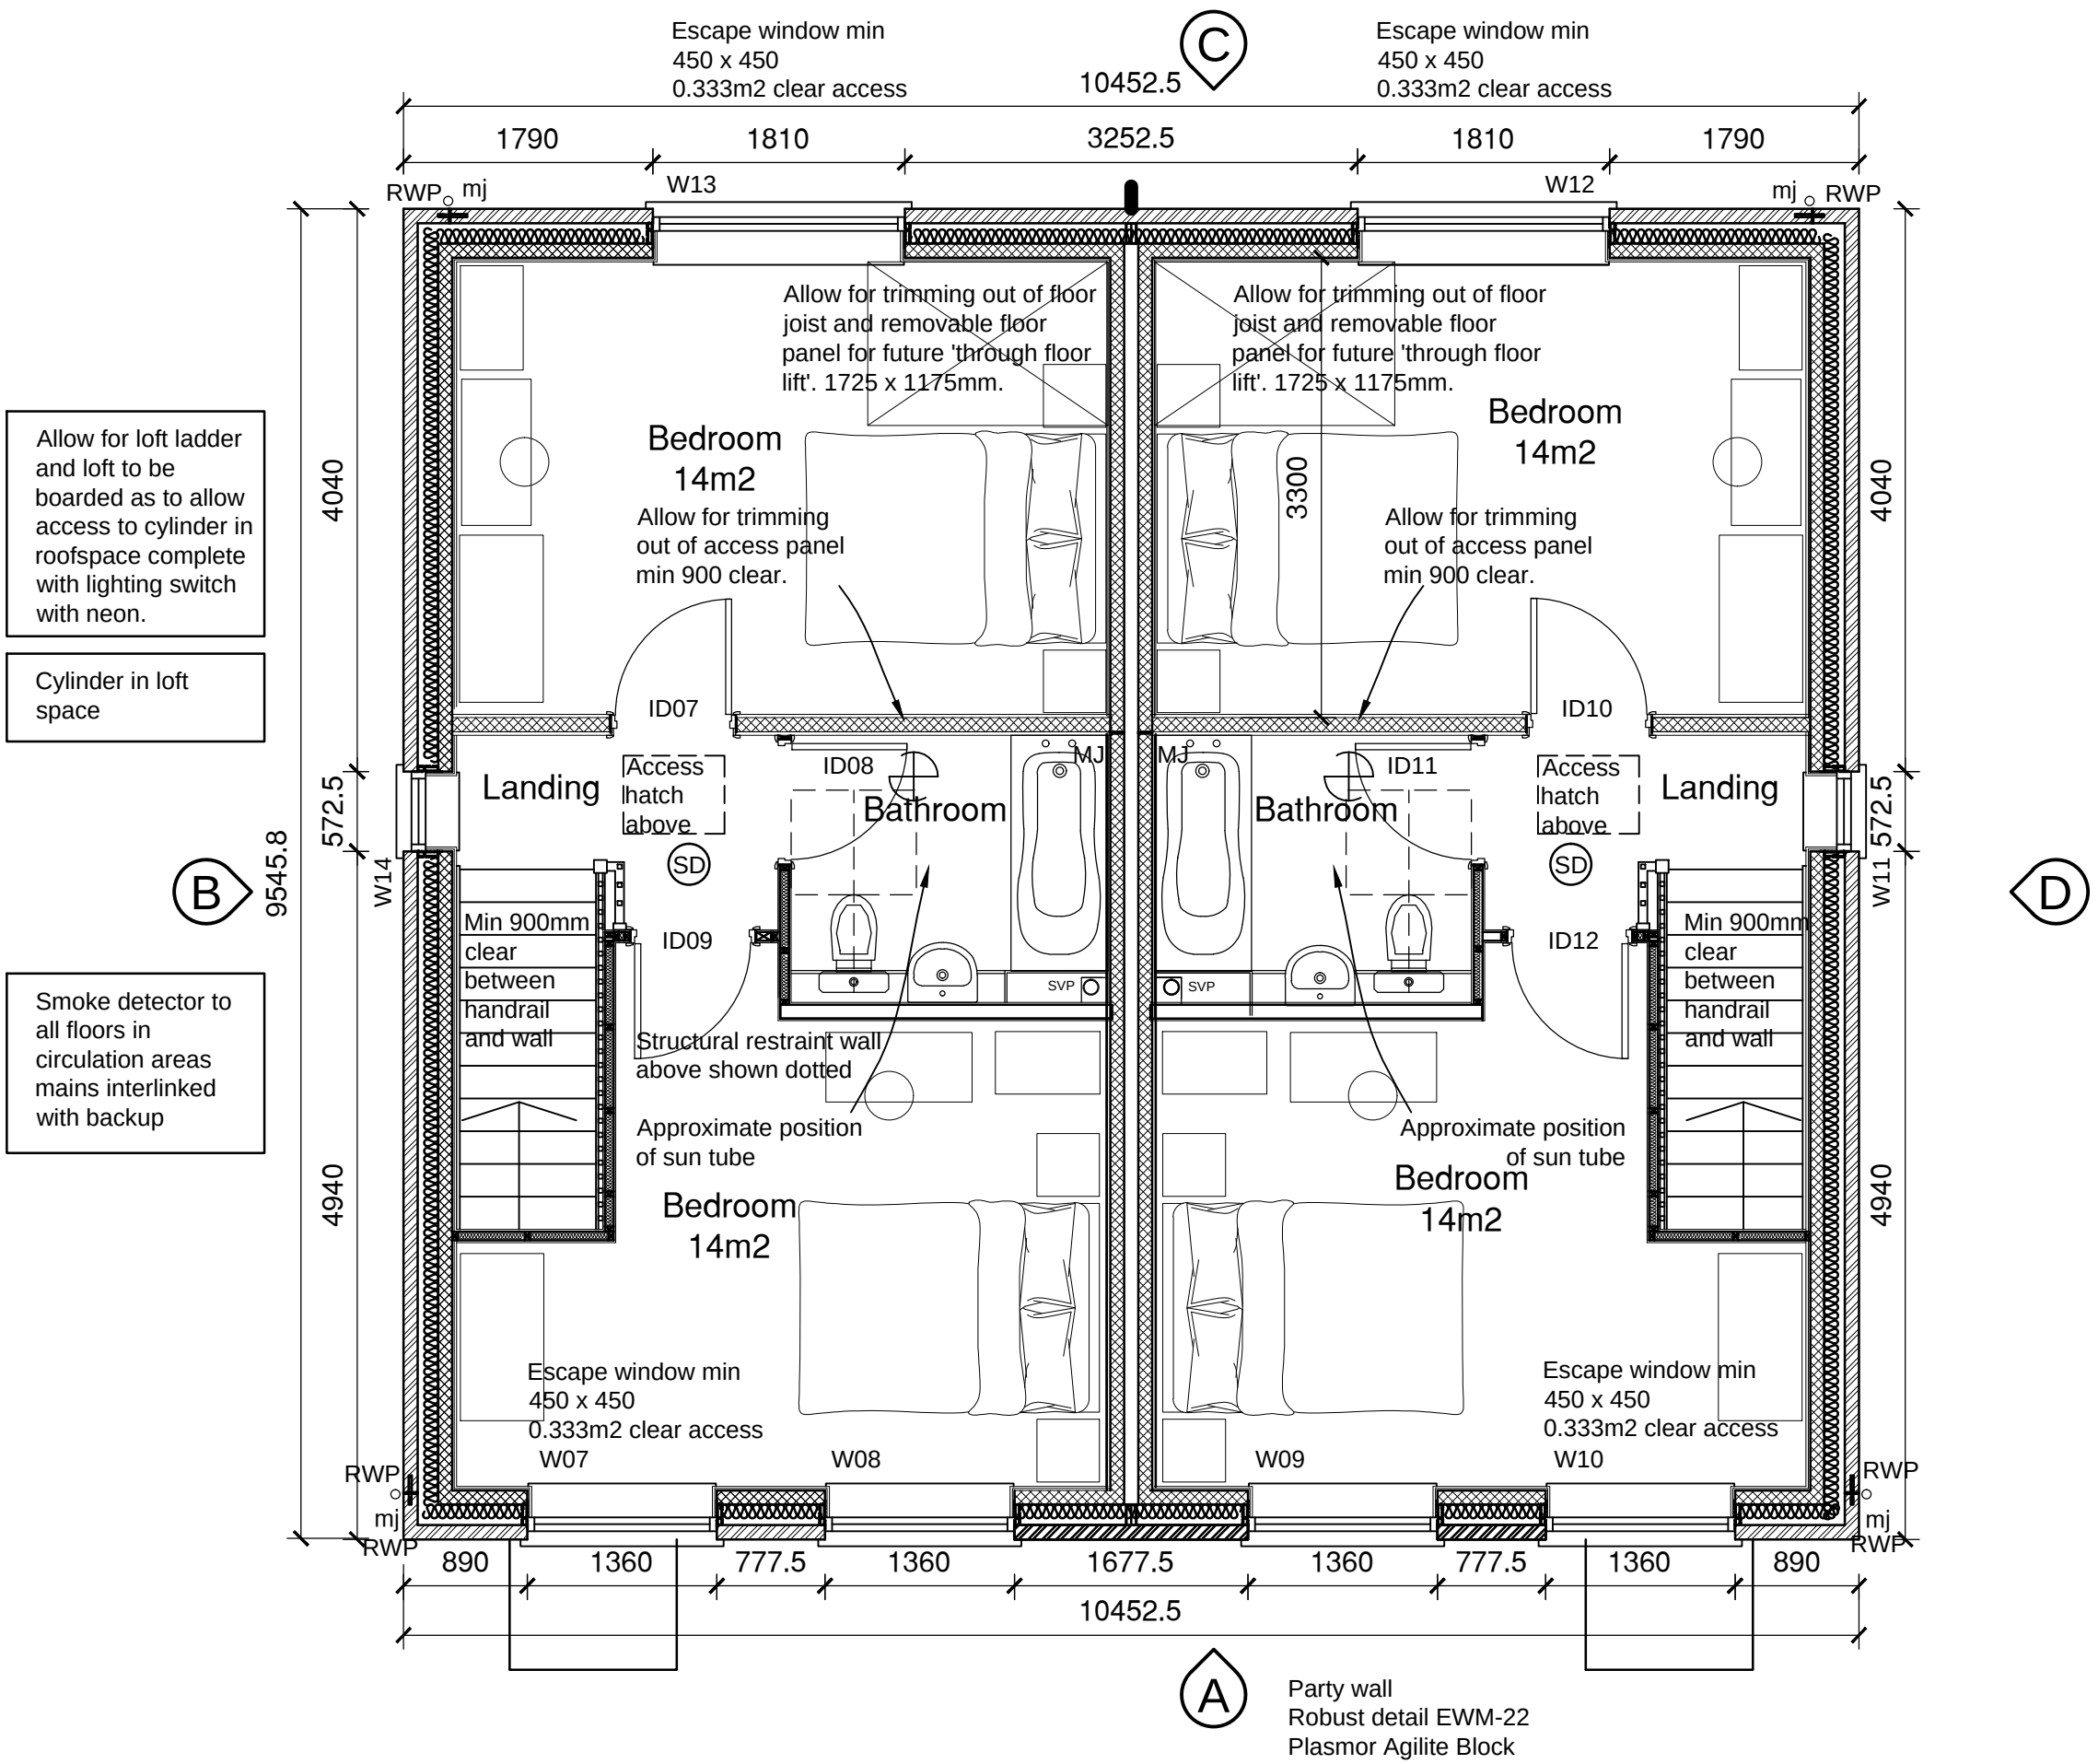

PROPOSED FIRST FLOOR