




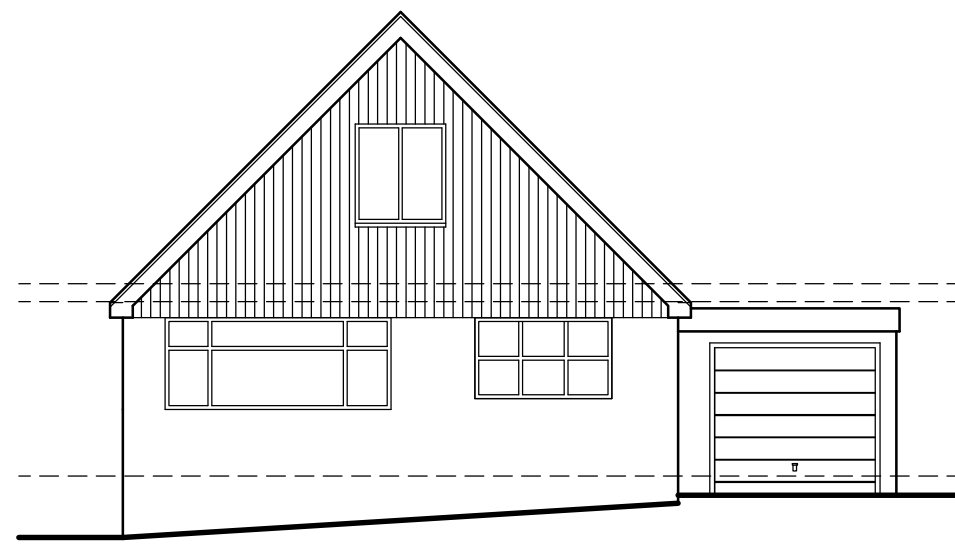


PROPOSED FRONT ELEVATION
SCALE 1:100

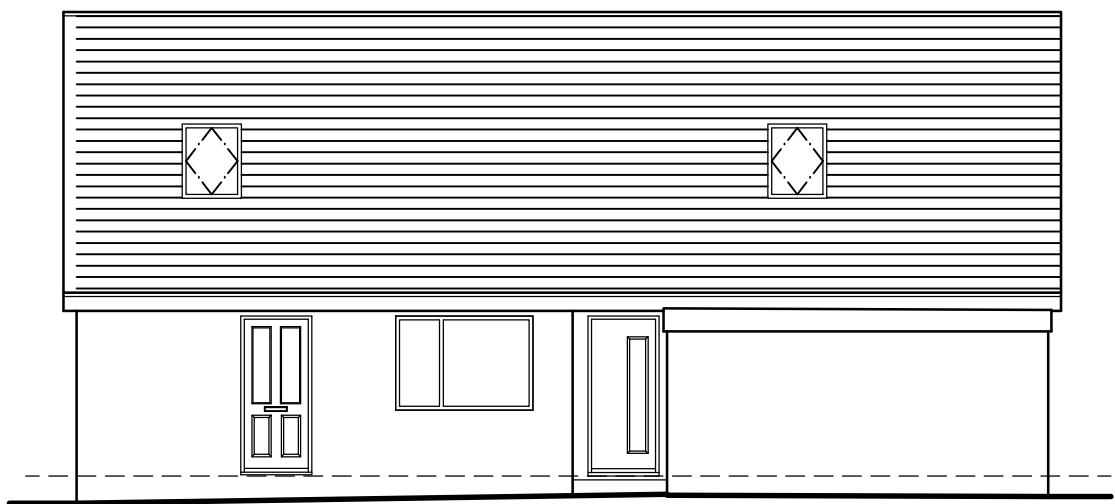


PROPOSED SIDE ELEVATION
SCALE 1:100

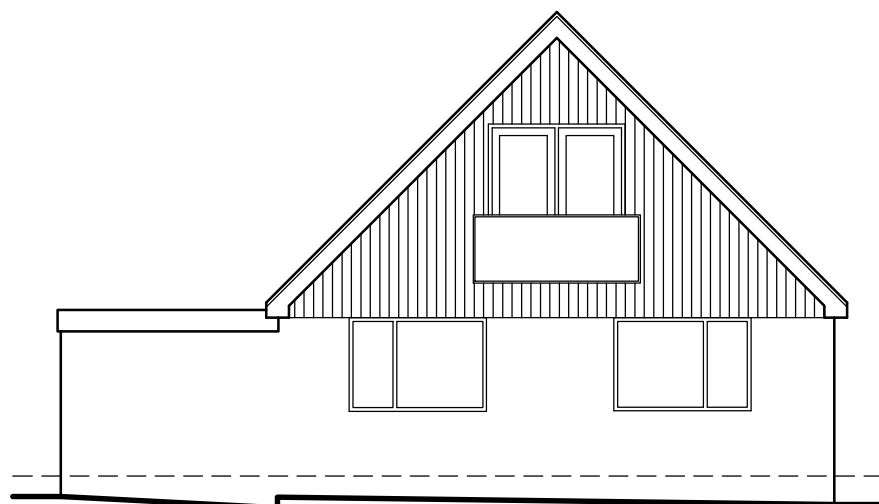


PROPOSED REAR ELEVATION
SCALE 1:100

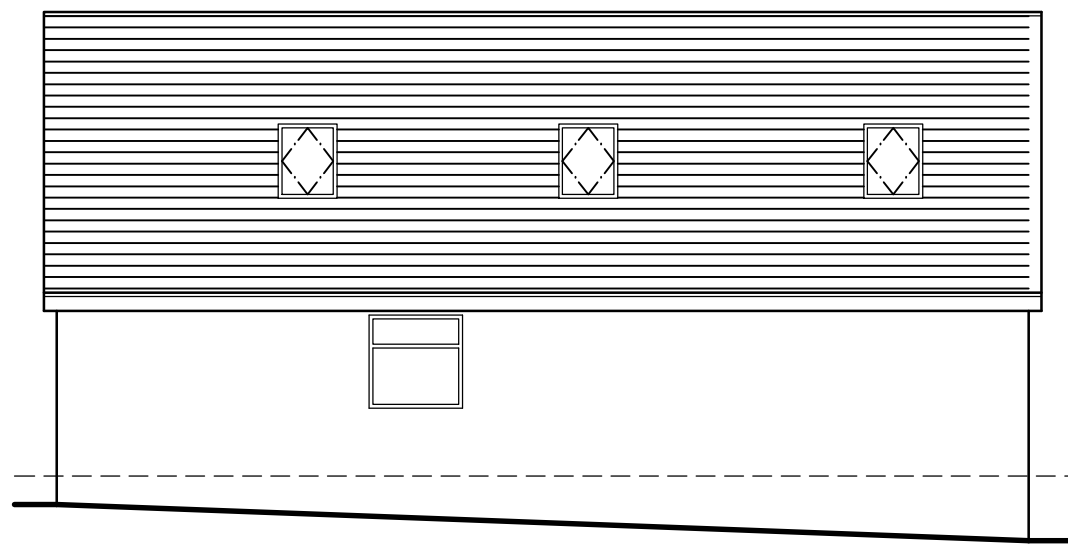


PROPOSED SIDE ELEVATION
SCALE 1:100

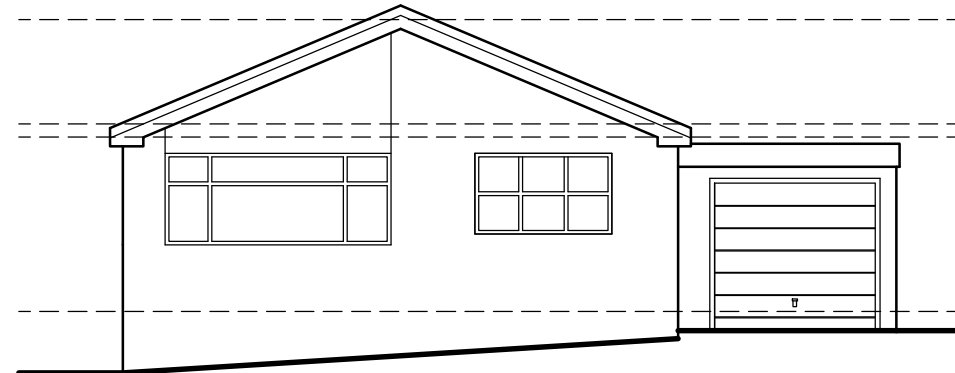


EXISTING FRONT ELEVATION
SCALE 1:100

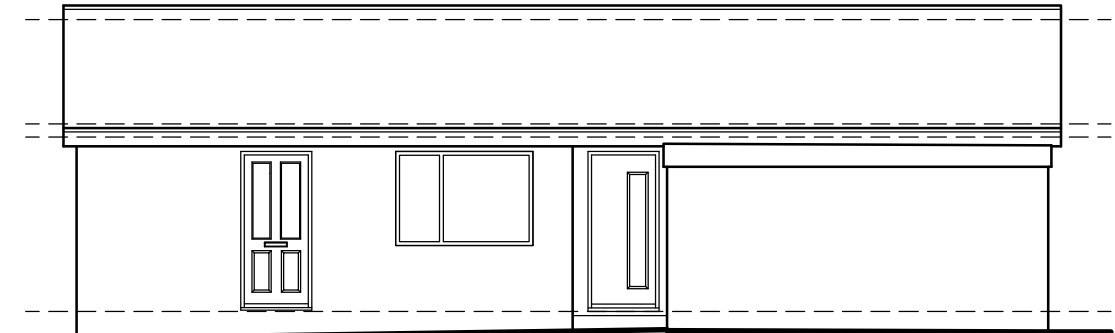


EXISTING SIDE ELEVATION
SCALE 1:100

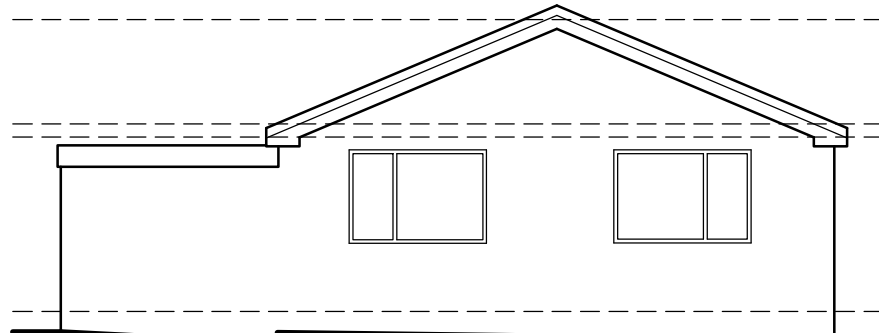


EXISTING REAR ELEVATION
SCALE 1:100

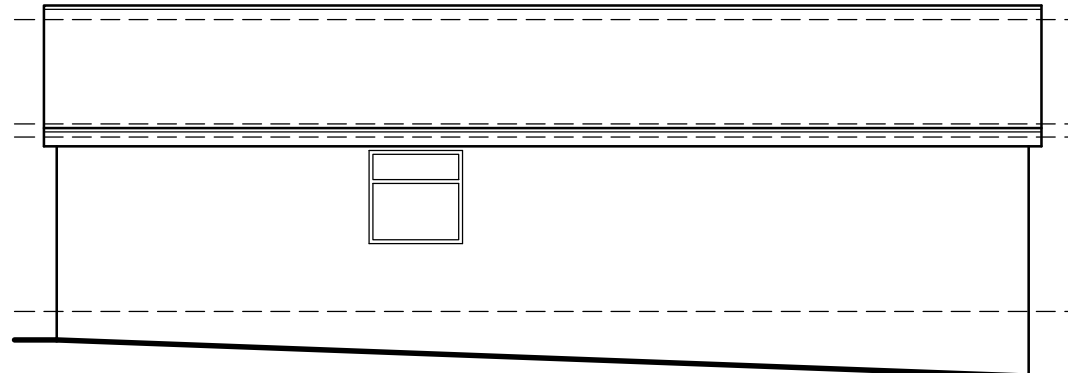


EXISTING SIDE ELEVATION
SCALE 1:100

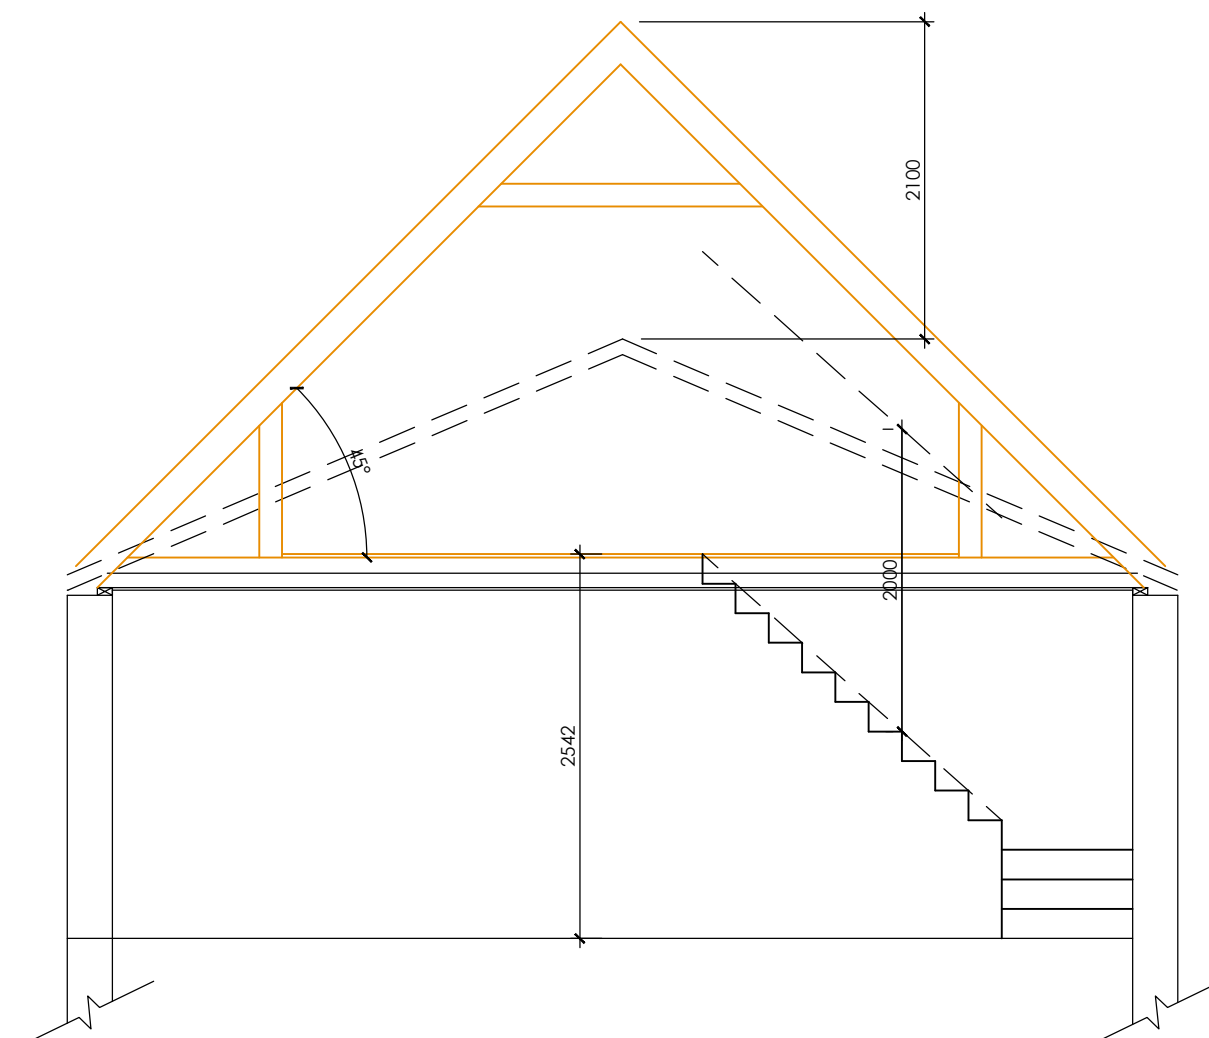


SECTION
SCALE 1:50

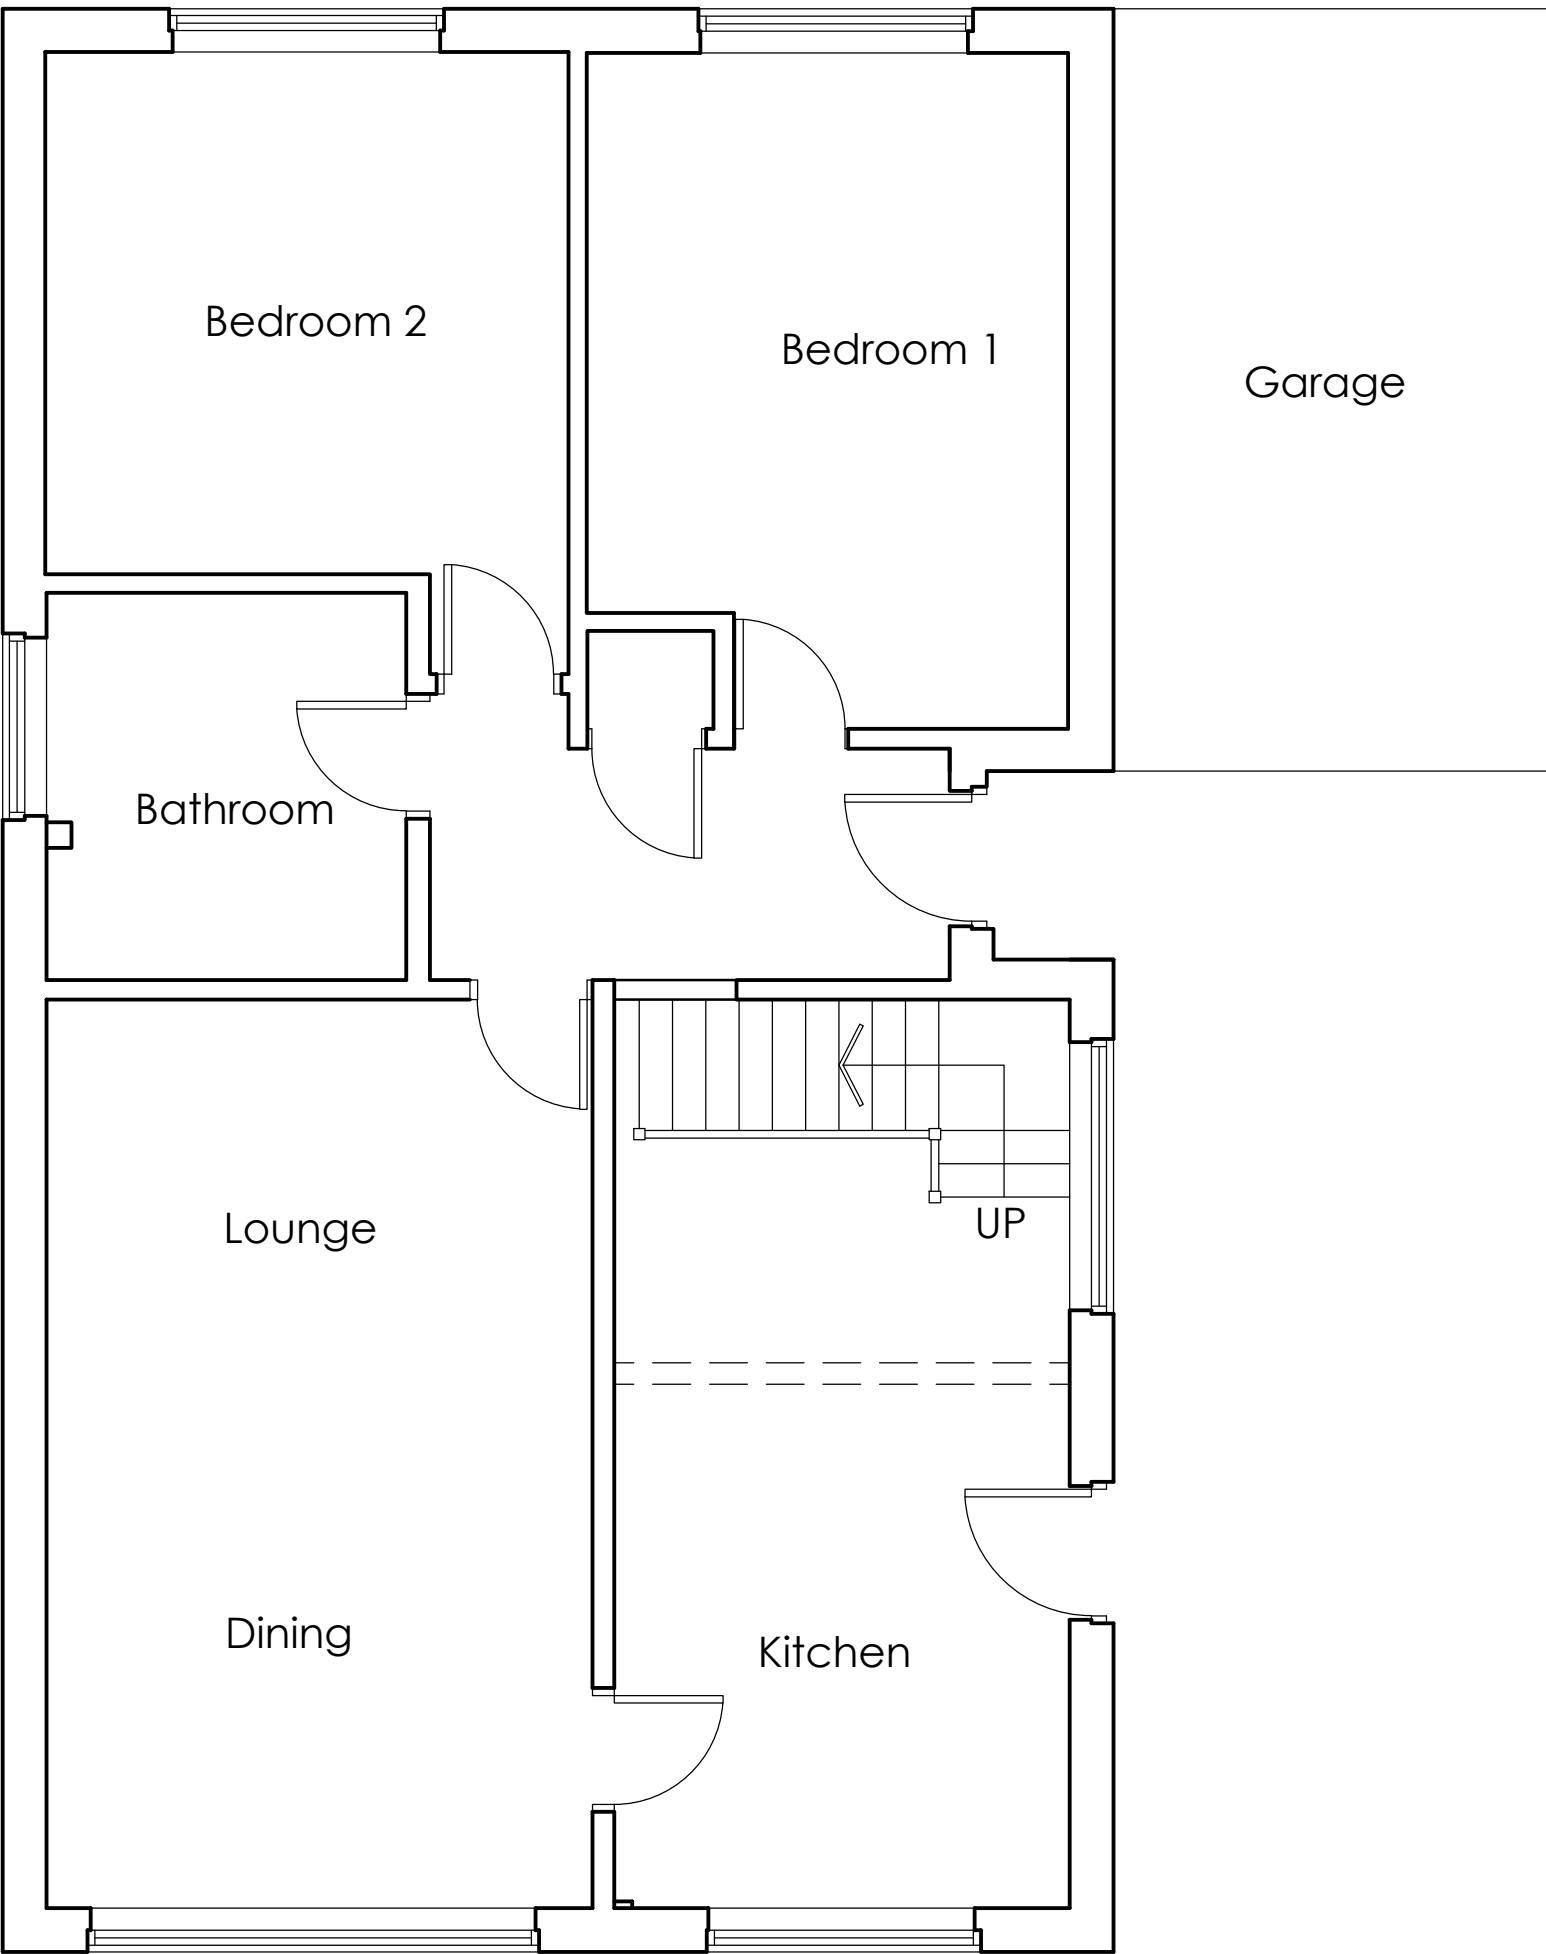

PROPOSED GROUND FLOOR
SCALE 1:50

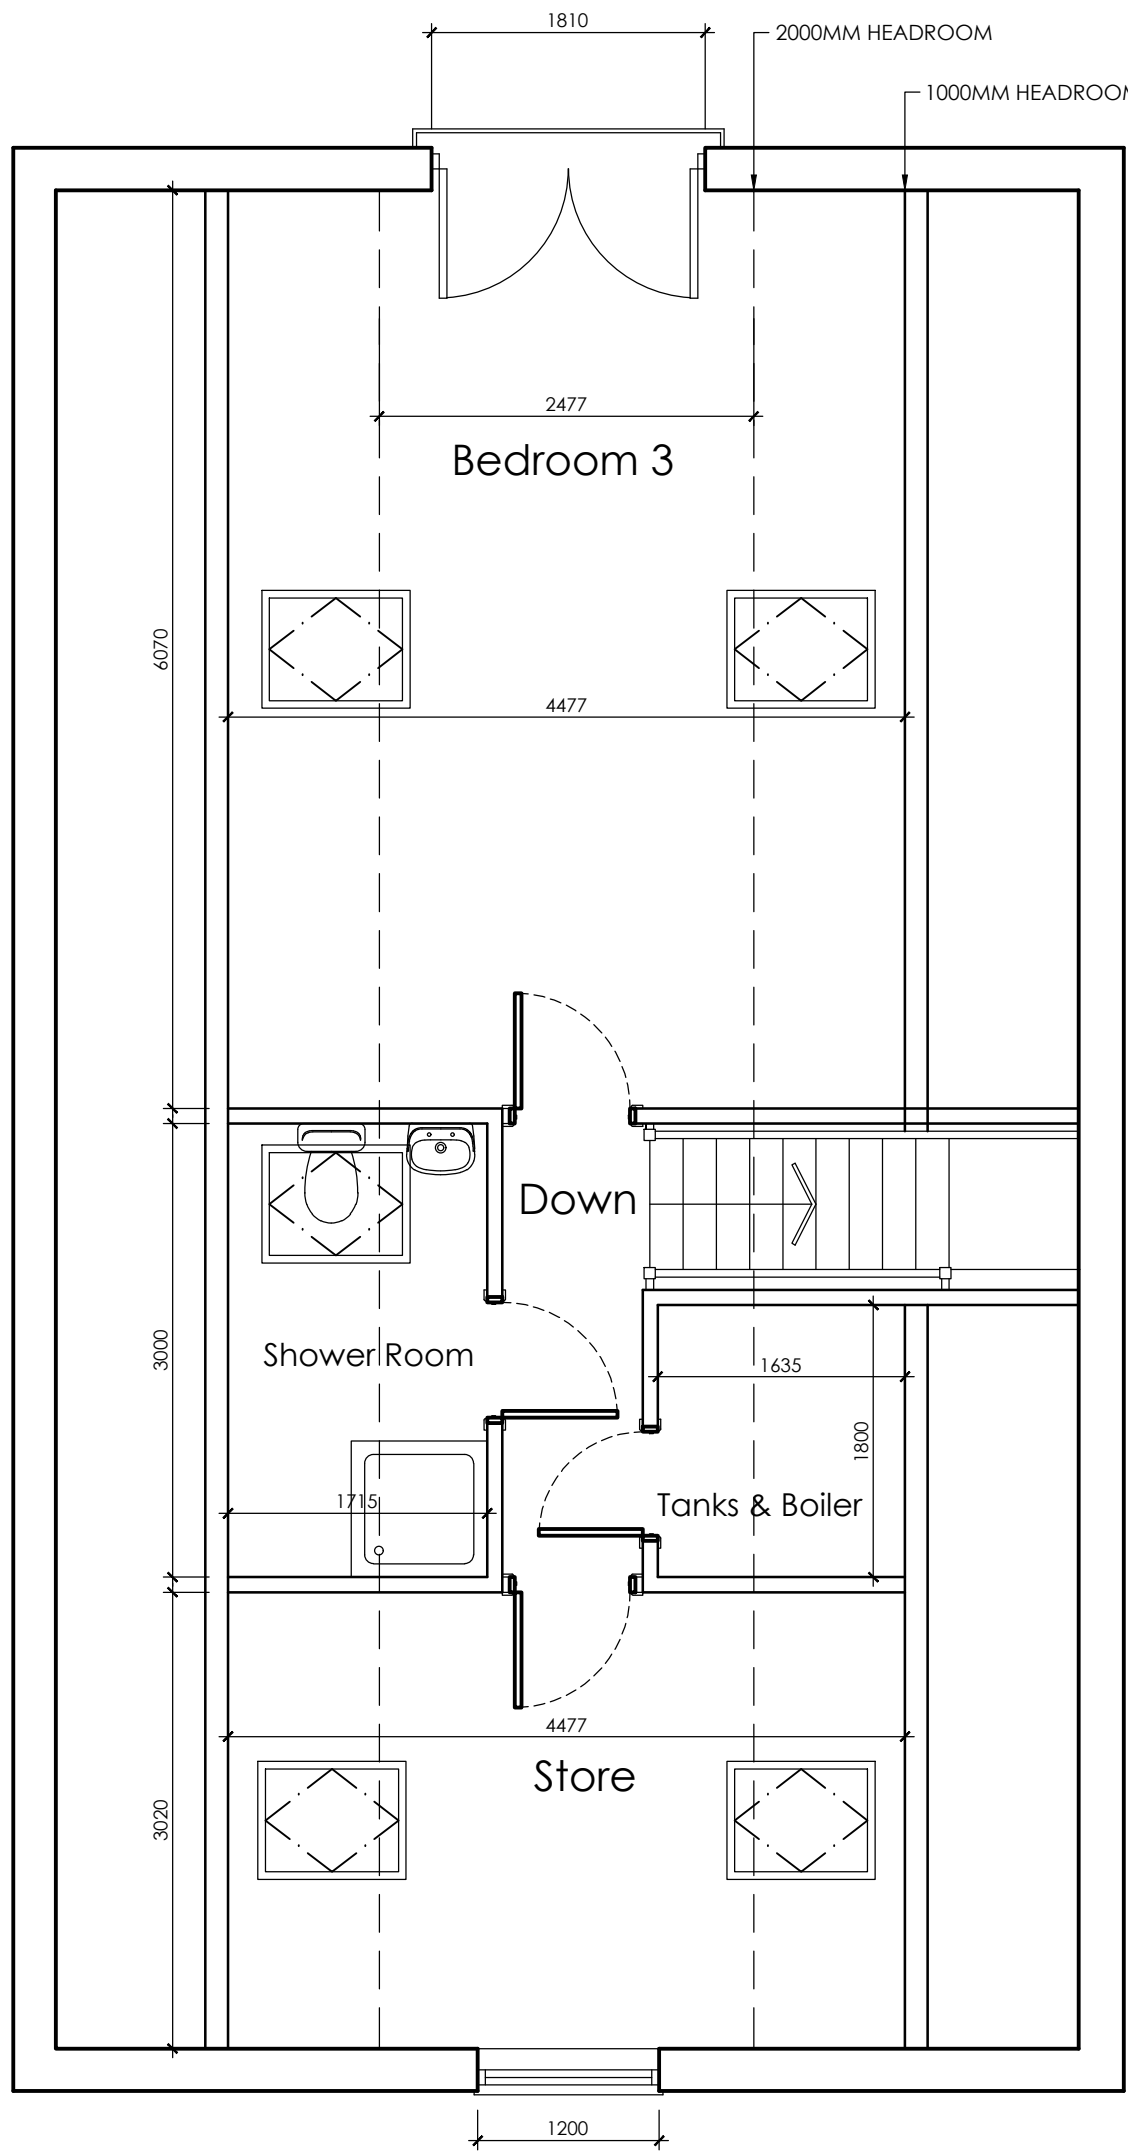


PROPOSED FIRST FLOOR
SCALE 1:50

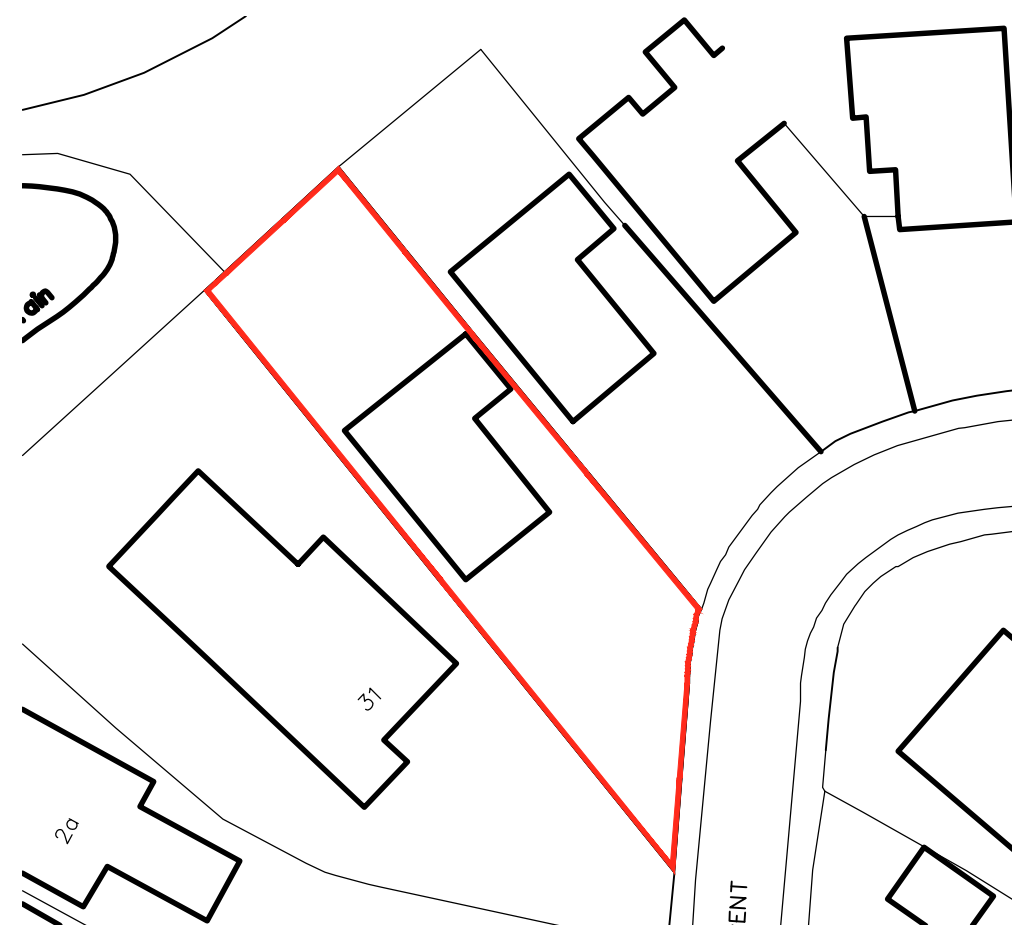

SITE PLAN
SCALE 1:500



LOCATION PLAN
SCALE 1:1250

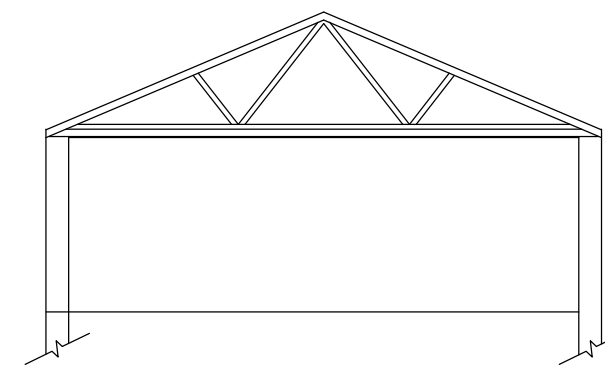

EXISTING GROUND FLOOR
SCALE 1:100

 WhiteAgus Architectural Services			OFFICE ONE, 34 VICTORIA ROAD, BARNSELEY, S70 2BU			Phone: 01226 208482 Email: info@whiteagus.co.uk Web: www.whiteagus.co.uk					
Project. PROPOSED LOFT WORK 33 BASLOW CRESCENT, DODWORTH BARNSELEY, S75 3SG					Client. MS C. SAYER						
Drawing Title. PLANS AND ELEVATIONS					Date. OCTOBER 2023		Scale. 1:50 & 1:100 @ A1				
					Ref. 23-083		Dwg. No. 03		Rev. B		
Date		Suffix	Description		Date		Suffix	Description			
13/11/2023		A	LAYOUT REVISED								
14/11/2023		B	REVISED TO CLIENTS REQUIREMENTS								