



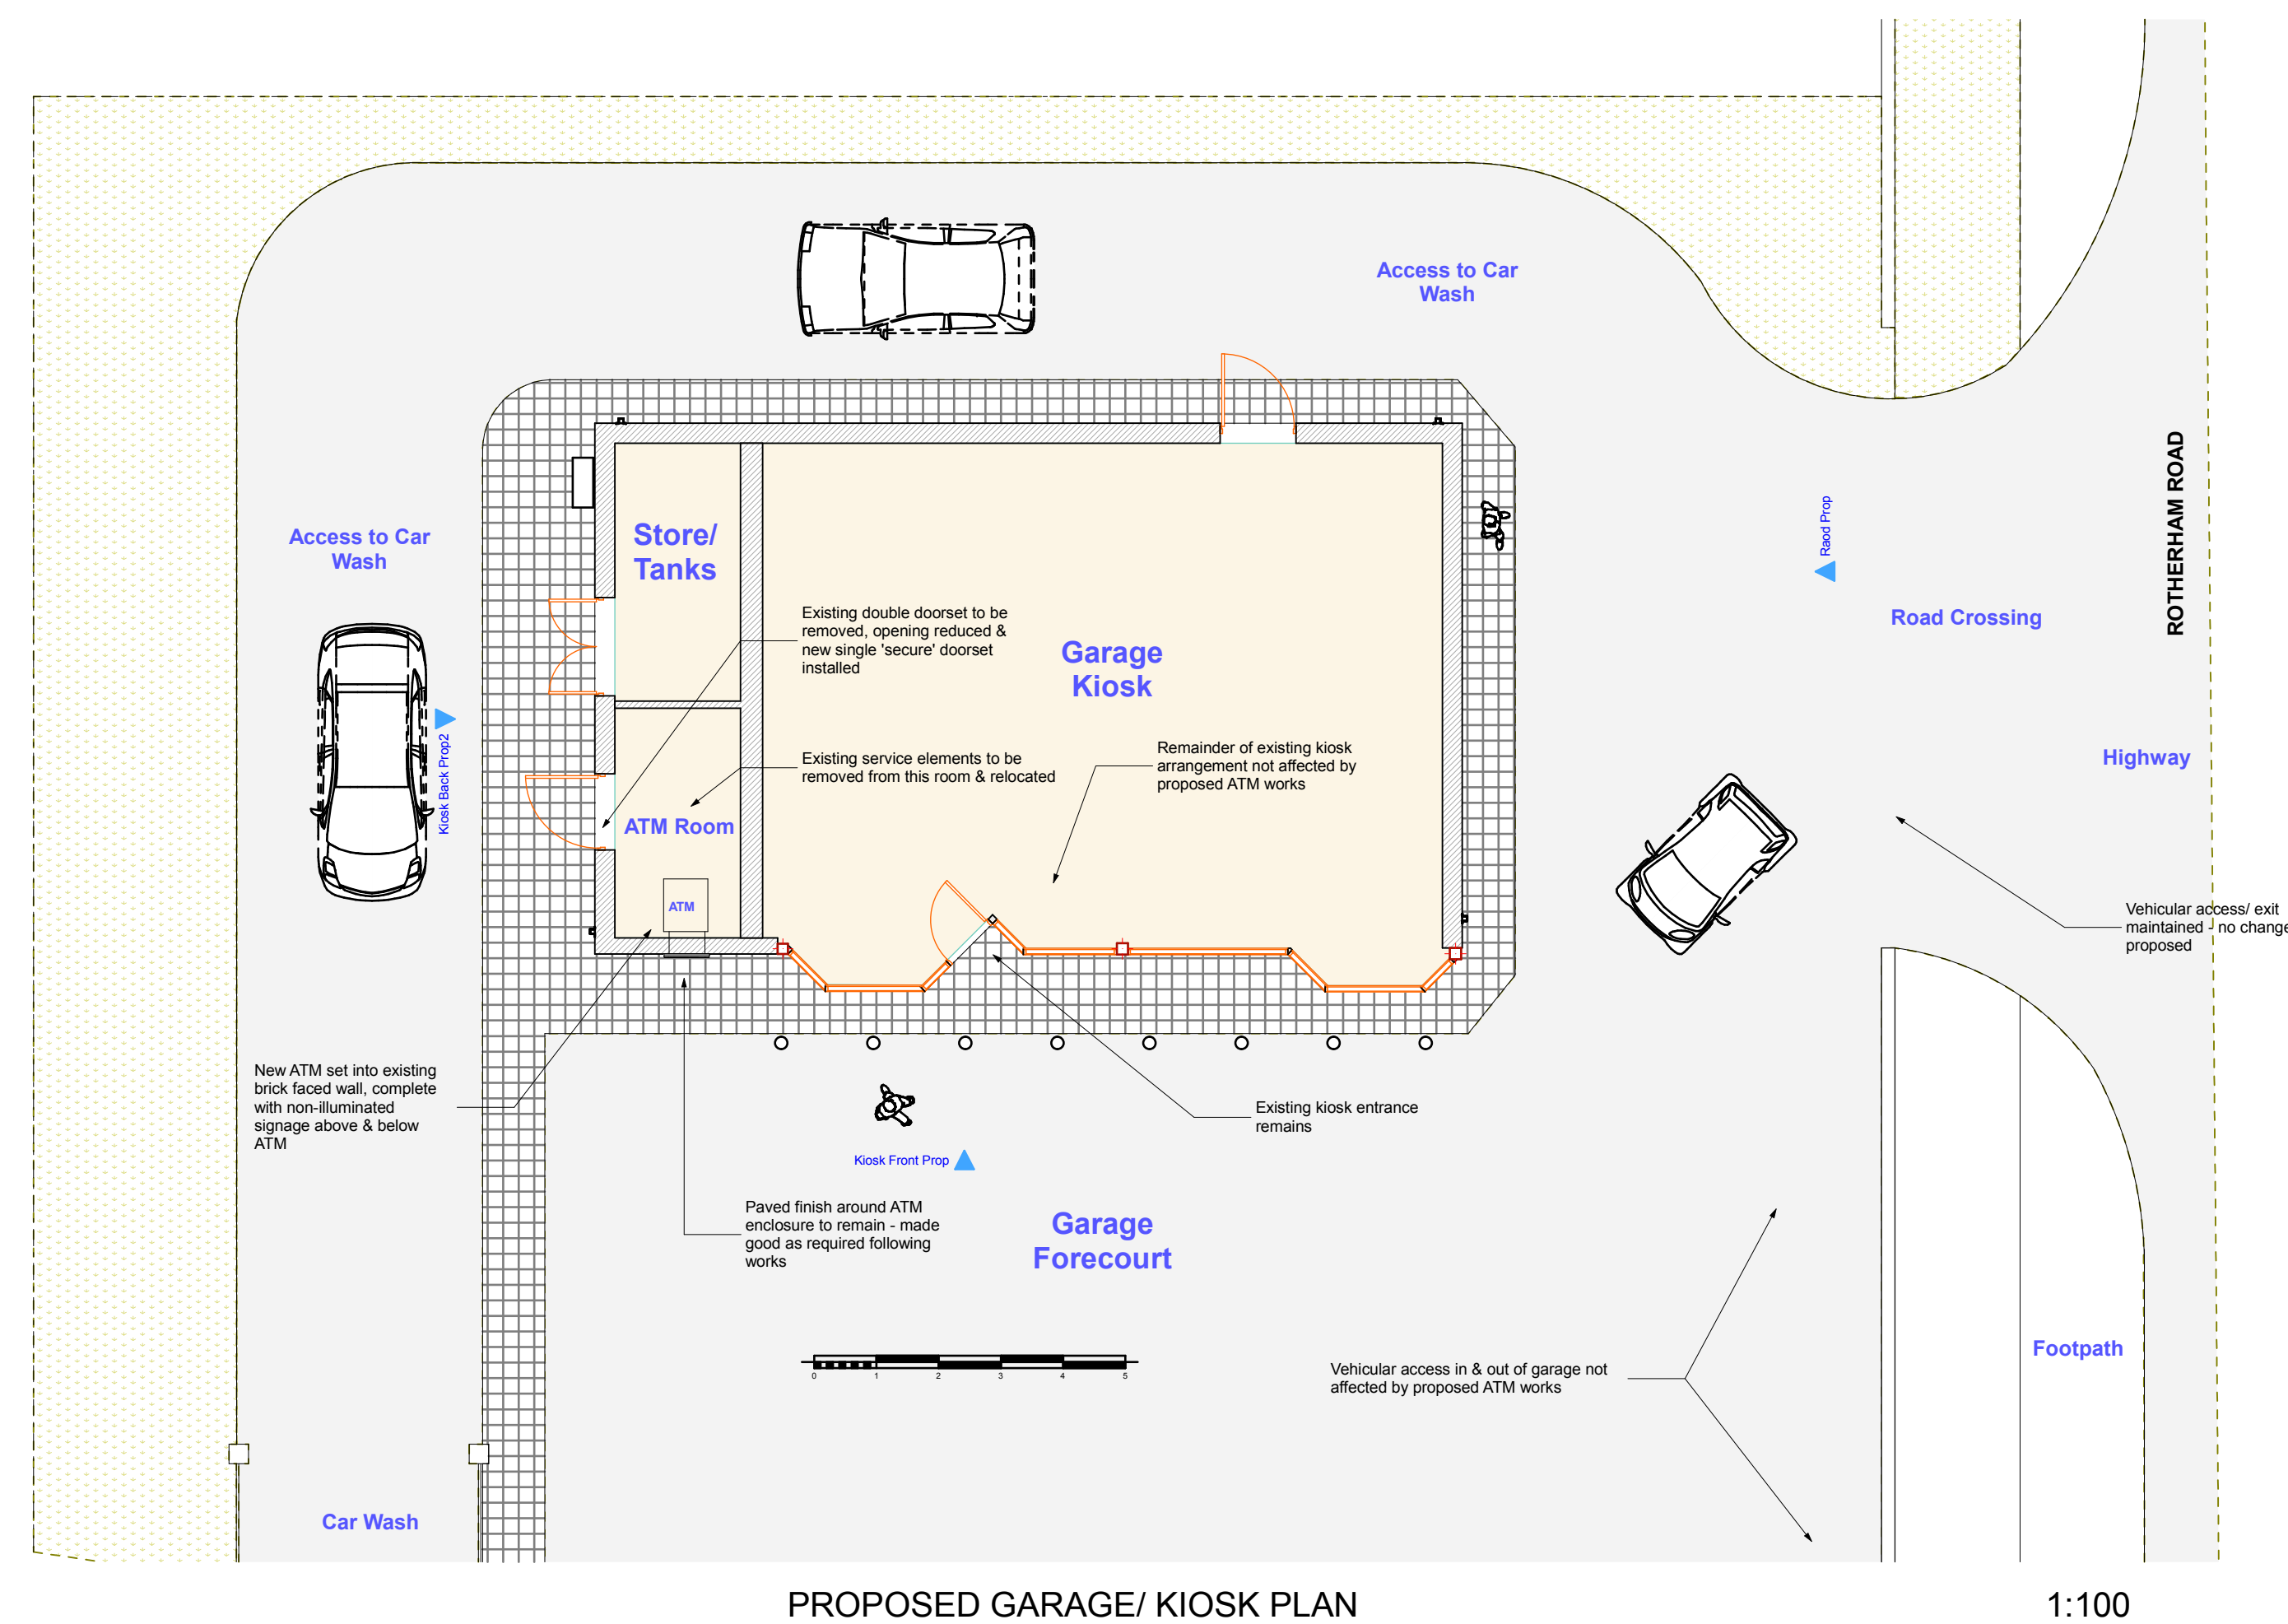

PROPOSED GARAGE/ KIOSK PLAN

1:100

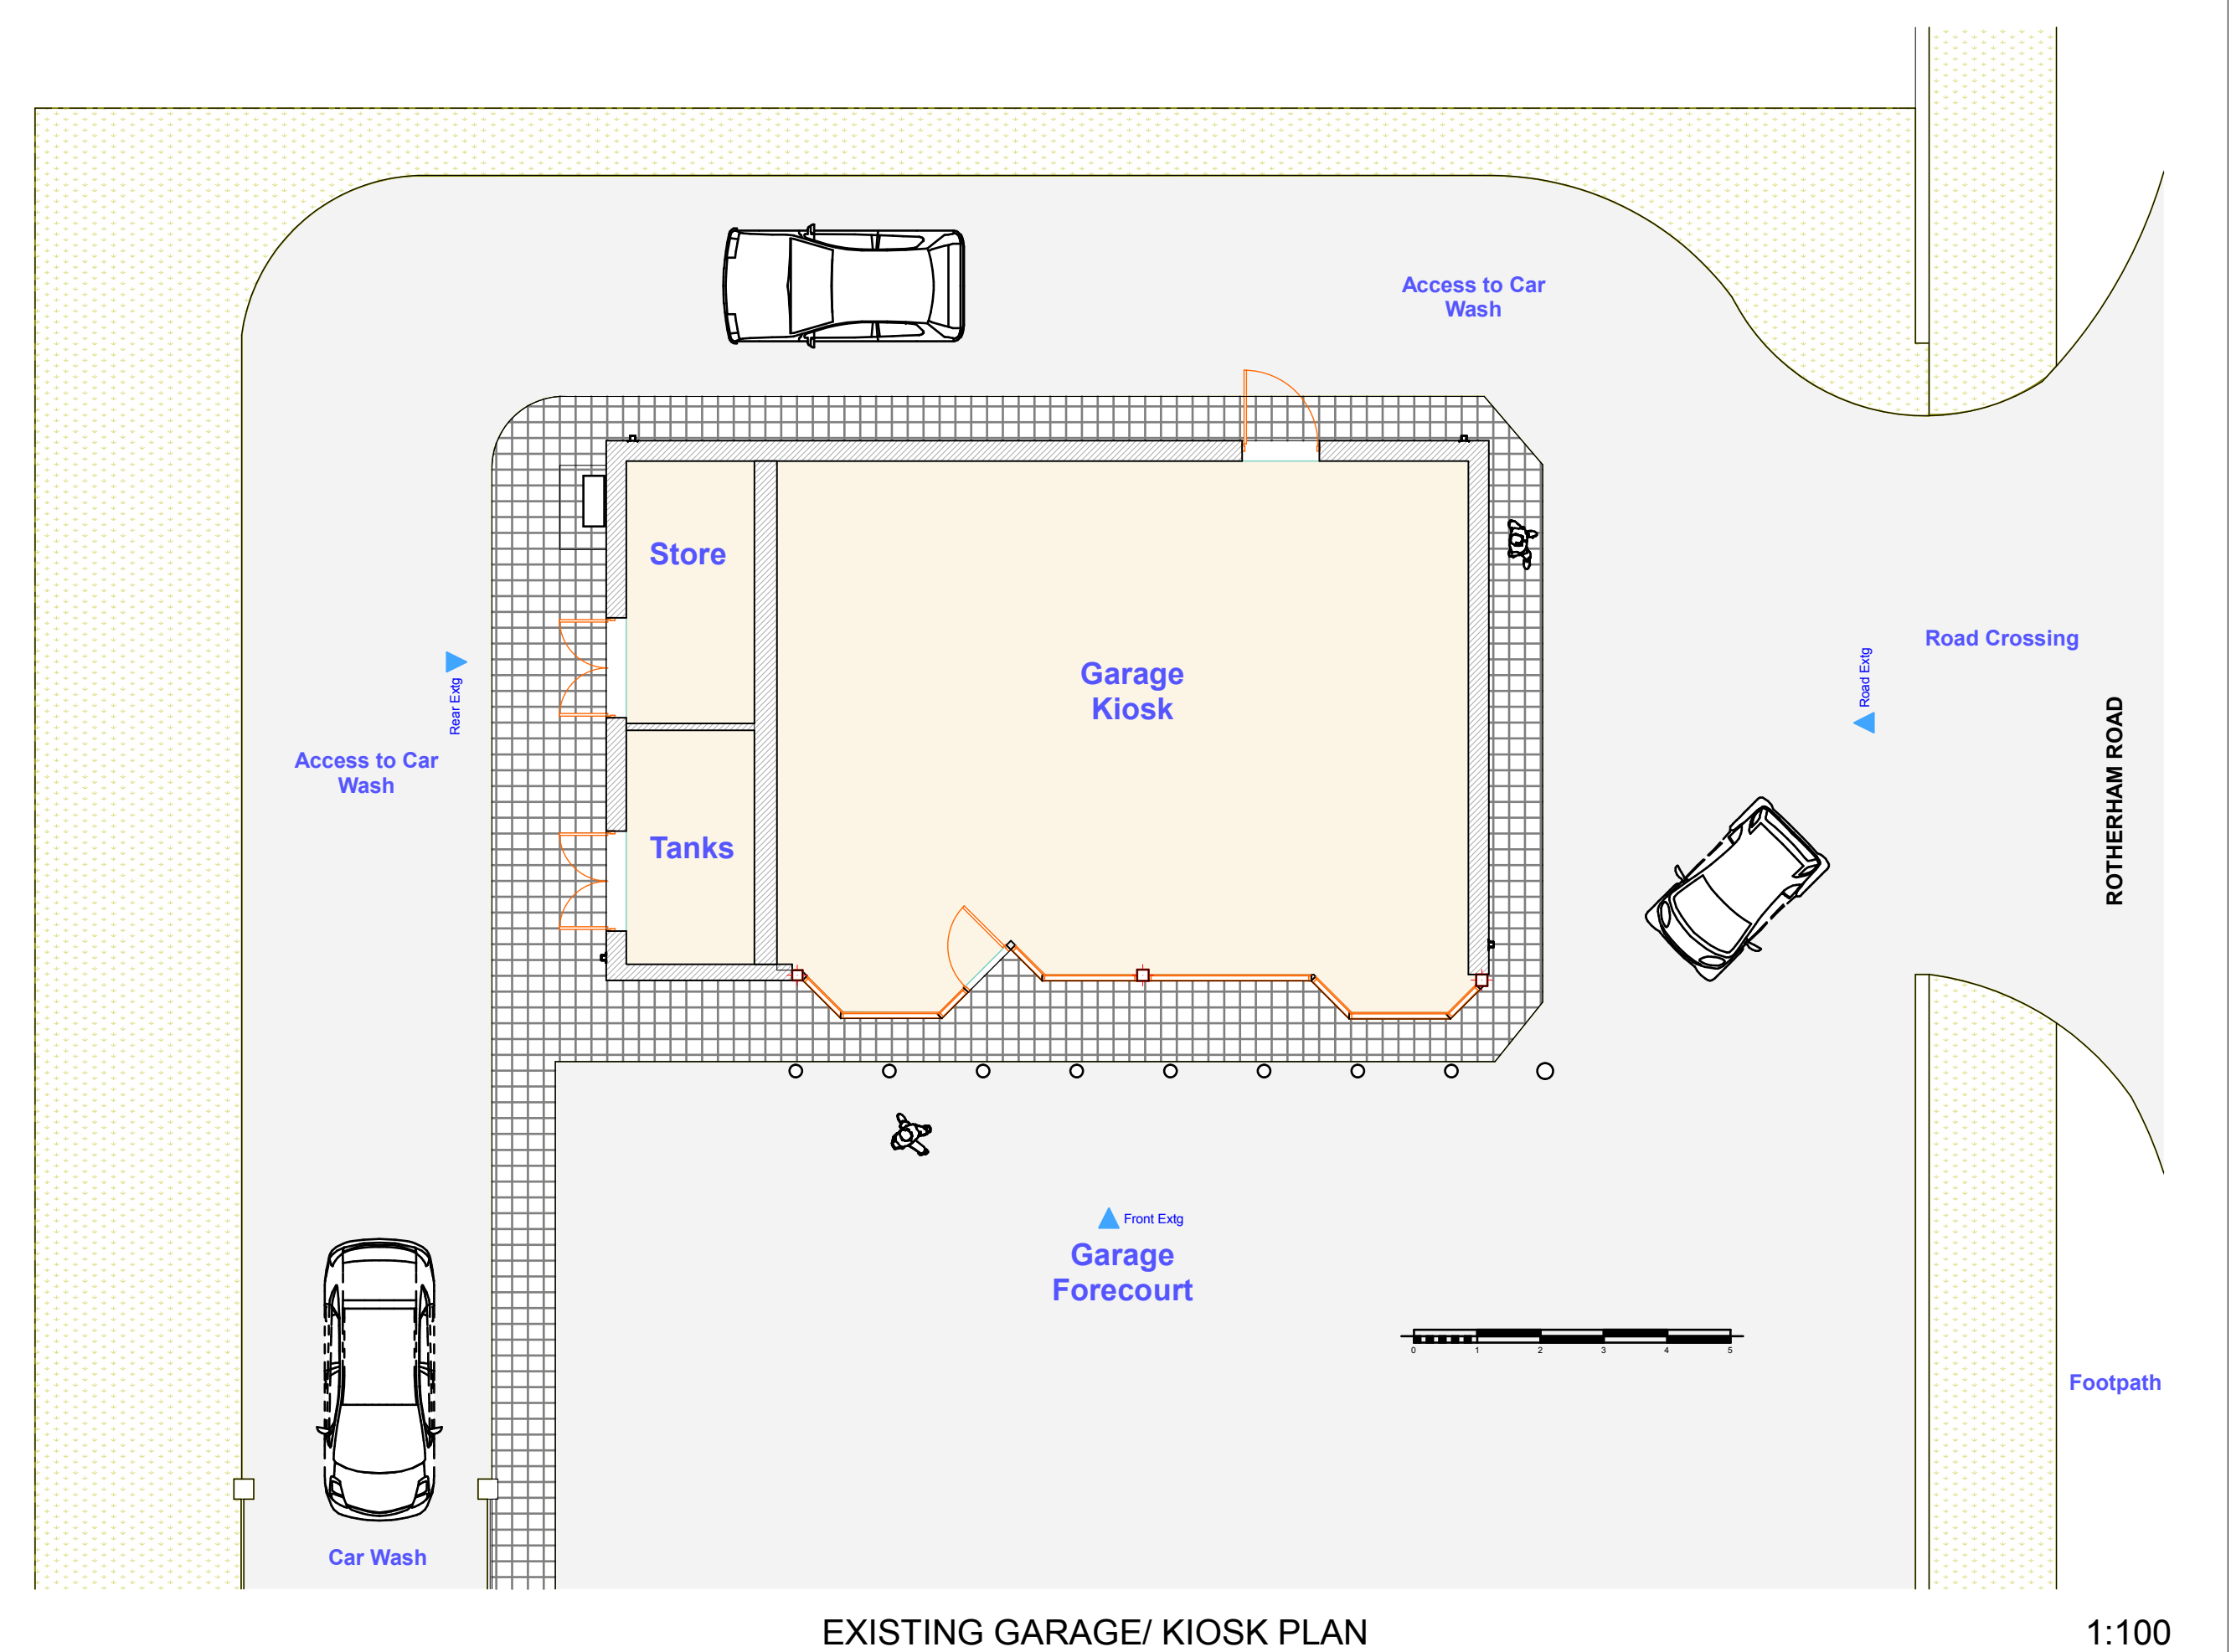


EXISTING GARAGE/ KIOSK PLAN

1:100




PROPOSED KIOSK FRONTAGE

1:100

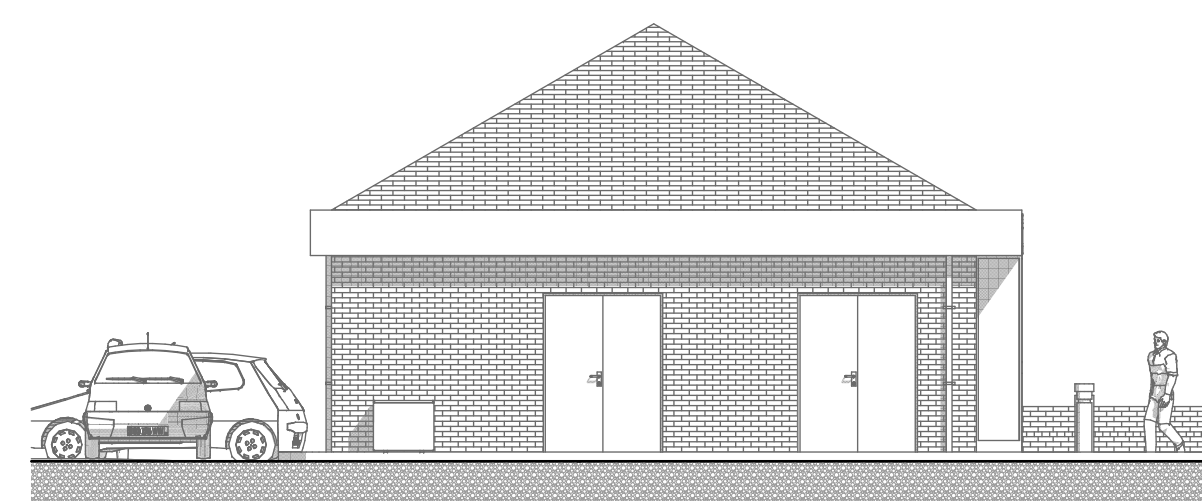


REAR KIOSK EXTG ELEVATION LOOKING TOWARD ROAD

1:100

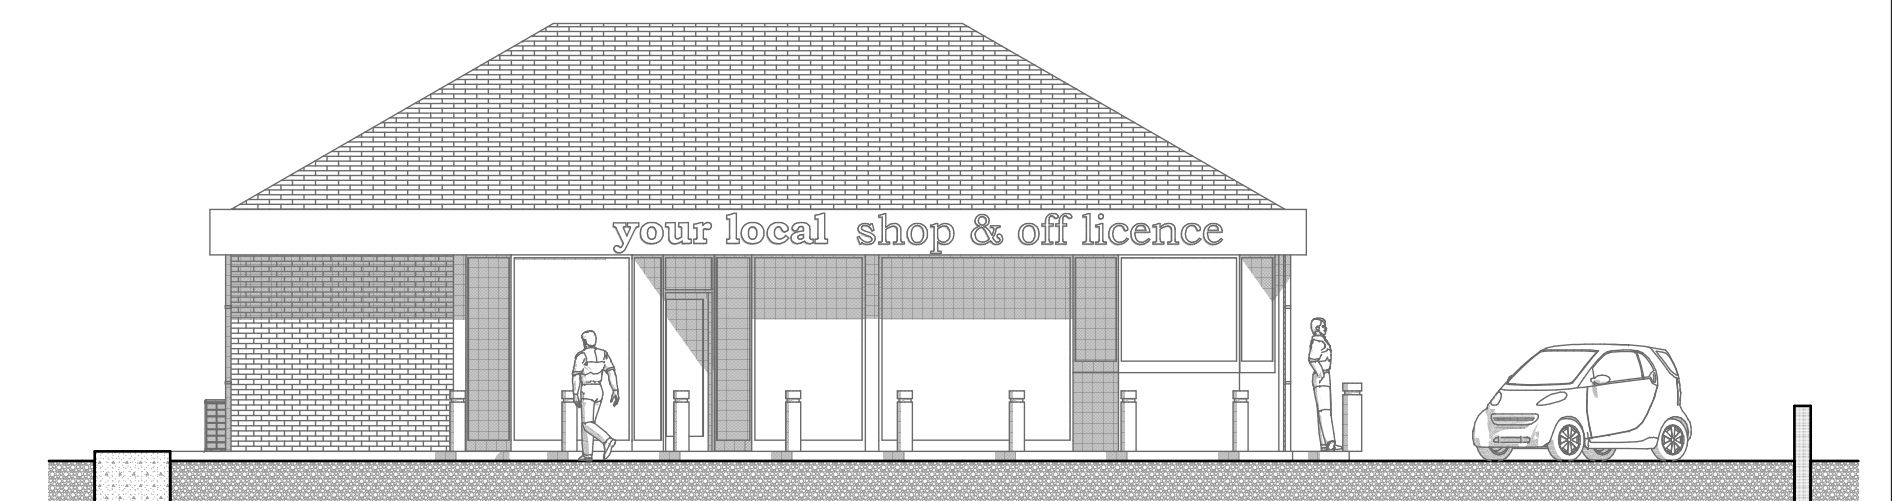


EXISTING KIOSK FRONTAGE

1:100

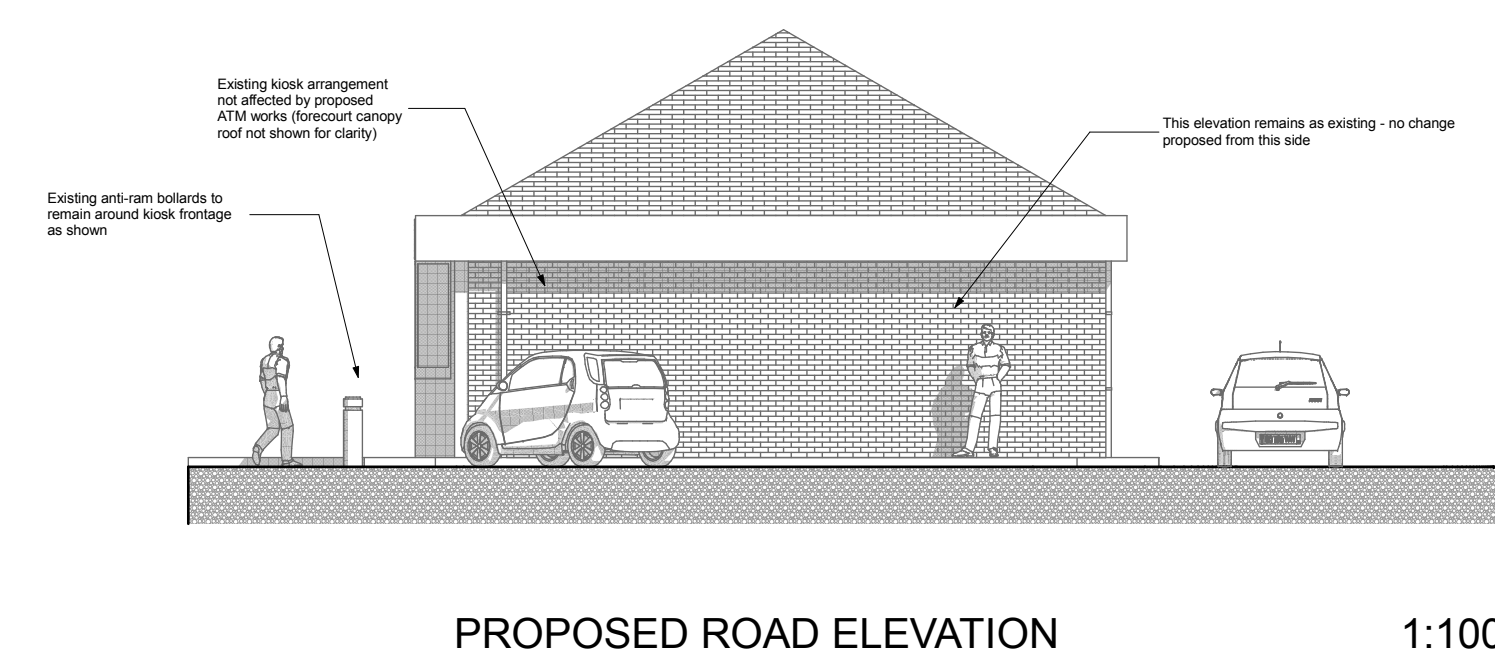


PROPOSED ROAD ELEVATION

1:100

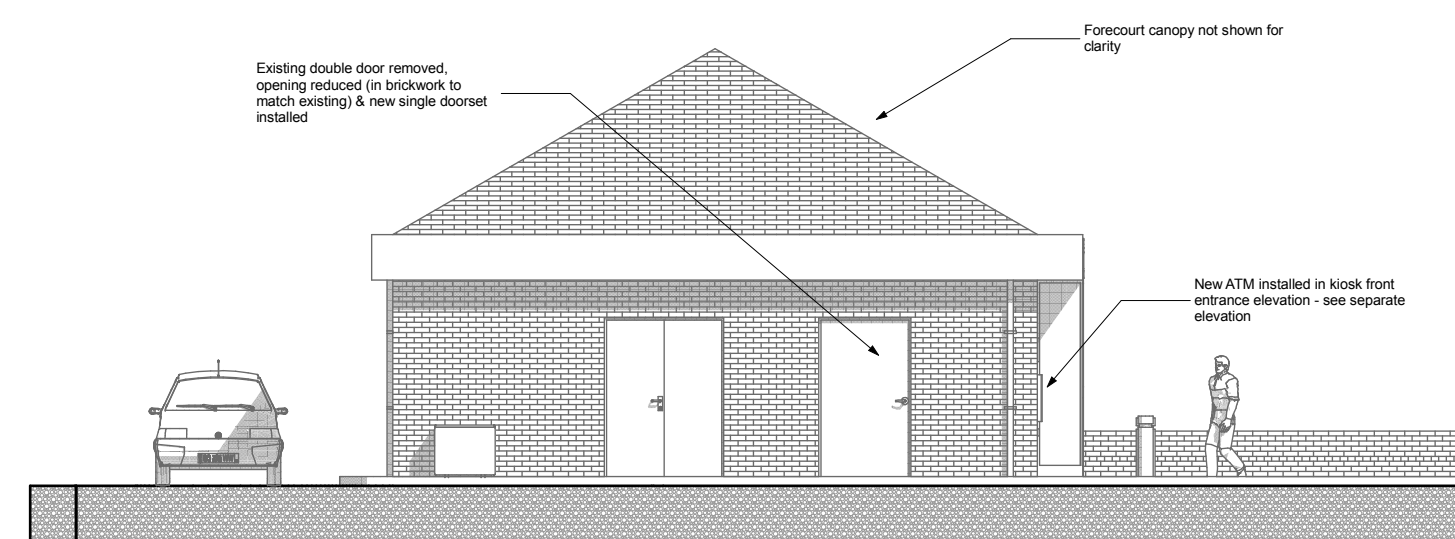

REAR KIOSK PROPOSED ELEVATION TOWARD ROAD

1:100

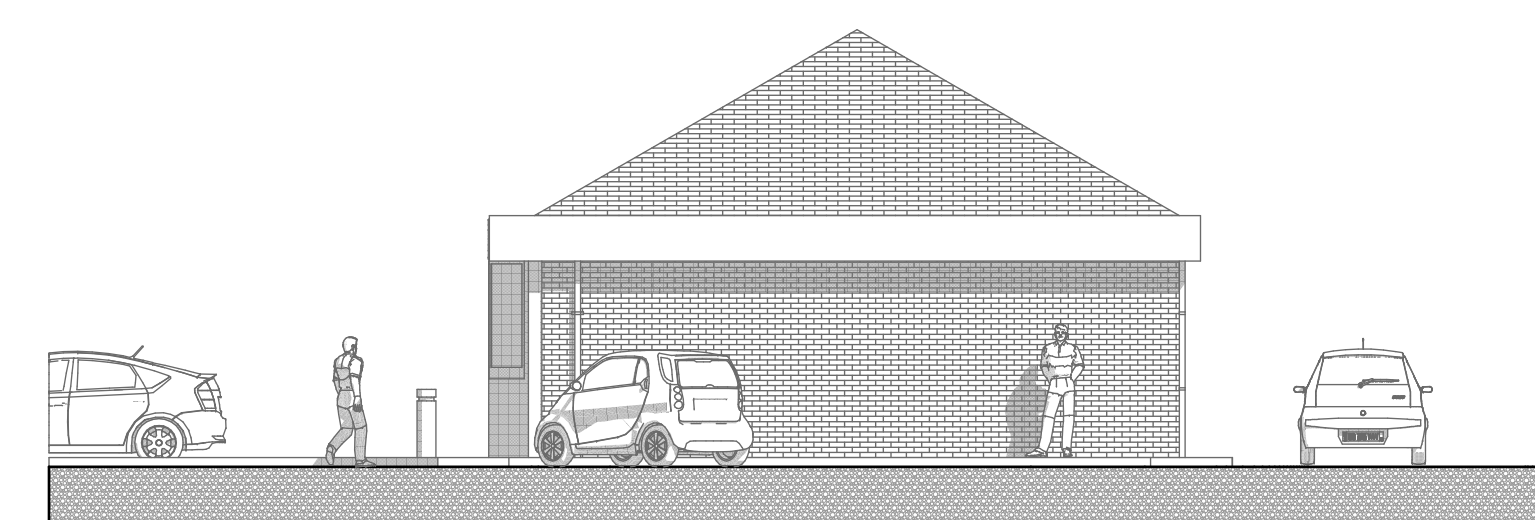

EXISTING ROAD ELEVATION

1:100

Rev A. 20.12.13. Door into ATM room amended to single.

|   |                           |           |
|---|---------------------------|-----------|
| Title<br><b>Floor Plan &amp; Elevations -<br/>As Existing &amp; Proposed</b>                                                           |                           |           |
| Project<br><b>Proposed ATM Installation at:<br/>Jet Garage, Bretton Service<br/>Station, Rotherham Road.</b>                           |                           |           |
| <b>VAUGHAN MONCKTON<br/>ARCHITECTURE</b><br>105 LONG ROW, HORSFORTH,<br>LEEDS, LS18 5AT<br>Telephone: 01132 253 530 Fax: 01132 253 722 |                           |           |
| Drawn<br>P.B.   | Date<br>Nov 2013          |           |
| Scale<br>As shown @ A1   | Drawing No.<br>2033/11/01 | Rev.<br>A |