



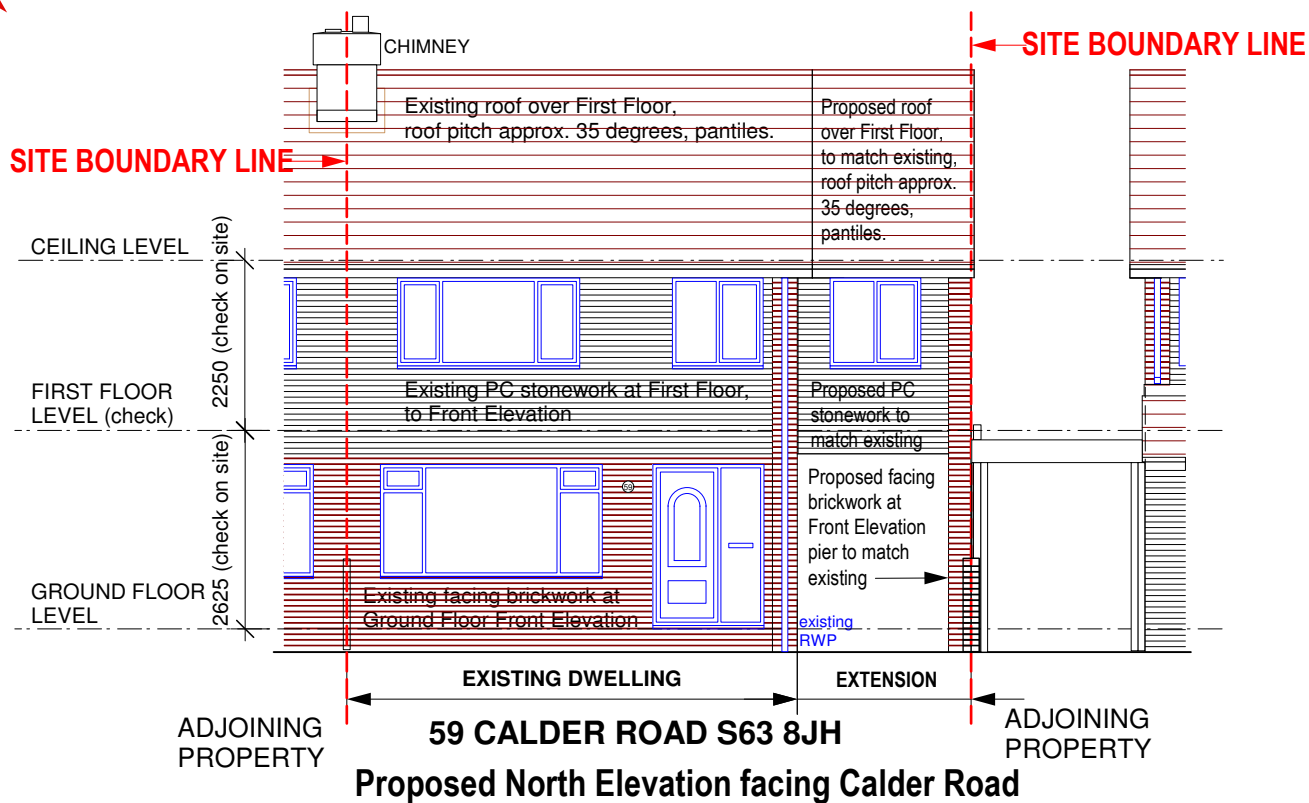

NOTES
 SEE NOTES FOR BUILDING
 REGULATIONS AND
 CONSTRUCTION ON DRAWINGS
 NUMBER RG-C06 AND RG-C07

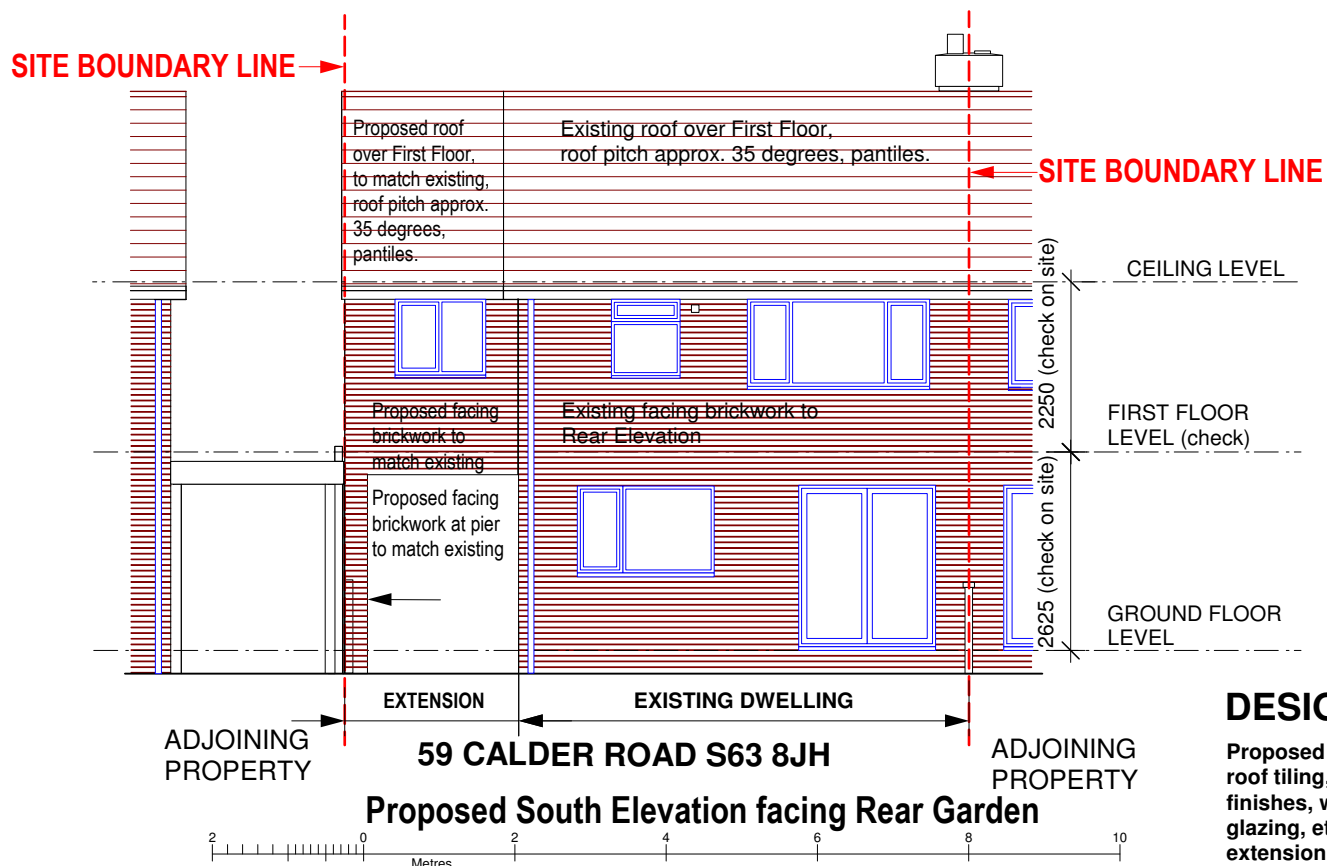

DESIGN NOTE.
 Proposed facing brickwork,
 roof tiling, features,
 finishes, windows, gutters,
 glazing, etc., externally to
 extension are to match
 existing construction.

**Proposed two storey side extension to existing residence for Mr R Garrett,
 59 Calder Road, Bolton-upon-Dearne, South Yorkshire S63 8JH
 Proposed Front and Rear Elevations Scale 1:100 Date April 2012**

DRAWING NO. RG-C04.