

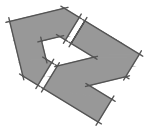


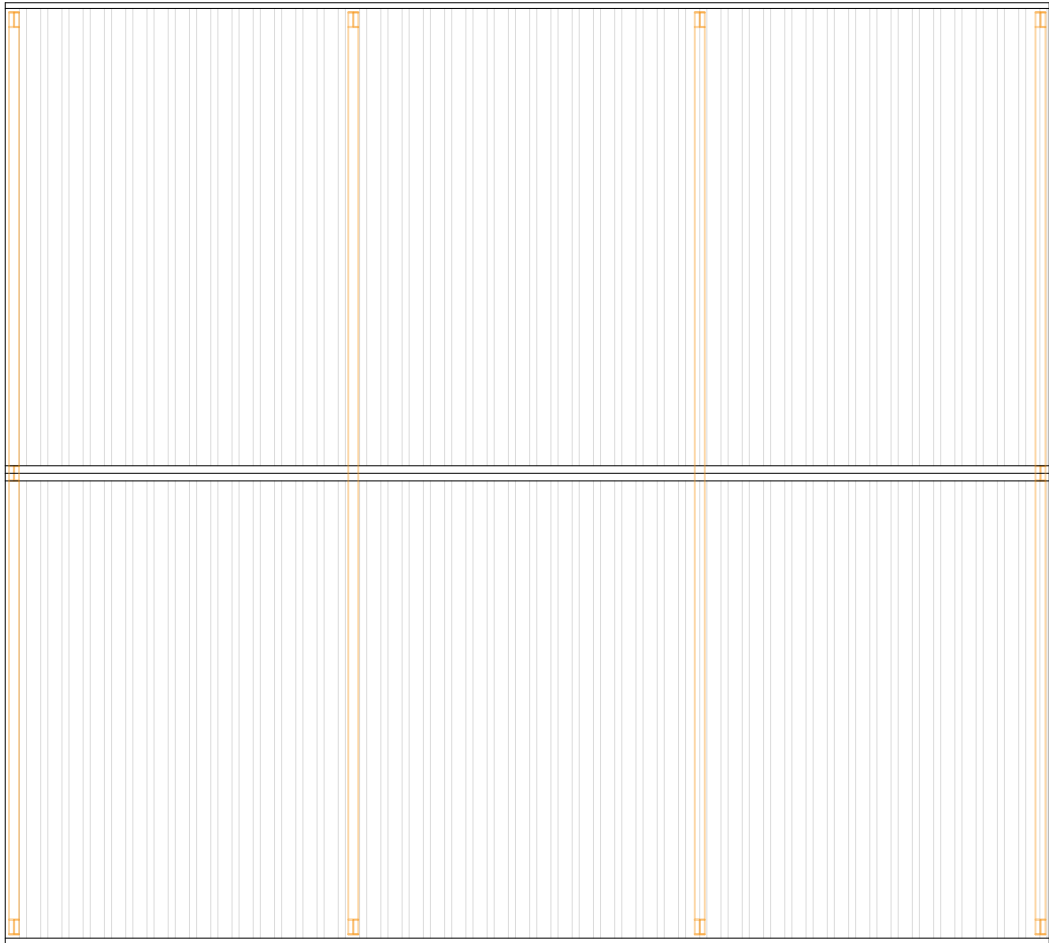

PROPOSED ROOF PLAN

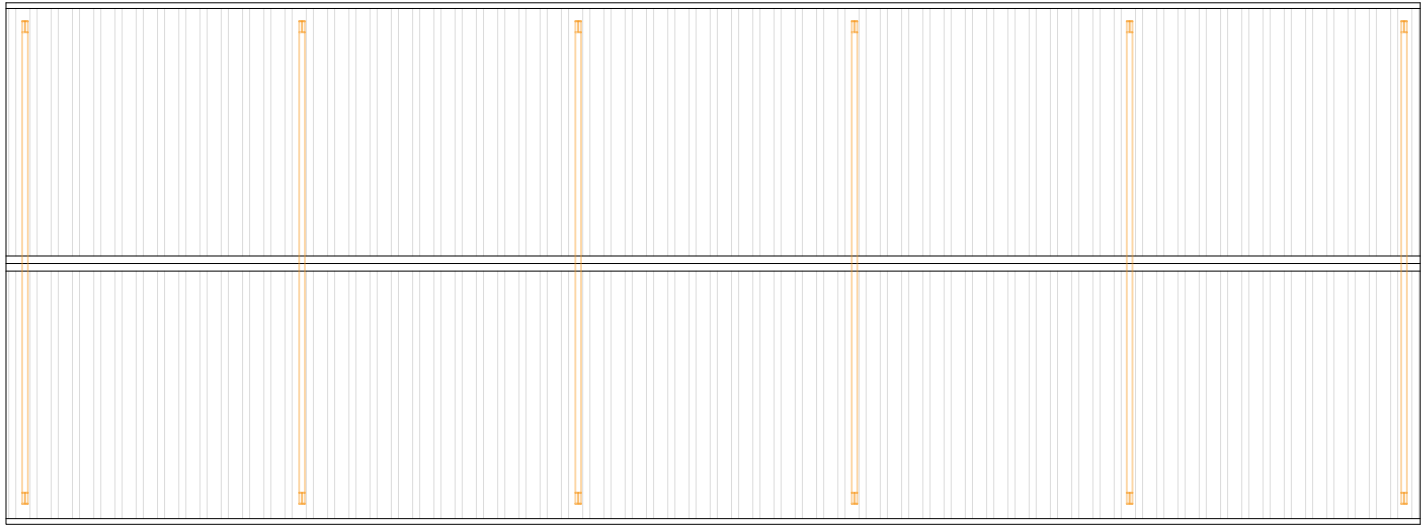

GENERAL NOTES:

Drawing copyright of DS&L Property Consulting Ltd.

Dimensions should be checked and verified on site prior to any construction or alteration.



Existing walls to be retained



Proposed walls




Steel stanchions to be retained



Steel rafters to be retained



PROPOSED WALL PLAN

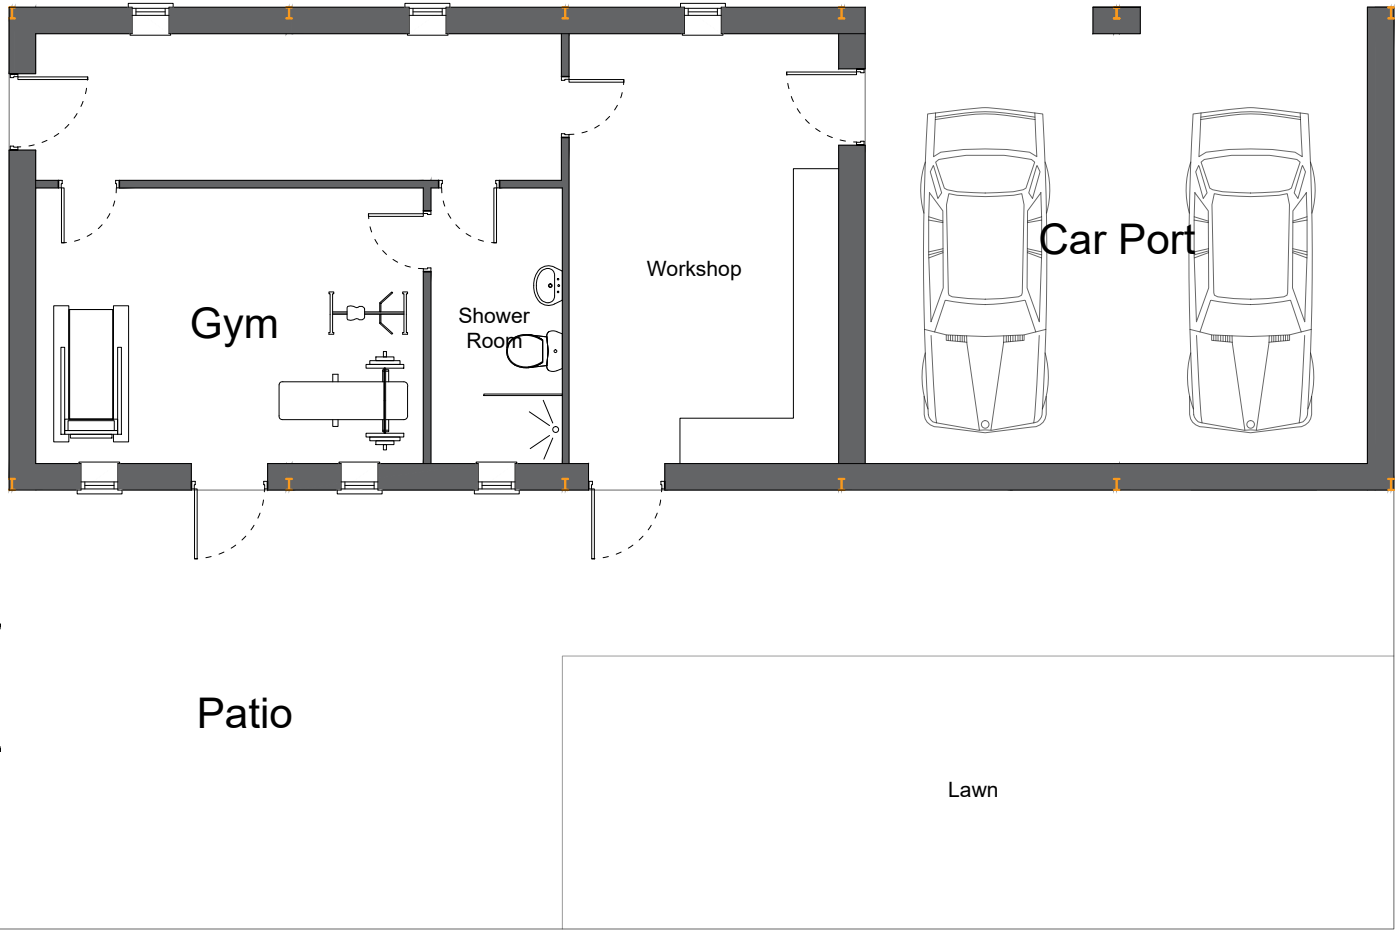

Site Address:			
Jowett Farm Building, Jowett House Ln, Cawthorne, S75 4AS			
Project:			
Class Q Barn Conversion			
Drawing title:			
Proposed Wall Plan and Roof Plan			
Status:	Date:		
Planning	April 2024		
Project no:	Drawing no:	Revision:	Scale:
FP-Jow-Q	05	-	1:100@A3