



Drawing No.	Rev No.
MDL001 -002	A

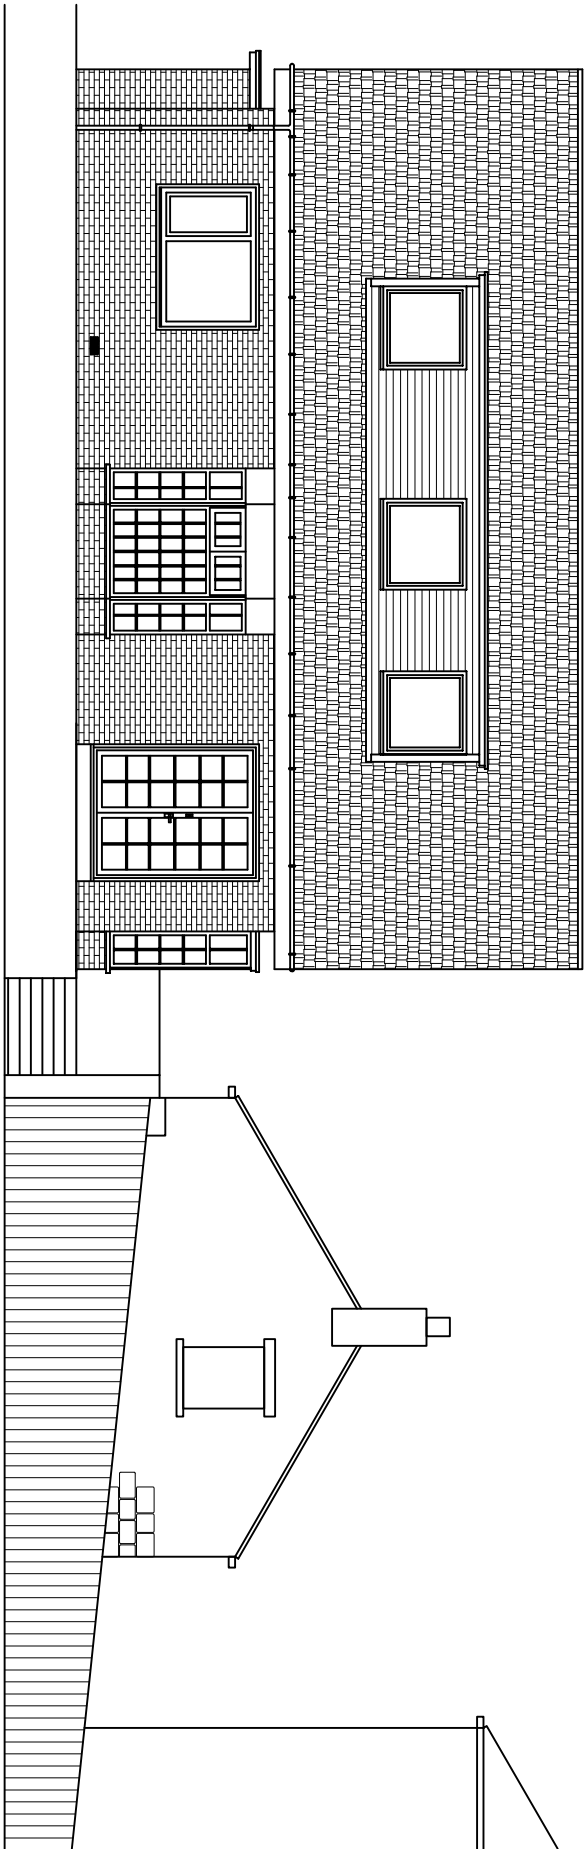

EXISTING FRONT ELEVATION
SCALE 1:100 AT A3

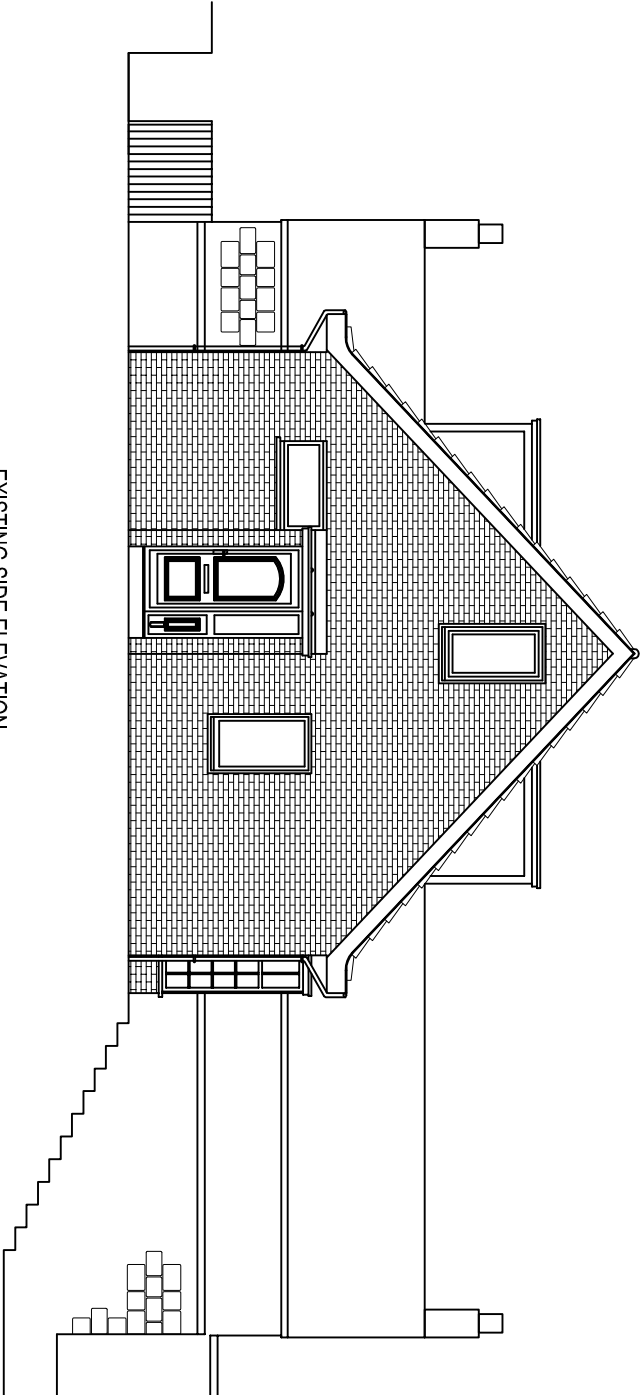

EXISTING SIDE ELEVATION
SCALE 1:100 AT A3

DO NOT SCALE: Contractor to check all dimensions and report any omissions or errors

NOTES

A	Title revised	JRB	DL	DL	12/03/10
Rev	Description	By	Chk	App	Date

JRB DESIGNS LTD
166 Churchfield Lane
Barton
Barnsley
S75 5EA
Tel: 01226 383542
Fax: 01226 380078
Mob: 07970 541192
Email: join@jrbdesigns.co.uk

This drawing is copyright. © Jrbdesigns Ltd.

Client

MR D LEAKE

Drawing Title

EXISTING ELEVATIONS 1

Address

1 VICAR ROAD
DARFIELD
BARNSLEY
S73 9JZ

Project Title:

CONVERSION OF OUT BUILDING
& HOUSE TO NEW DWELLING

Purpose of Issue:

PLANNING

Drawing Status

FIRST ISSUE

Scale at A3 AS SHOWN	Drawn By JRB	Date 07/05/2008	
Checked By DL	Date 07/05/2008	Approved By DL	Date 07/05/2008
Project No. MDL001	Drawing No. 002		Revision A

APPROVAL ☒ INFORMATION ☐ TENDER ☐ CONTRACT ☐ CONSTRUCTION ☐