





FRONT ELEVATION
AS PROPOSED

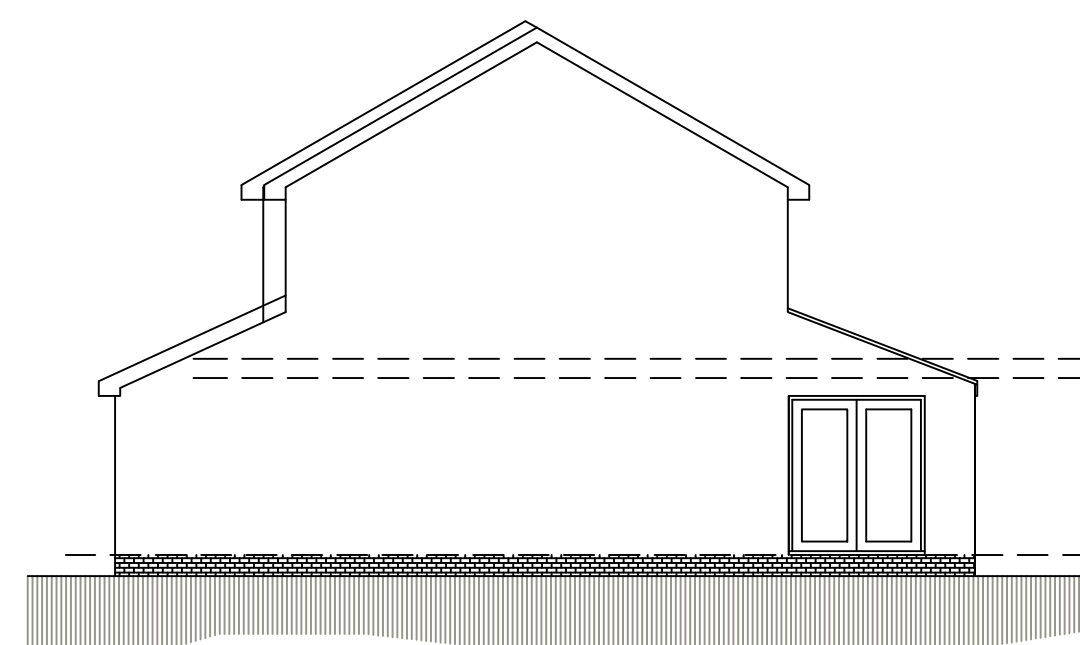


SIDE ELEVATION
AS PROPOSED




REAR ELEVATION
AS PROPOSED

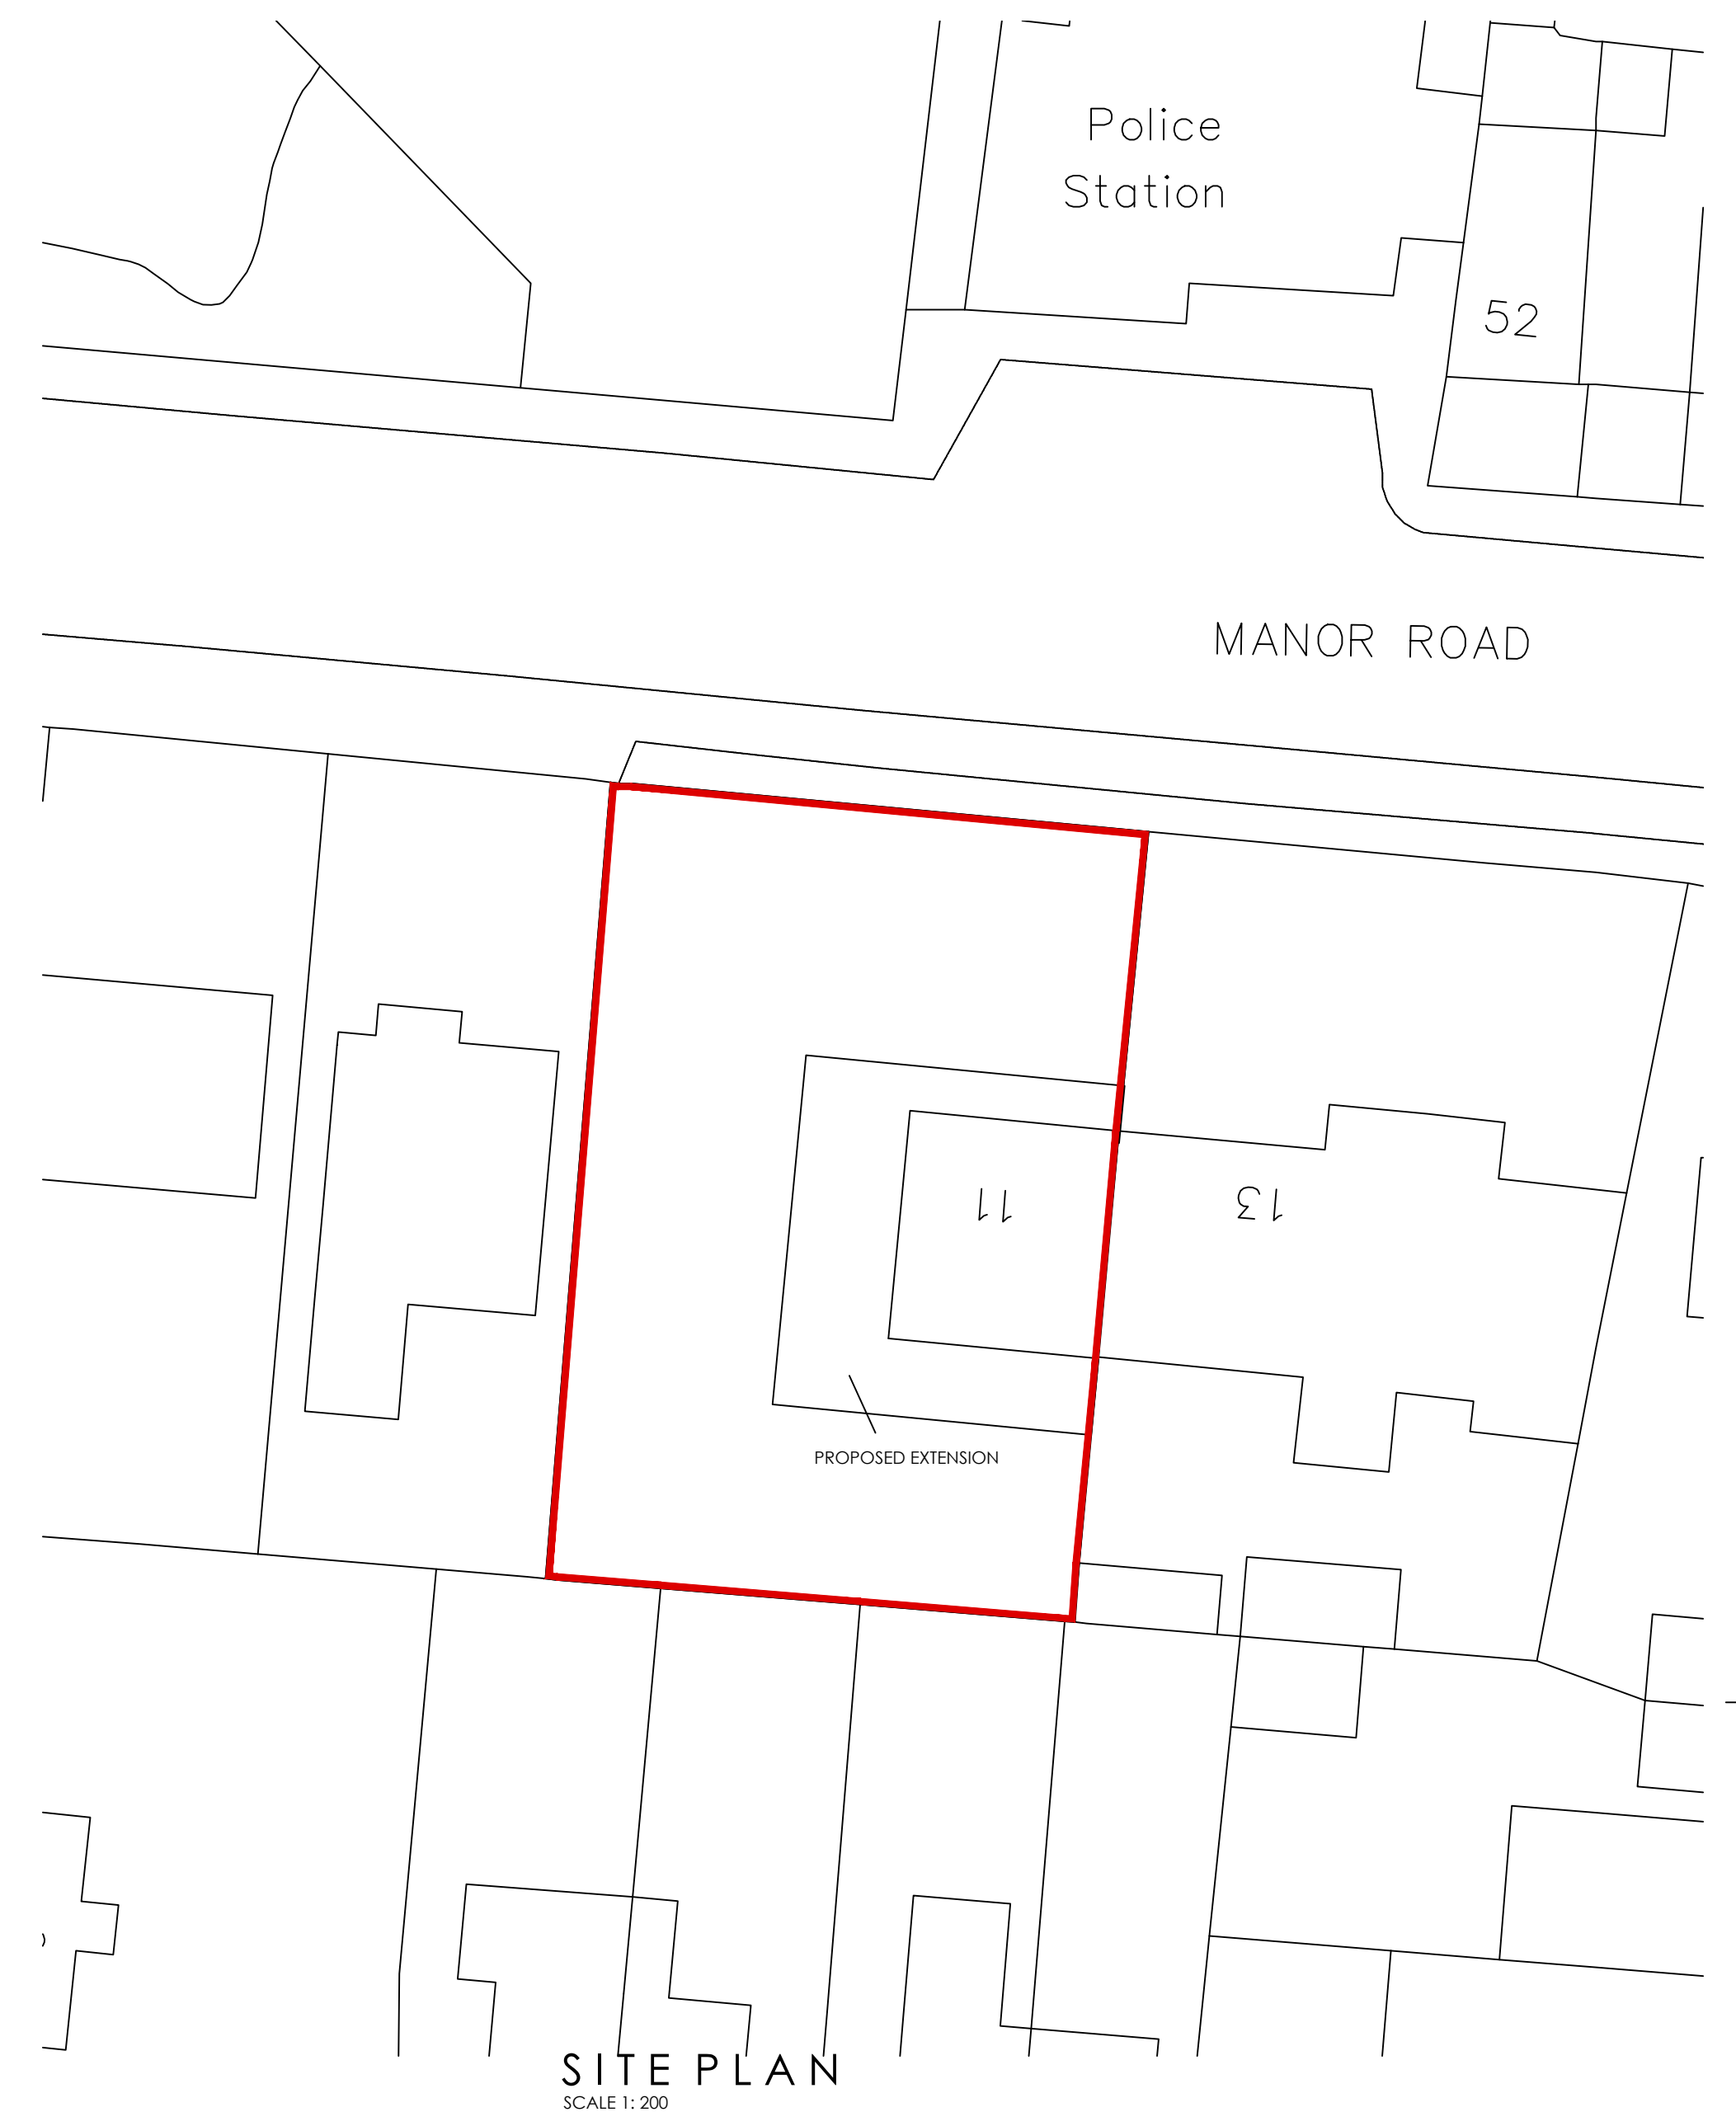


SITE PLAN
SCALE 1: 200

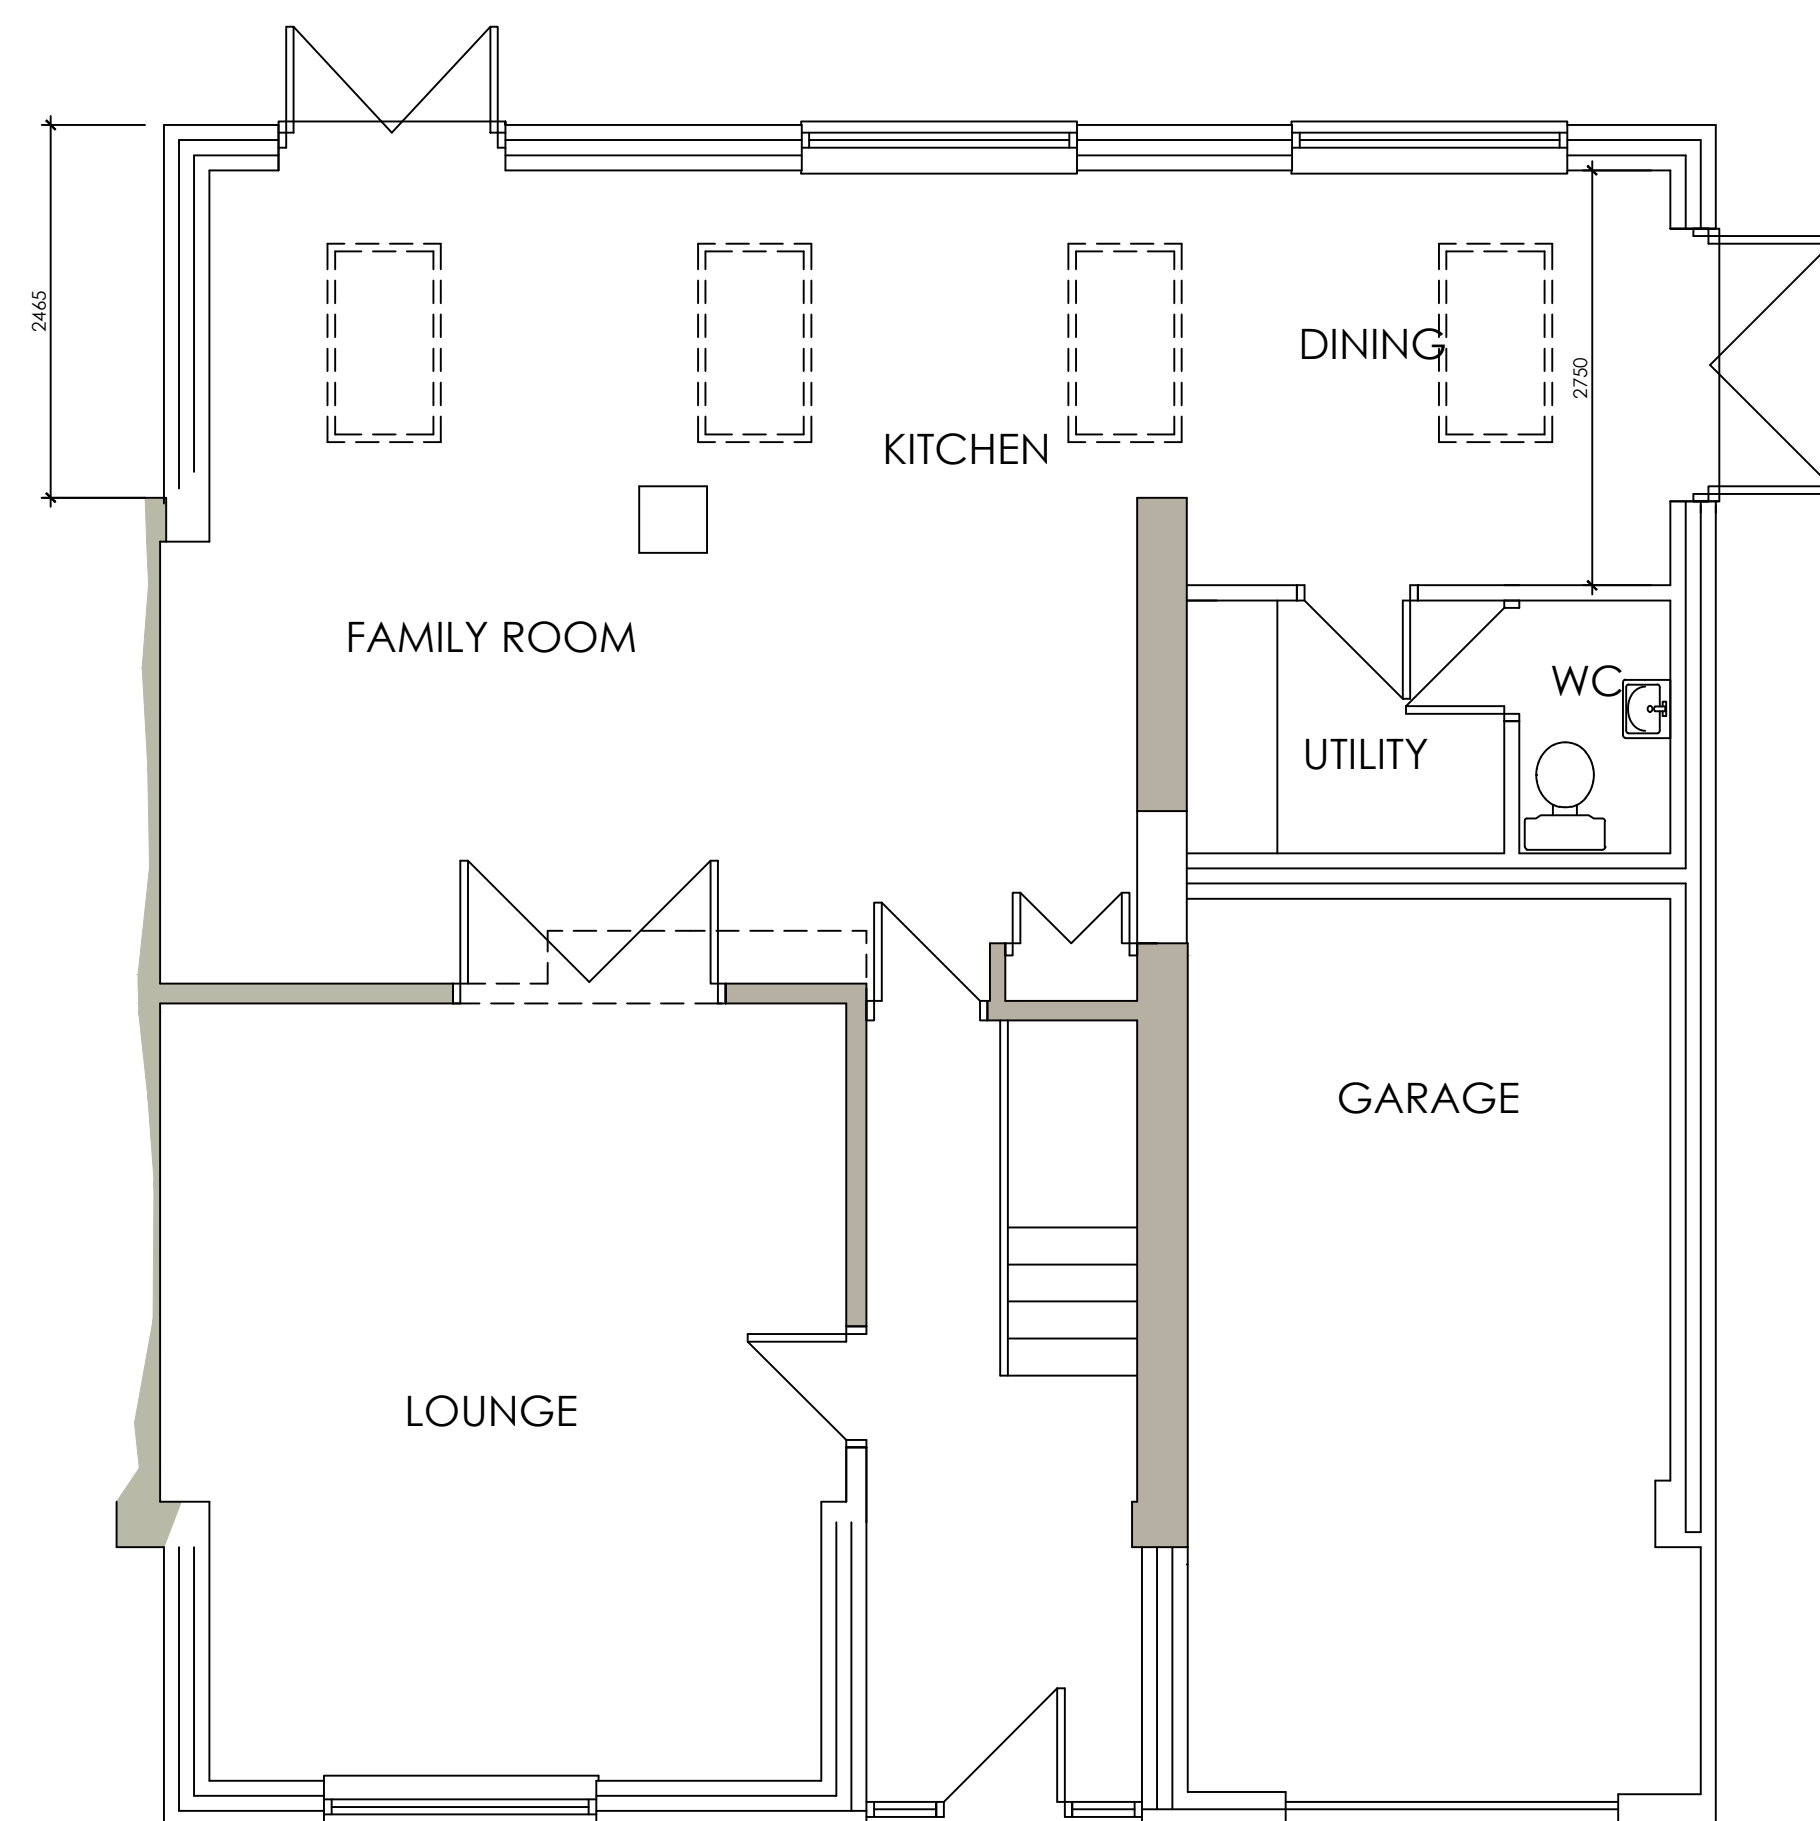

GROUND FLOOR PLAN AS PROPOSED

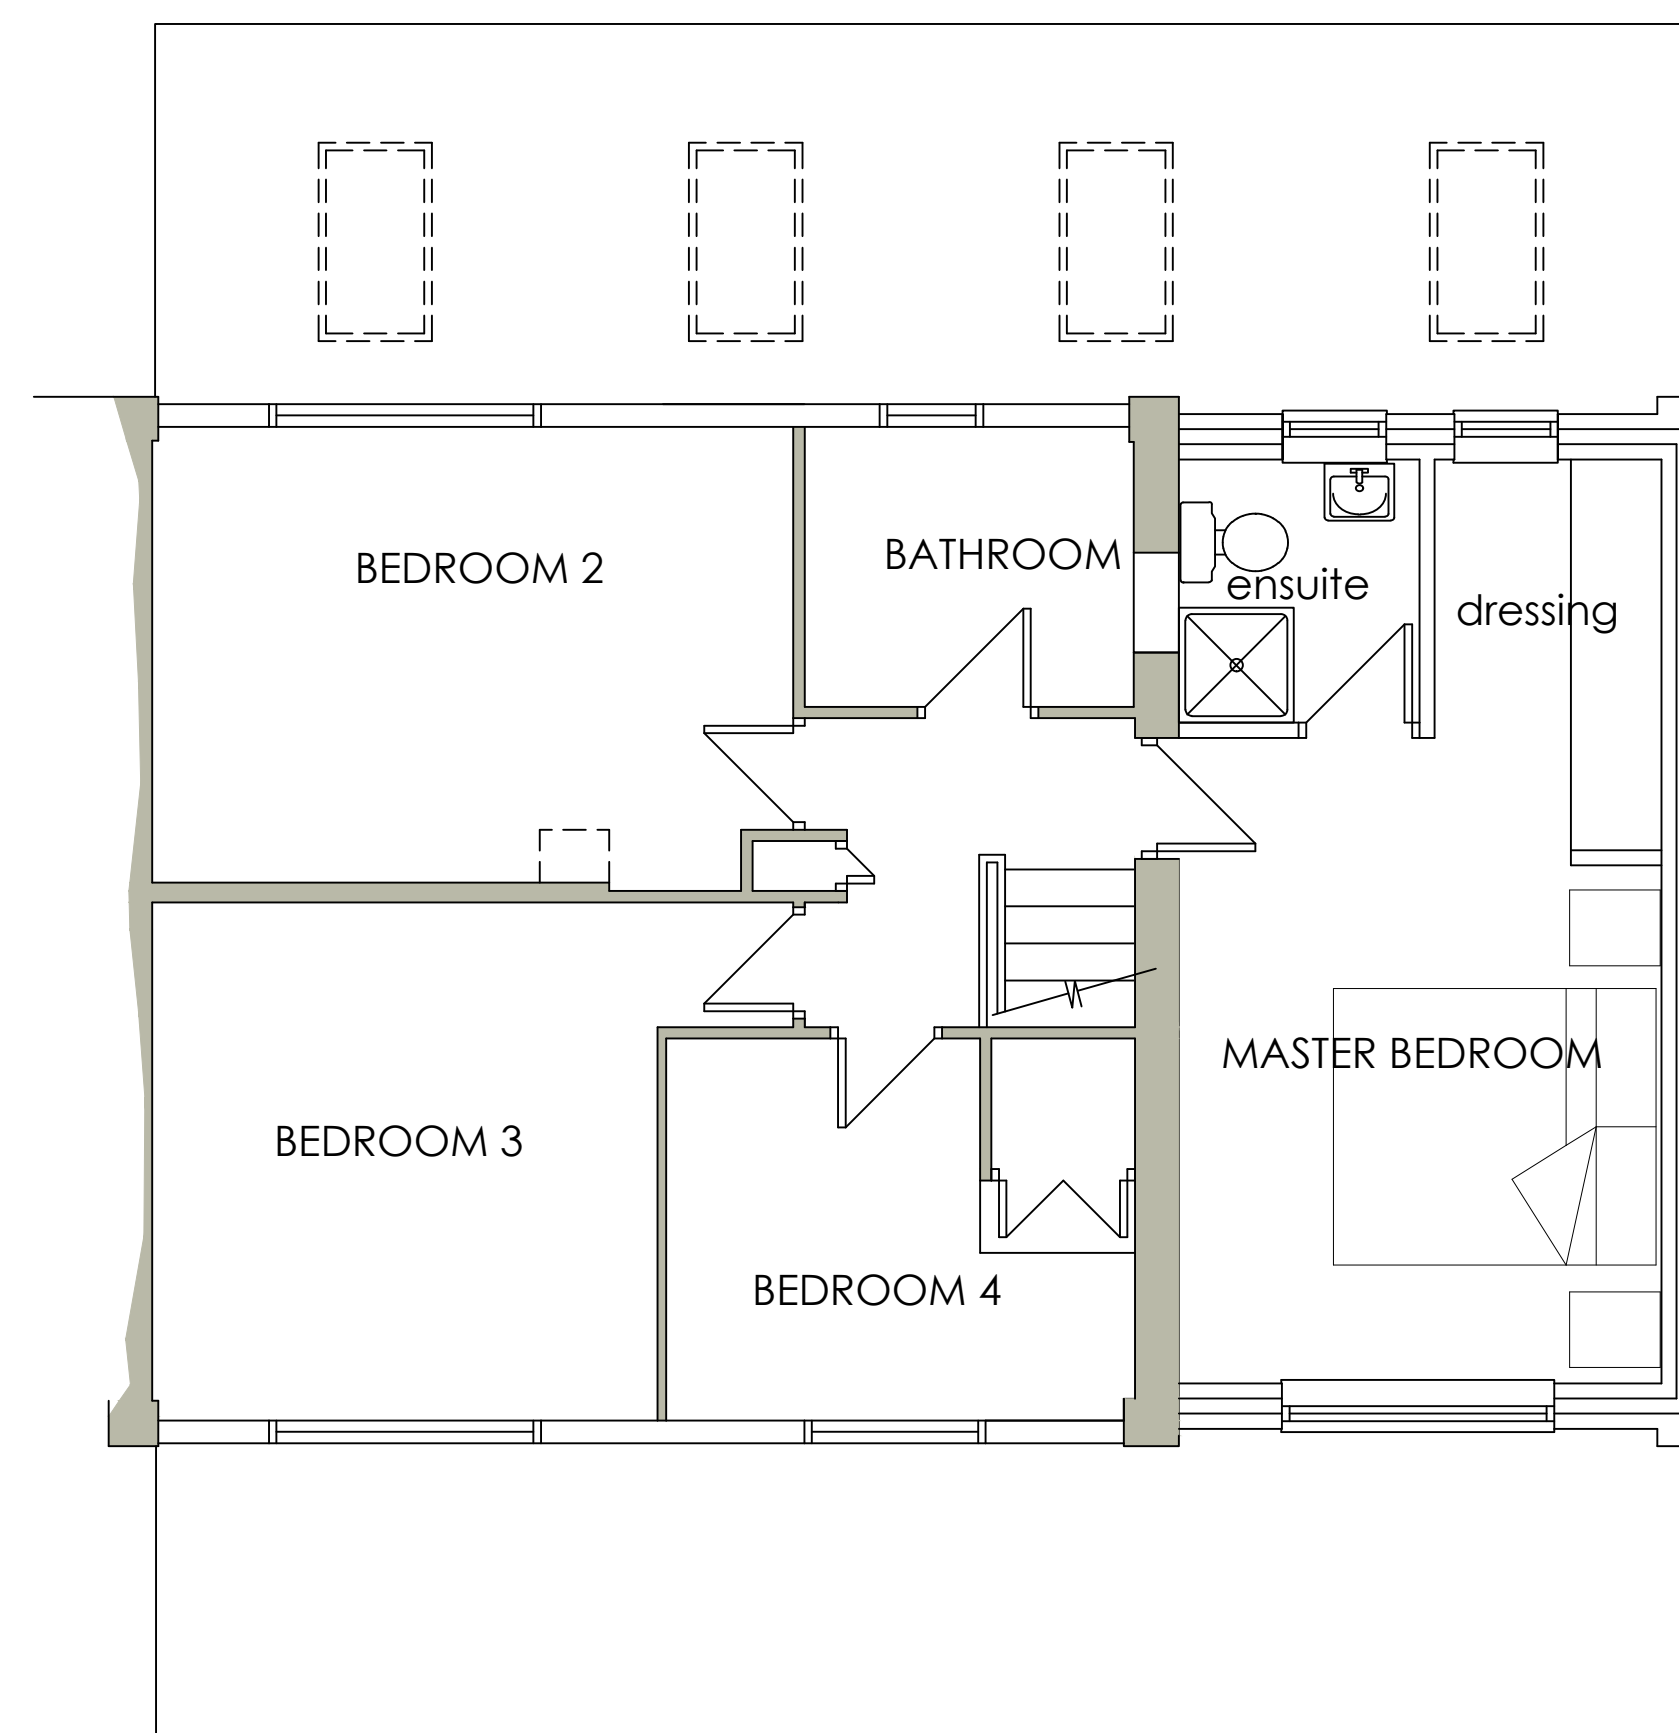

FIRST FLOOR PLAN AS PROPOSED

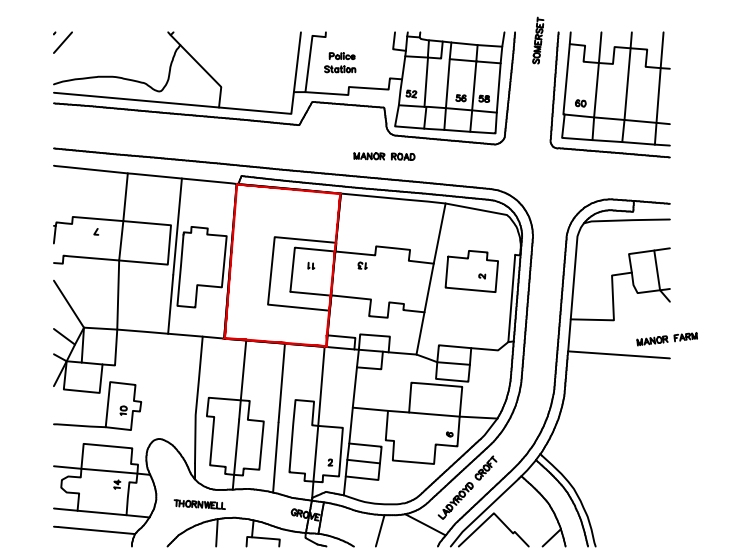

LOCATION PLAN
SCALE 1: 1250



8 MORSTON BUSINESS PARK,
WHALEY ROAD, BARUGH GREEN,
BARNESLEY,
S75 1HQ

Phone: 01226 208482

Fax: 01226 283030

Email: info@whiteaguspартnership.co.uk

Web: www.whiteaguspартnership.co.uk

ARCHITECTURAL SERVICES AND SURVEYORS

Project.

EXTENSIONS AND ALTERATIONS AT
11 MANOR ROAD, CUDWORTH
BARNESLEY S72 8DG

Client.

MR PAUL CROSSLAND

Drawing

Title.

PLANS & ELEVATIONS

Date.

DEC 2017

Scale.

1:50 & 1:100 @ A1

Ref.

17-139

Dwg. No.

01

Rev.

E

Date	Suffix	Description	Date	Suffix	Description
21-12-17	A	REVISED TO CLIENTS REQUIREMENTS			
03-01-18	B	REVISED TO CLIENT REQUIREMENTS			
15-01-18	C	SITE AND LOCATION PLANS CORRECTED			
06-02-18	D	AMENDED TO PO REQUIREMENTS			
27-02-18	E	ROOF LIGHTS TO REAR REVISED			