



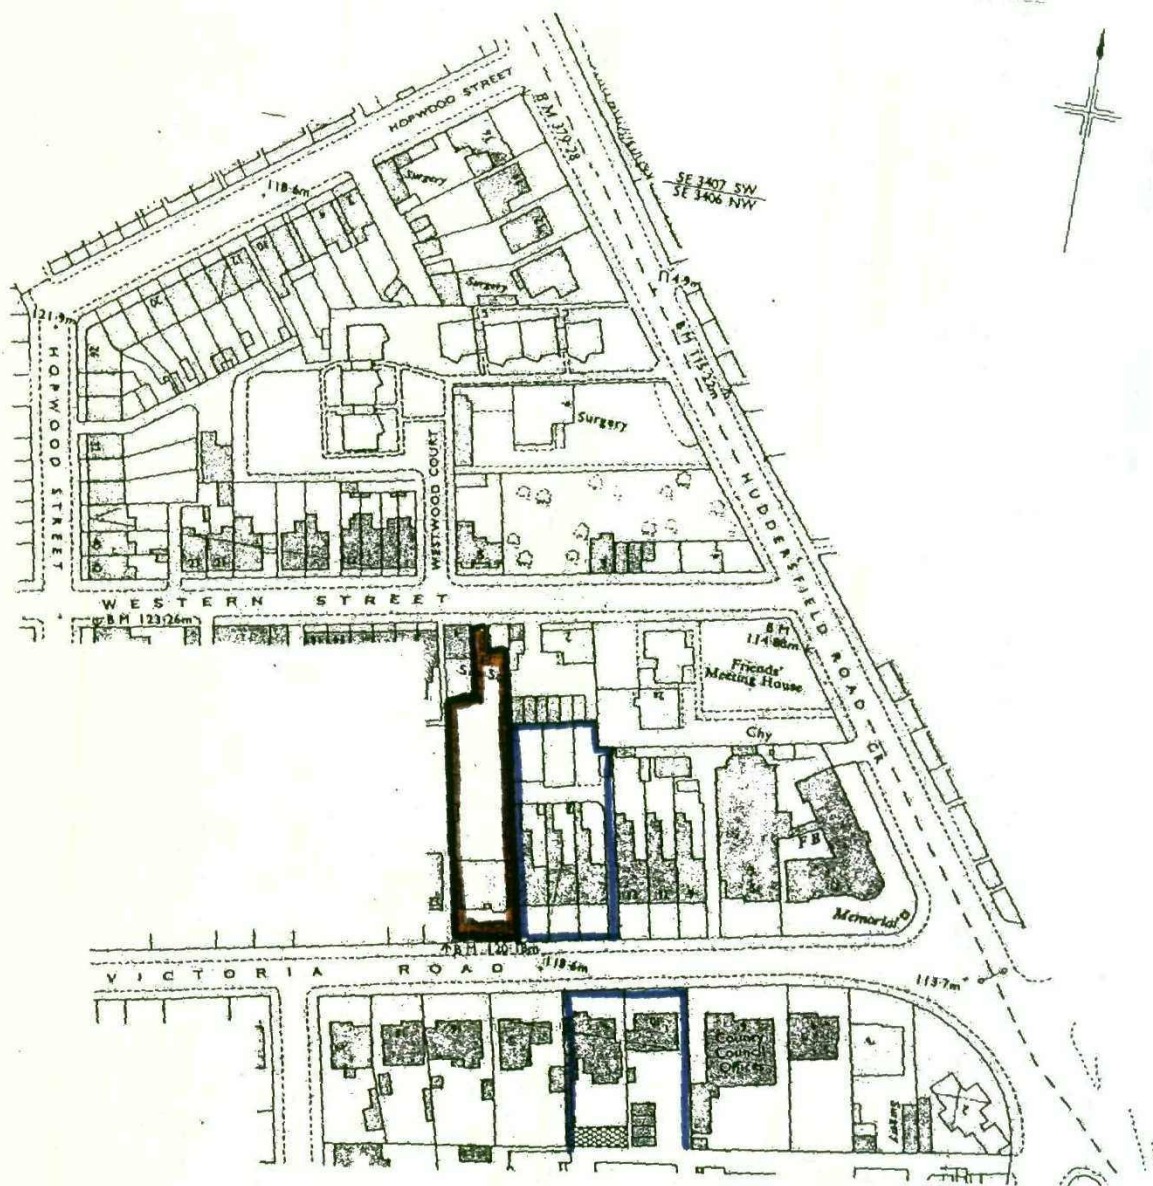

LOCATION PLAN
SCALE 1:1250
35/60/LOC 01

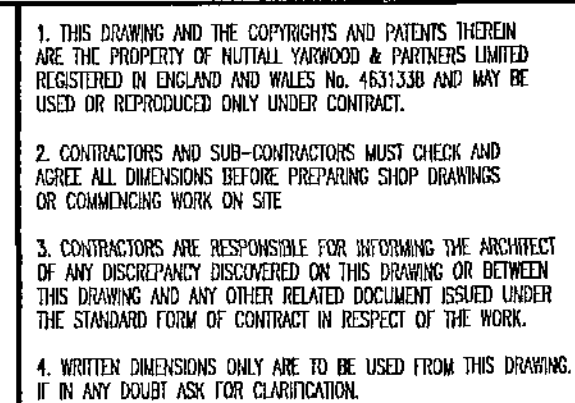

Notes.

Revisions.					
Date	Suffix	Description	Date	Suffix	Description
09-02-2008	A	DISABLED W.C. POSITION REVISED TO CLIENTS REQ.			

NUTTALL YARWOOD & PARTNERS LIMITED
CHARTERED ARCHITECTS

☐ The Grove, High Street, Dodworth, Barnsley, S75 3RQ. Tel: 01226 206771. Fax: 01226 200989. E-mail: nyp.barnsley@btconnect.com
 ☐ The Old Primary School, Colverley Road, Dullton, Leeds, LS26 8JQ. Tel: 0113 2822100. Fax: 0113 2822213. E-mail: nyp.leeds@btconnect.com
 ☐ 120 Main Street, Burley-in-Wharfedale, LS29 7JX. Tel: 01943 864441. Fax: 01943 862300. E-mail: nyp.bradford@btconnect.com
 ☐



Project.	PROPOSED ALTERATIONS	Client.	GIBSON AND BOOTH
----------	----------------------	---------	------------------

& EXTENSION
21 VICTORIA ROAD, BARNSELY

Drawing Title	PROPOSED EXTENSION	Date	SEP 2005	Scale	1:50/100
---------------	--------------------	------	----------	-------	----------


Ref.	35/60	Dwg. No.	SK04	Rev.	A
------	-------	----------	------	------	---


RECEIVED
18 MAR 2010

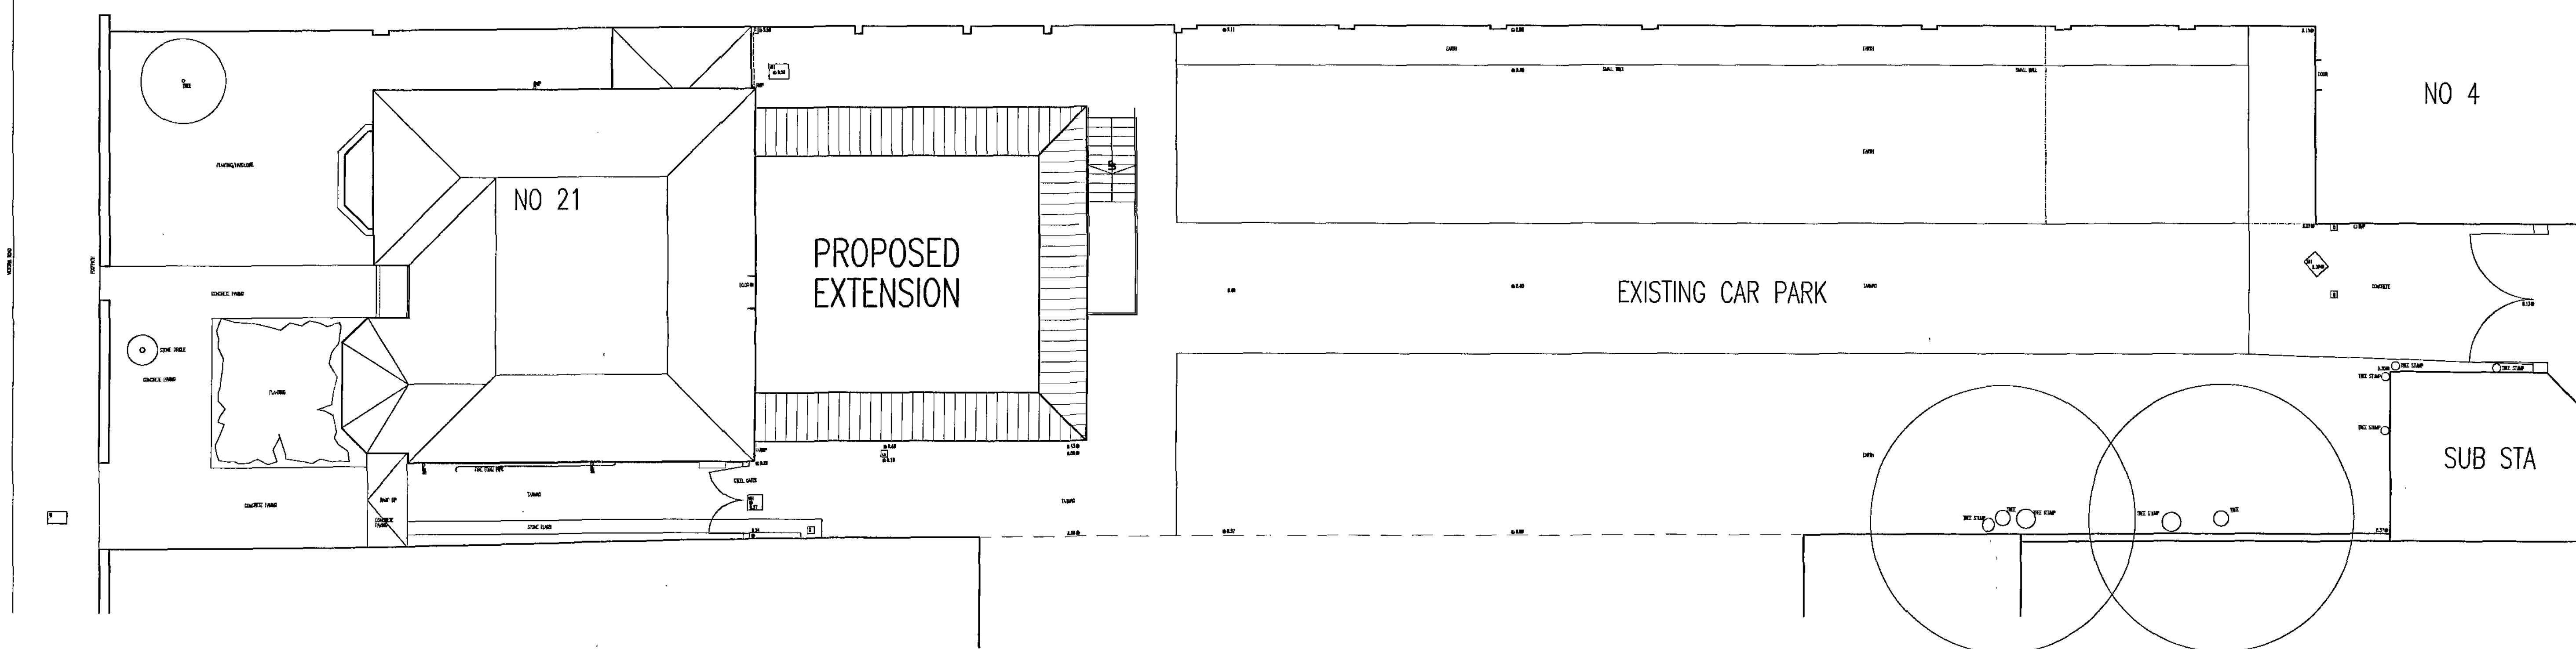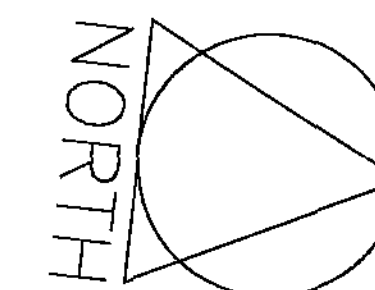

SITE PLAN AS PROPOSED

18/02/06
10:00 AM

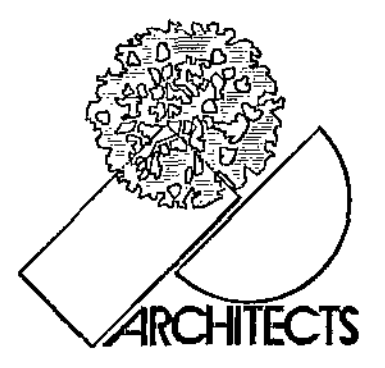 BARNESLEY LEEDS BRADFORD	1. THIS DRAWING AND THE COPYRIGHTS AND PATENTS THEREIN ARE THE PROPERTY OF NUTTALL YARWOOD & PARTNERS LIMITED REGISTERED IN ENGLAND AND WALES No. 4631338 AND MAY BE USED OR REPRODUCED ONLY UNDER CONTRACT. 2. CONTRACTORS AND SUB-CONTRACTORS MUST CHECK AND AGREE ALL DIMENSIONS BEFORE PREPARING SHOP DRAWINGS OR COMMENCING WORK ON SITE. 3. CONTRACTORS ARE RESPONSIBLE FOR INFORMING THE ARCHITECT OF ANY DISCREPANCY DISCOVERED ON THIS DRAWING OR BETWEEN THIS DRAWING AND ANY OTHER RELATED DOCUMENT ISSUED UNDER THE STANDARD FORM OF CONTRACT IN RESPECT OF THE WORK. 4. WRITTEN DIMENSIONS ONLY ARE TO BE USED FROM THIS DRAWING. IF IN ANY DOUBT ASK FOR CLARIFICATION.	Notes.	Revisions.									
			Date	Suffix	Description	Date	Suffix	Description				
			NUTTALL YARWOOD & PARTNERS LIMITED CHARTERED ARCHITECTS ■ The Grove, High Street, Dodworth, Barnsley, S75 3RD. Tel: 01226 208771. Fax: 01226 200399. E-mail: nyp.barnsley@btconnect.com ■ The Old Primary School, Calverley Road, Oulton, Leeds, LS26 8JD. Tel: 0113 2822100. Fax: 0113 2822213. E-mail: nyp.leeds@btconnect.com ■ 120 Main Street, Burley-in-Wharfedale, LS29 7JX. Tel: 01943 864441. Fax: 01943 862300. E-mail: nyp.bradford@btconnect.com						Project. PROPOSED ALTERATIONS & EXTENSION 21 VICTORIA ROAD, BARNESLEY		Client. GIBSON AND BOOTH	
			Drawing Title. PROPOSED EXTENSION SITE PLAN		Date. FEB 2006		Scale. 1:50/100					
			Ref. 35/60		Dwg. No. SK07		Rev.					

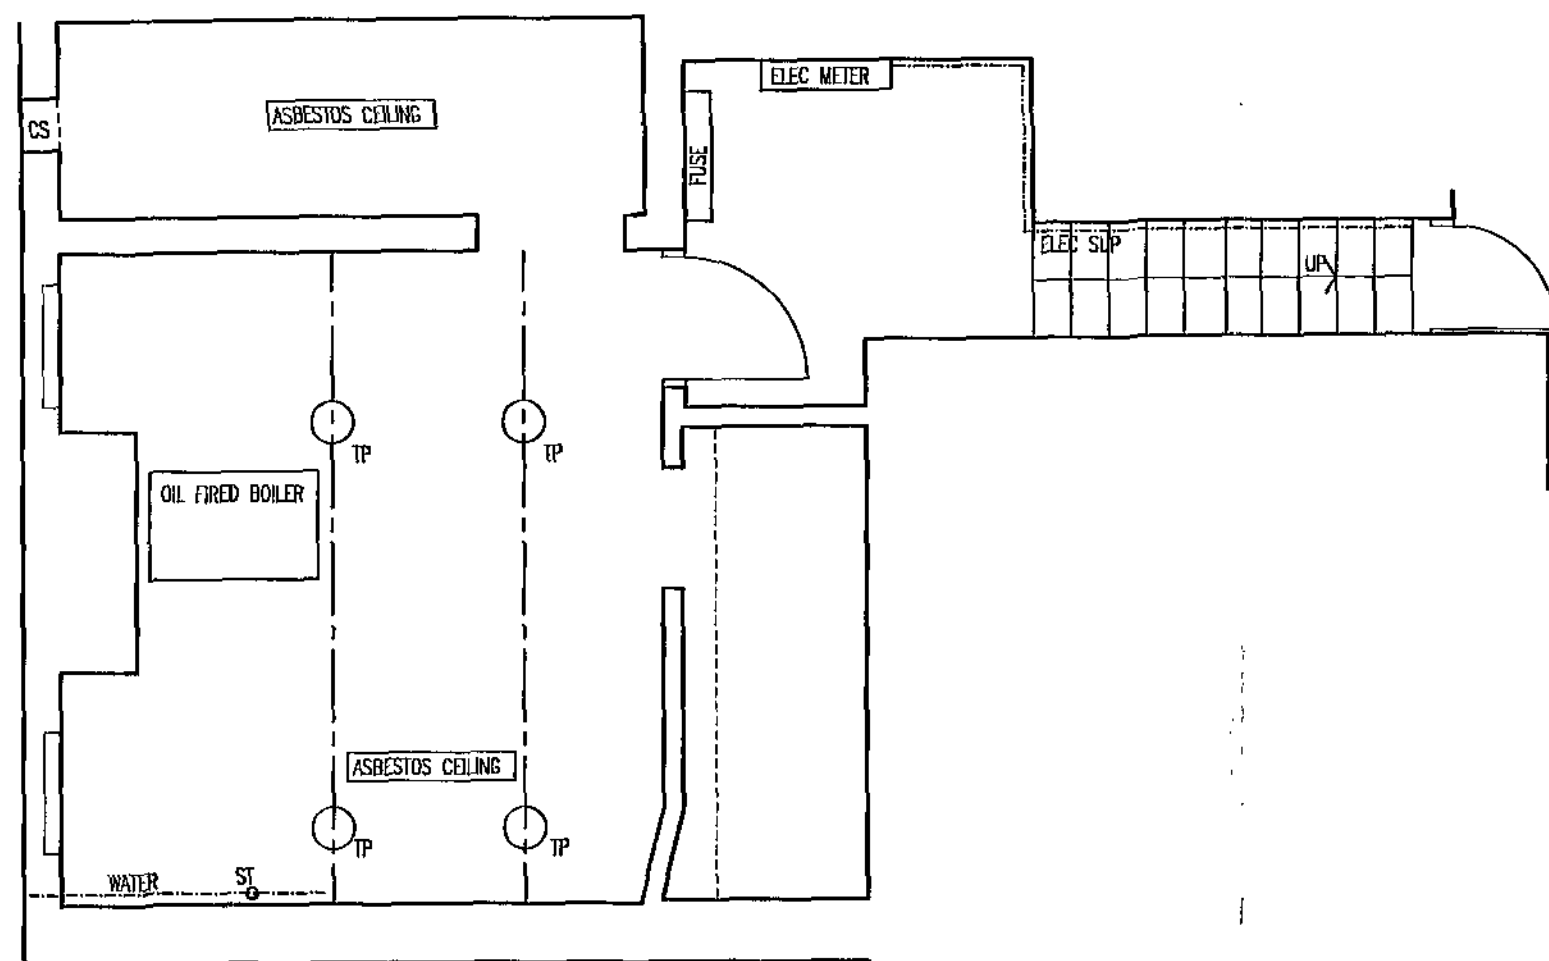


CELLAR PLAN




REAR ELEVATION




SIDE ELEVATION

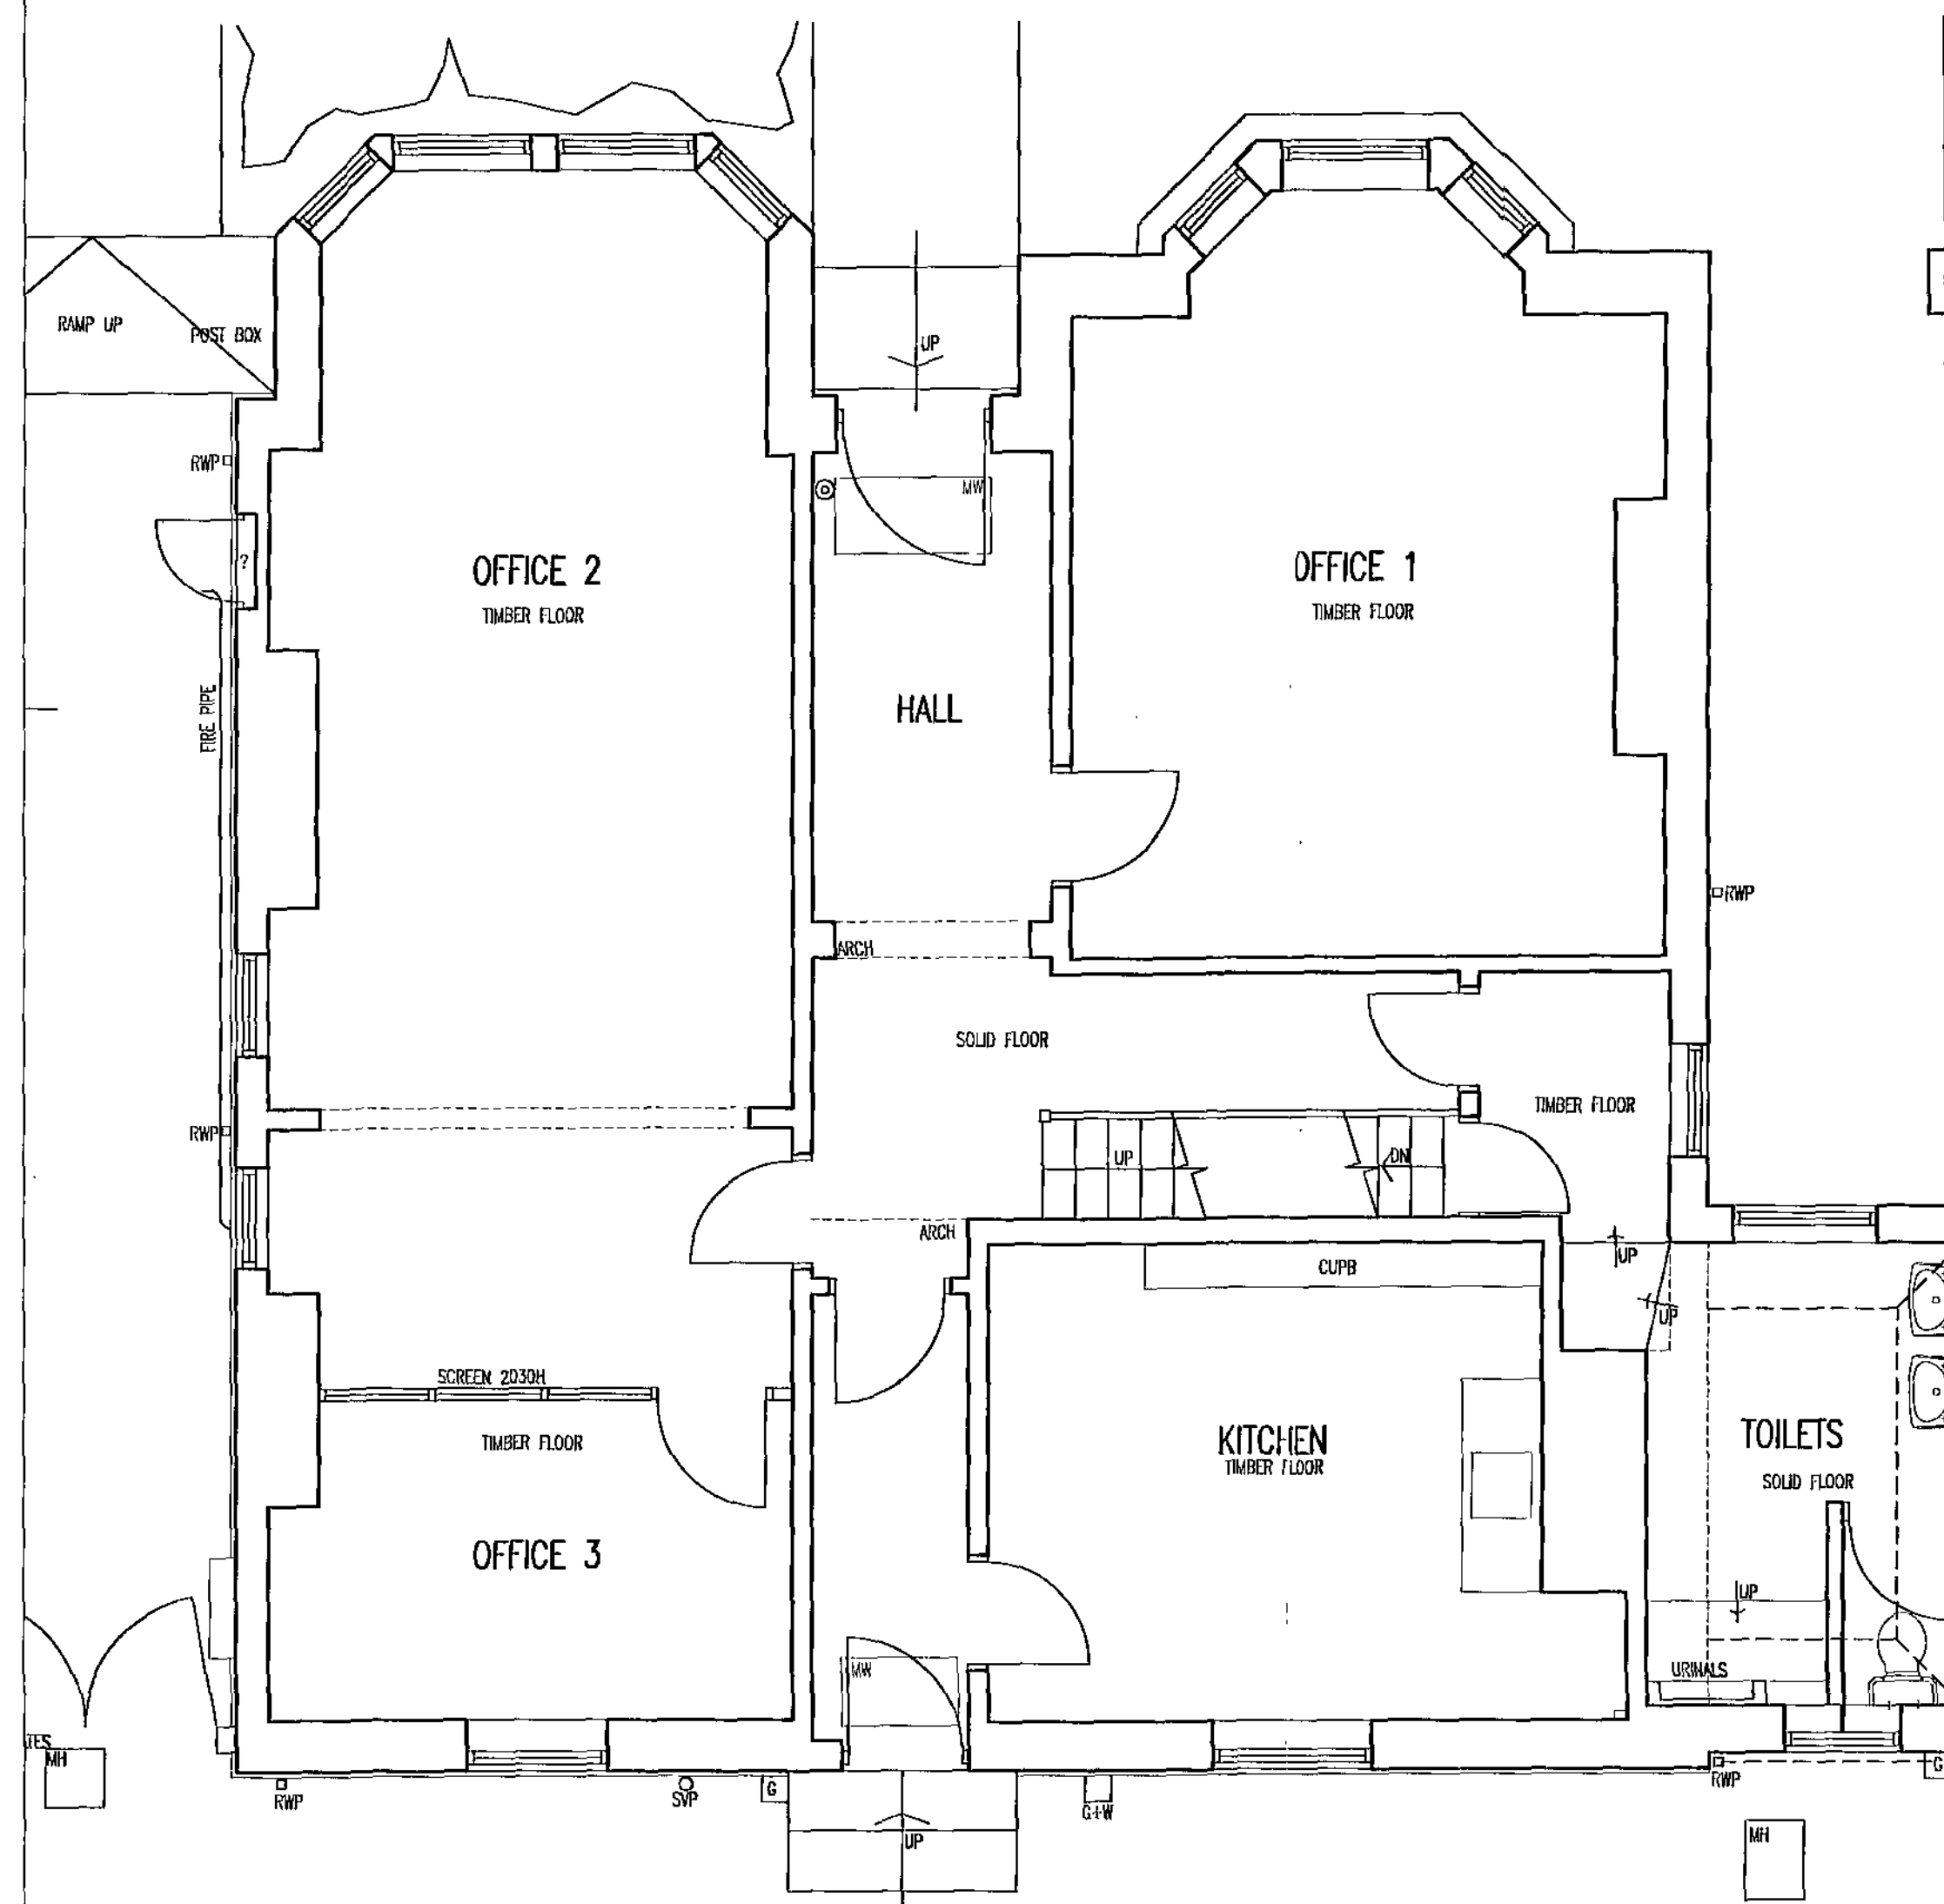


GROUND FLOOR PLAN

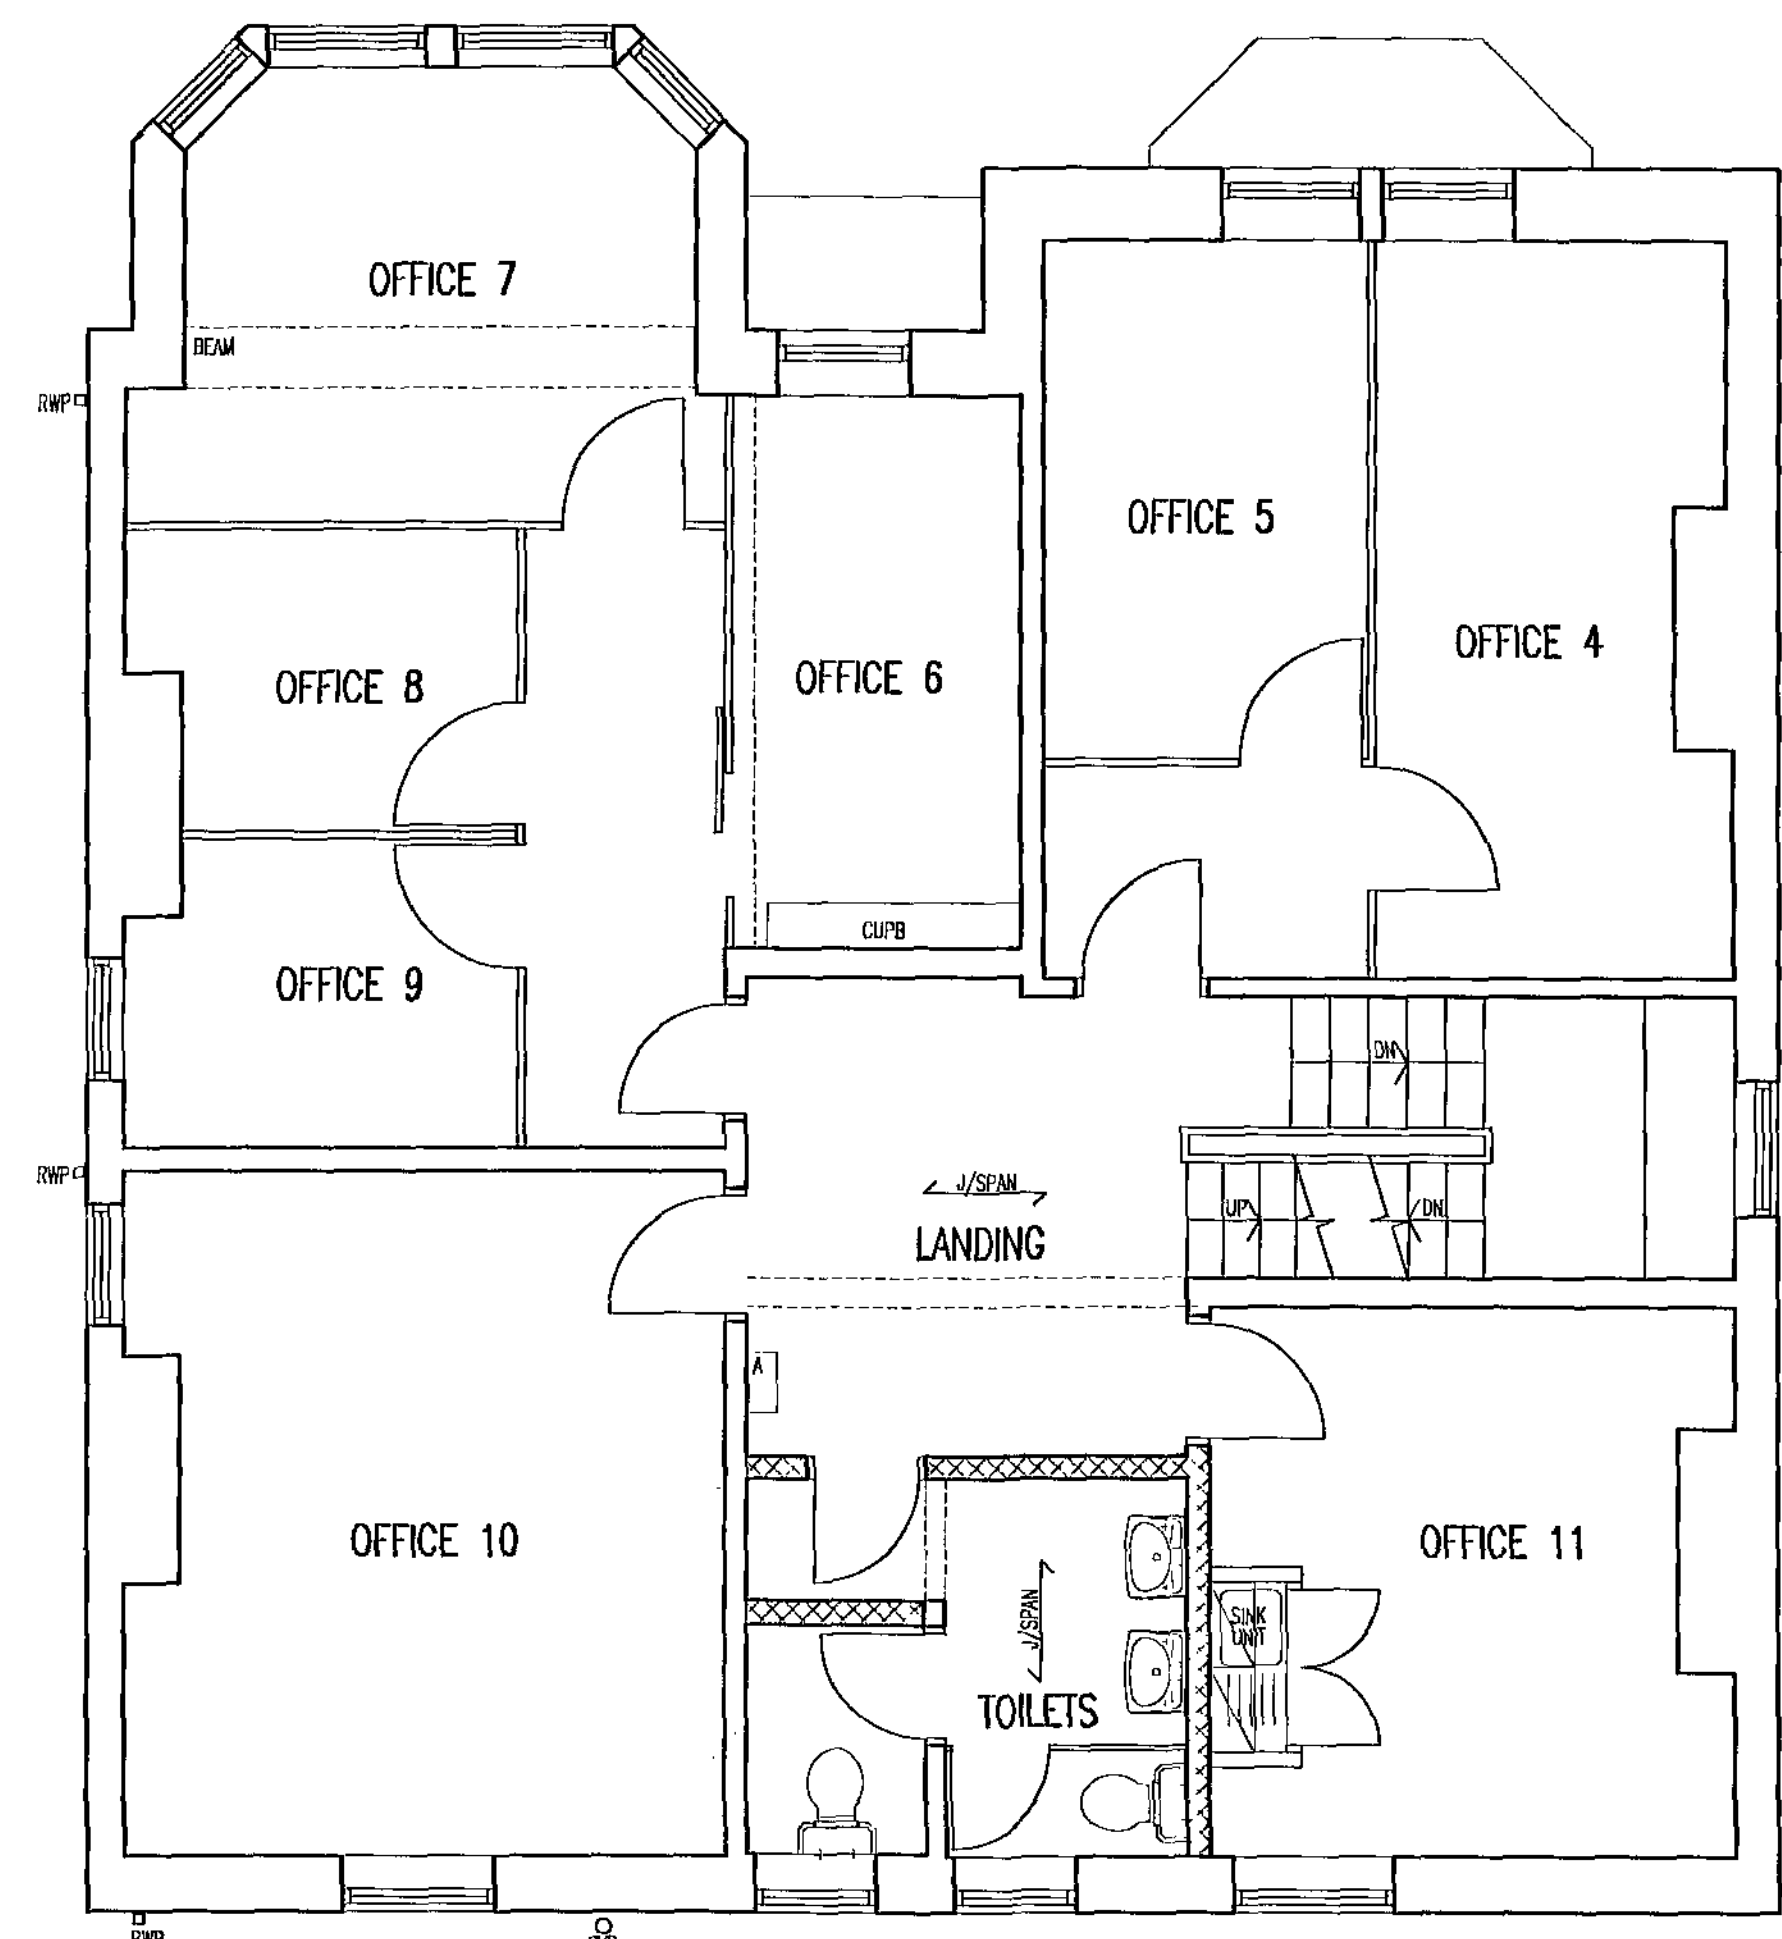

FIRST FLOOR PLAN

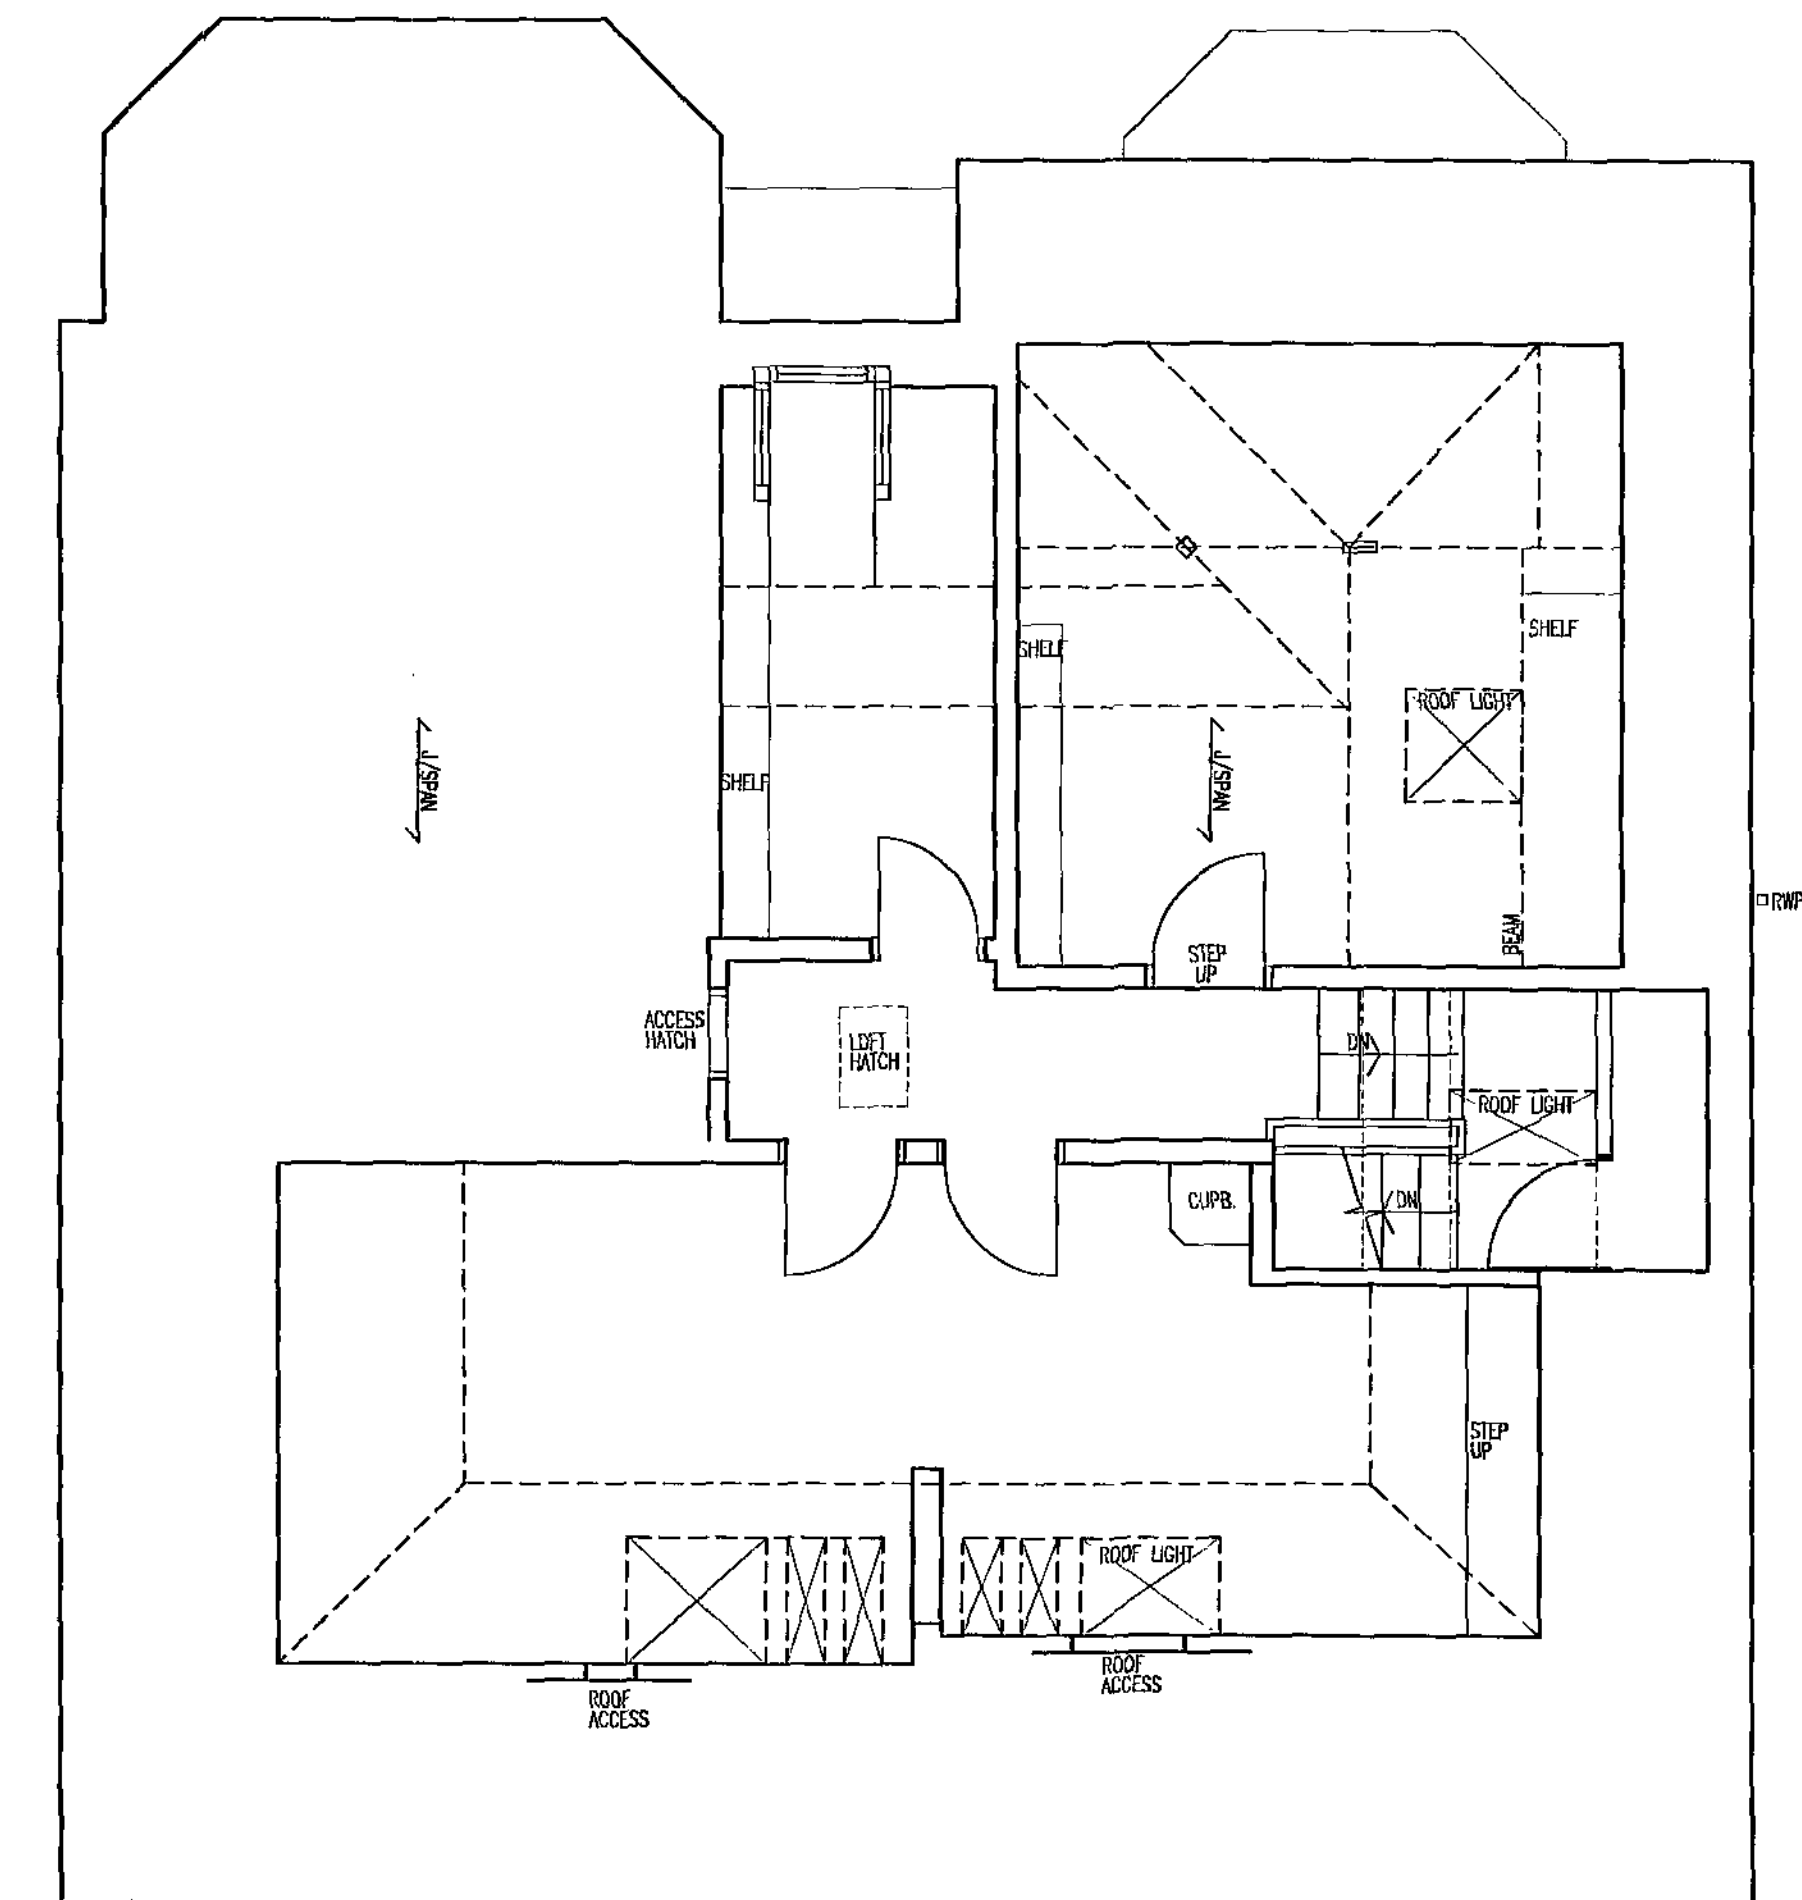

ATTIC FLOOR PLAN

  BARNESLEY LEEDS BRADFORD	1. THIS DRAWING AND THE COPYRIGHTS AND PATENTS THEREON ARE THE PROPERTY OF NUTTALL YARWOOD & PARTNERS LIMITED REGISTERED IN ENGLAND AND WALES No. 4631330 AND MAY BE USED OR REPRODUCED ONLY UNDER CONTRACT. 2. CONTRACTORS AND SUB-CONTRACTORS MUST CHECK AND AGREE ALL DIMENSIONS BEFORE PREPARING SHOP DRAWINGS OR CONSTRUCTION WORK ON SITE. 3. CONTRACTORS ARE RESPONSIBLE FOR UNDOING THE ARCHITECT OF ANY DISCREPANCY DISCOVERED ON THIS DRAWING OR BETWEEN THIS DRAWING AND ANY OTHER RELATED DOCUMENT ISSUED UNDER THE STANDARD FORM OF CONTRACT IN RESPECT OF THE WORK. 4. WRITTEN DIMENSIONS ONLY ARE TO BE USED FROM THIS DRAWING. IF IN ANY DOUBT ASK FOR CLARIFICATION.	Notes.	Revisions.						NUTTALL YARWOOD & PARTNERS LIMITED CHARTERED ARCHITECTS			
			Date	Suffix	Description	Date	Suffix	Description	■ The Grove, High Street, Dodworth, Barnsley, S75 3RD. Tel: 01228 205771. Fax: 01228 205998. E-mail: nyp.barnsley@btconnect.com ■ The Old Primary School, Colverley Road, Cullin, Leeds, LS26 8JD. Tel: 0113 2822100. Fax: 0113 2822213. E-mail: nyp.leeds@btconnect.com □ 120 Main Street, Bury-in-Wharfedale, LS29 7JX. Tel: 01943 864441. Fax: 01943 862300. E-mail: nyp.burton@btconnect.com Project. PROPOSED ALTERATIONS & EXTENSION 21 VICTORIA ROAD, BARNESLEY Client. GIBSON AND BOOTH Drawing Title. SURVEY AS EXISTING Date. JAN 2005 Scale. 1:50/100 Ref. 35/60 Dwg. No. 01 Rev.			