



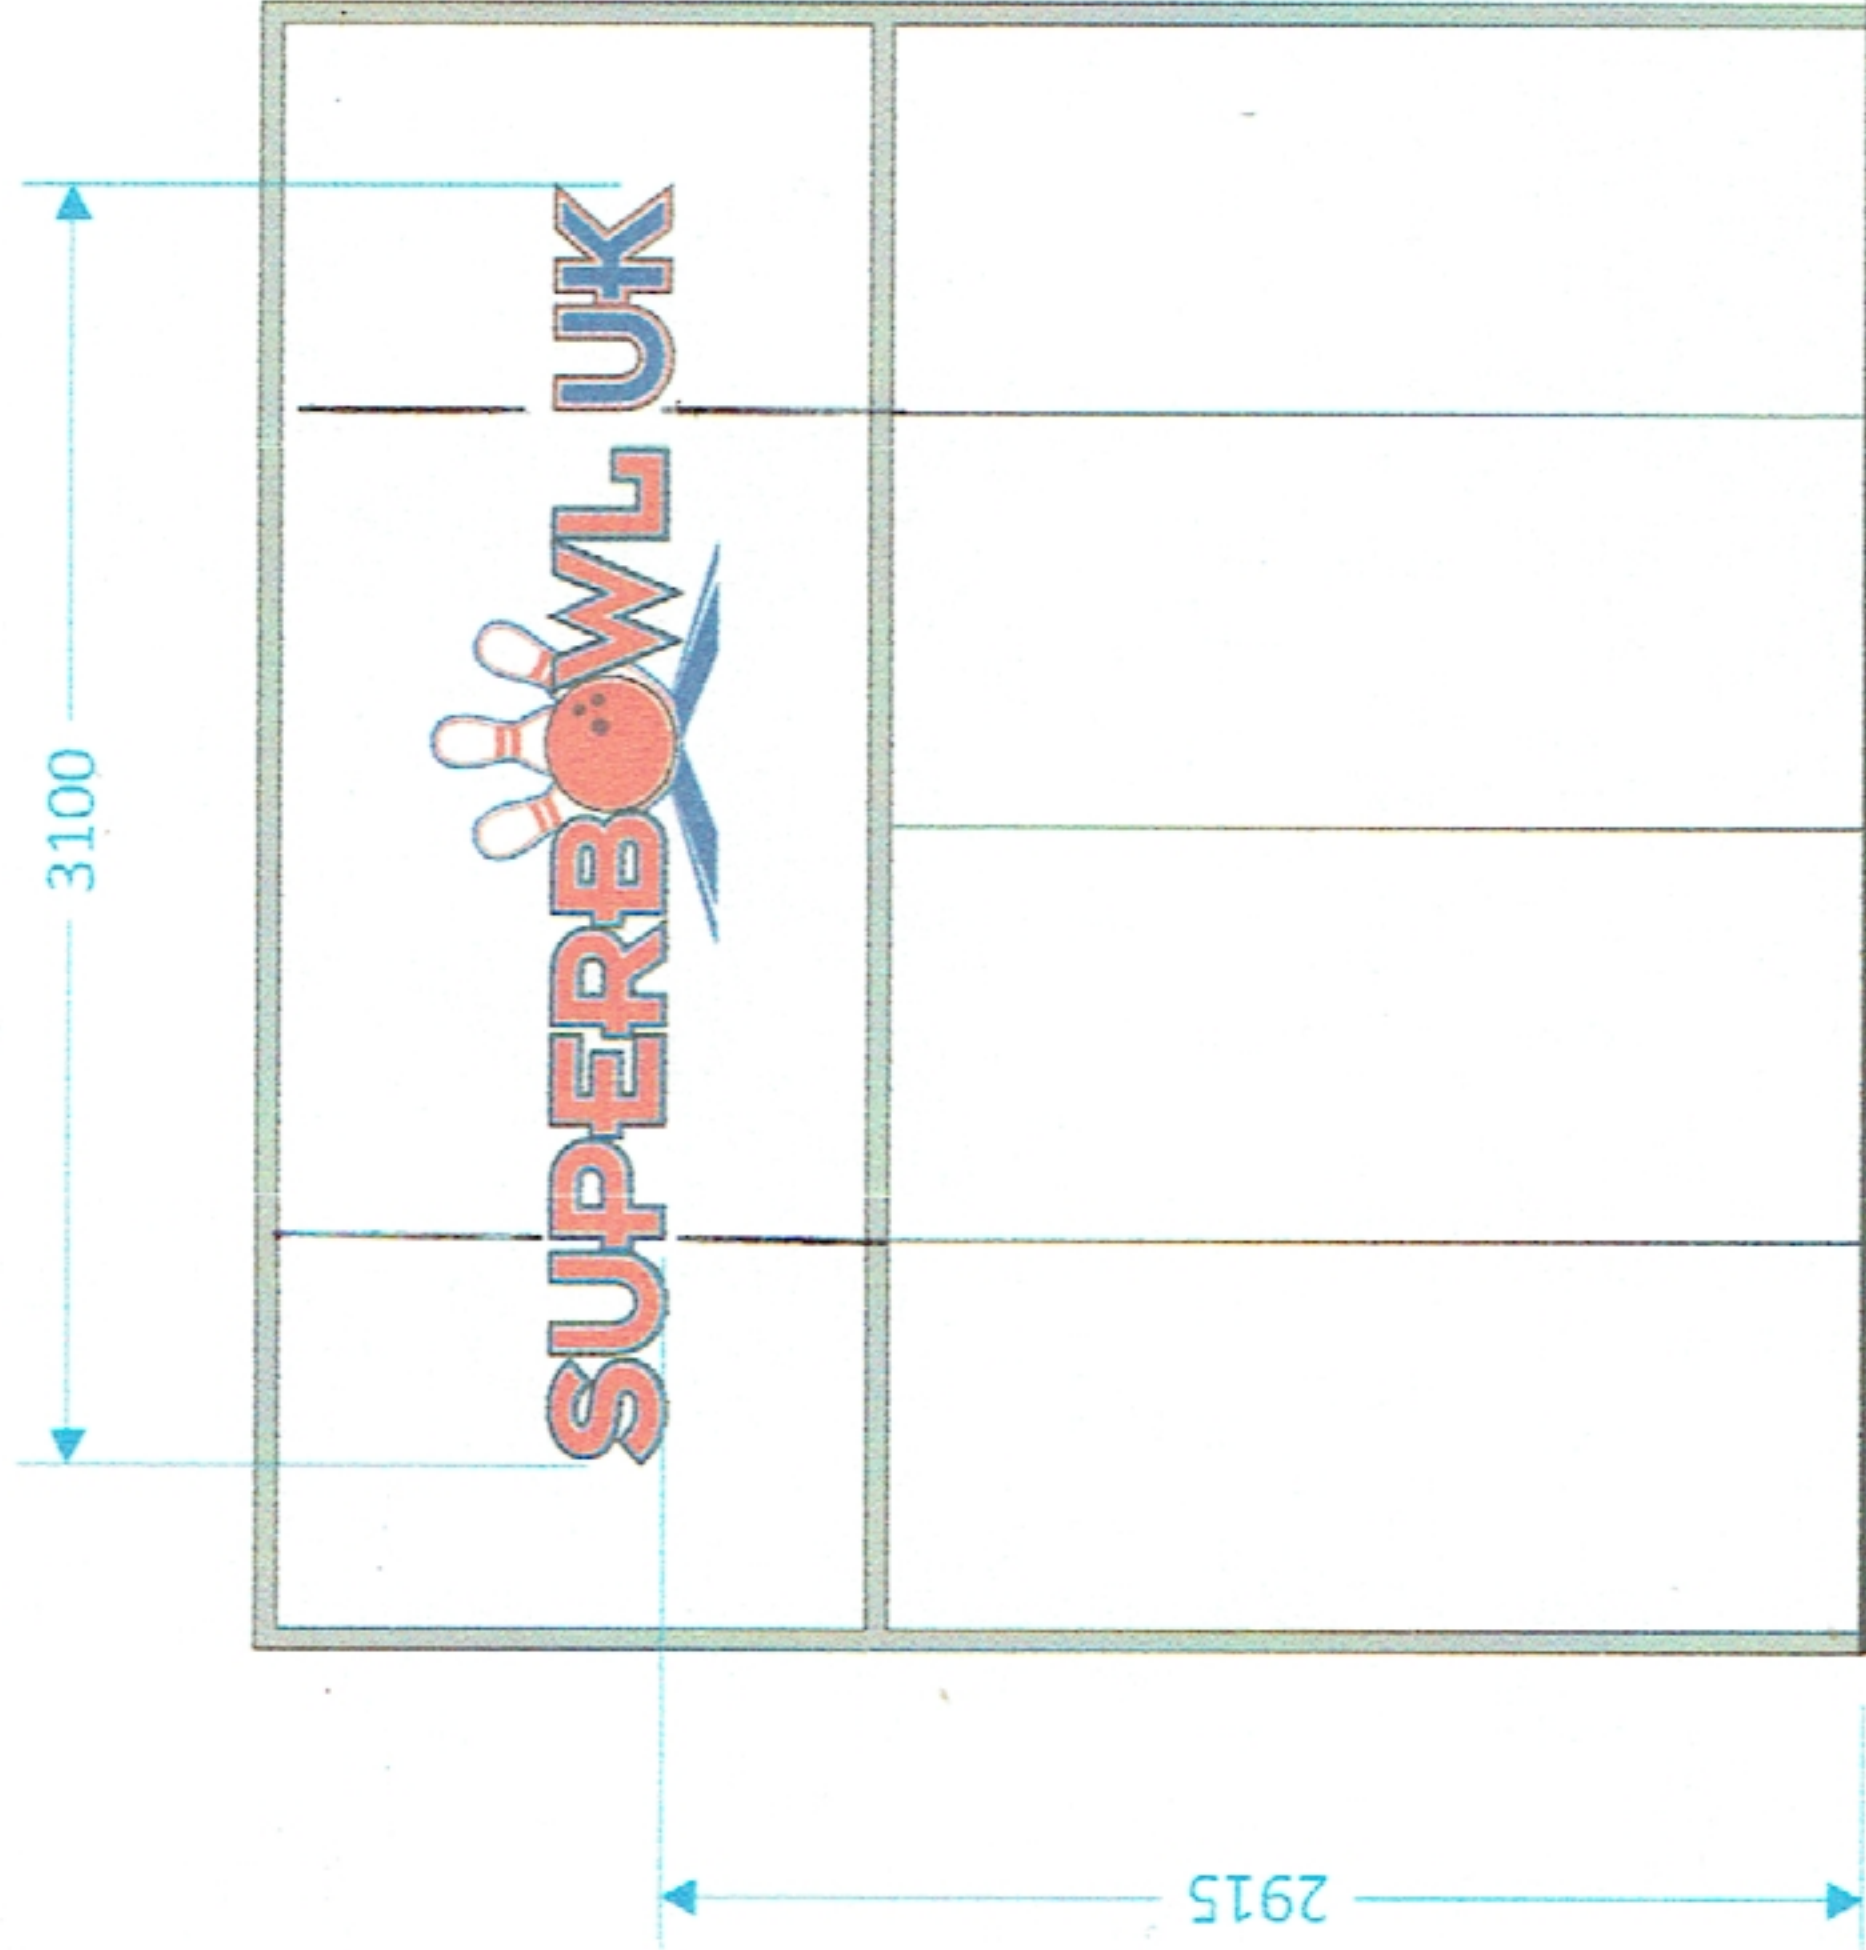

EAST ELEVATION CORNER _ scale 1:50

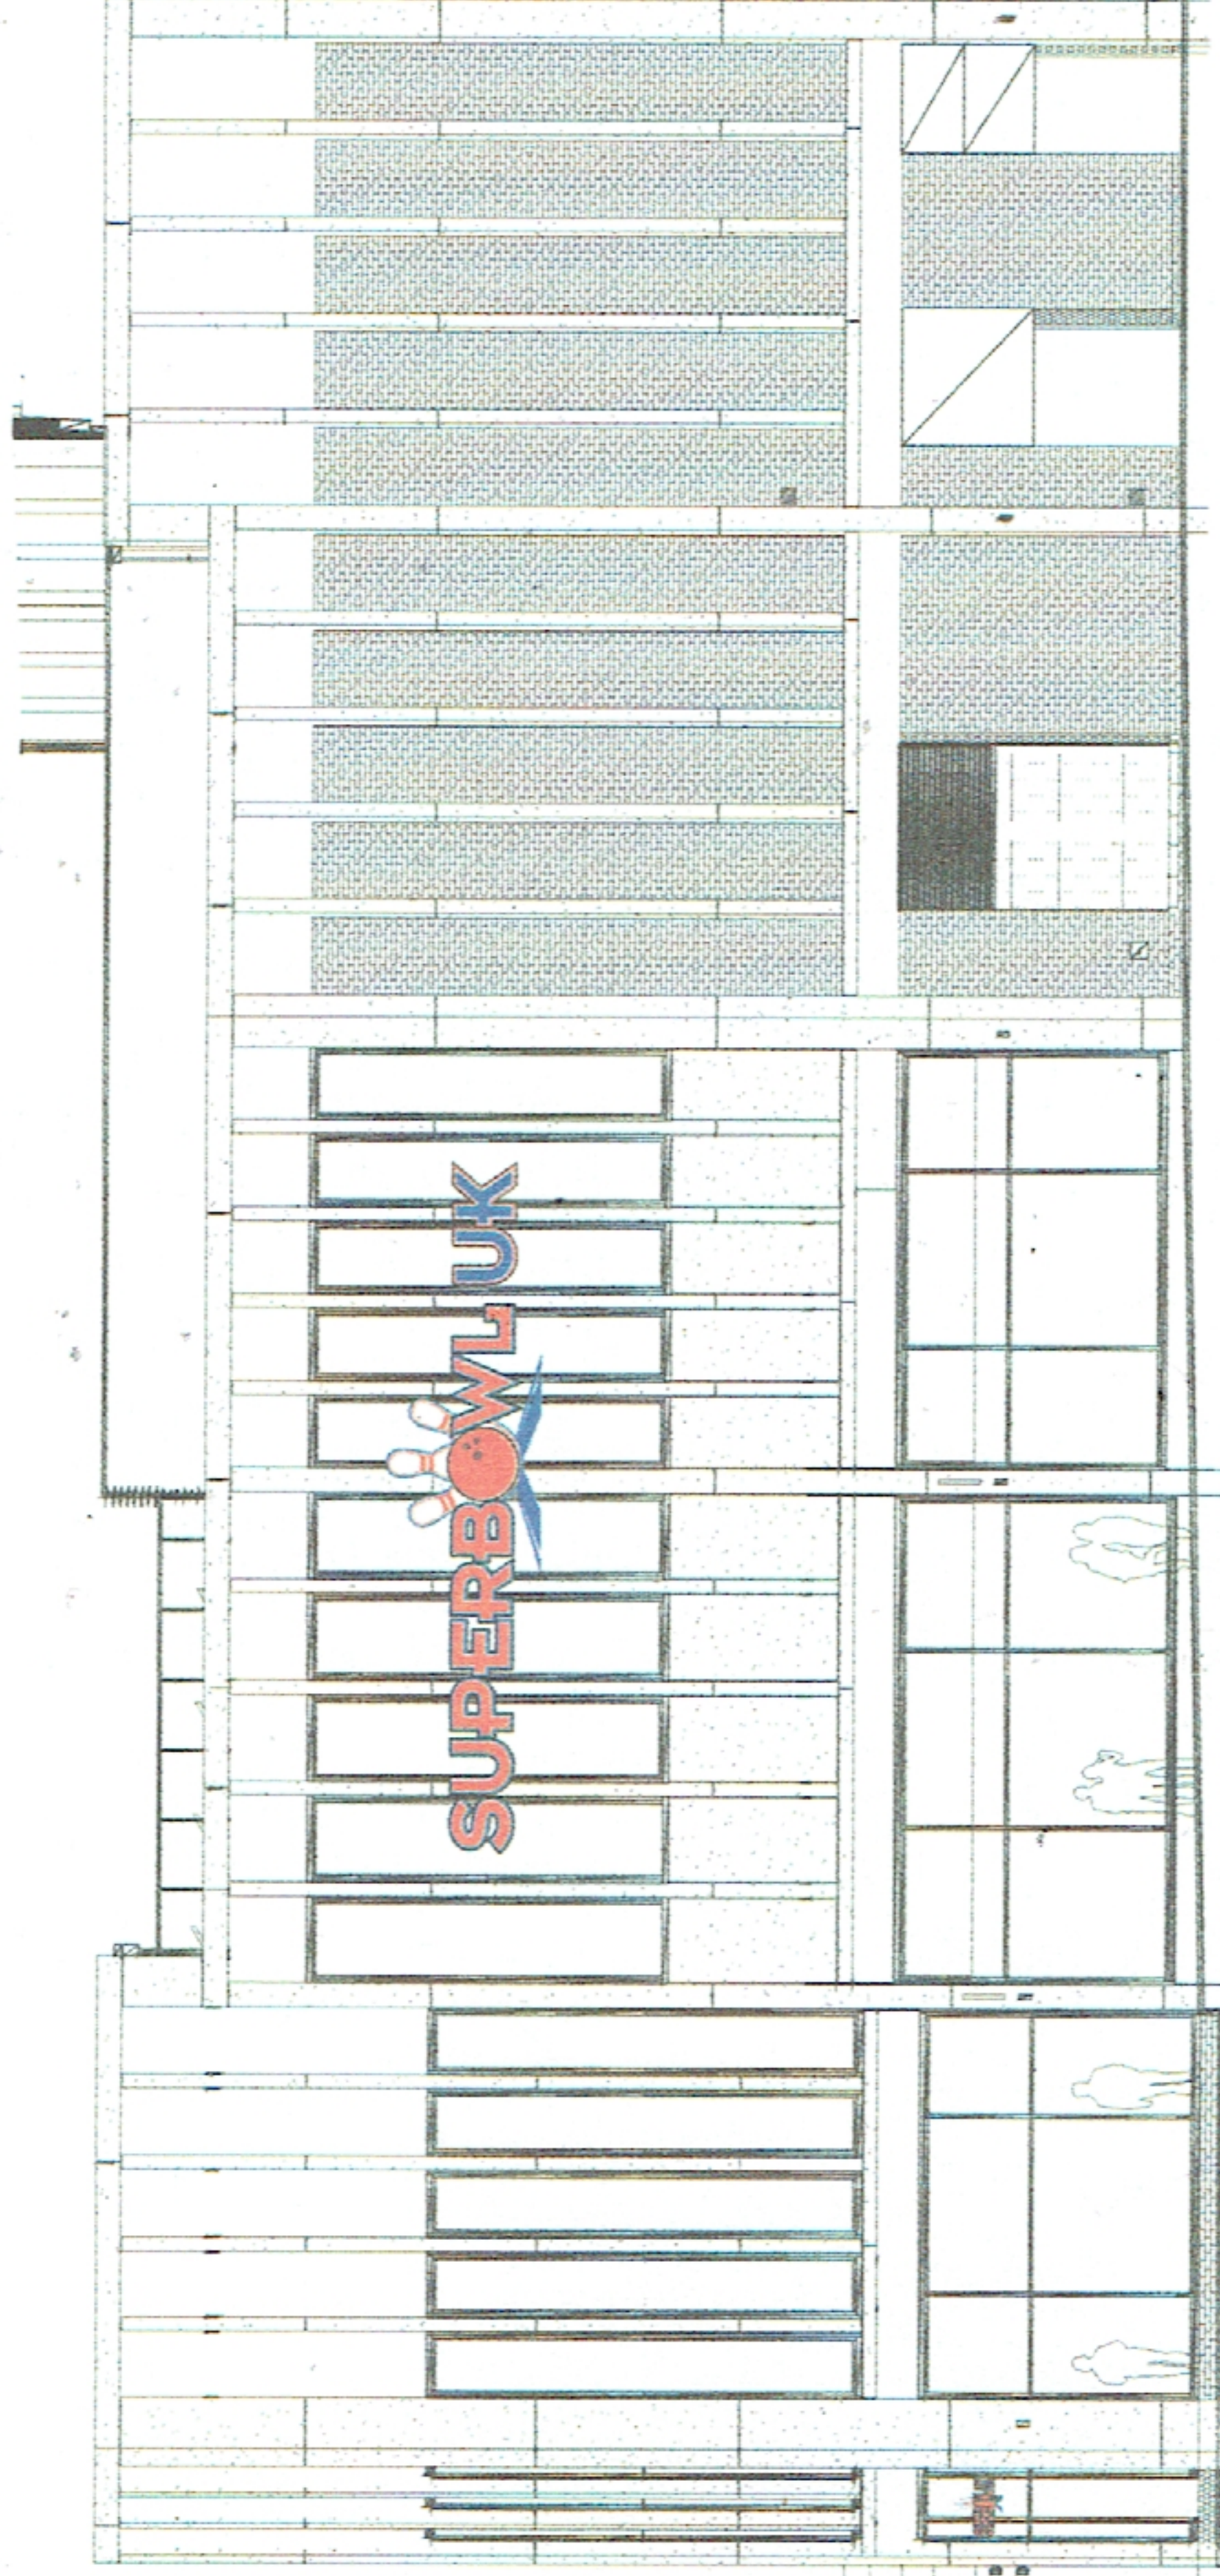

EAST ELEVATION _ scale 1:200

Letters installed to a fabricated 30mm Sq. aluminium box section fixing frame finished RAL 1013 which is to be installed to glazed area of entrance.
NOTE - EXACT FIXING METHOD & DETAILS TO BE CONFIRMED

100
Letter Returns.


LETTER SECTION _ scale 1:2

Fabricated 0.7mm mirrored polished stainless steel returns.

5mm Rebated Opal 050 acrylic faces c/w self coloured vinyls.

Full router cut 10mm foamex back trays sprayed Blue Pantone 072c and pre-fitted with LED illumination.

PLEASE NOTE -
(Illumination not exceeding 375 candelas per m²).

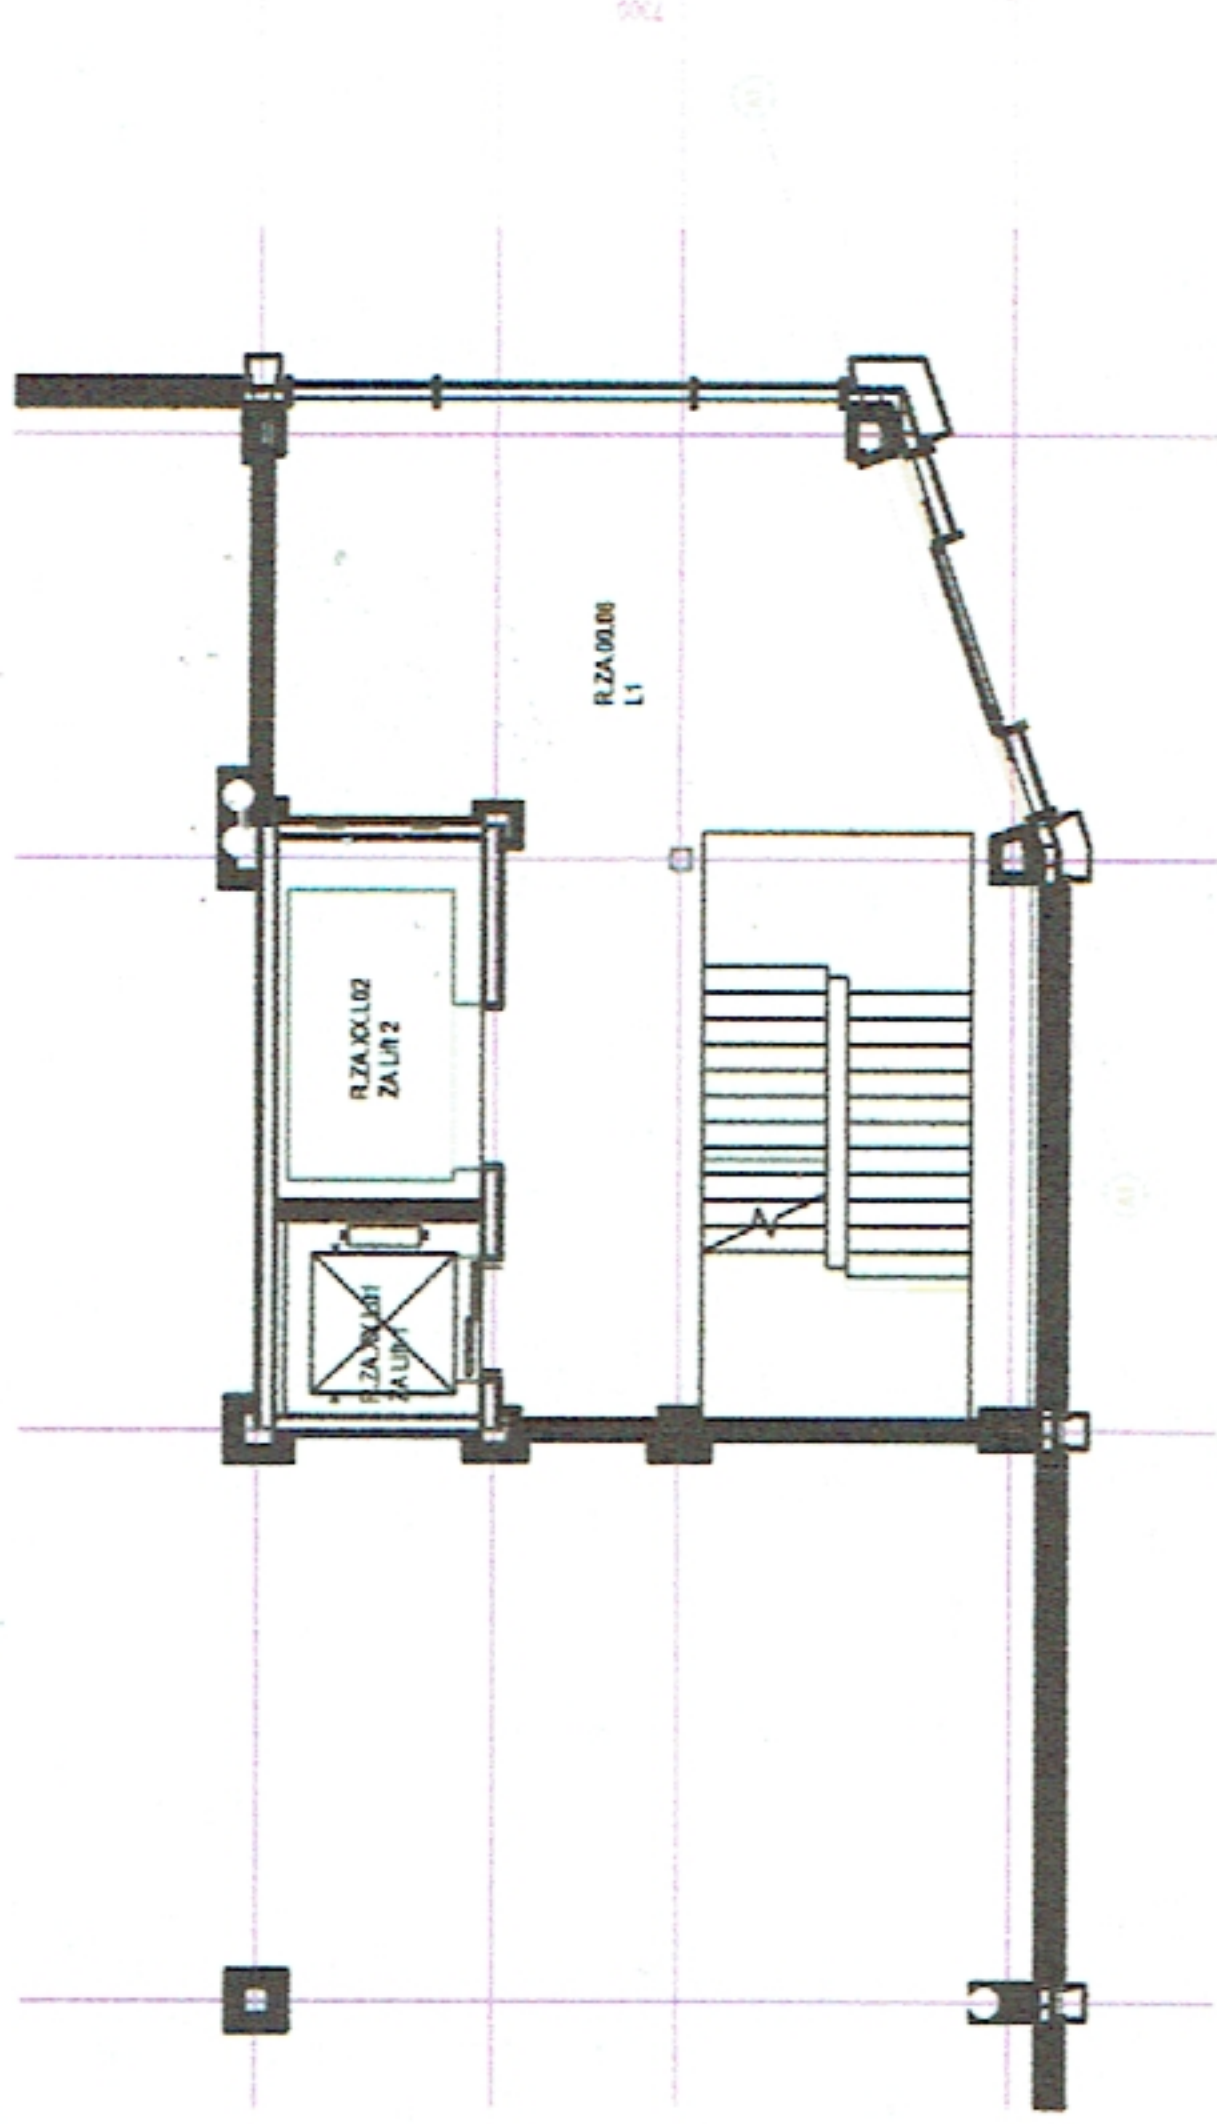

GROUND FLOOR PLAN _ scale 1:200

Rev:	A
Rev Date:	4.10.21

Revision Details:

ADDED MULLIONS BACK ON.

File Name: JOBS\CLIENTS\CLIENTS Q-Z\Superbowl UK\Barnsley\		Client: SUPERBOWL UK	
Job No:	Scale: @A3 as above	Drawn by: Andy D.	Date: 01.10.2021
		Checked by:	Site: 37 The Glass Works Barnsley S70 1GW