



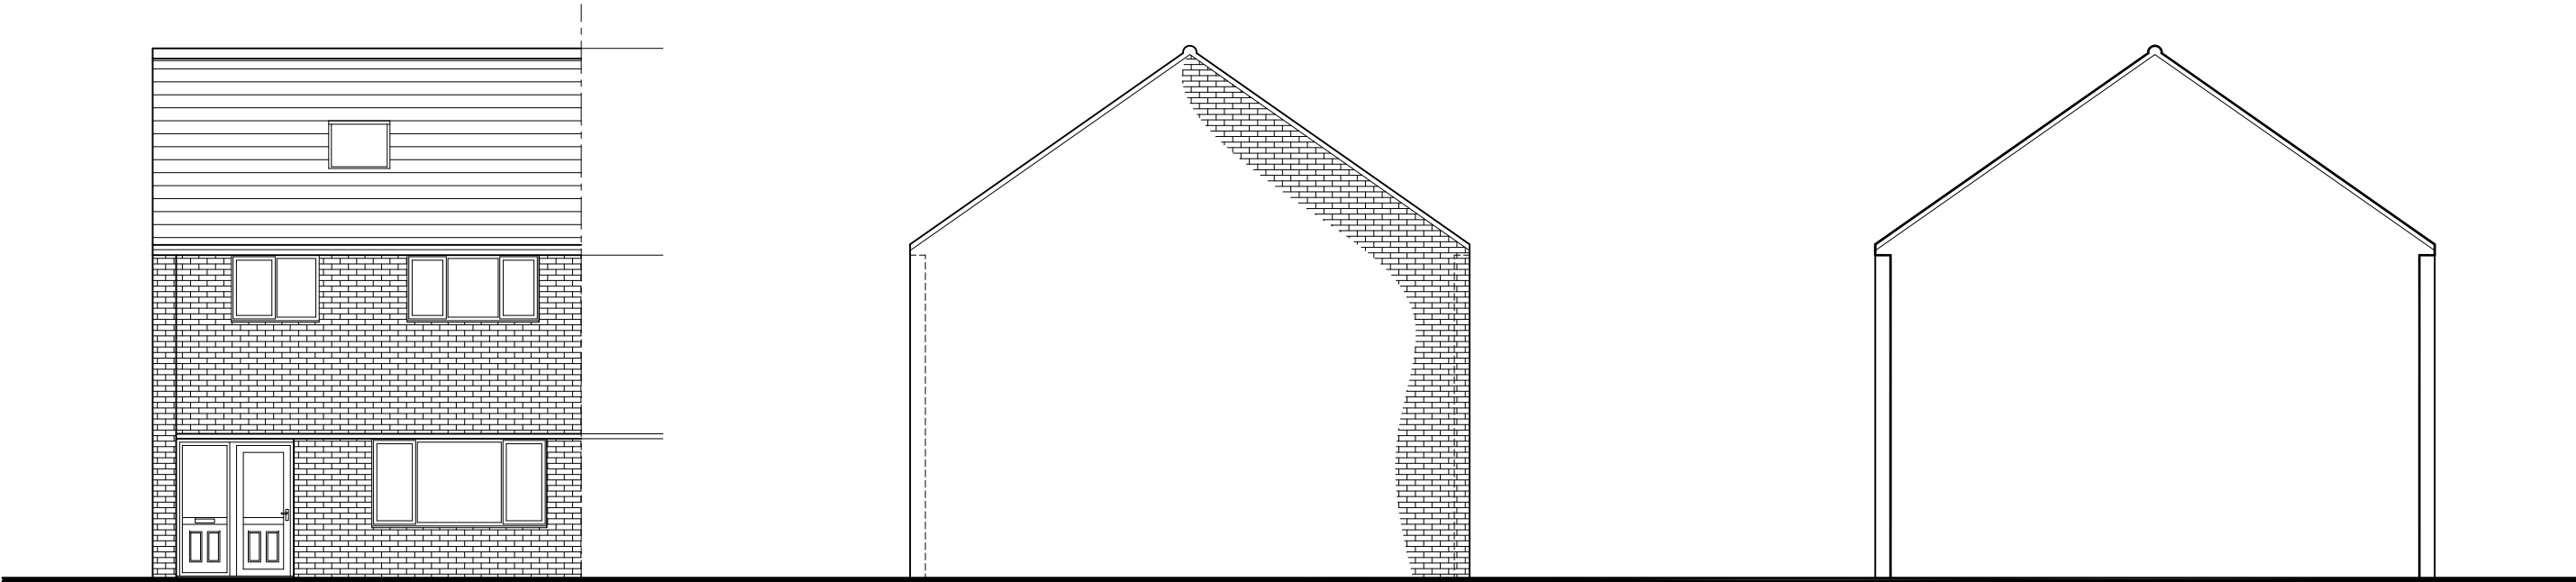


FRONT ELEVATION
Scale 1:100

SIDE ELEVATION (L)


SIDE ELEVATION (R)

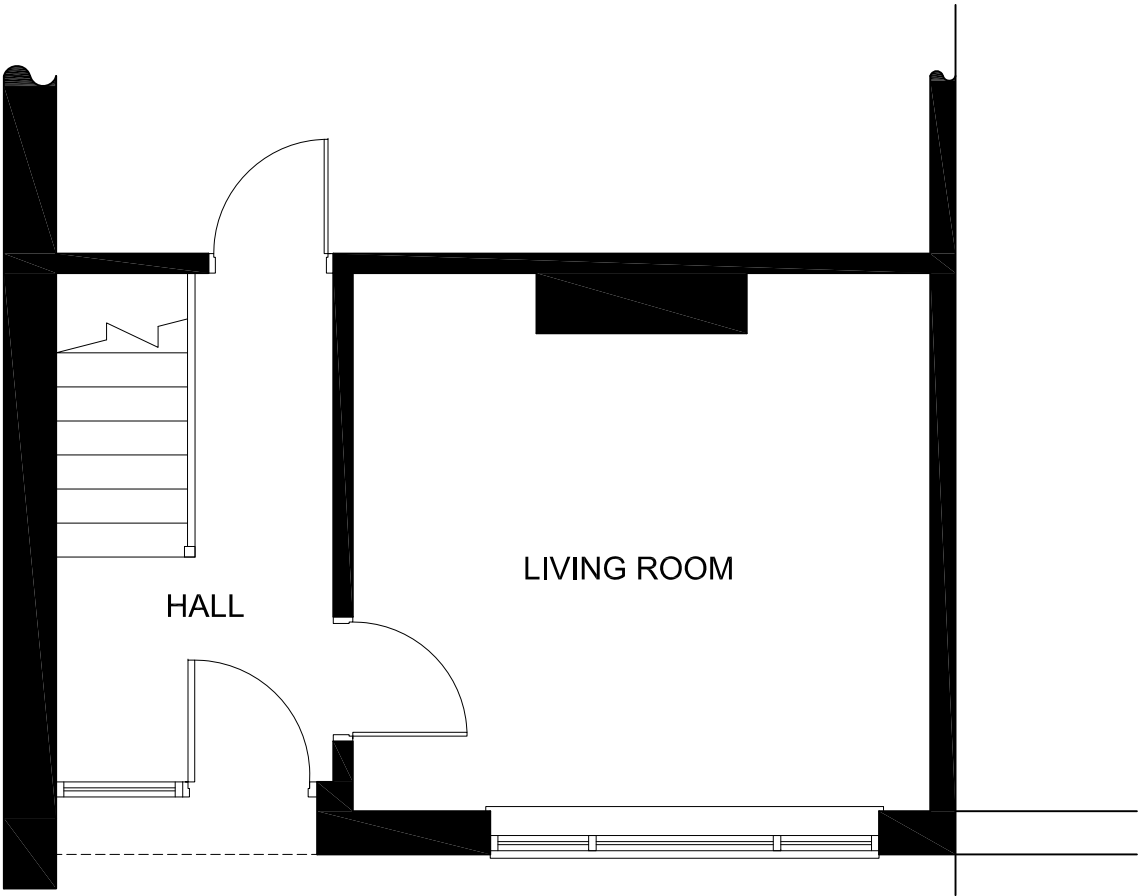

GROUND FLOOR LAYOUT
Scale 1:50

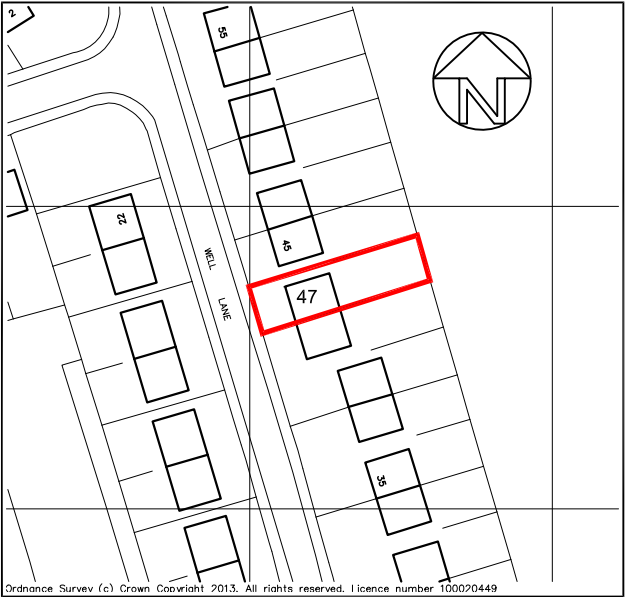

SITE LOCATION PLAN
Scale 1:1250

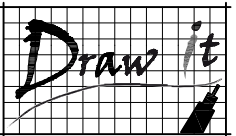Rev:	Date:	Description:	By:
 0 7 7 6 2 6 5 6 1 8 7  steven@drawit.biz  www.drawit.biz 15 Medway Close Barugh Green Barnsley S75 1NY 			
Purpose: PLANNING			
Status: EXISTING			
Dwg of: Plans, Elevations & Site Location Plan			
Client: Mrs G Harrison			
Site Address: 47 Well Lane , Monk Bretton Barnsley, S71 2EF			
Project: Proposed Porch & Canopy Extension			
Drawn by: SH	Date: 20/02/2013	Rev:	
Scale: As Shown	Dwg No: 1308_101		