



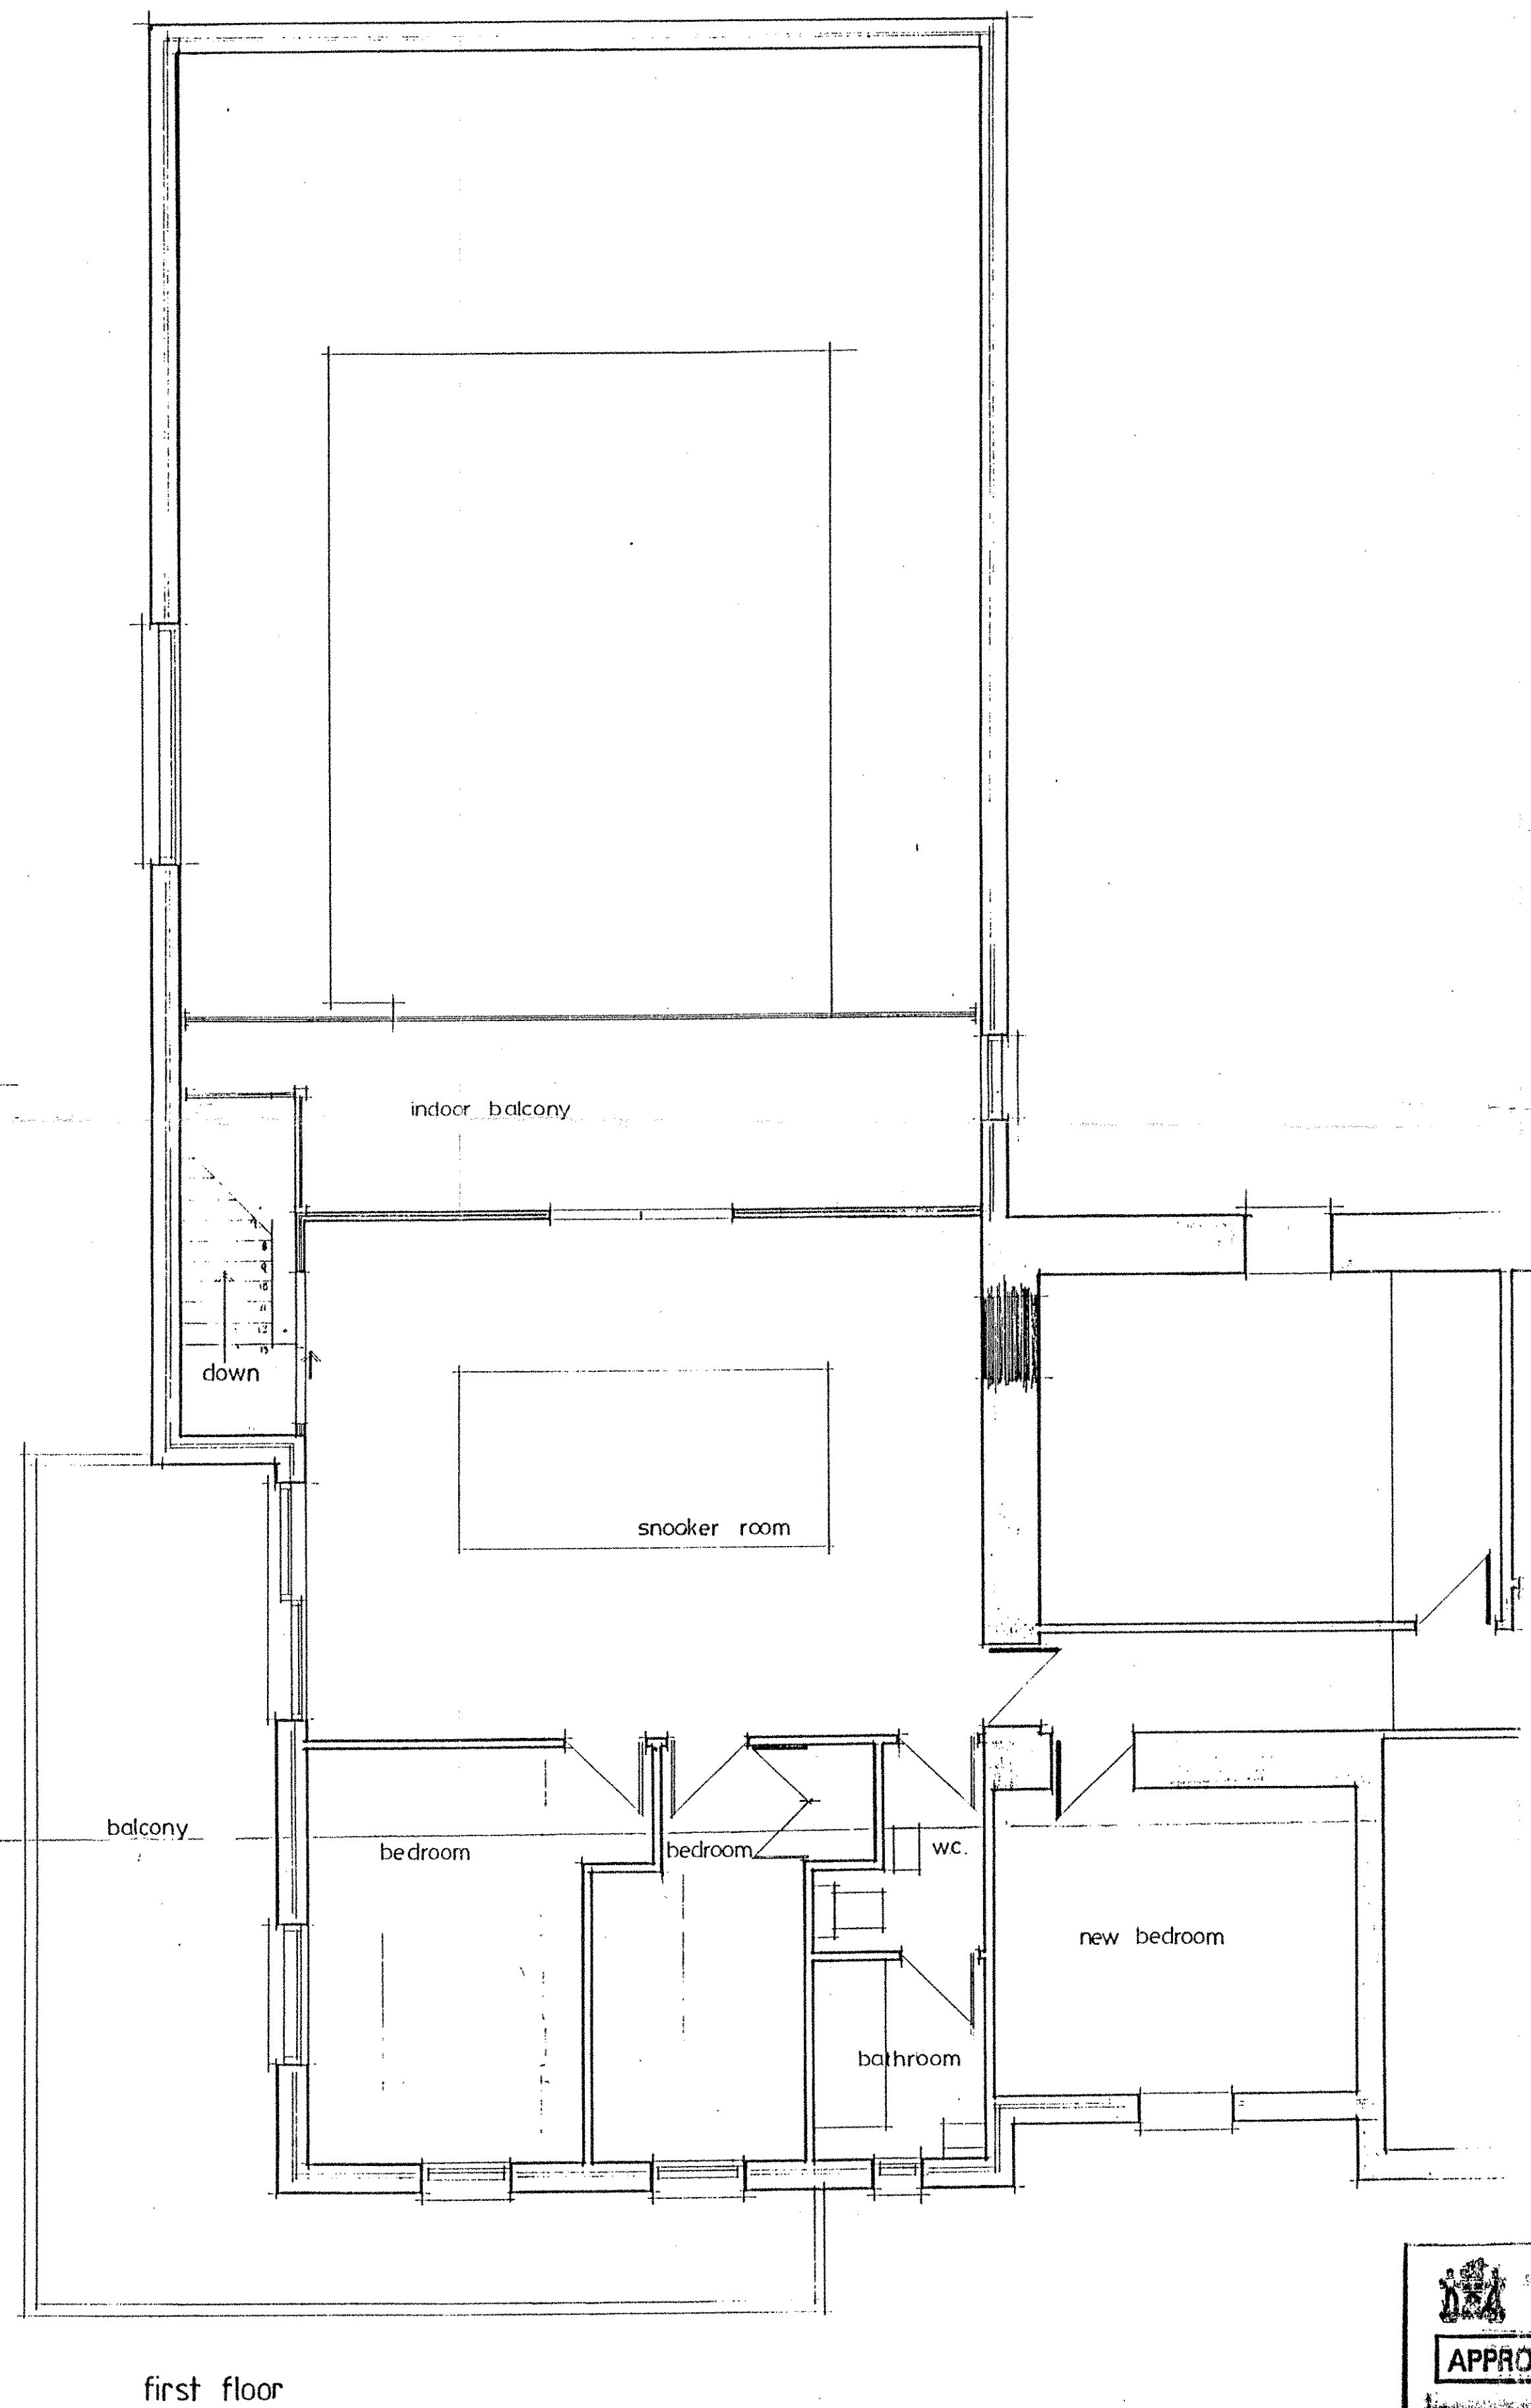

•Surveyors •CAD Technicians• •Project Managers•Quantity Surveyors• •Construction Specialists• cpc Construction & Property Consultancy Ashby House Grantley Way Wakefield WF1 4PY Tel: 01924 299 555 Fax: 01924 299 666 e-mail: wossitt@c-p-c.demon.co.uk	
Client: Mr P Dickinson	
Project: Extension to Dwelling Peace Grove, Cawthorne	
Drawing Title: Draft Floor Plans	
Drawn: PJH	Dwg. No: D01-001-1
Date: 28.03.01	Scale: 1:50

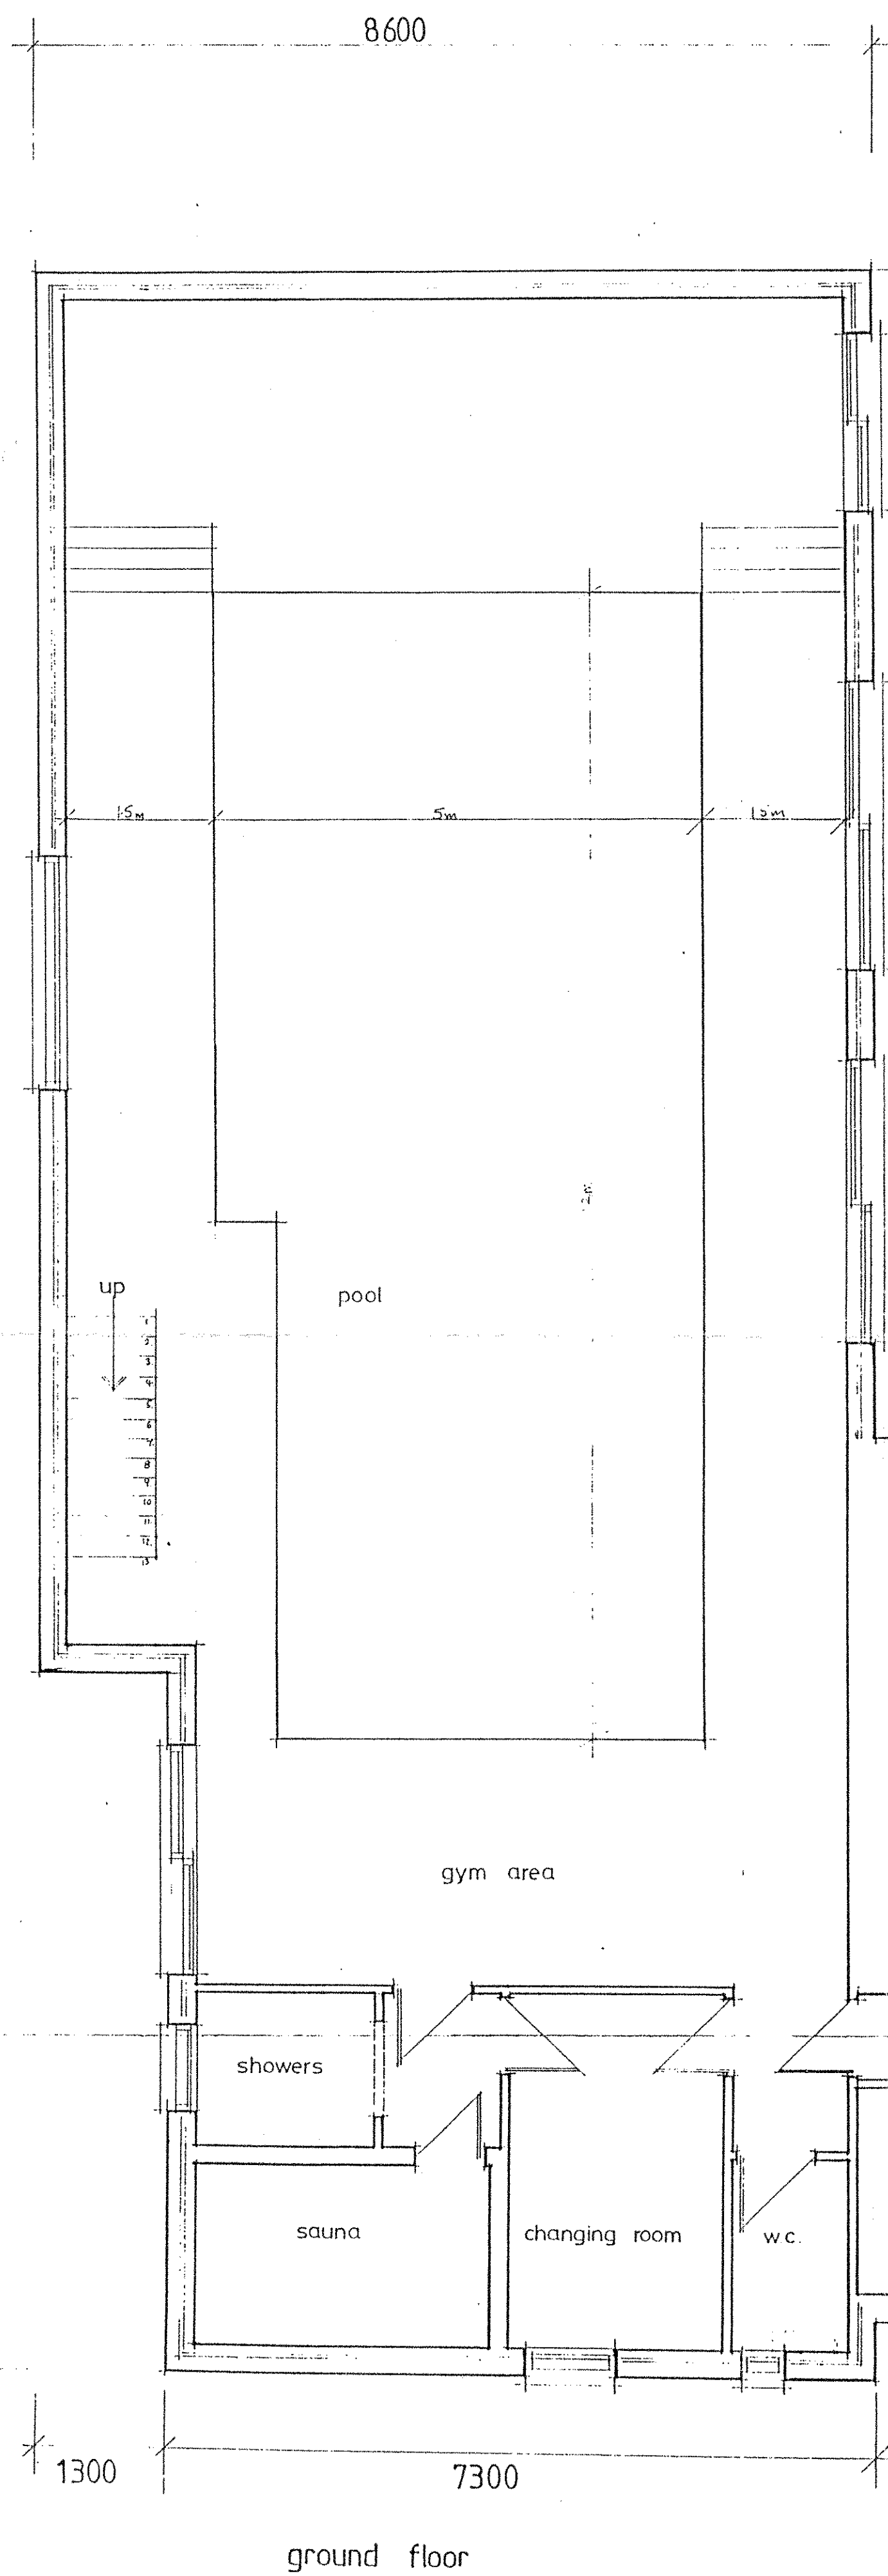