
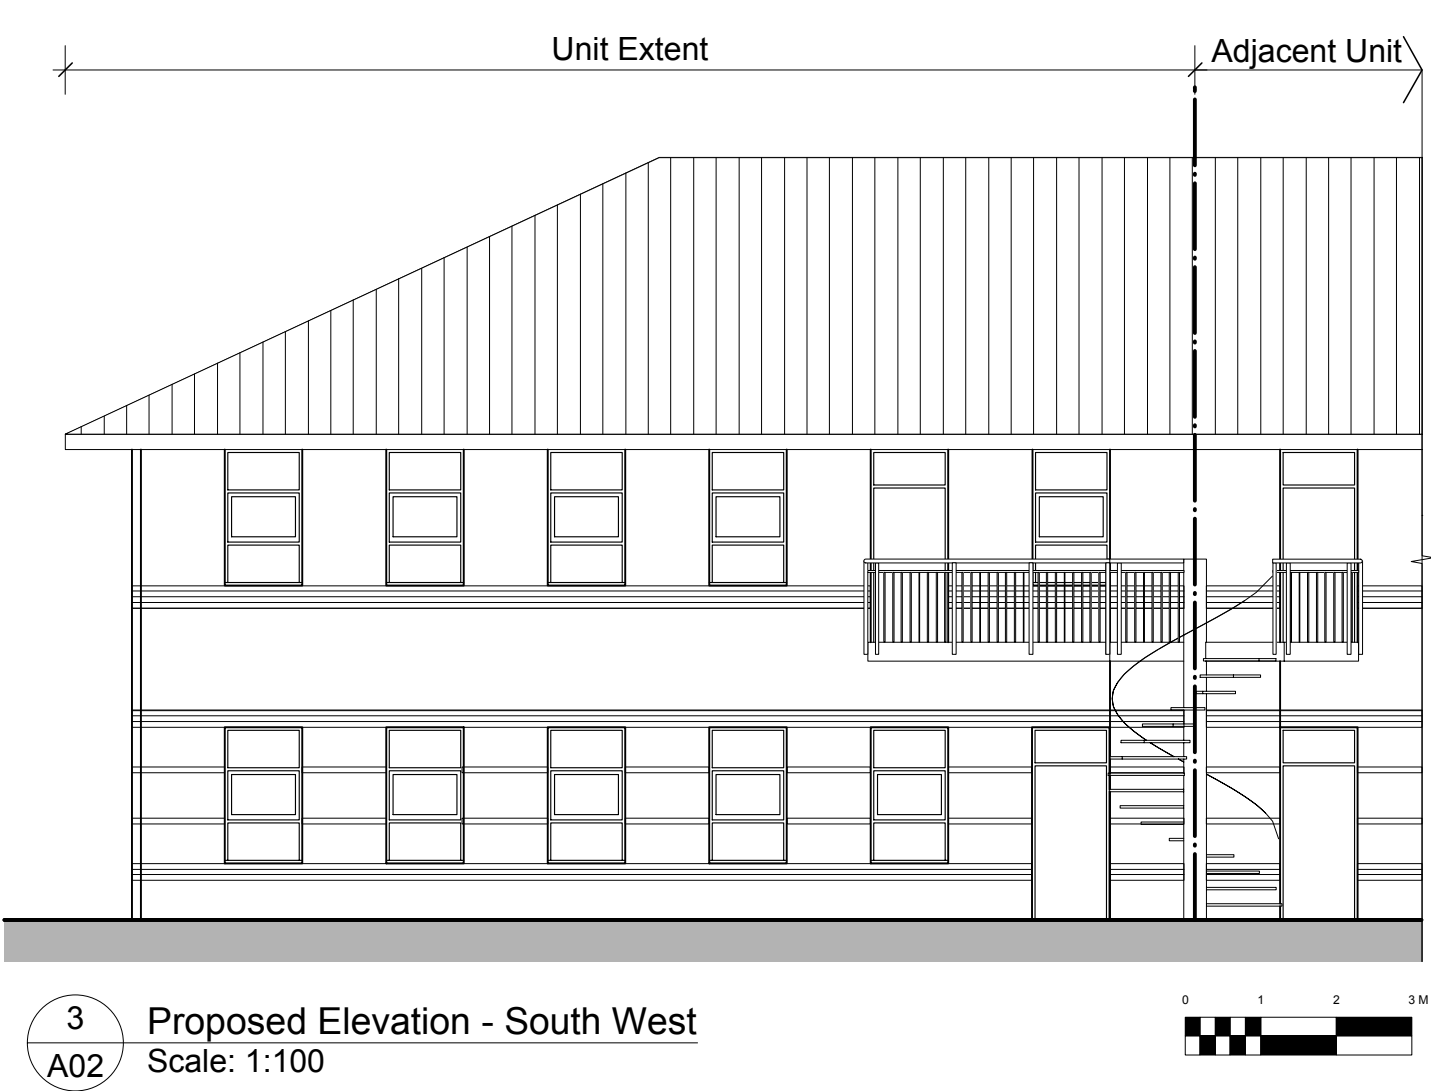
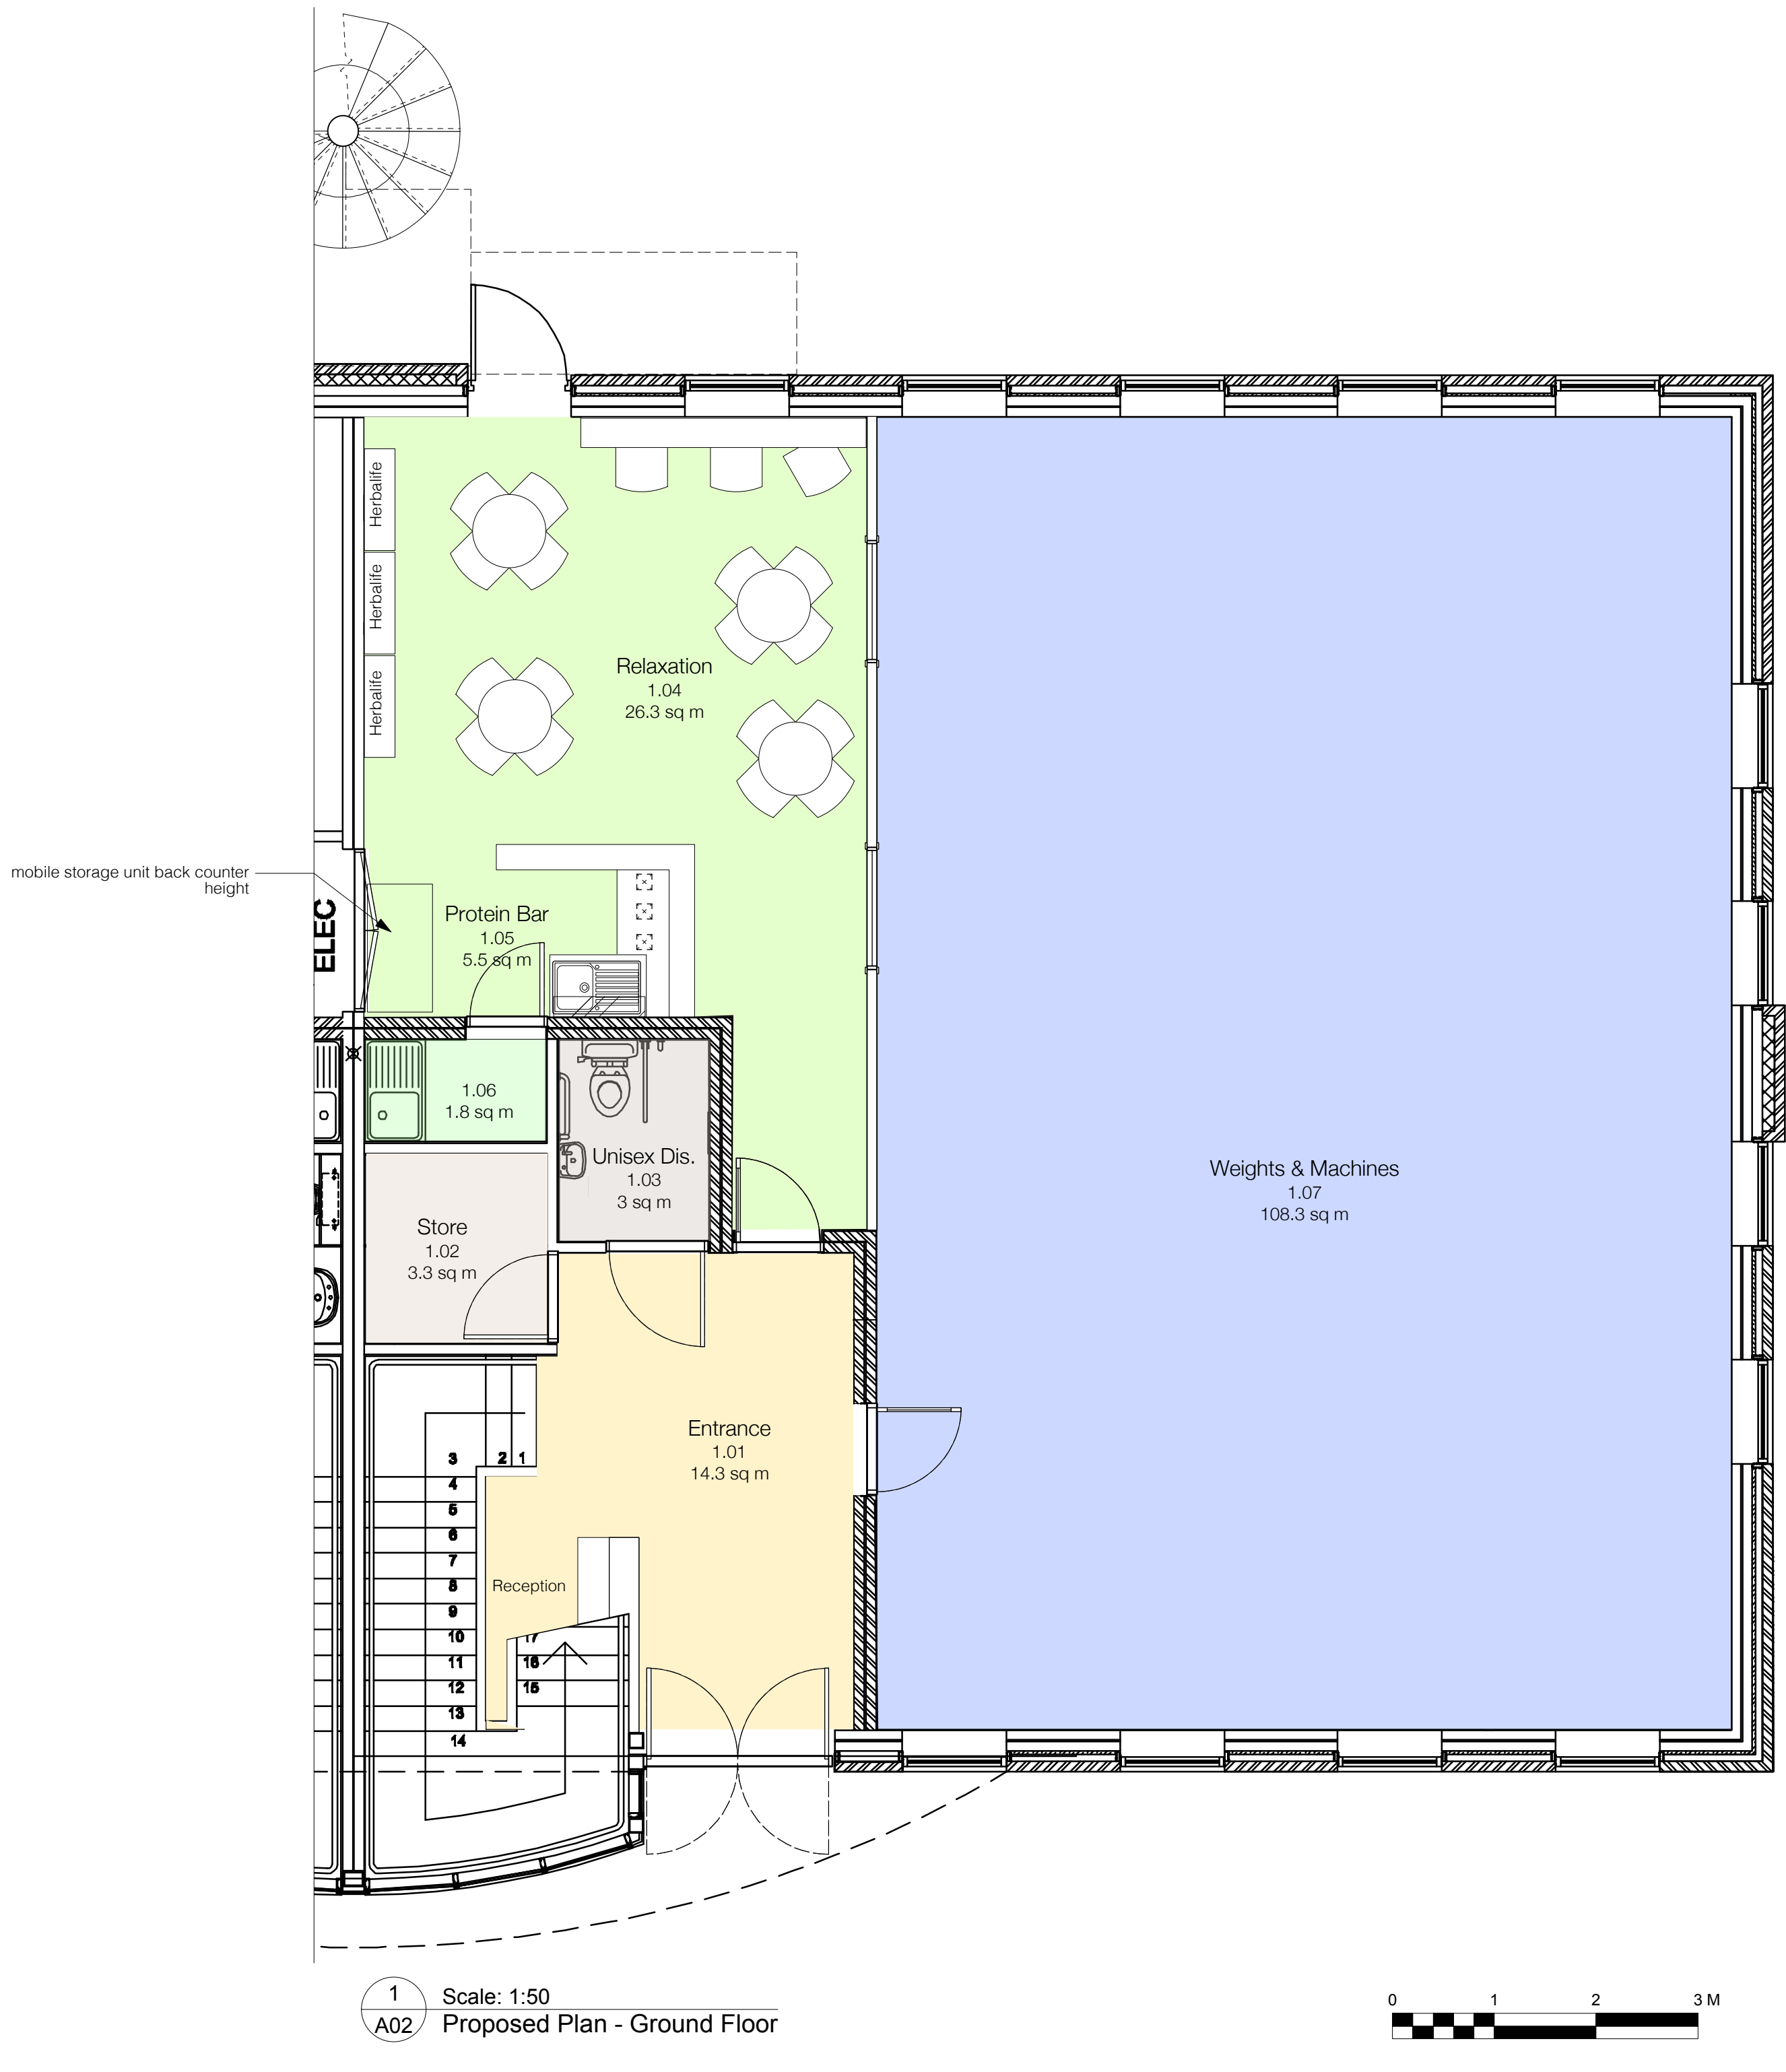


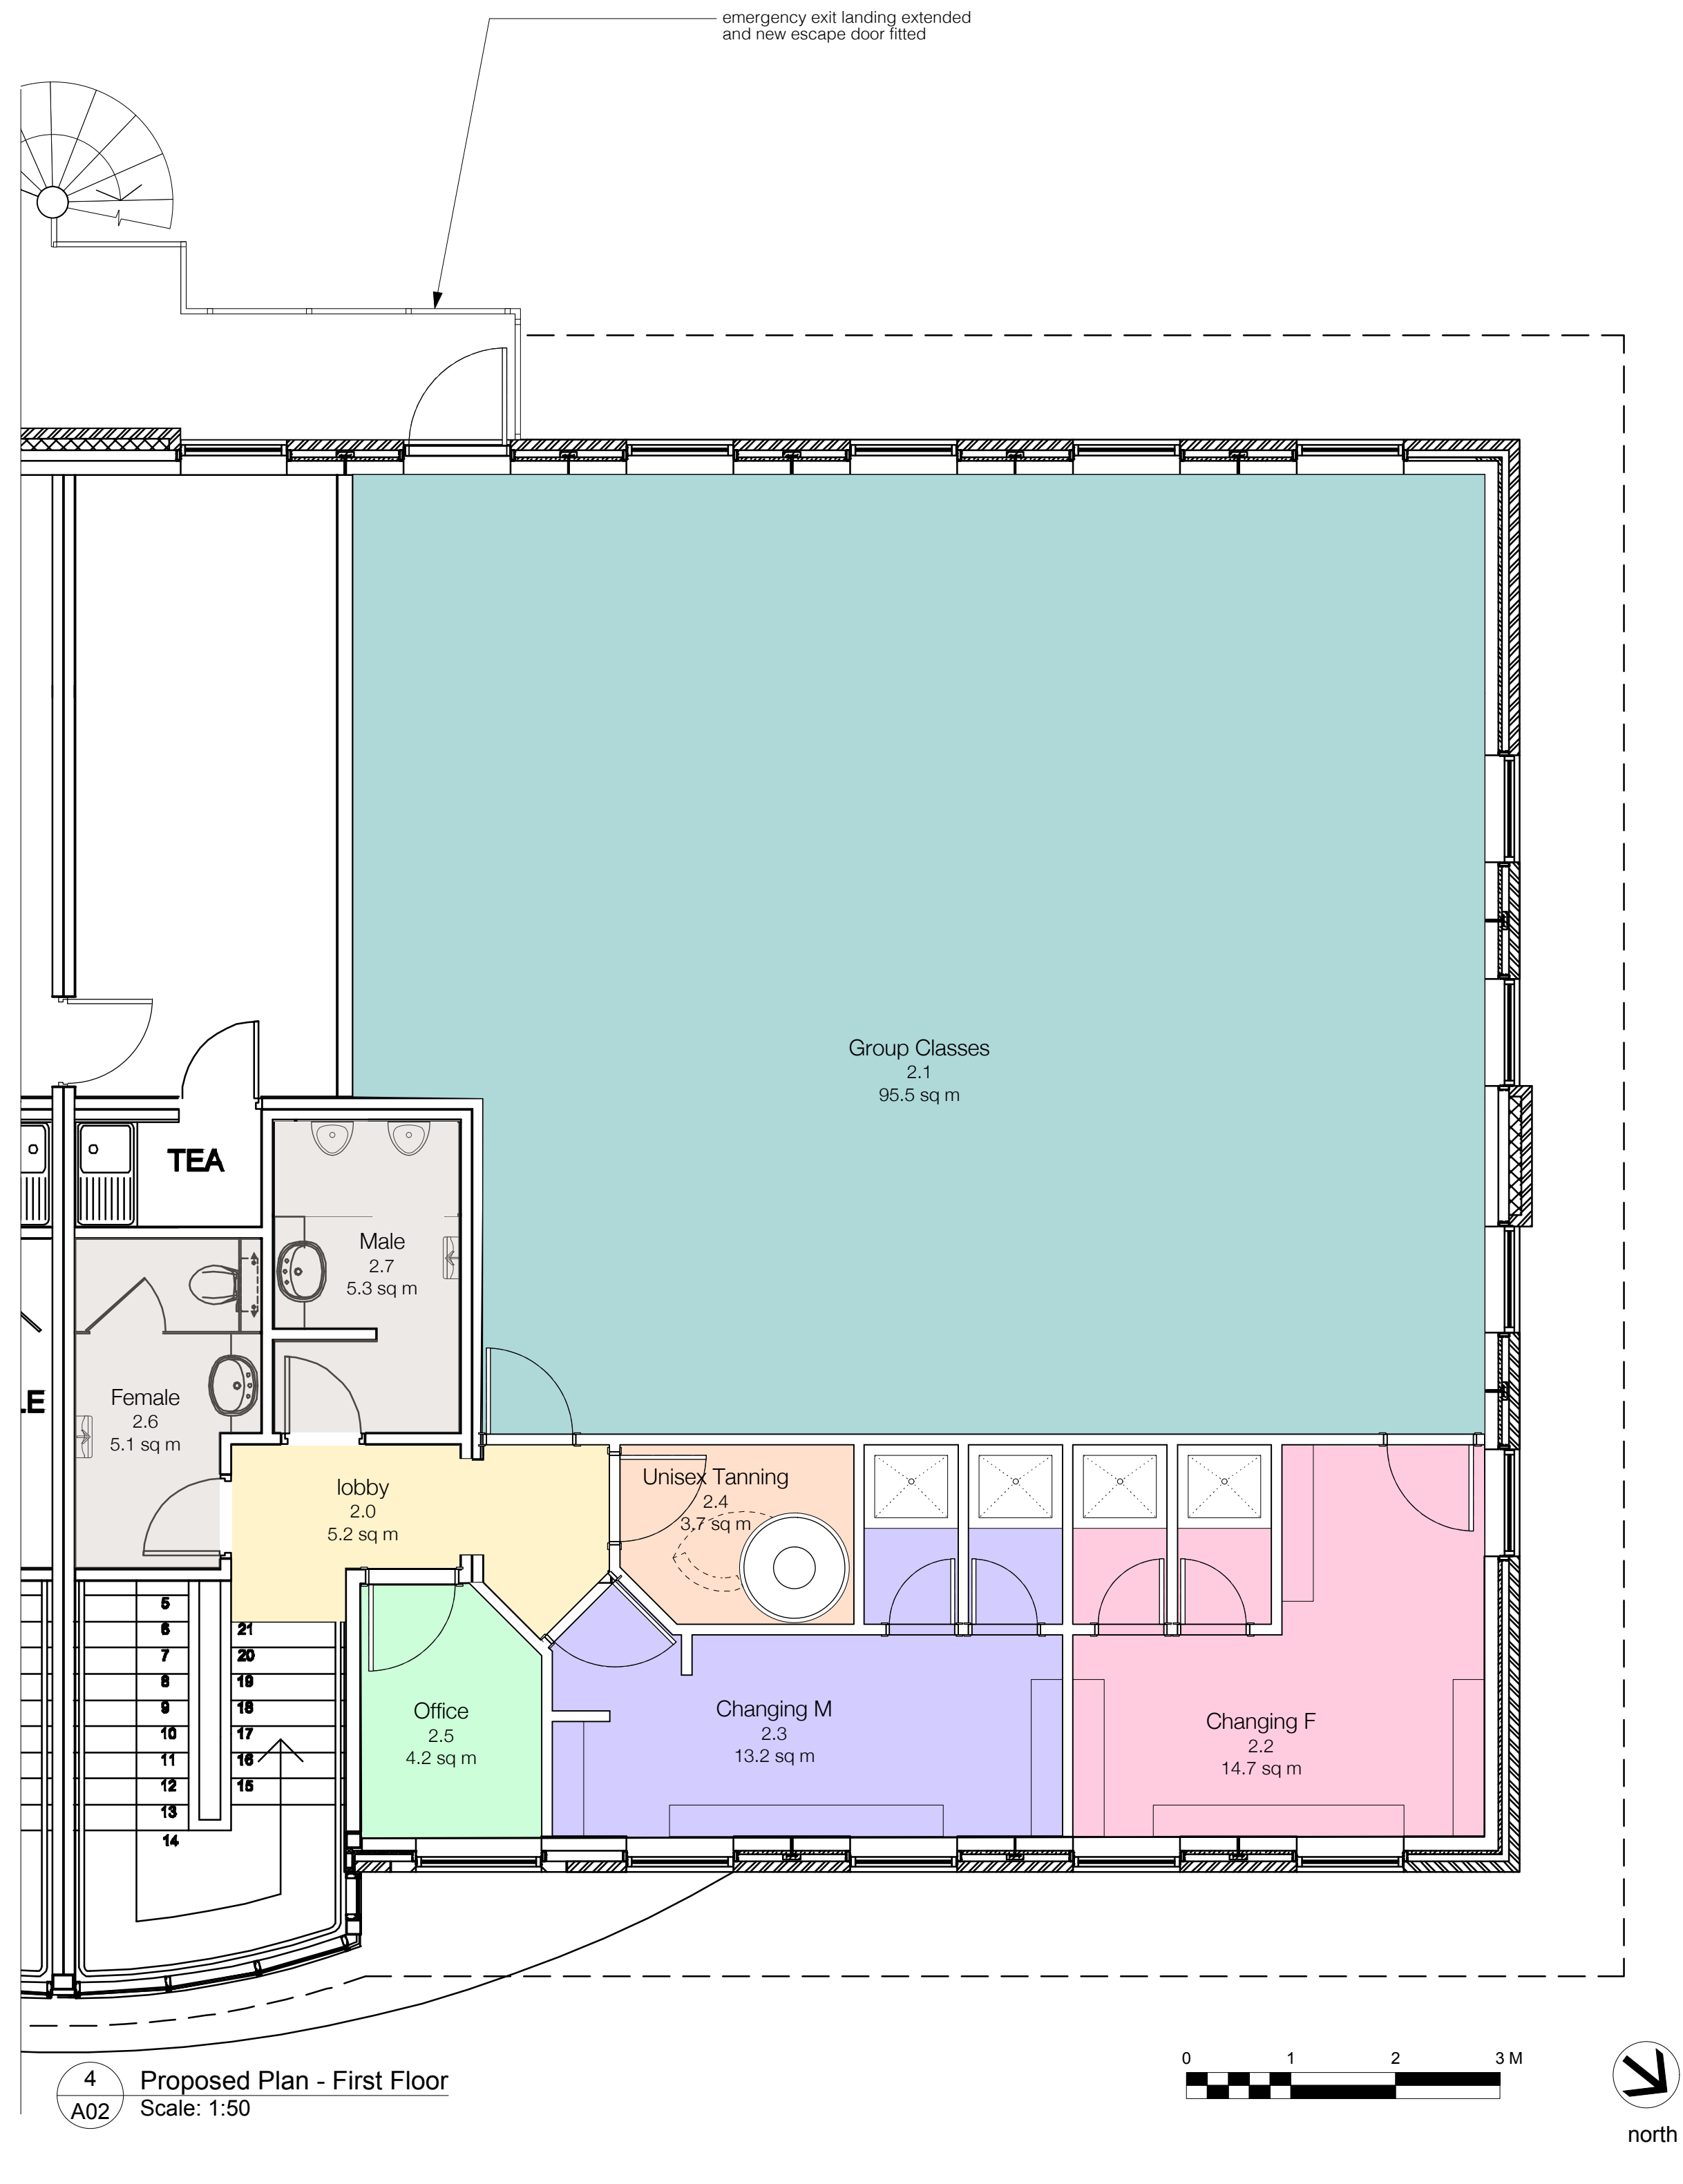

Notes

No.	Date	Issue Notes
Design Two	The Old Stables	
Greys Yard		
Morpeth		
Nothumberland		
NE61 1HG		
Tel (01670) 505 615		
Fax (0871) 528 8528		
email studio@designtwo.co.uk		

Project Title
Fit4It Wentworth House Maple Court Tankersley Barnsley S75 3DP

Drawing Title	
Proposed Floor Plans & Elevations	
Drawn By	Date
Checked By	Scale
Project ID	Drawing No.
12008 A02	
CAD File Name	

Print at A1 with no scaling in print dialogue. Always check scale bar