




1 Principal Elevation

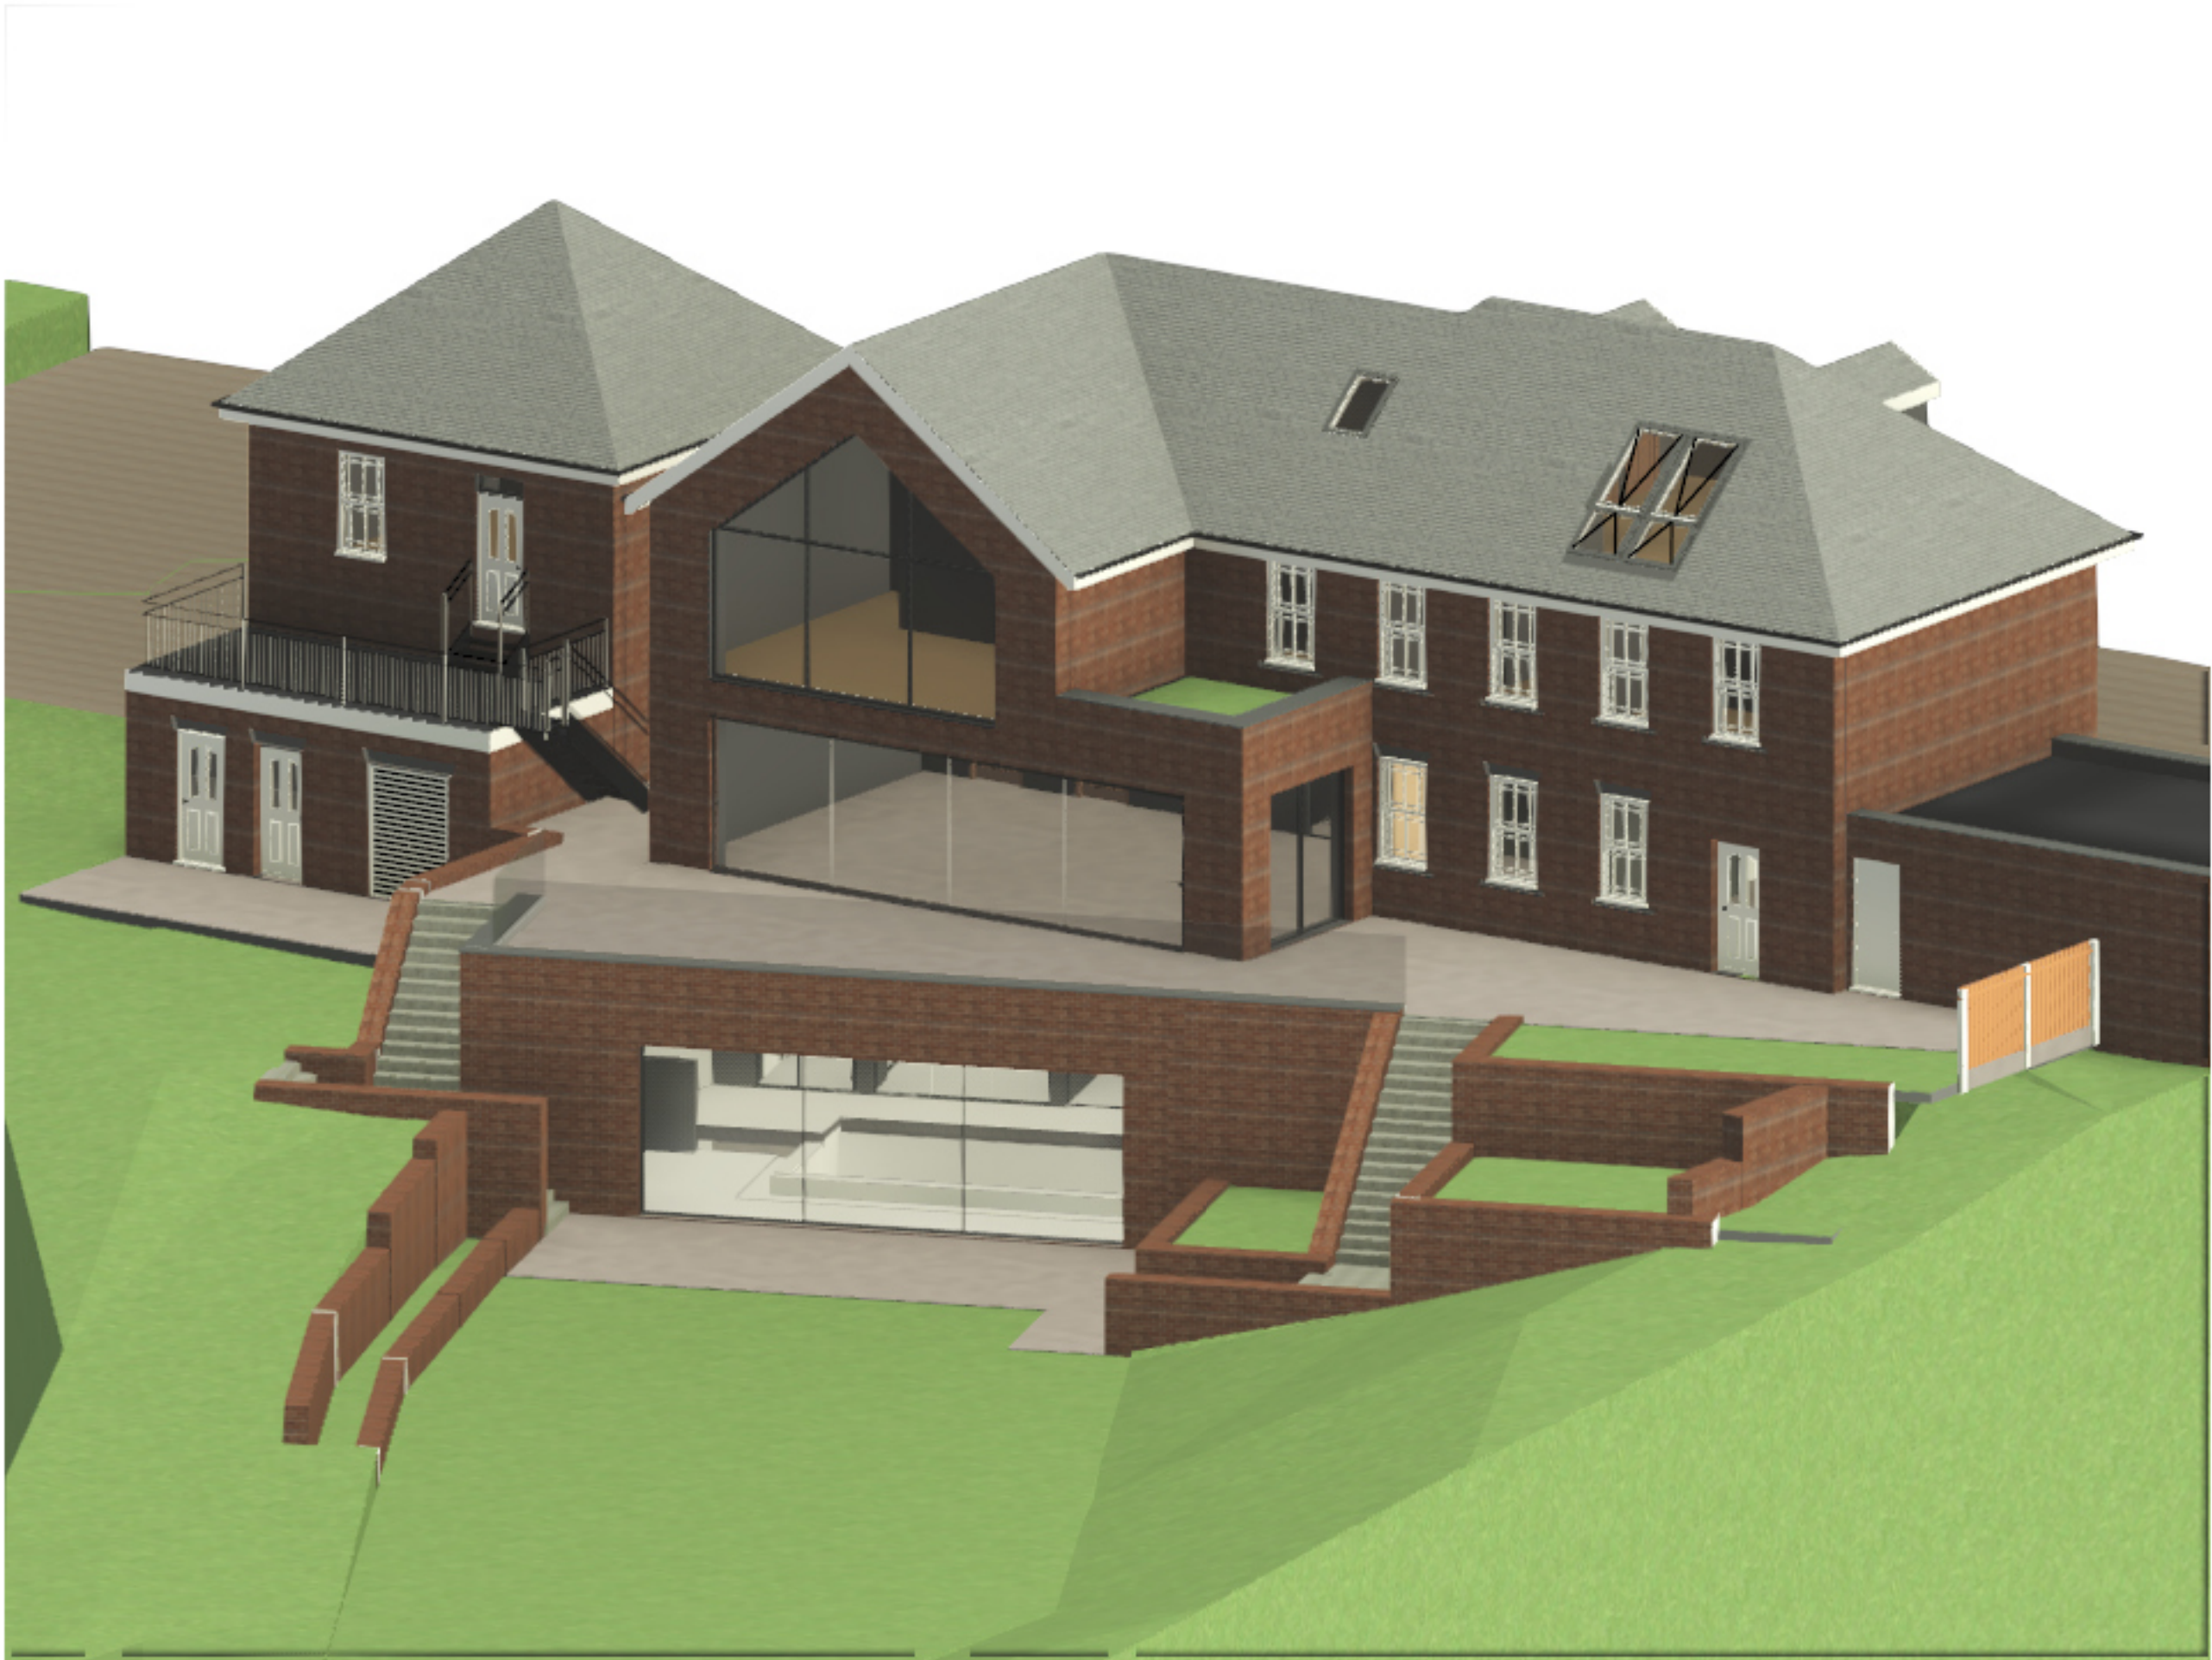

2 Rear Elevation

P3	Drawing issued for dormer window planning application.	22.09.26	CJR	JL
P2	Option Updated	05.08.26	CJR	JL
P1	Initial Issue	12.06.25	CJR	JL
Rev	Description	Date	By	Chk

STUDIO SEVENTY FIVE
www.studioseventyfive.co.uk
hello@studioseventyfive.co.uk

Project
53 Keresforth Hall Road,
Barnsley S70 6NL

Drawing
Proposed Visualisation

Scale	@ A1	Drawn	CJR	Date	03/10/2025
Drawing Purpose	PLANNING APPLICATION			Status	
Drawing Number	2605-S75-XX-DR-A-90000			Rev.	P3