



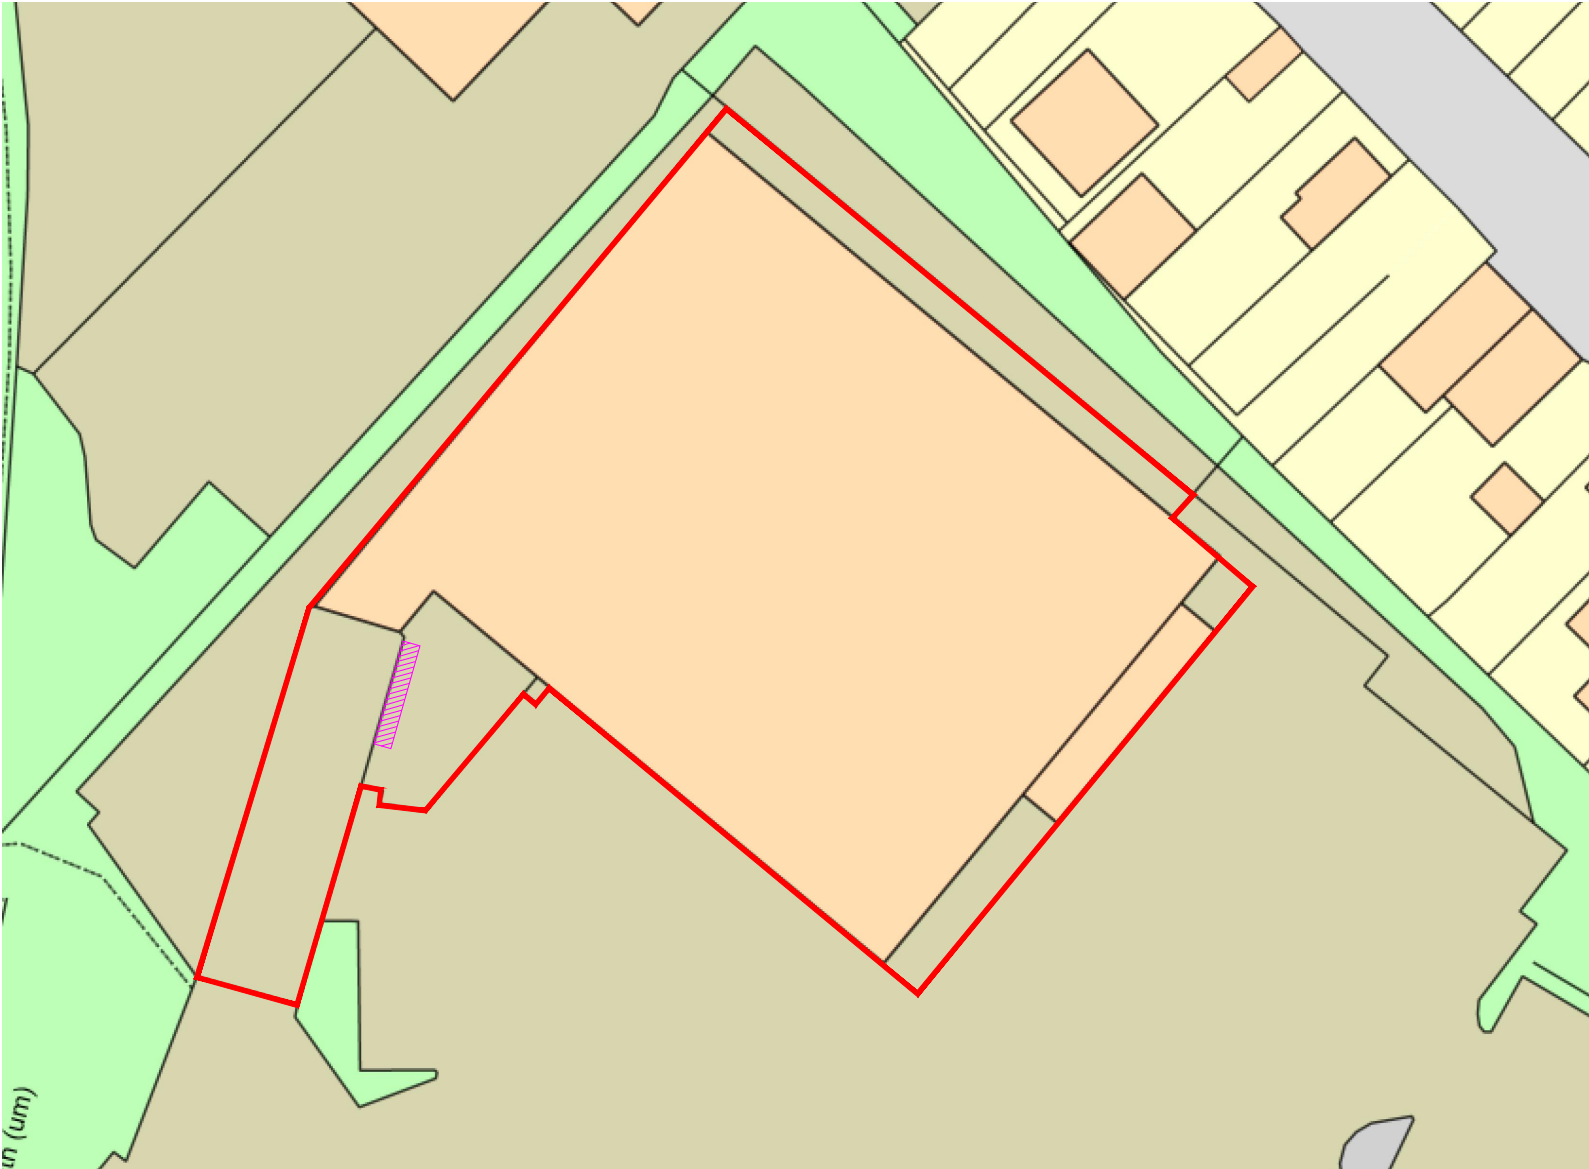

Site Plan 1:500

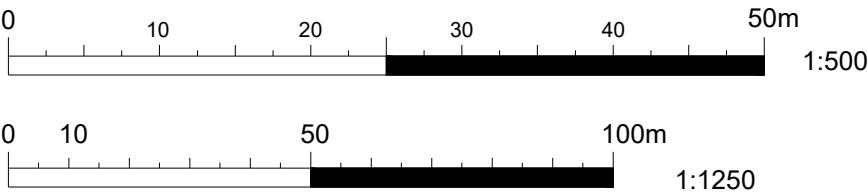


Map produced for JSM
Date Produced is 29th September 2023.
Plan reference number is TQRQM24011143355587
Scale is 1:1250 at A4
© Crown copyright and database rights 2023 OS 100042766

Key

Application Demise

Plant Area

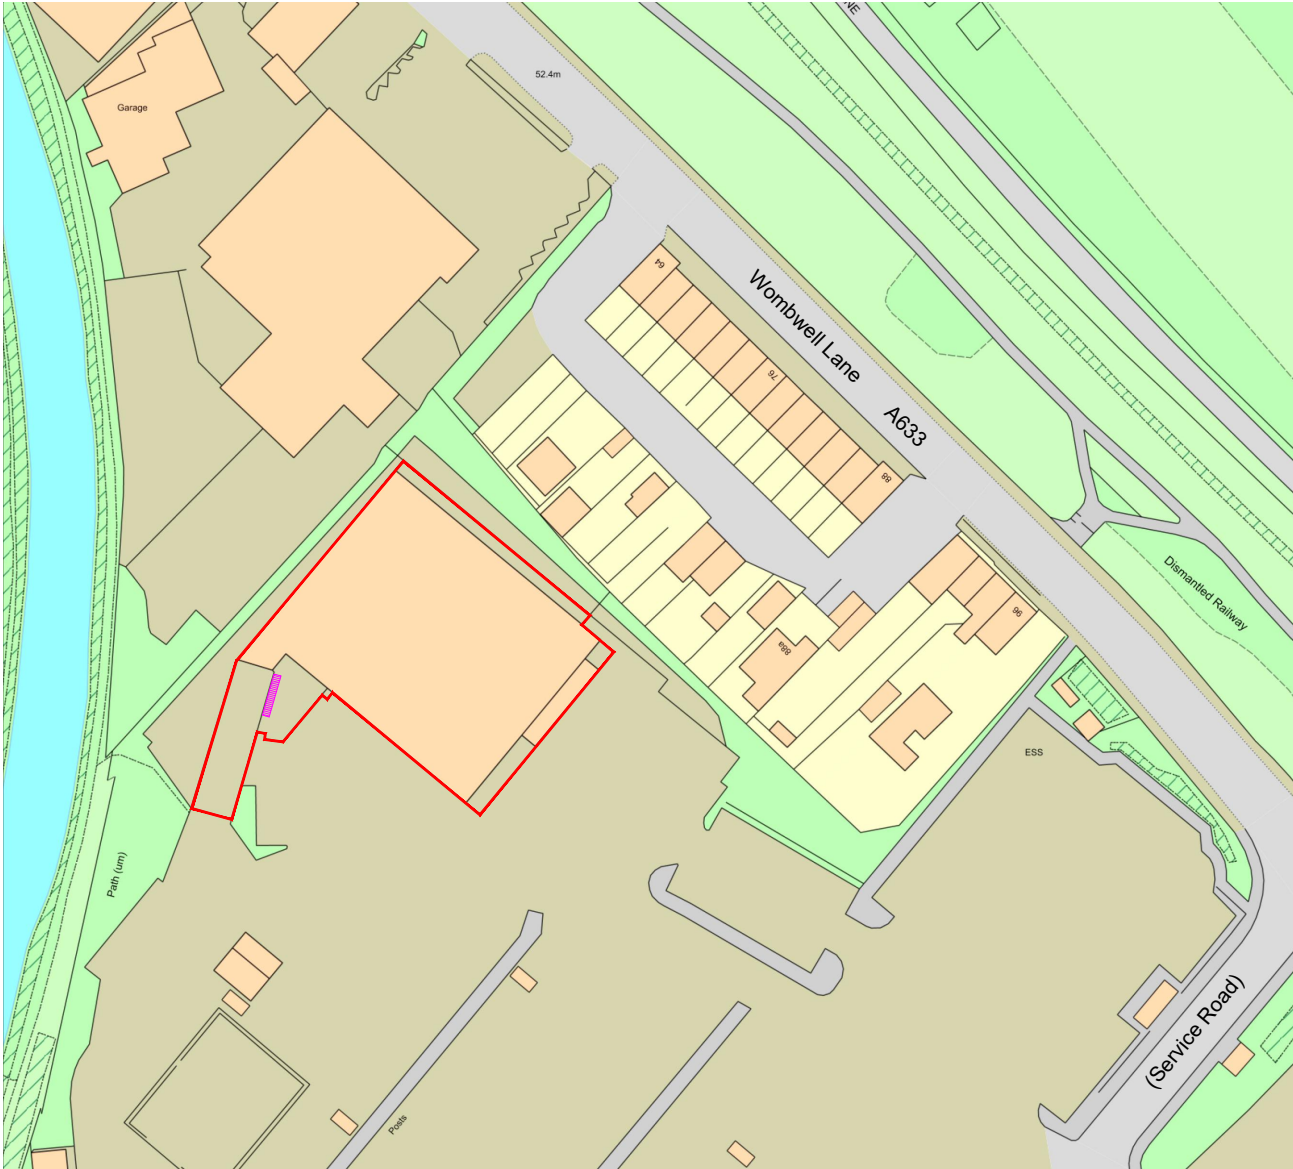

Site Location Plan 1:1250

Rev	Date	Description	Drawn/ Checked	
PROJECT TITLE		DRAWING TITLE		
Barnsley		Location and Site Plan		
Former Jacks, Wombwell Lane, Barnsley,S70 3NS				
DRAWN / CHECKED	DATE	SCALE	JOB No	DRAWING No
JM/PG	17.01.24	1:500/1250 @ A3	2371	105-SLP
DRAWING PURPOSE				Rev
TOWN PLANNING APPLICATION				P01
		Pure Gym Ltd Town Centre House The Merrion Centre Leeds LS2 8LY e: architecture@puregym.com t: 0113 285 8787 w: www.puregym.com		