

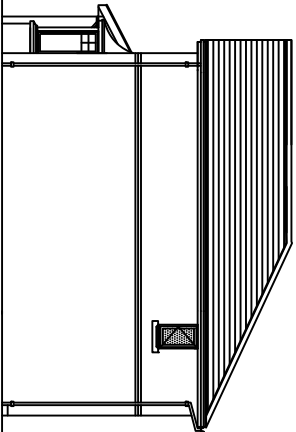
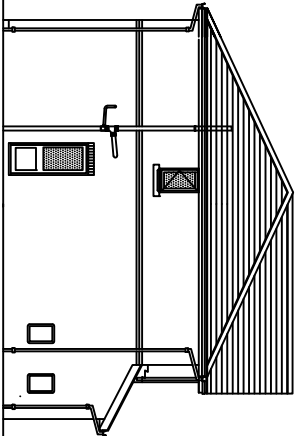
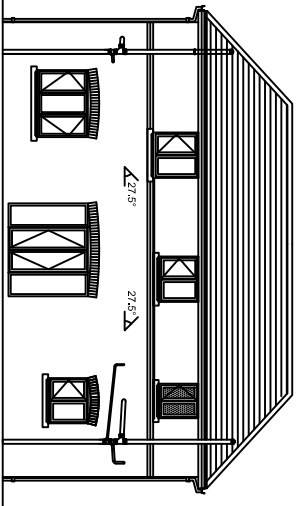


The Contractor is responsible for checking dimensions and any discrepancy to be verified with the Architects before proceeding. Figured dimensions to be worked to only. DO NOT SCALE

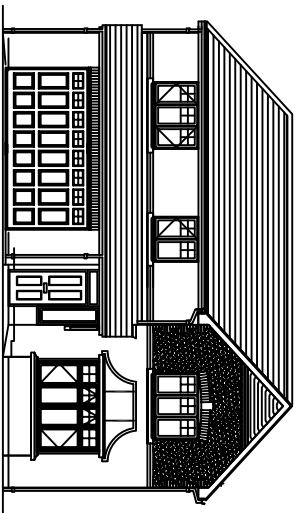


ELEVATIONS

Scale 1:200

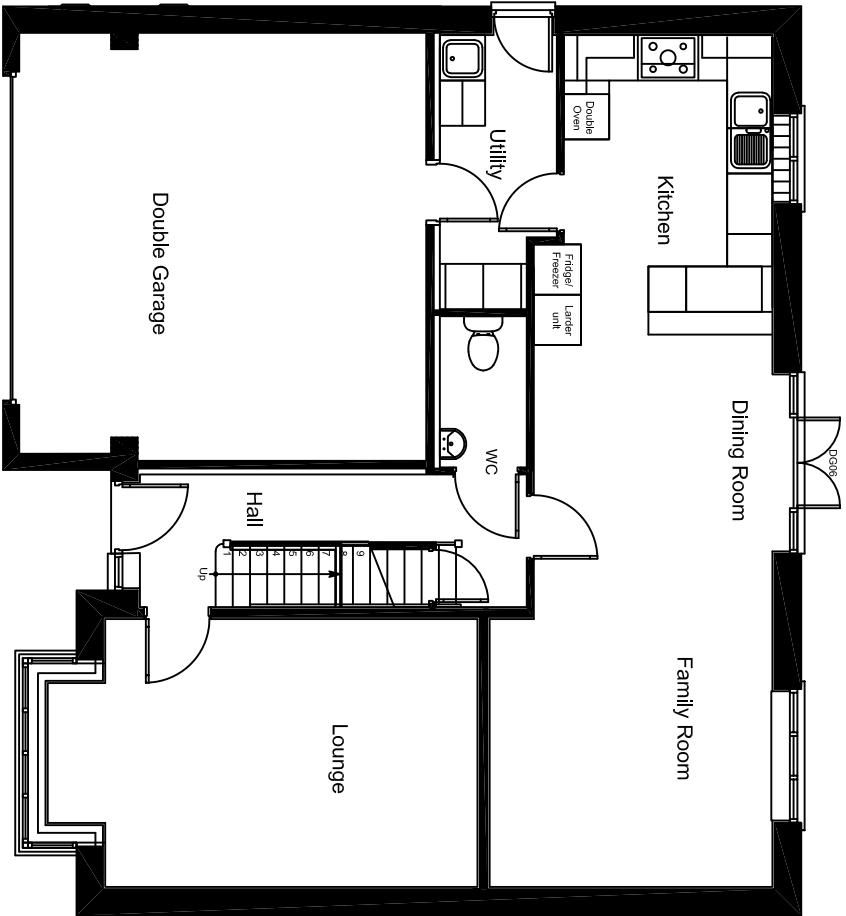

GROUND FLOOR PLAN

Scale 1:100

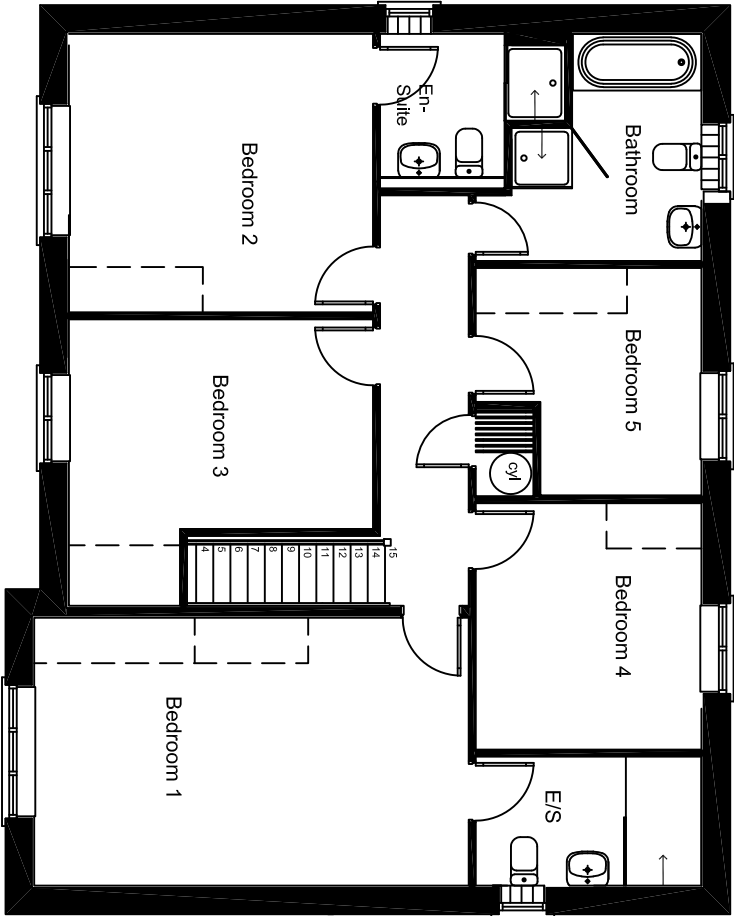

FIRST FLOOR PLAN

Scale 1:100

location

The Latchford II -
No Chimney Version

title

The Latchford II (2017) with Conservatory
PLANNING DRAWING

scale

1:100

size

A3

db

JAS

cb

date

16.11.16

drawing no.

LATCH II(2017)-P-03

rev

--

JONES
HOMES

JONES HOMES
EMERSON HOUSE, HEYES LANE, ALDERLEY EDGE, CHESHIRE. SK9 7LP
Tel: (01625) 568400 Fax: (01625) 568270