

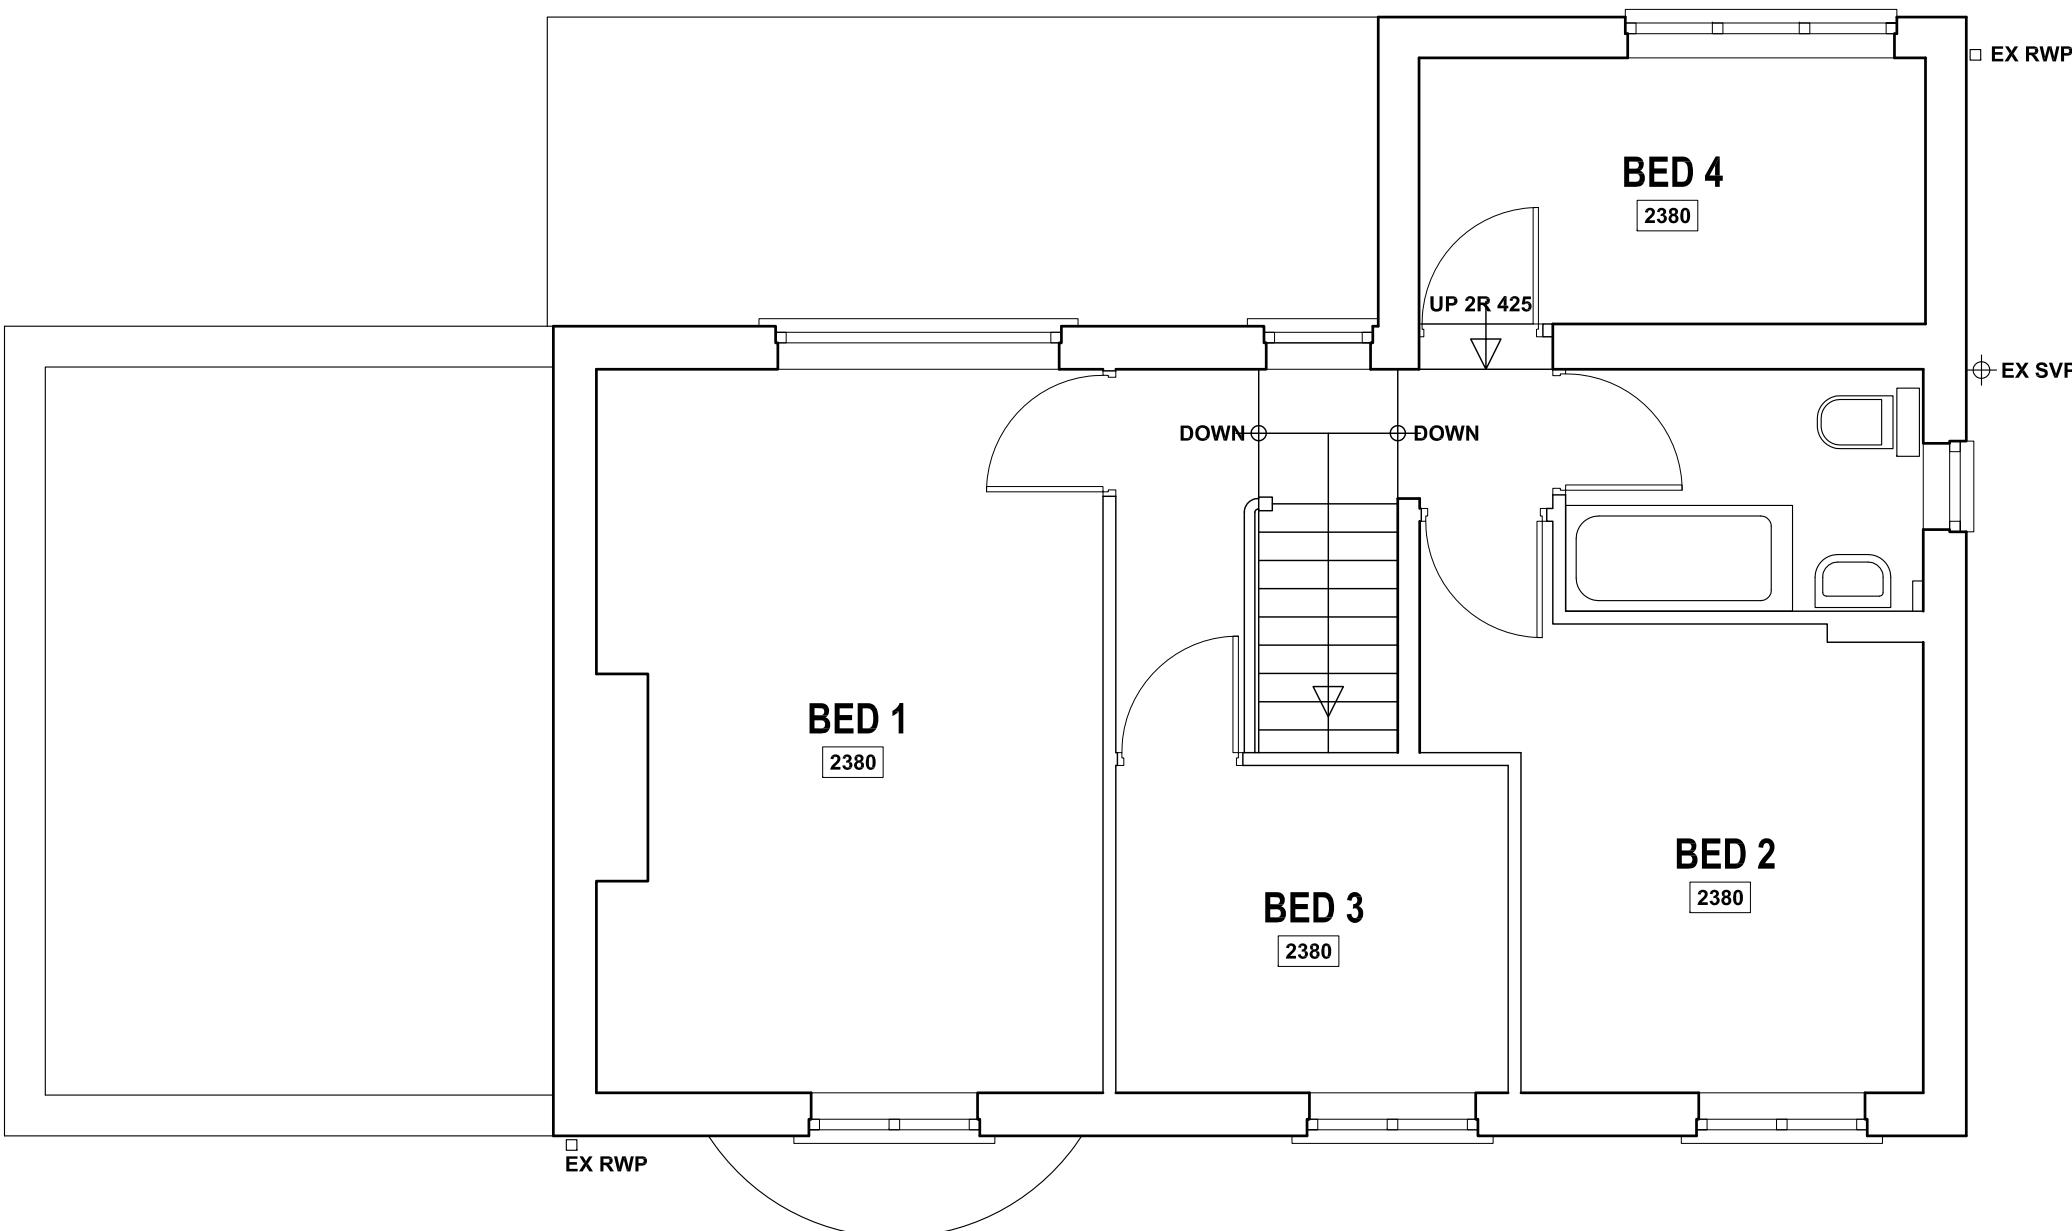


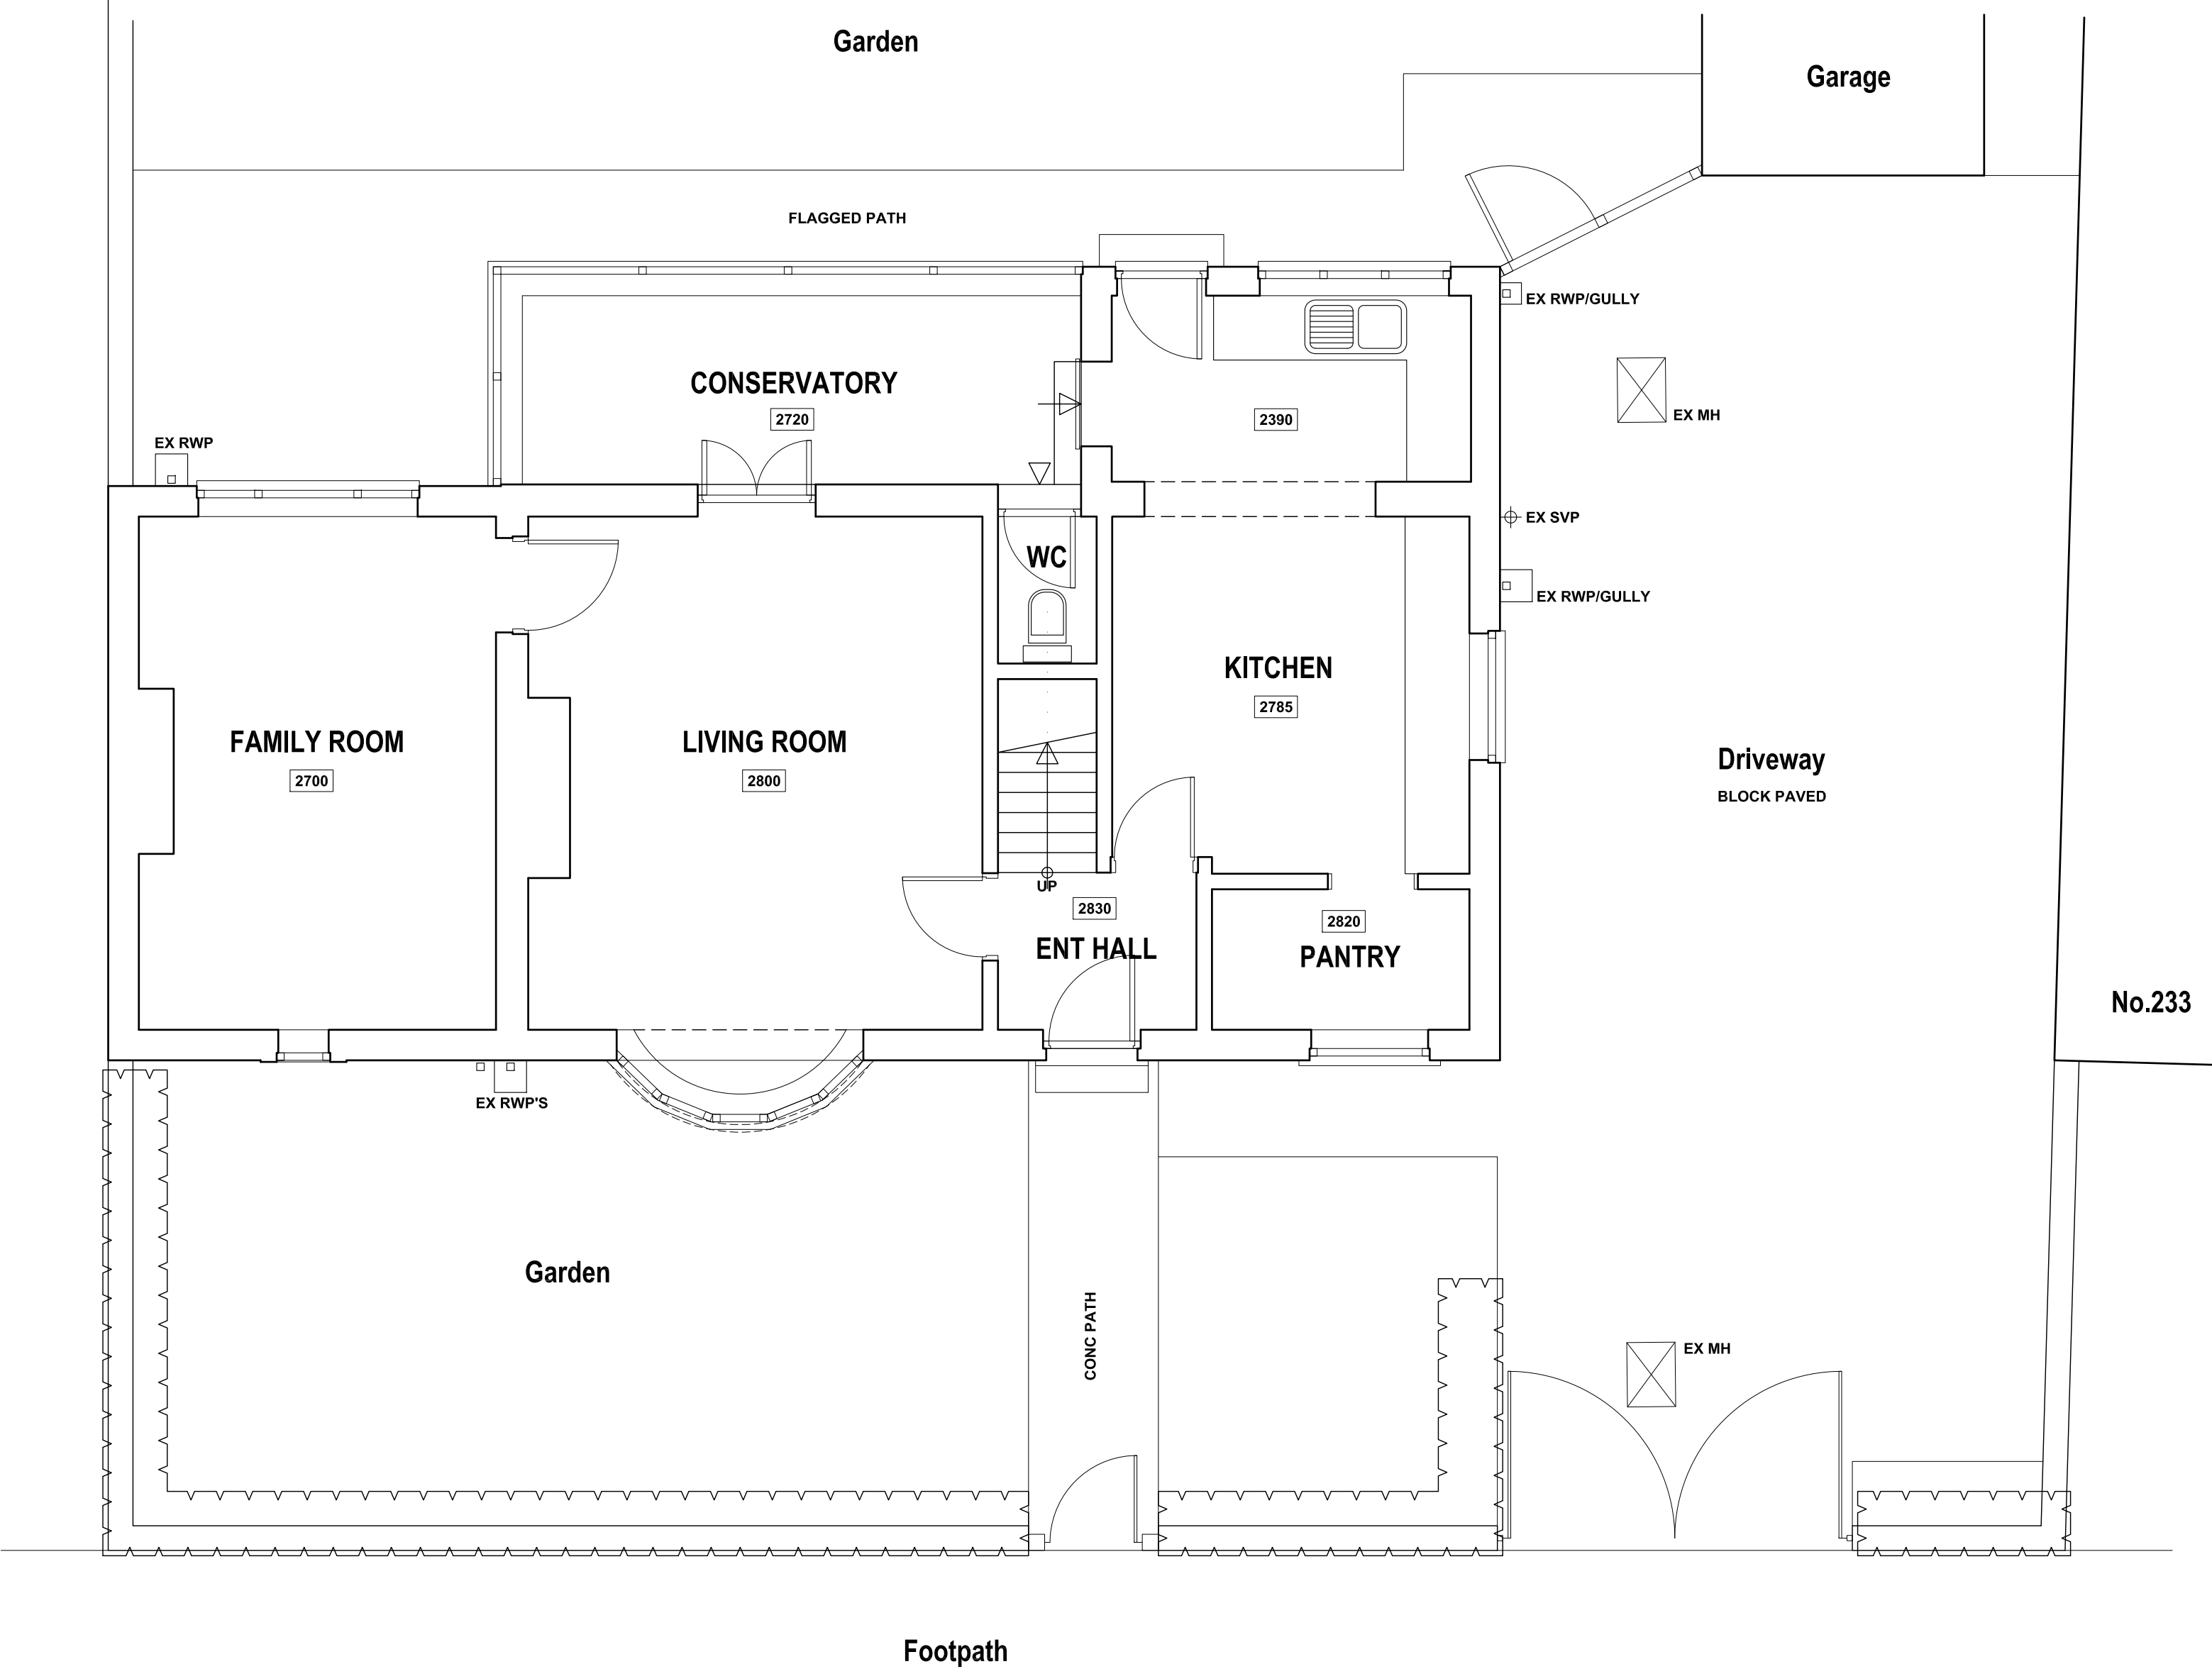


GF/SITE PLAN

FIRST FLOOR PLAN


SUMMER LANE

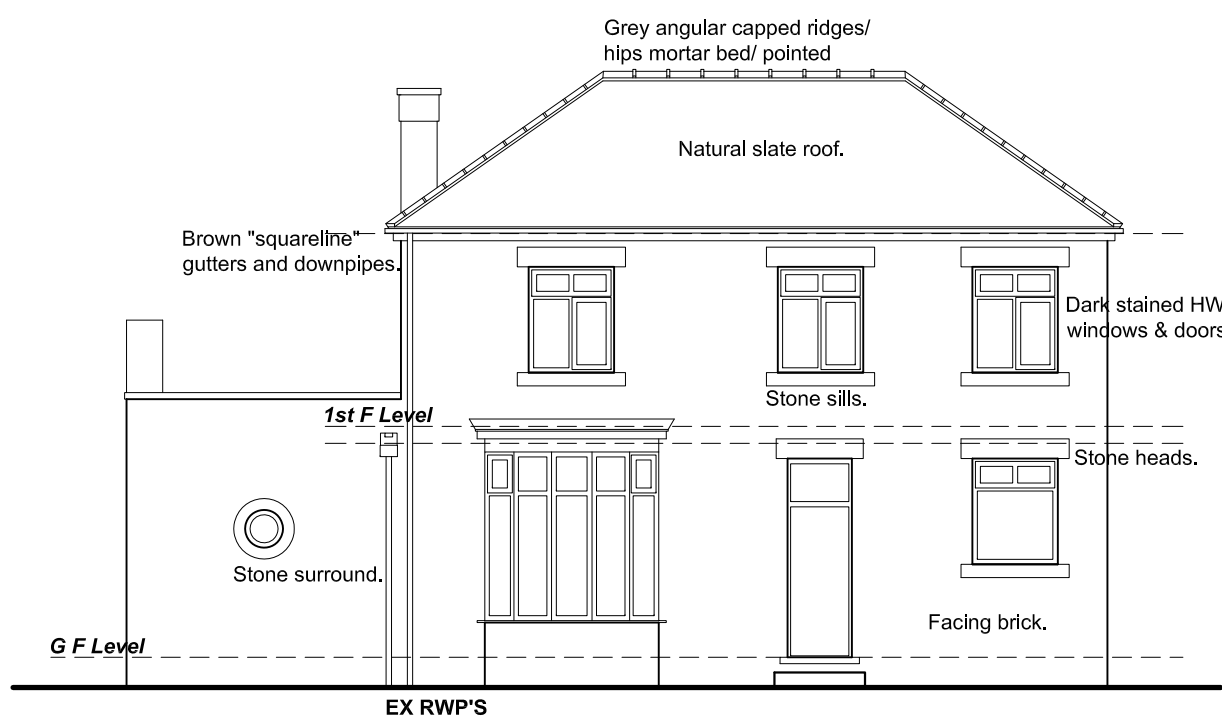

FRONT ELEVATION

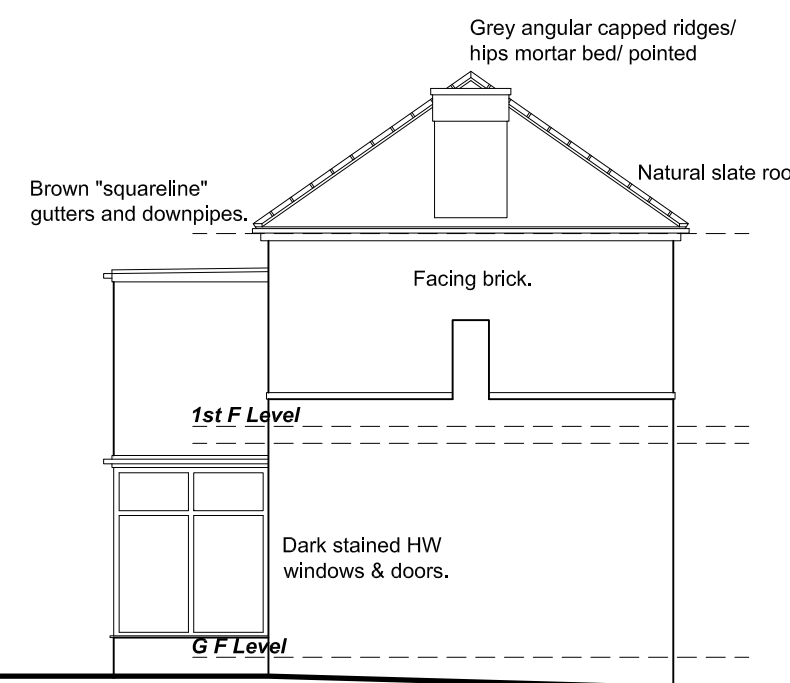

SIDE ELEVATION L

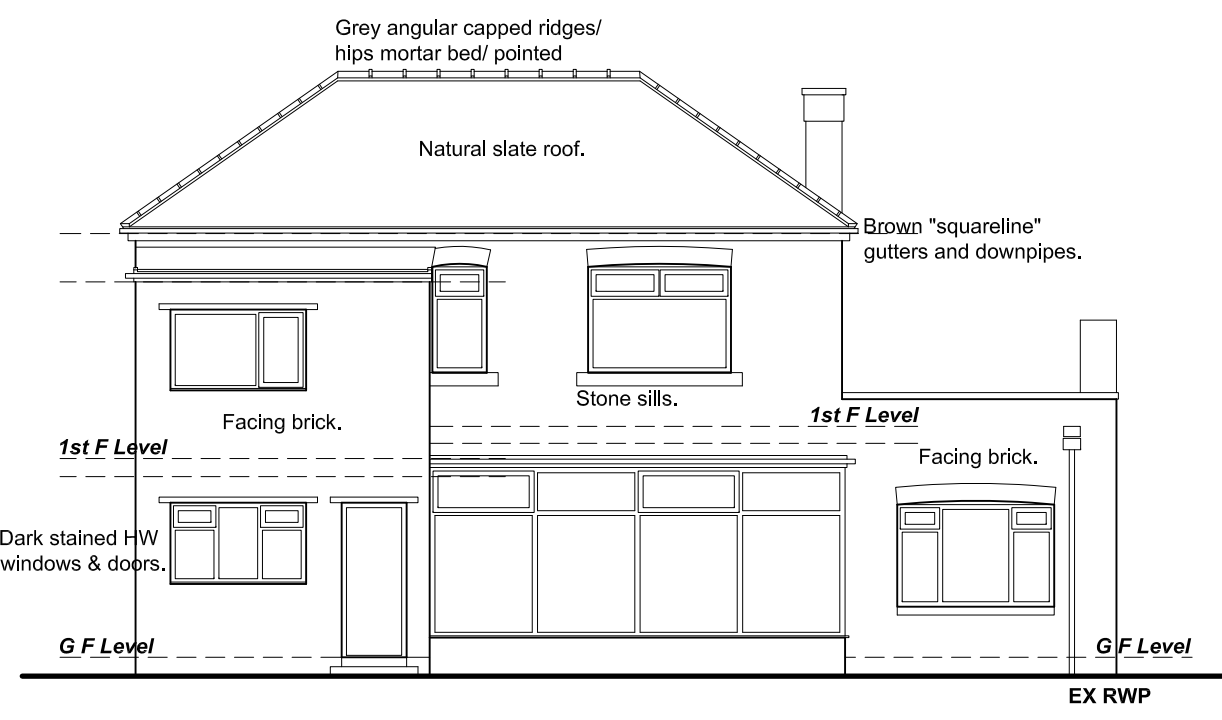

REAR ELEVATION

Revision	Date	Description
PROPOSED EXTENSION, 231 SUMMER LANE, WOMBWELL, BARNESLEY, S73 8QB.		
SURVEY Plans Section and Elevations.		
Mr & Mrs Stacey.		
JEA Architectural Ltd 23 Windmill Road, Wombwell, Barnsley, S73 8PW. Tel: 01226 754507 Email: jeald@btconnect.com		
This drawing and the copyright is the Architectural Company's property and maybe used or reproduced only by agreement. All Dimensions in Millimetres Unless specified otherwise and subject to verification on site.		
Scale: 1:50/100 @ A1		Date: JULY 2017
Ref: 201703		Drwg No: 01

0 cm

2 cm

4 cm

6 cm