


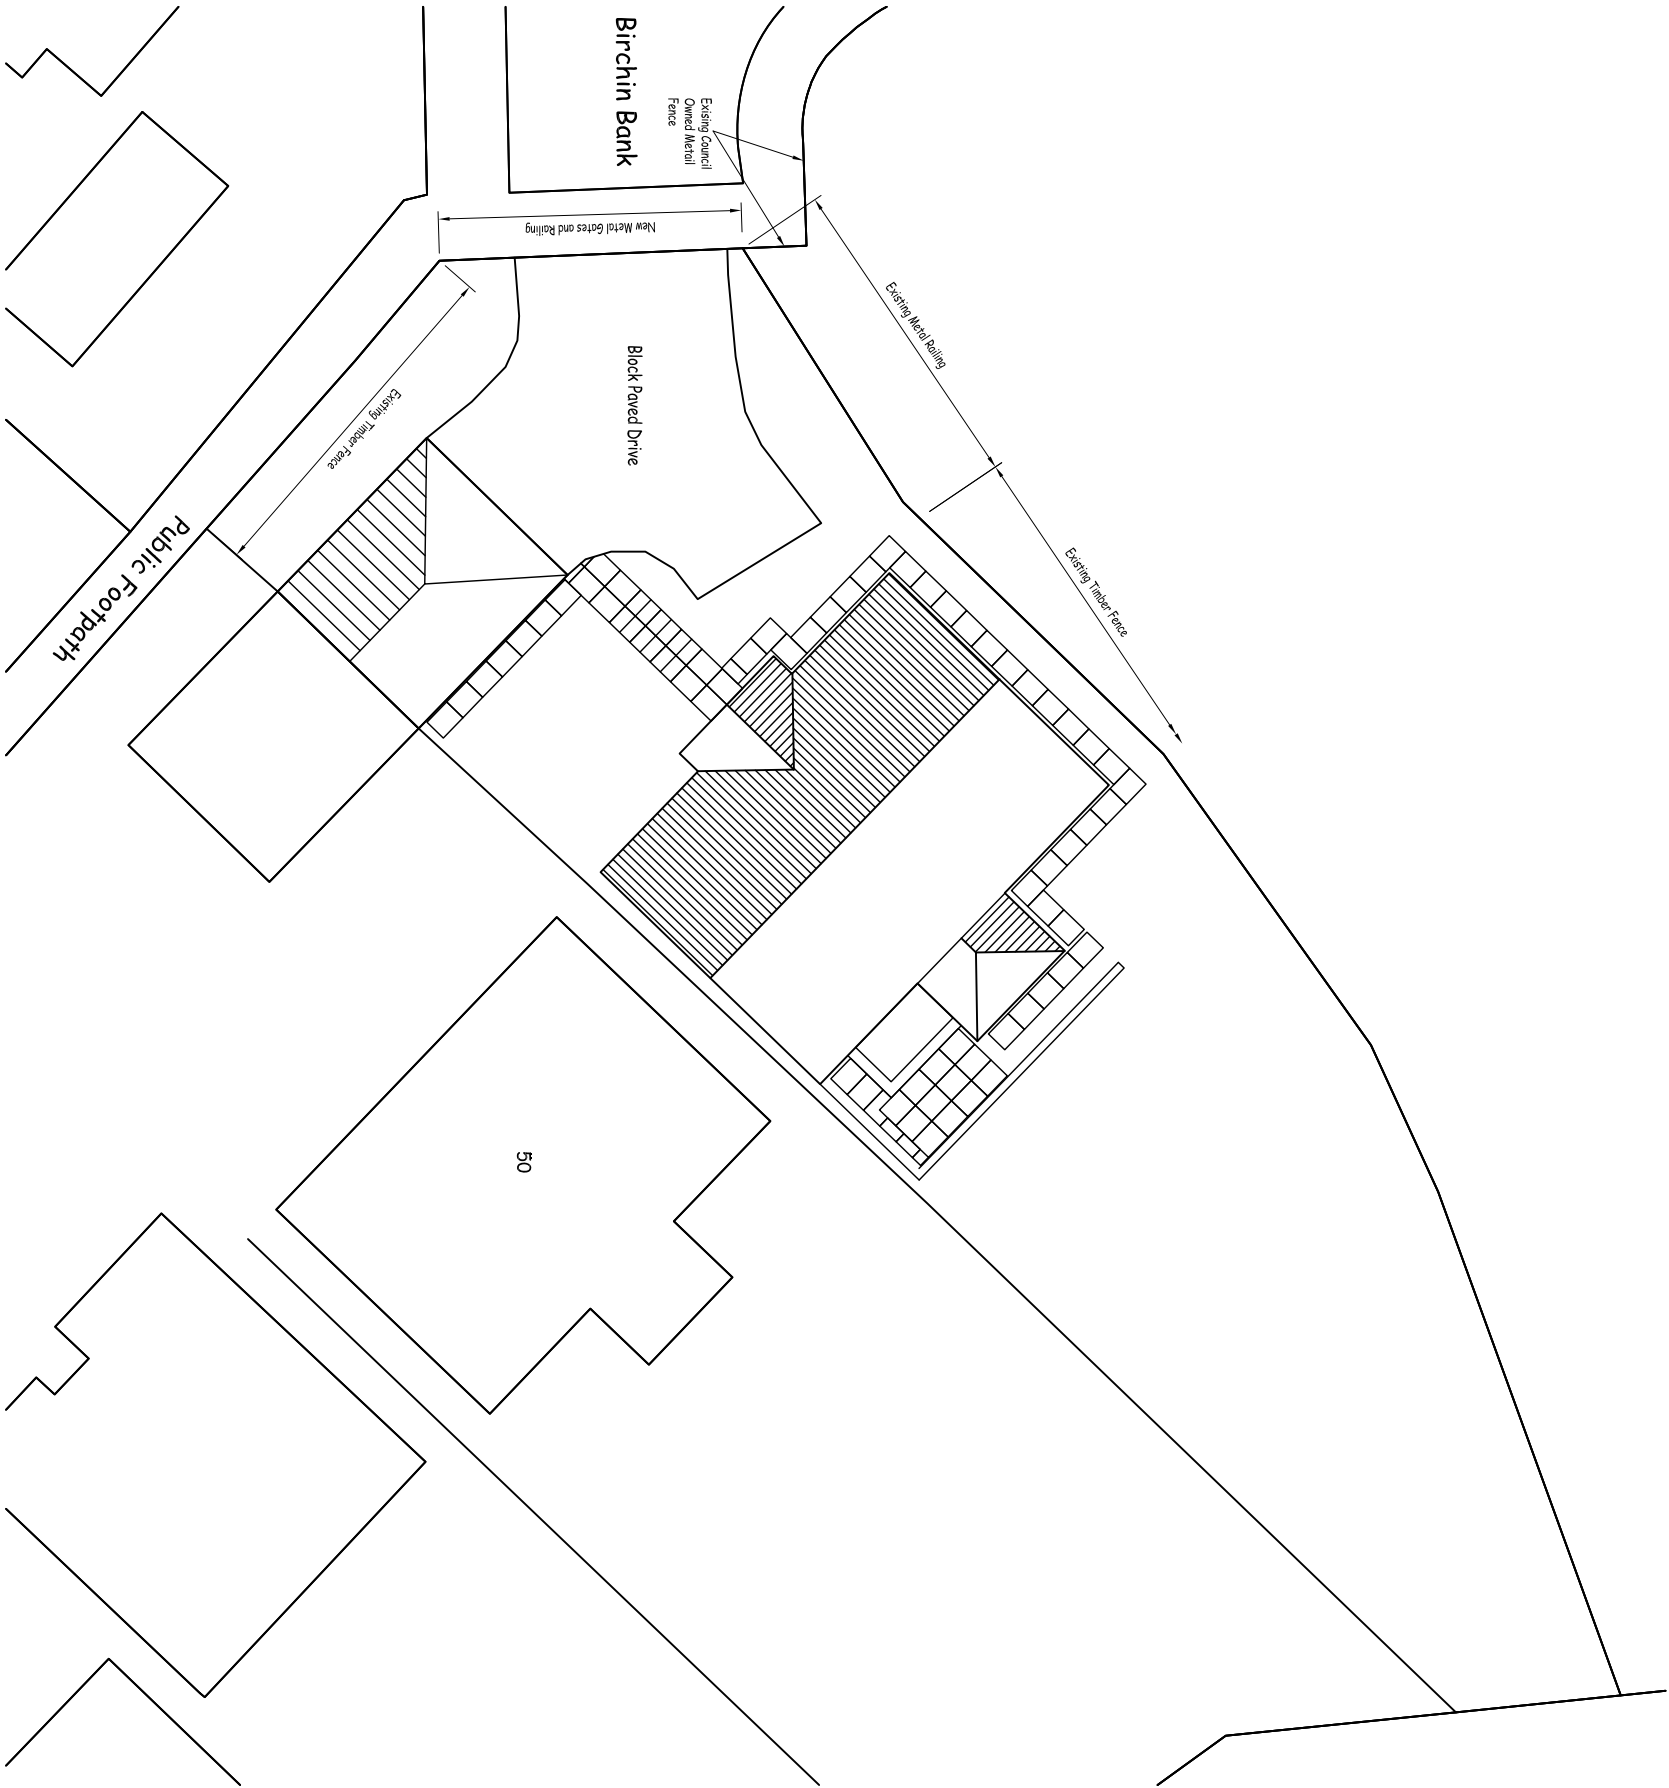

Site Plan

Scale 1:200


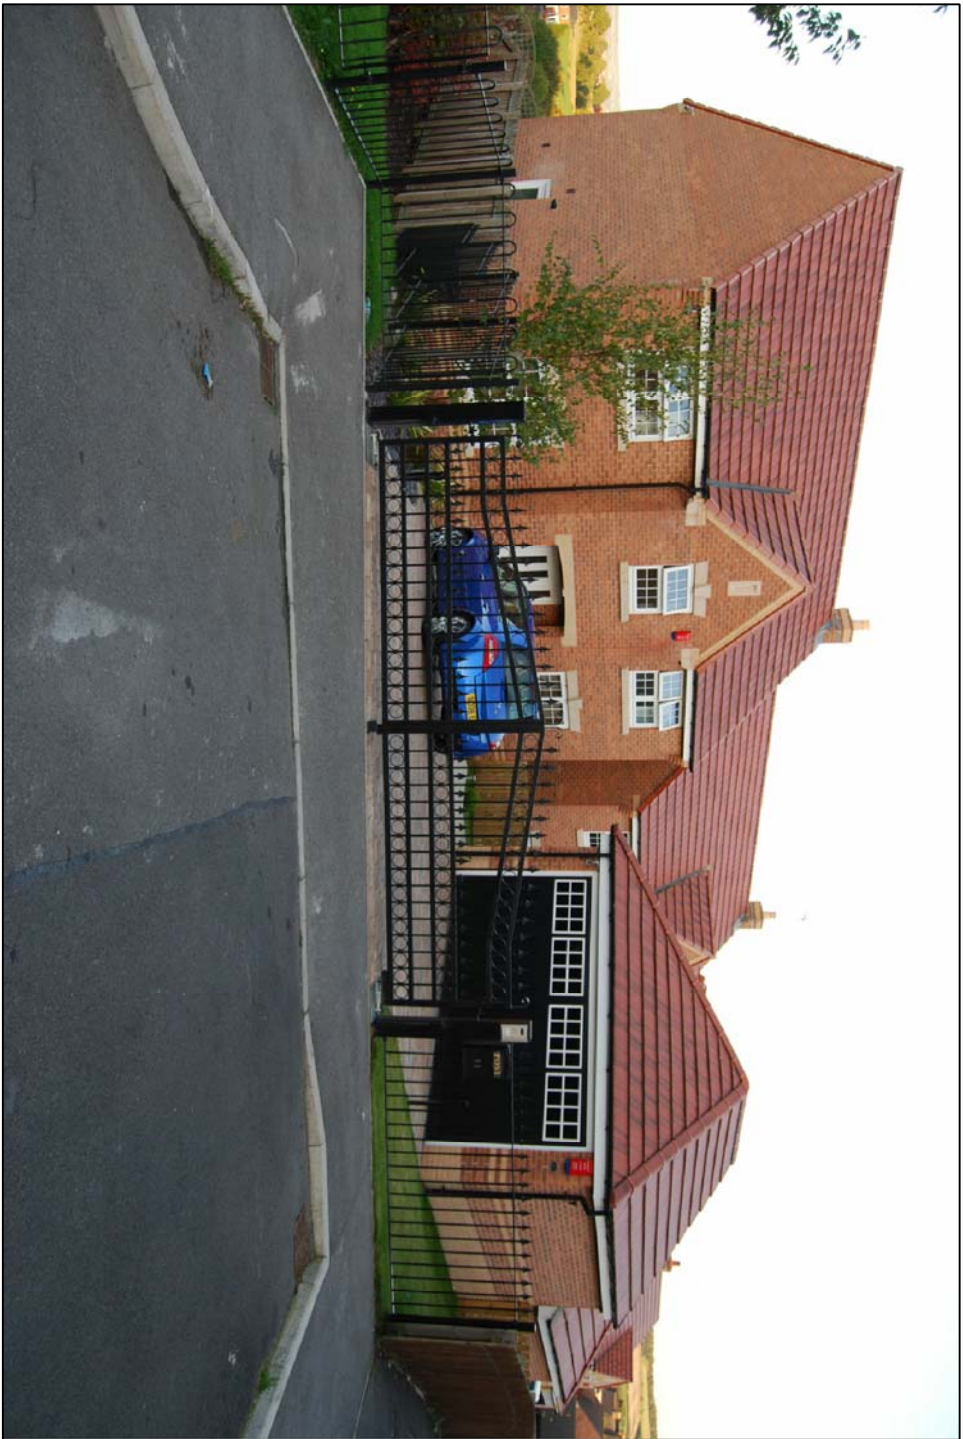


Photo Looking Towards 51 Birchin Bank from Birchin Bank

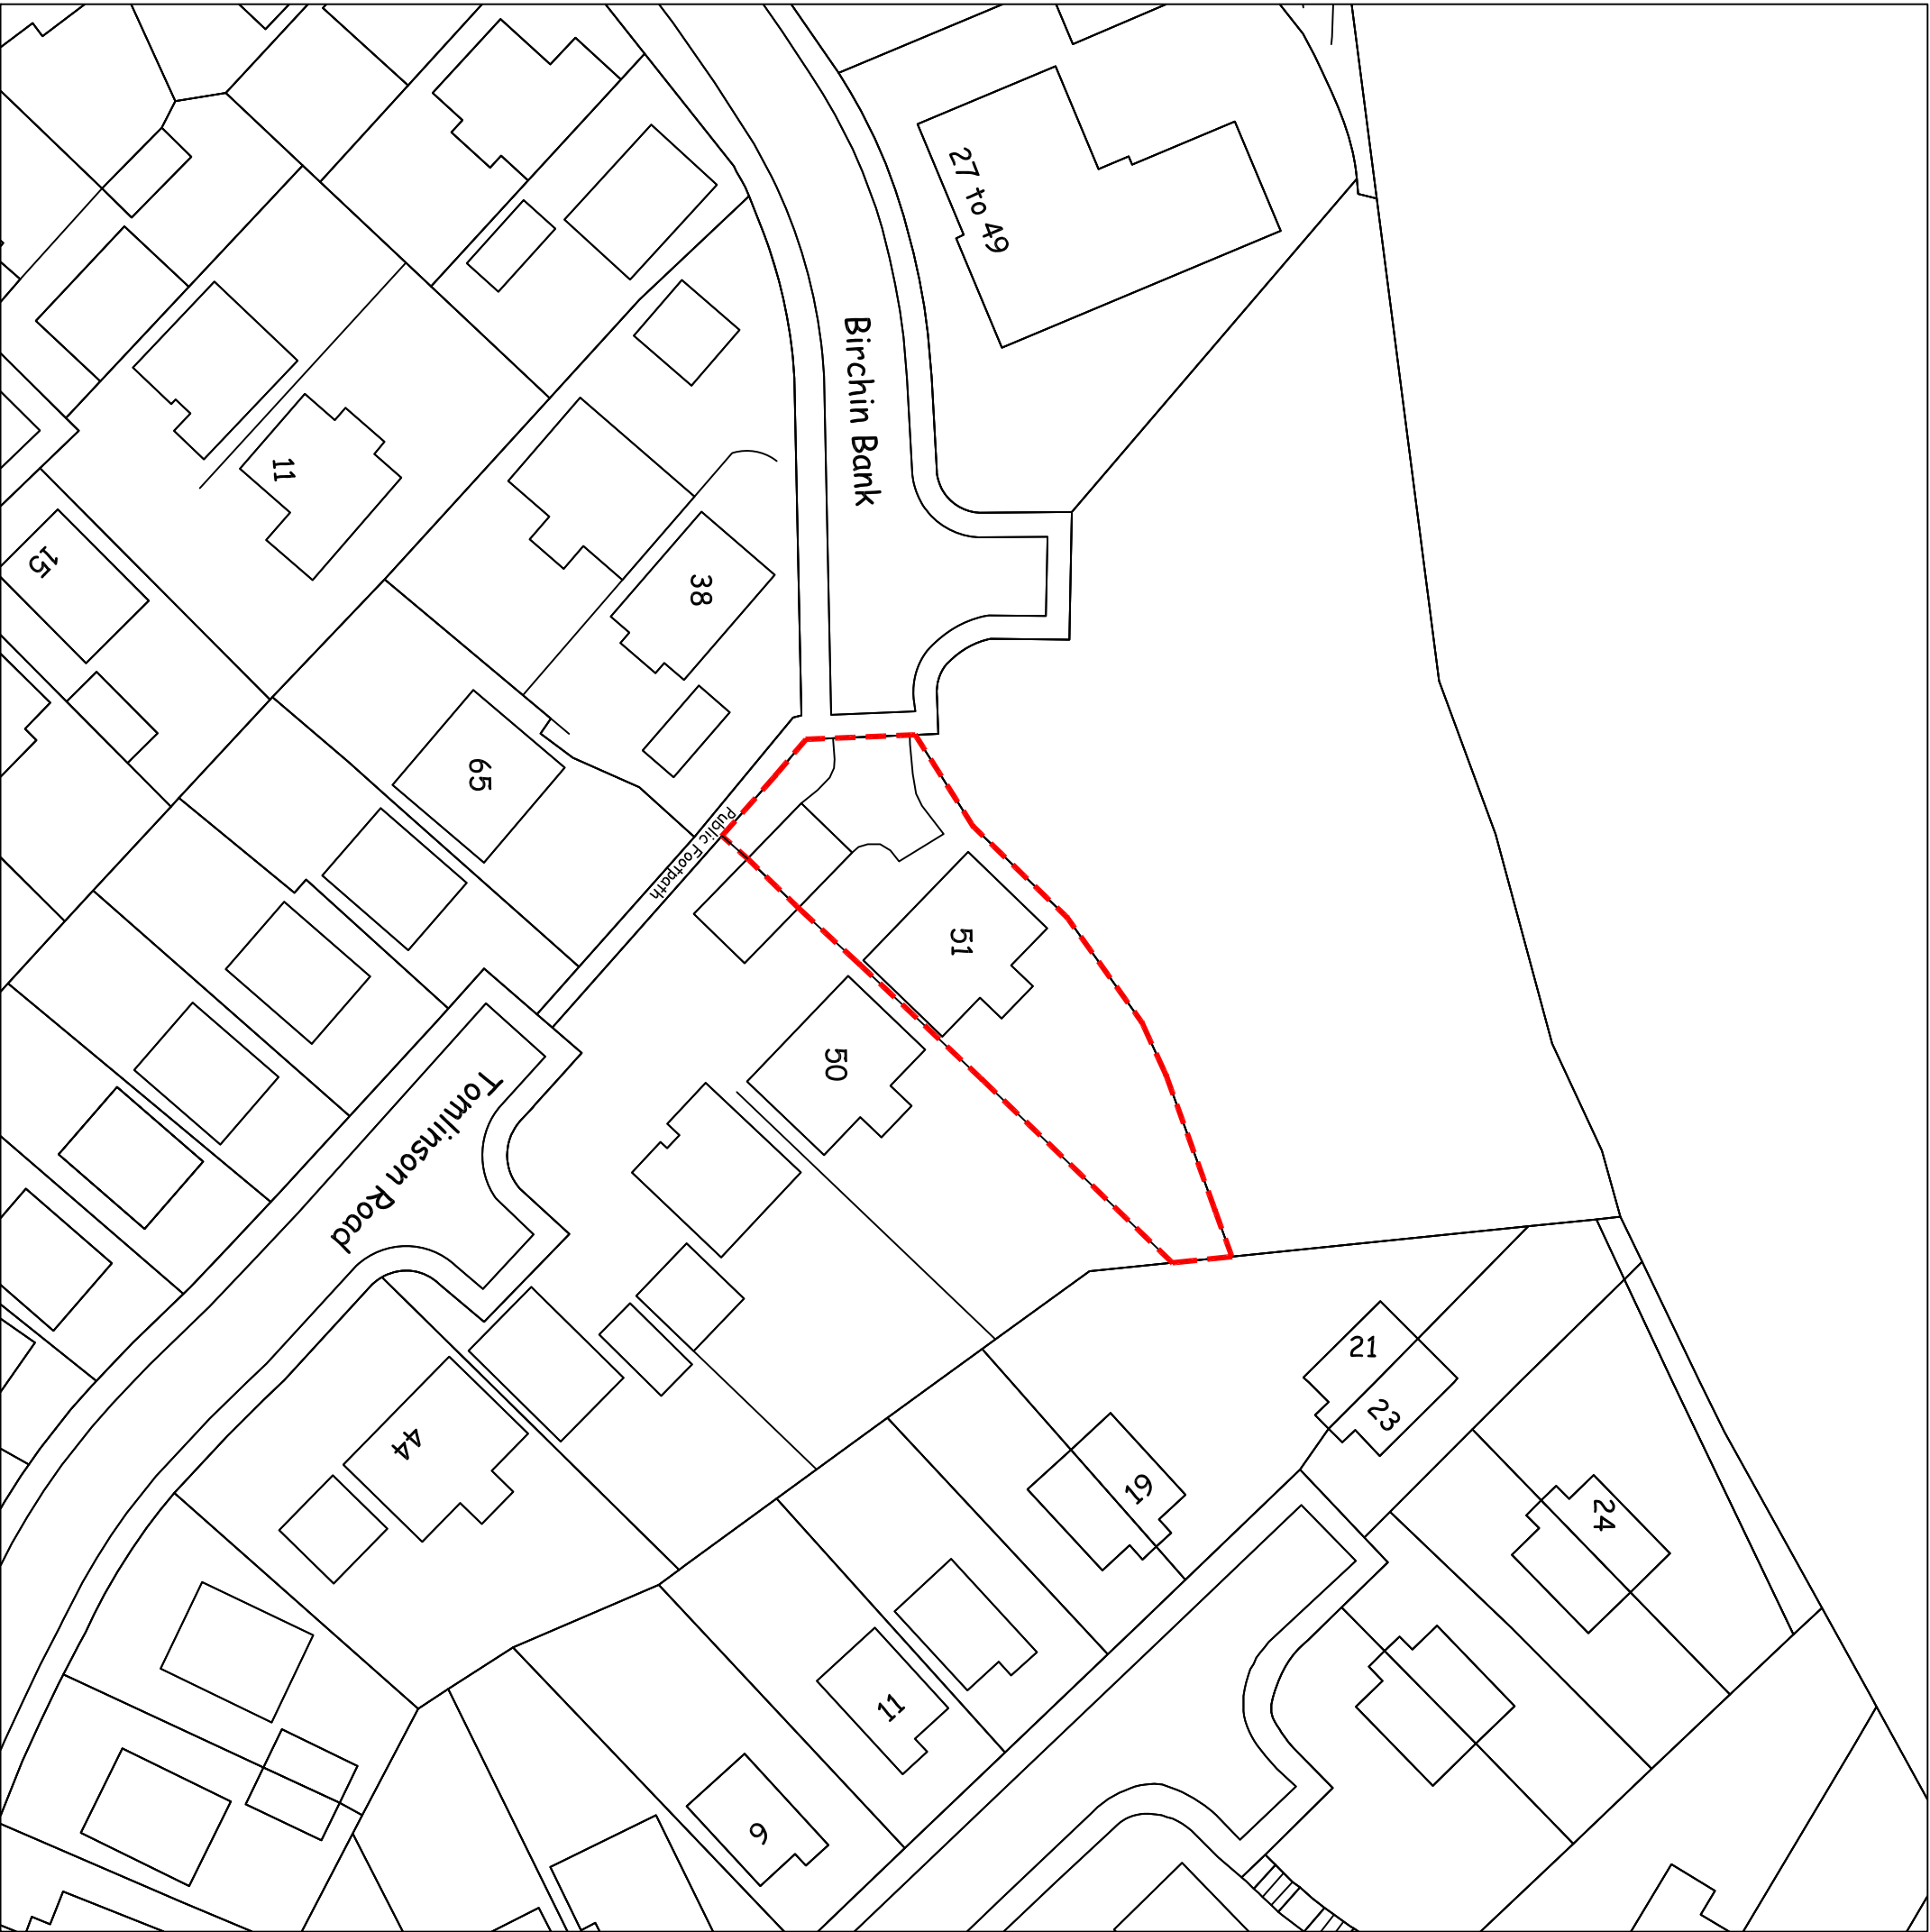

Location Plan

Scale 1:500

Notes:

1. We were not aware that planning permission was required when we purchased the gates.
2. We have spoken to various gate manufacturer and they have informed me that their is nothing legally wrong with any aspect of the gates.
3. We have also spoken to the police who have visited site and they have also confirmed that they have no problems with the gates.
4. The gates do not affect any highway visibility.

PROJECT:			
Electric Gates and Railing to Entrance of 51 Birchin Bank Elsecar, Barnsley			
CLIENT:			
Mrs C Younger			
TITLE:			
Retrospective Planning Application			
SCALE:	SHOWN	DRAWN BY:	
DATE:	OCT 08	CHECKED BY:	
		DRAWING NO.:	P-01
		REV.:	-