


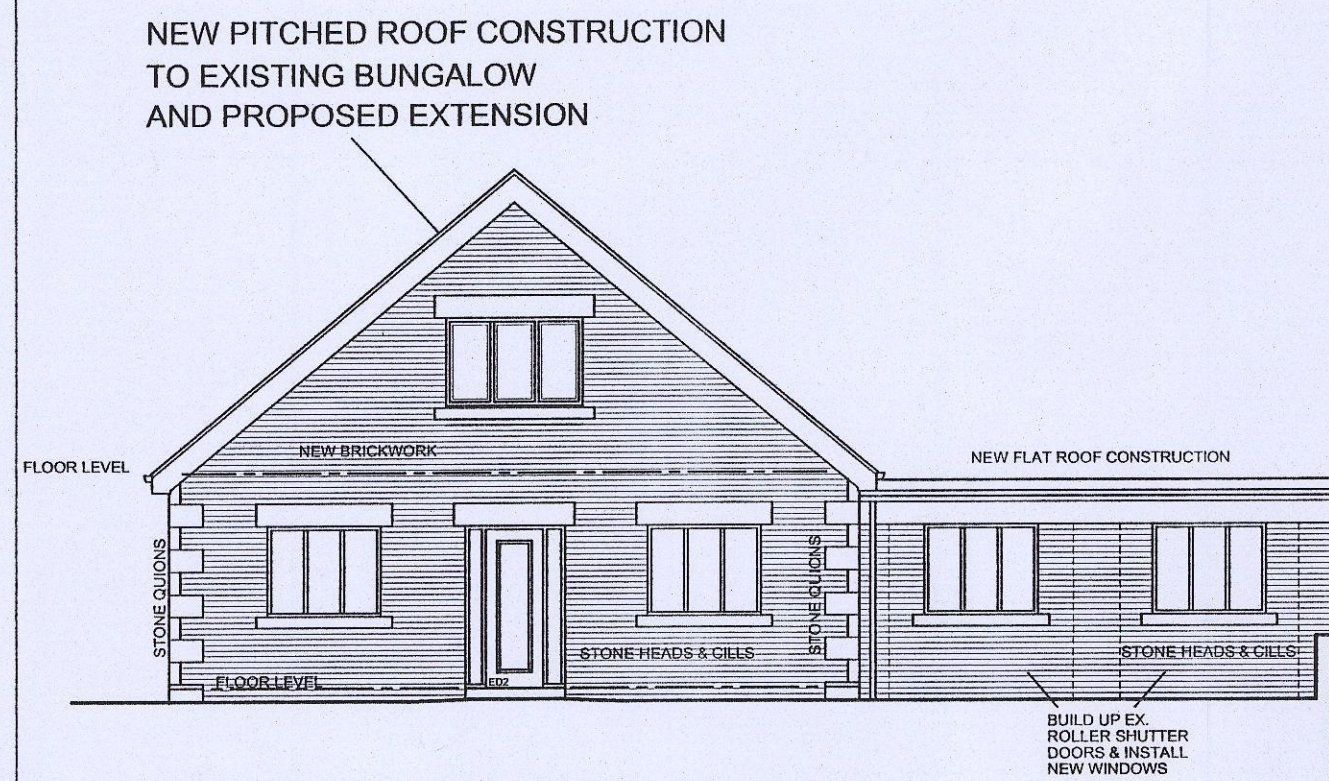


FRONT ELEVATION


NOTE
EXISTING LEAN-TO CONSERVATORY,
EXTERNAL SWIMMING POOL,
GARAGE WITH PATIO ABOVE,
AND LEAN-BUILDING AT GARDEN LEVEL
ALL TO BE DEMOLISHED
REFER TO DRAWINGS AS EXISTING TO IDENTIFY THE ABOVE STRUCTURES




REAR ELEVATION

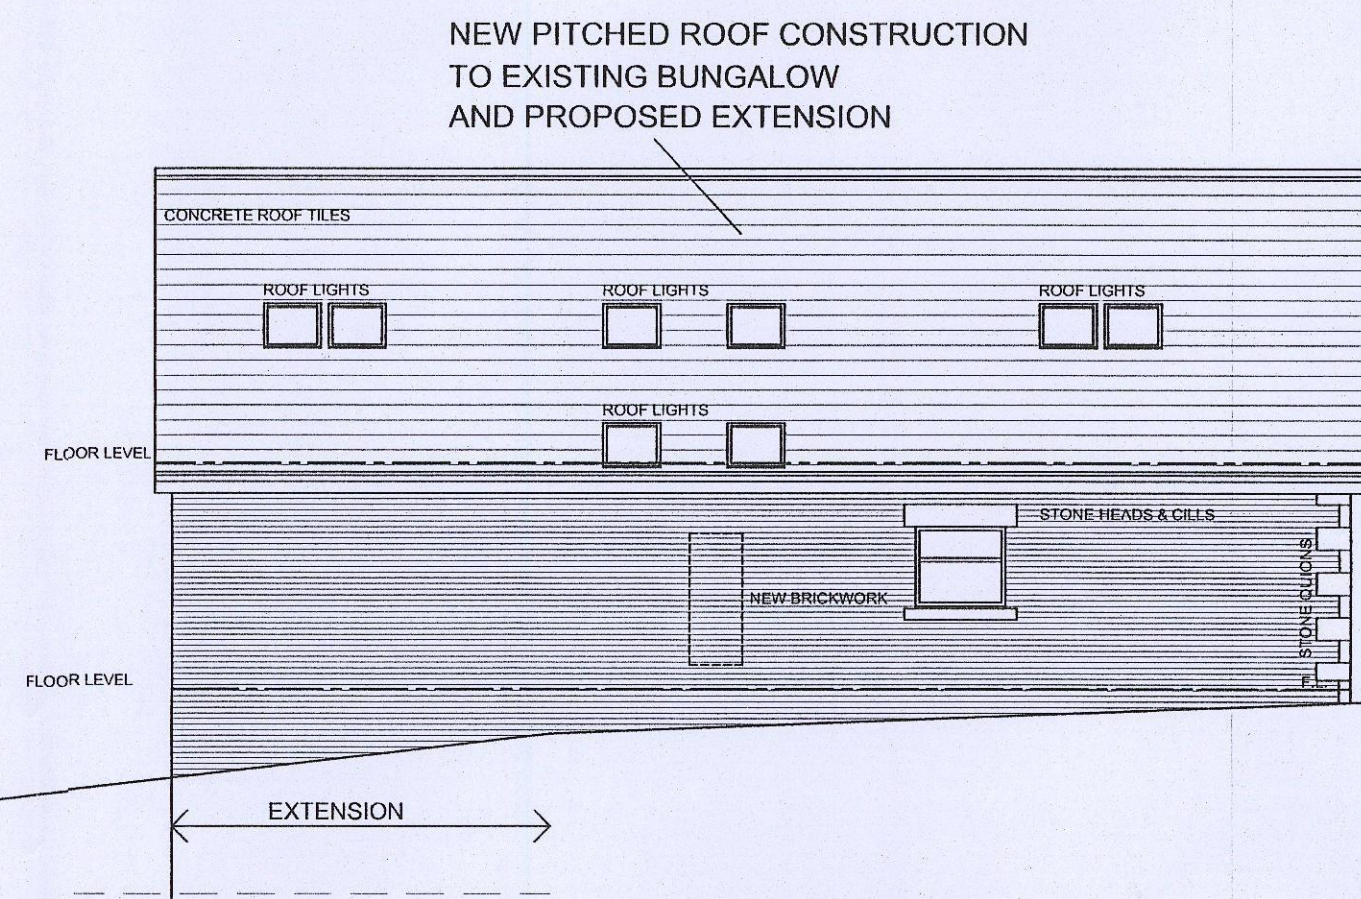

SIDE ELEVATION (L)

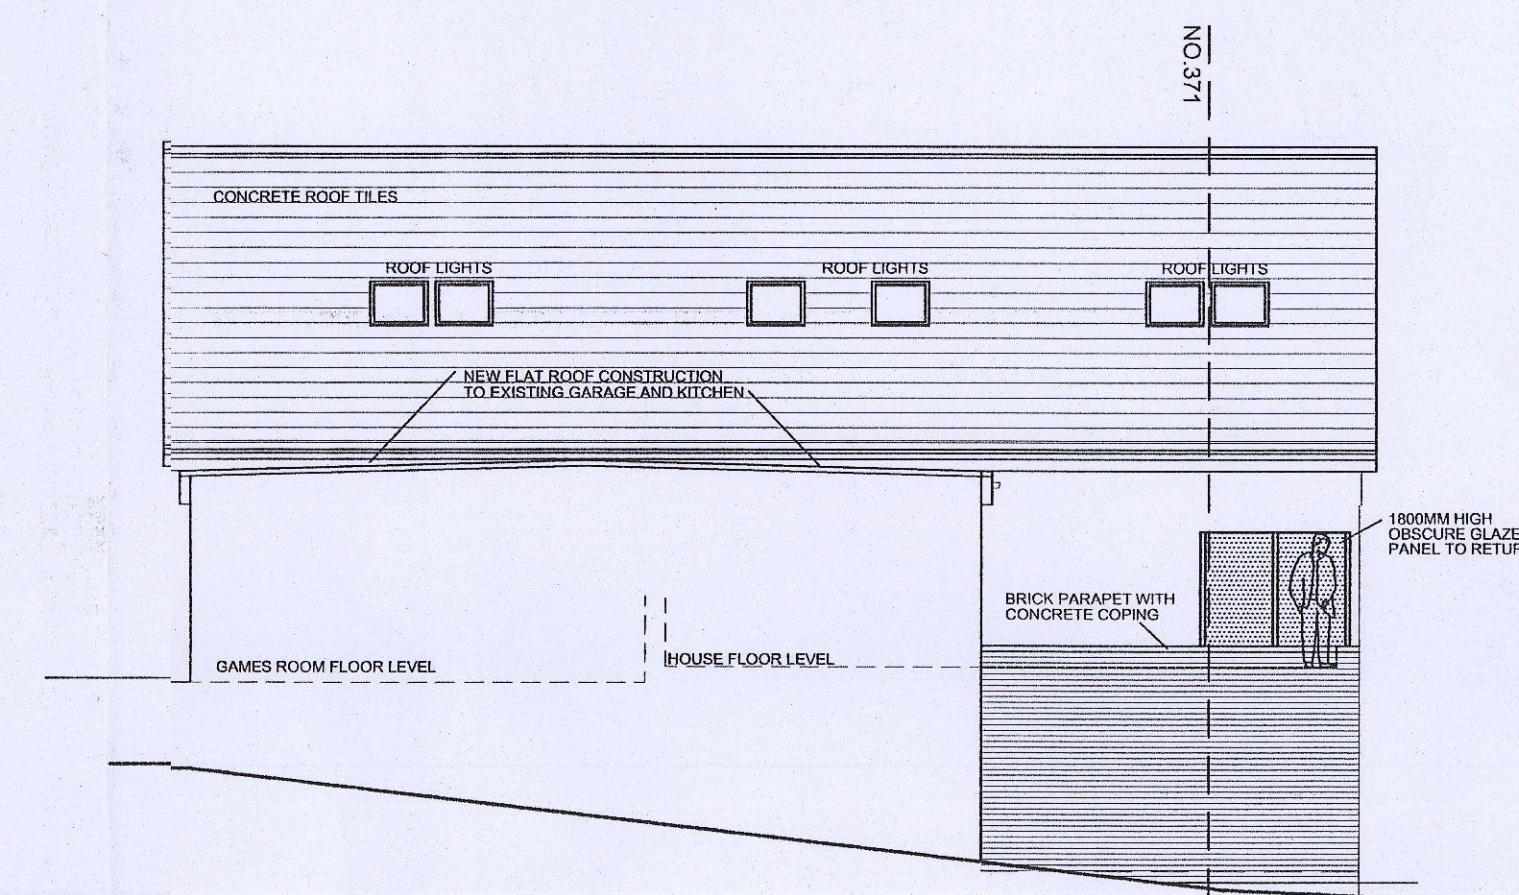


SIDE ELEVATION (R)

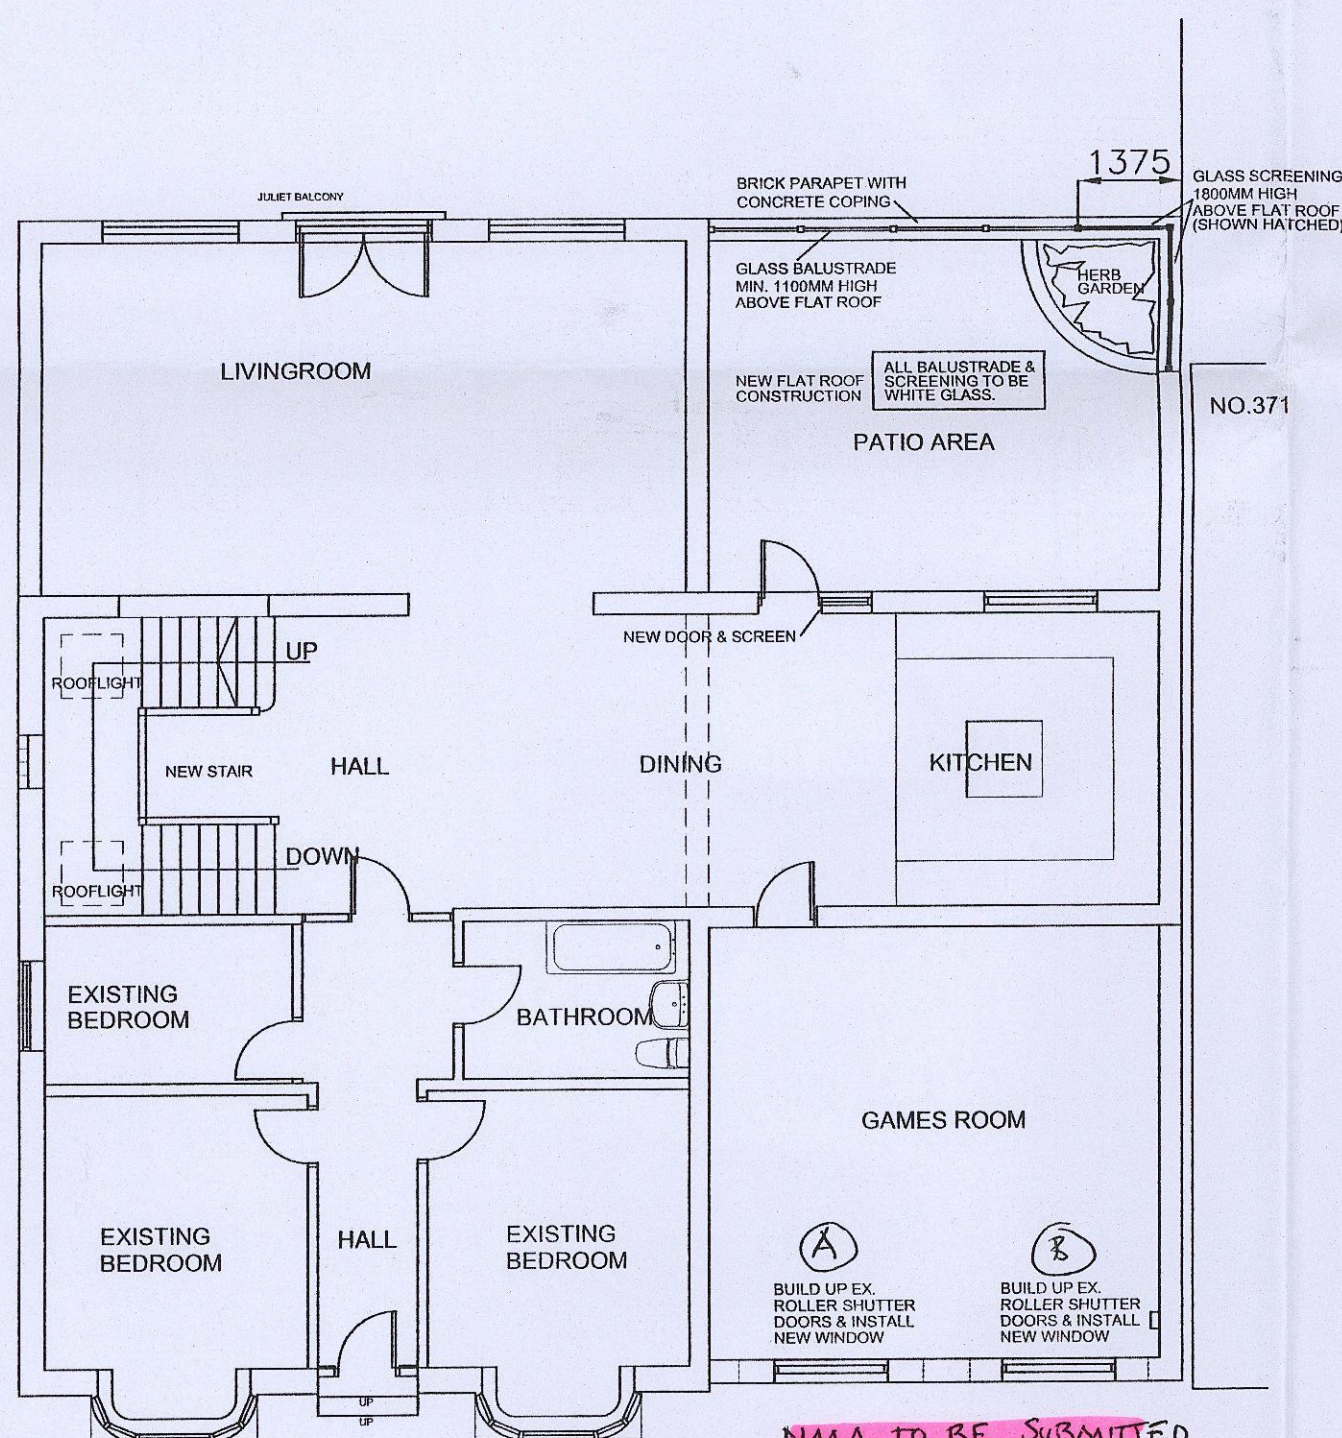


GROUND FLOOR PLAN


NMA TO BE SUBMITTED
FOR WINDOW CHANGE
A & B

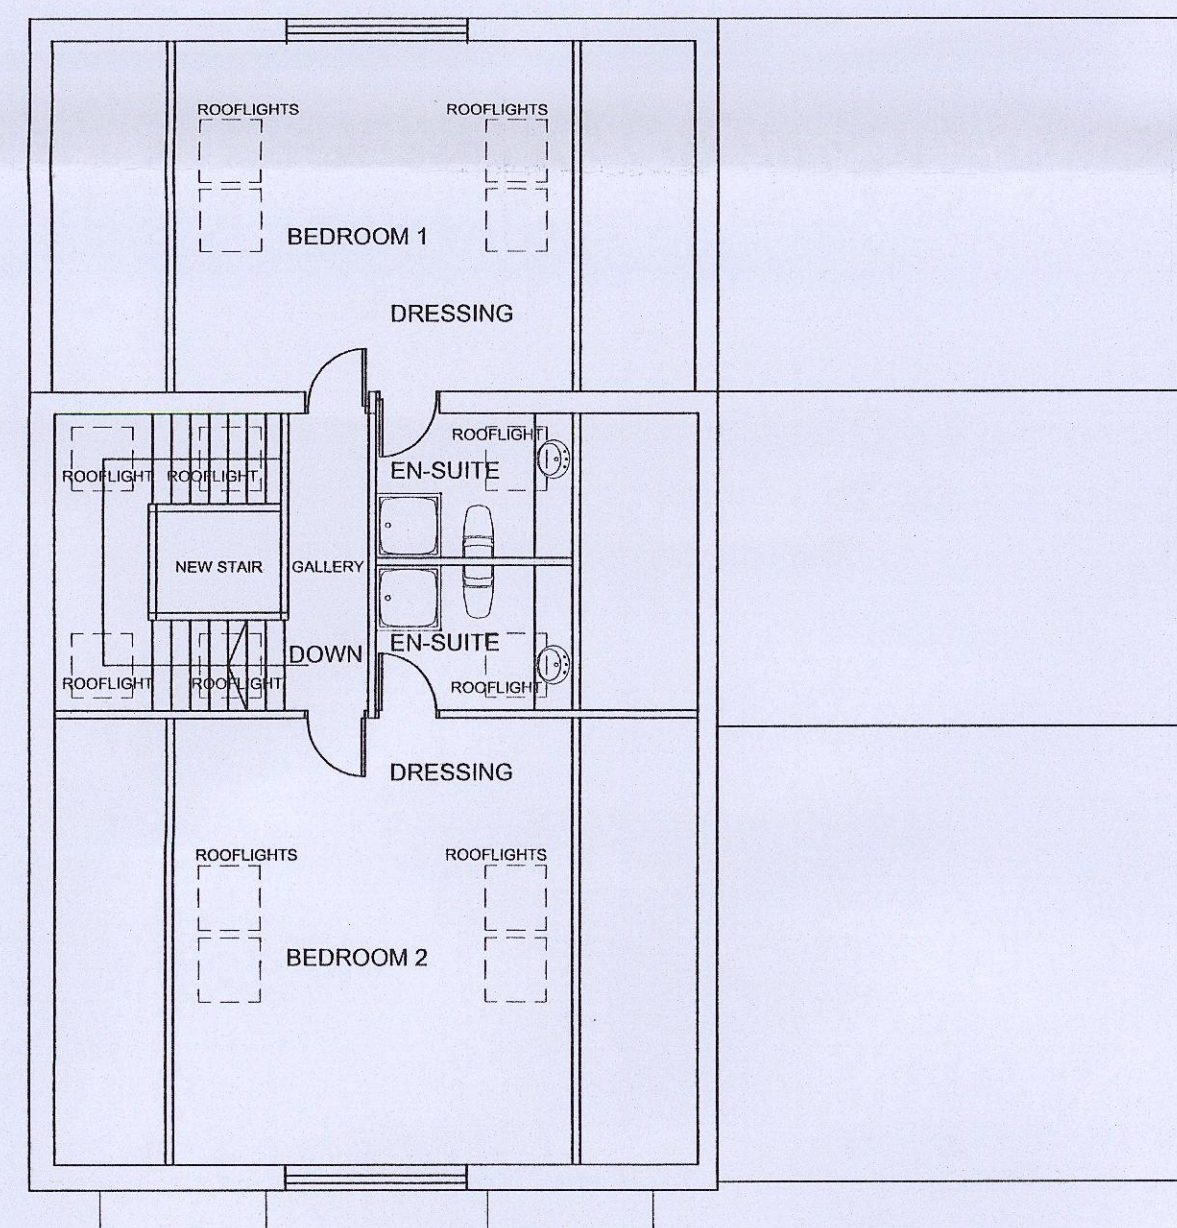

FIRST FLOOR PLAN

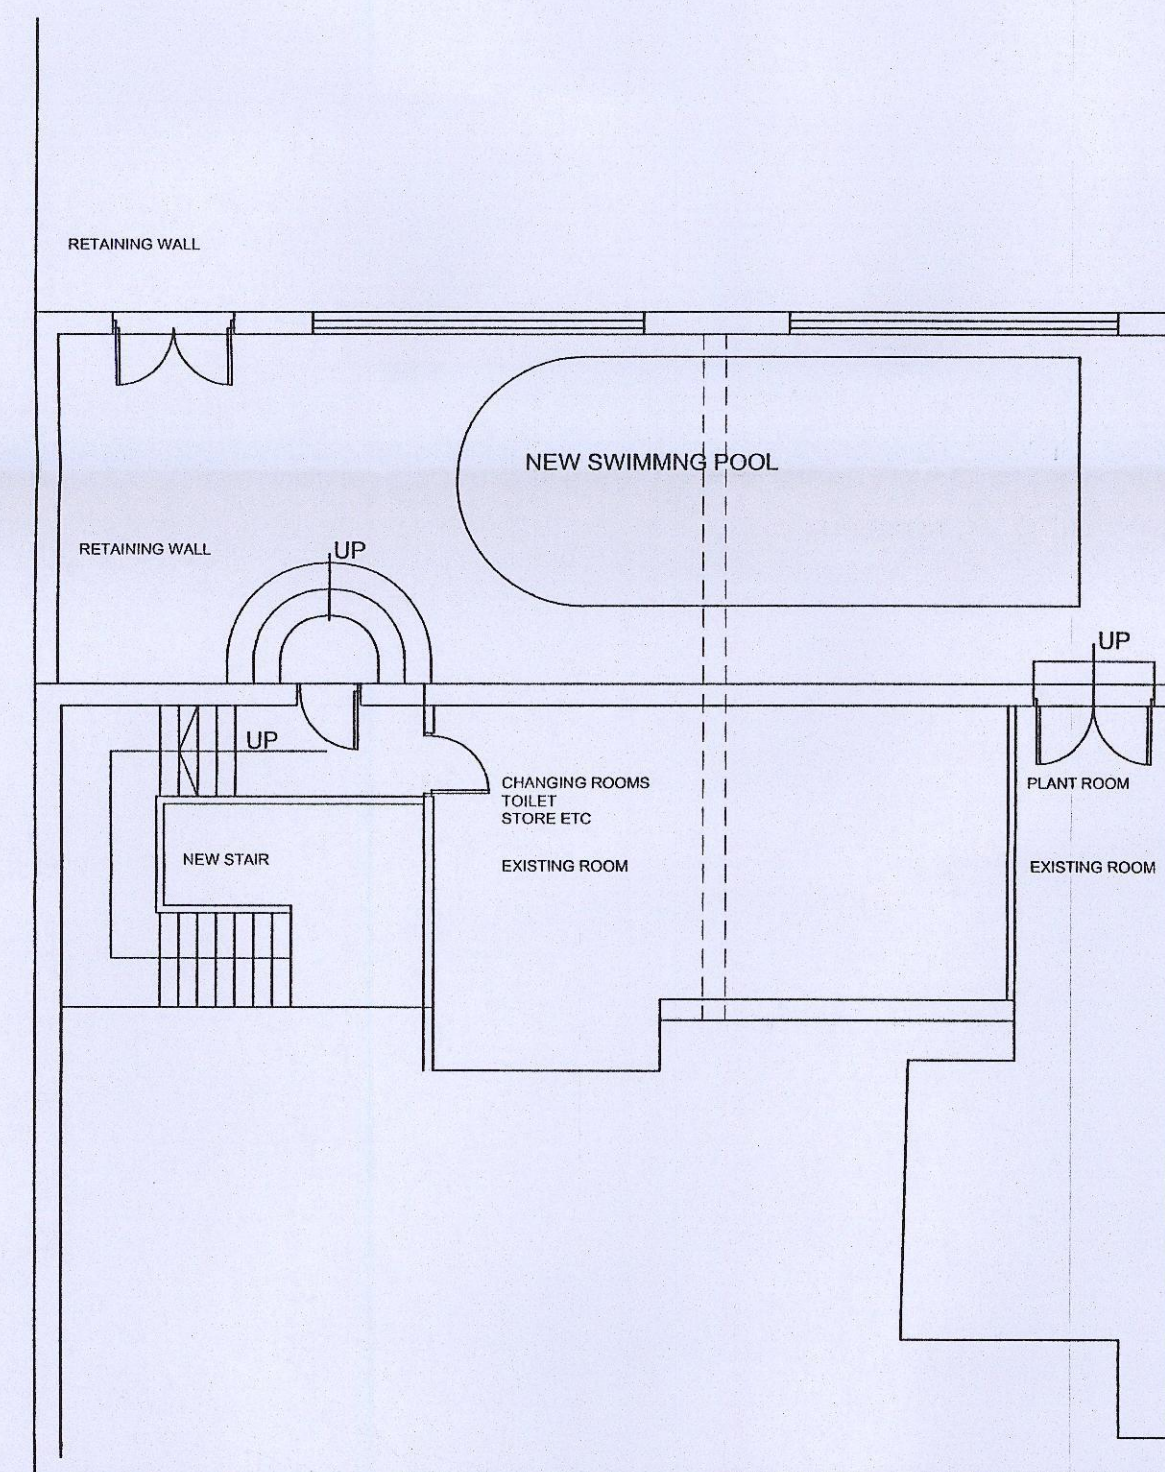


LOWER GROUND FLOOR PLAN

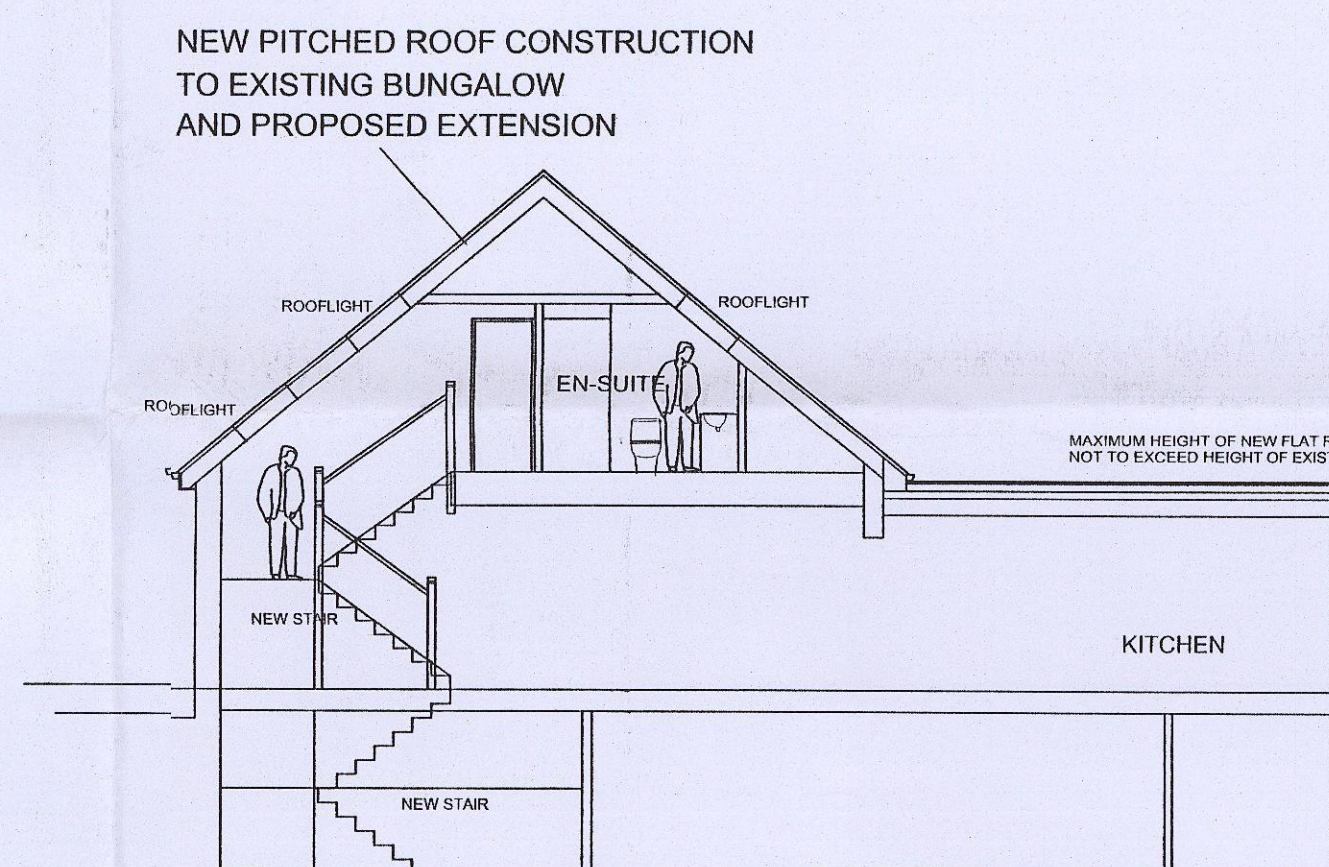

SECTION A-A

1:100 METRES 0 1 2 3 4 5

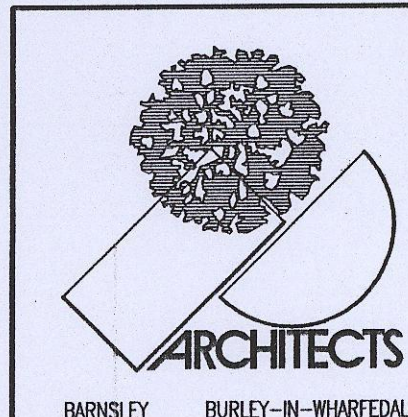

1. THIS DRAWING AND THE COPYRIGHTS AND PATENTS THEREIN ARE THE PROPERTY OF NUTTALL YARWOOD & PARTNERS LIMITED REGISTERED IN ENGLAND AND WALES NO. 4651339 AND MAY BE USED OR REPRODUCED ONLY UNDER CONTRACT.
2. CONTRACTORS AND SUB-CONTRACTORS MUST CHECK AND AGREE ALL DIMENSIONS BEFORE PREPARING SHOP DRAWINGS OR COMMENCING WORK ON SITE.
3. CONTRACTORS ARE RESPONSIBLE FOR INFORMING THE ARCHITECT OF ANY DISCREPANCY DISCOVERED ON THIS DRAWING OR BETWEEN THIS DRAWING AND ANY OTHER RELATED DOCUMENT ISSUED UNDER THE STANDARD FORM OF CONTRACT IN RESPECT OF THE WORK.
4. WRITTEN DIMENSIONS ONLY ARE TO BE USED FROM THIS DRAWING. IF IN ANY DOUBT ASK FOR CLARIFICATION.

Notes.

Revisions.

Date	Suffix	Description
25-02-2013	A	REAR PROJECTION SIZE OF EXTENSION REDUCED
07-06-2013	B	REBUILD PLANNING APPLICATION
15-08-2013	C	NON MATERIAL AMENDMENT - NEW PATIO & BALUSTRADE, GARAGE TO BECOME GAMES ROOM
23-08-2013	D	2 NO. ROLLER SHUTTERS REPLACED WITH WINDOWS PLANNING APPLICATION FOR PATIO / BALCONY AREA.

Date	Suffix	Description

NUTTALL YARWOOD & PARTNERS LIMITED
CHARTERED ARCHITECTS

The Grove, High Street, Dodworth, Barnsley, S75 3RD. Tel: 01226 208771. Fax: 01226 200989. E-mail: nyp.barnsley@btconnect.com
120 Main Street, Burley-in-Wharfedale, LS29 7JX. Tel: 01943 864441. Fax: 01943 862300. E-mail: nyp.burley@btconnect.com

Project: PROPOSED ALTERATIONS AND EXTENSION 369 NEW ROAD STAINCROSS BARNSELY	Client:
Drawing Title: PROPOSALS PLANS, ELEVATIONS AND SECTION	Date: DECEMBER 2012 Ref: 43/34
Scale: 1:100 @ A1	Dwg. No. 305 Rev. D