




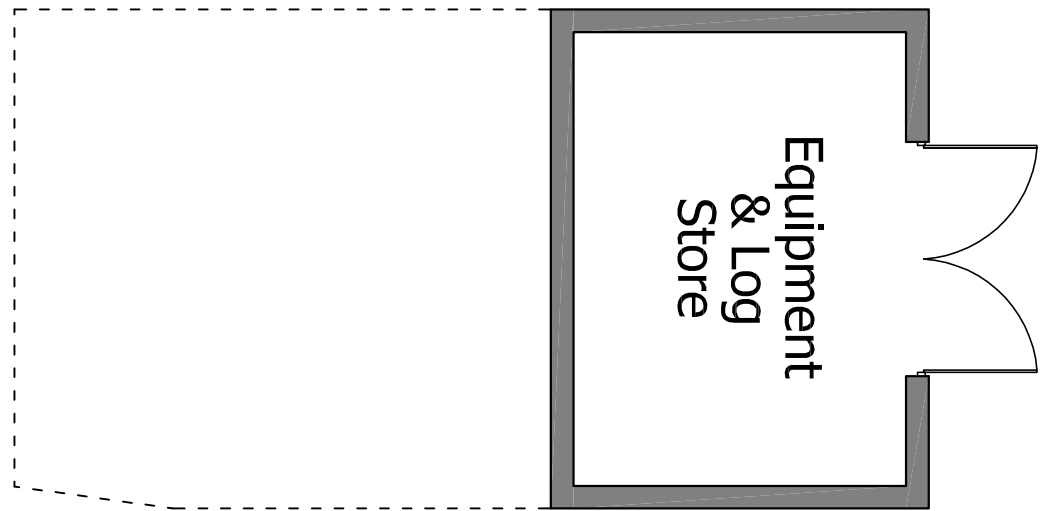


LOWER GROUND
FLOOR PLAN

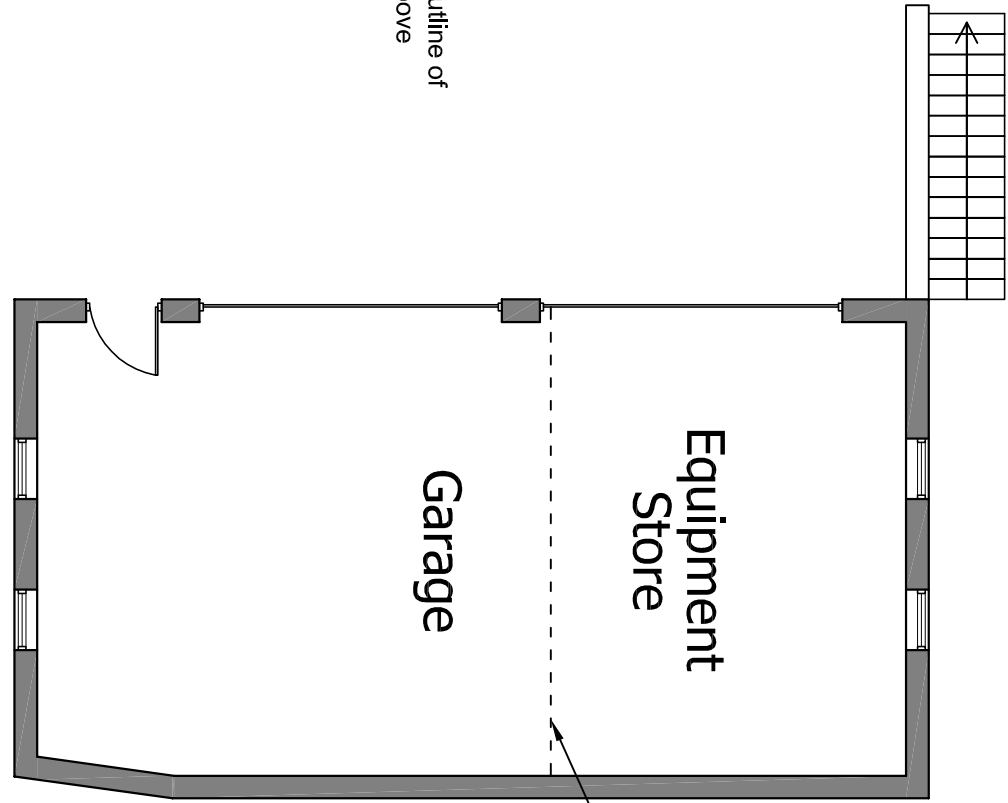


GROUND FLOOR PLAN

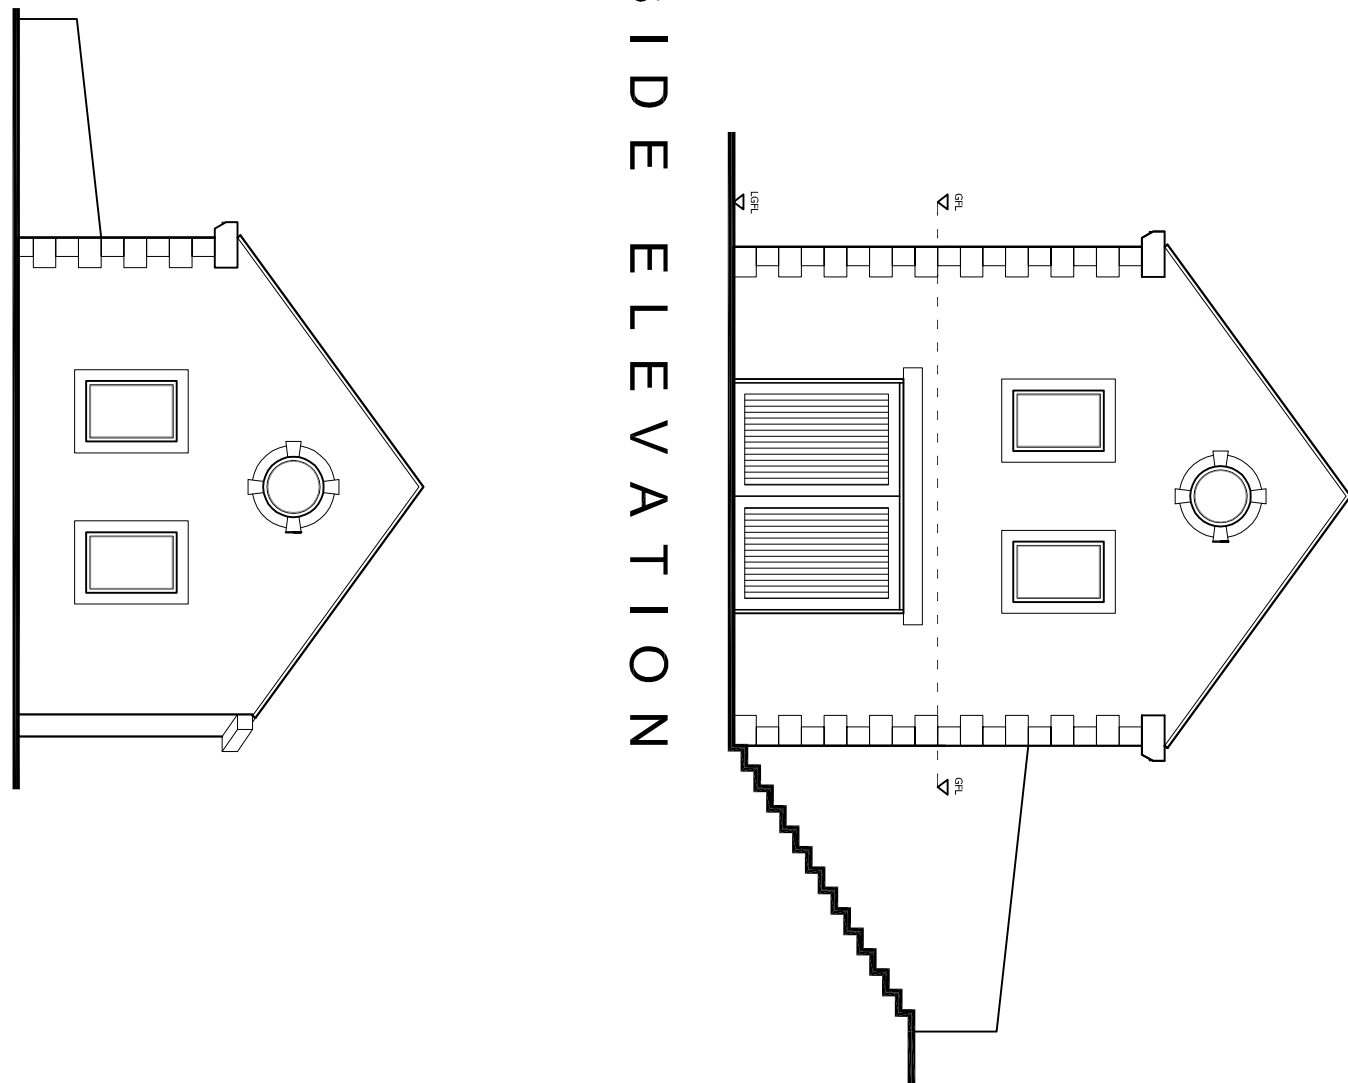


SIDE ELEVATION

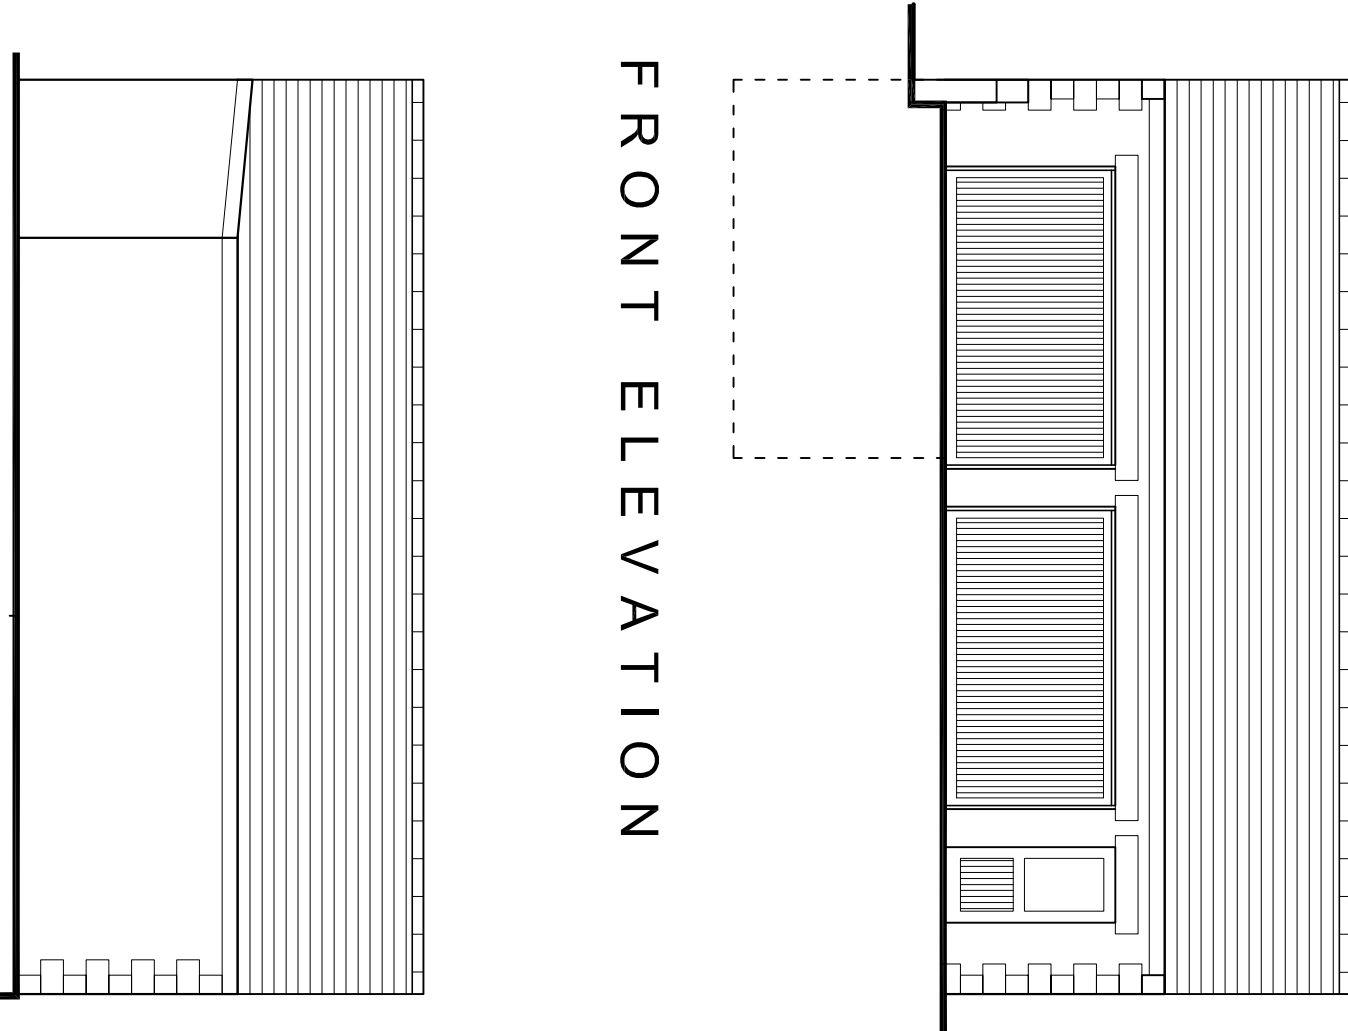



FRONT ELEVATION

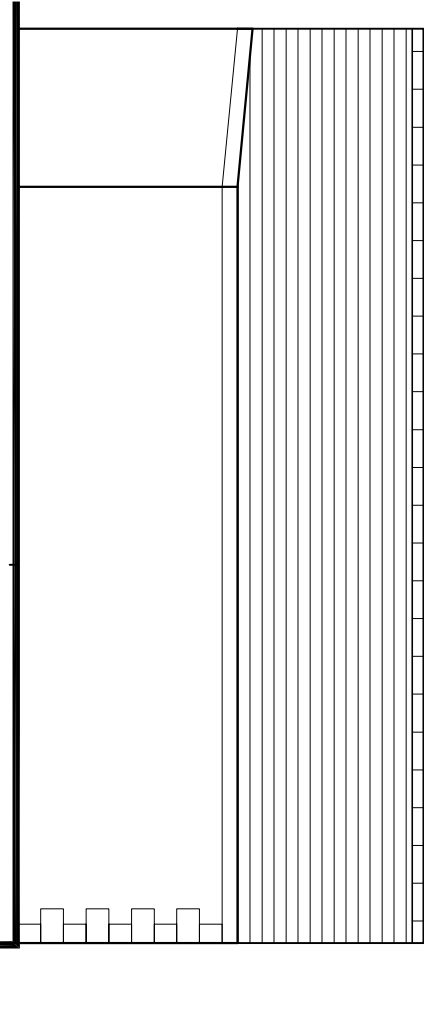

REAR ELEVATION

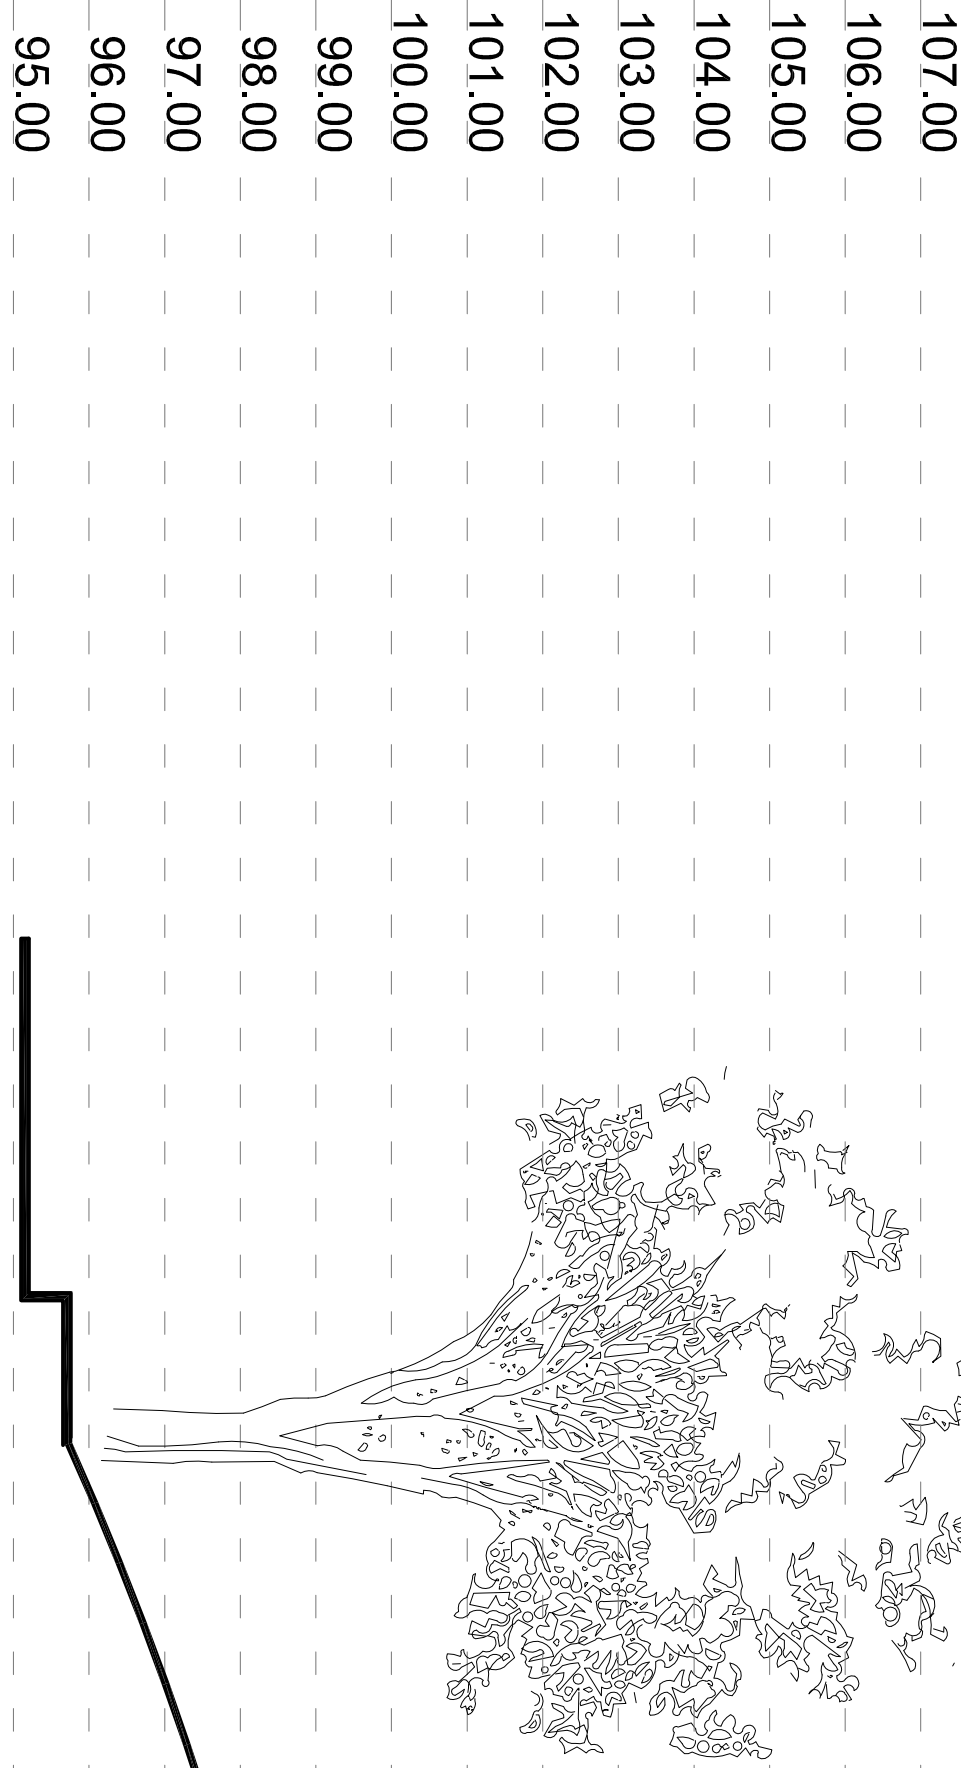

S E C T I O N A - A

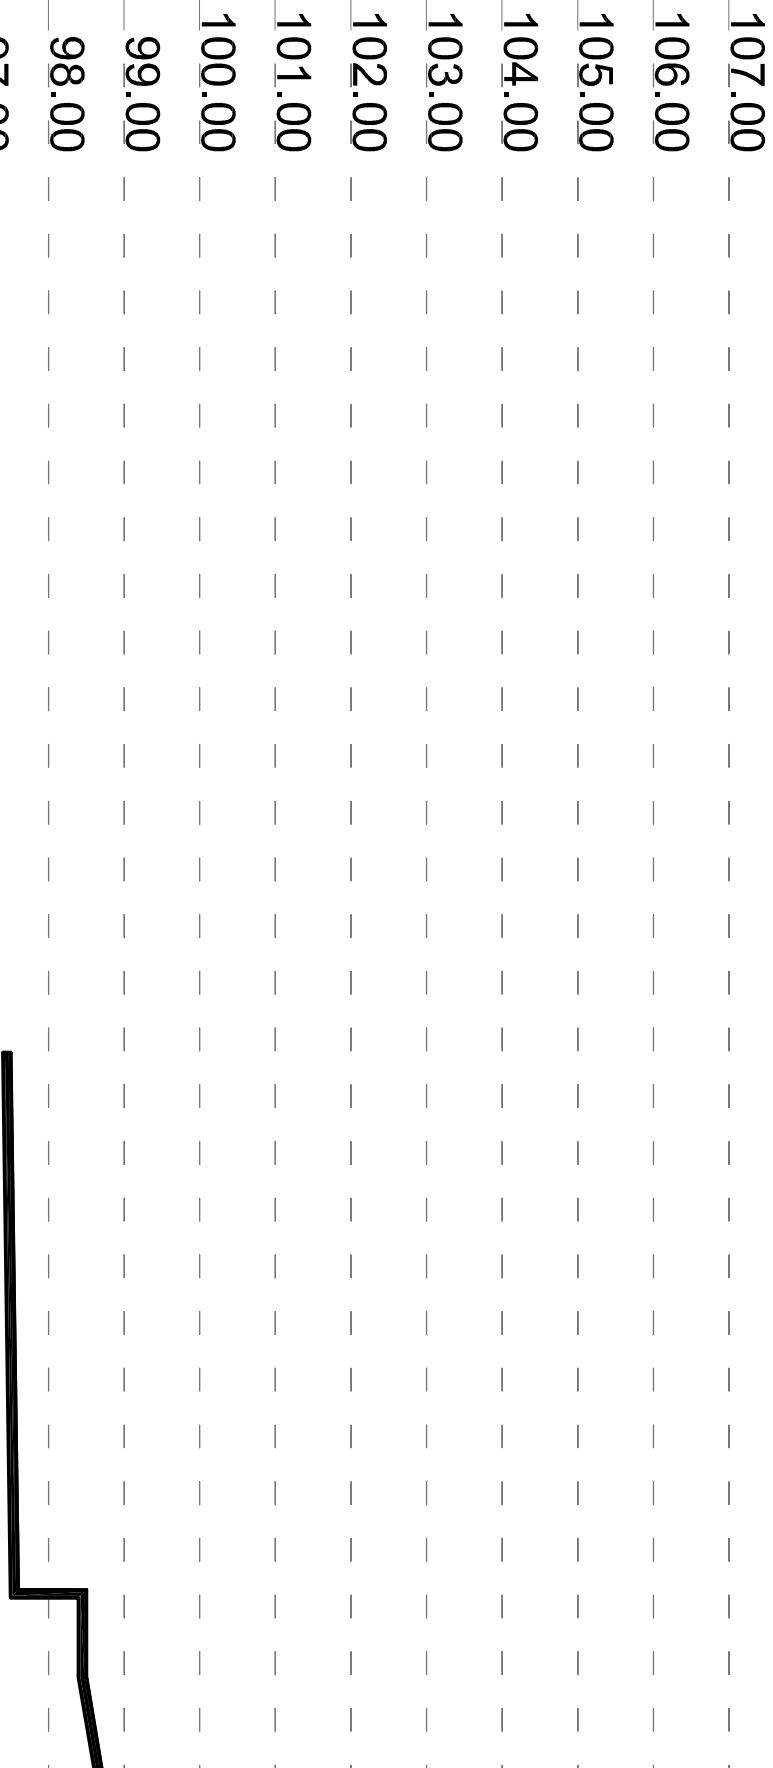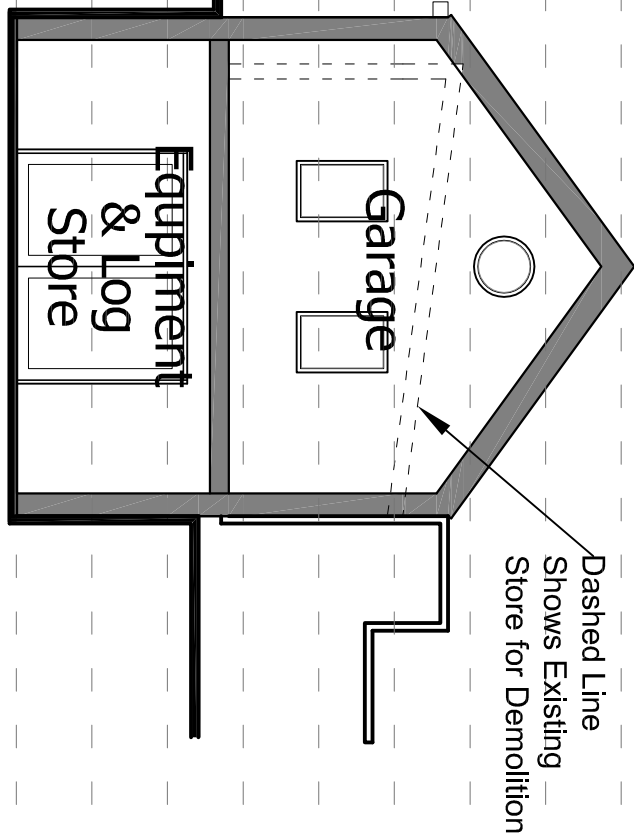

S E C T I O N B - B

PLANNING

Revision:



acumen
designers & architects

01484 546000
ocumenarchitects.co.uk
Headrow House, Old Leeds Road, Huddersfield, HD1 1SG

CLIENT:

MR H TAYLOR

JOB TITLE:

REPLACEMENT STORE
CAT HILL MEWS
FIRS LANE
HOYLANDSWANE

DRAWING TITLE:

PLANS, SECTIONS &
ELEVATIONS PROPOSED

DRAWN: JF

DATE: MAR '17

CHECKED: JC

SCALE: 1:100 @ A1

DRAWING NUMBER:

2473 - 04