



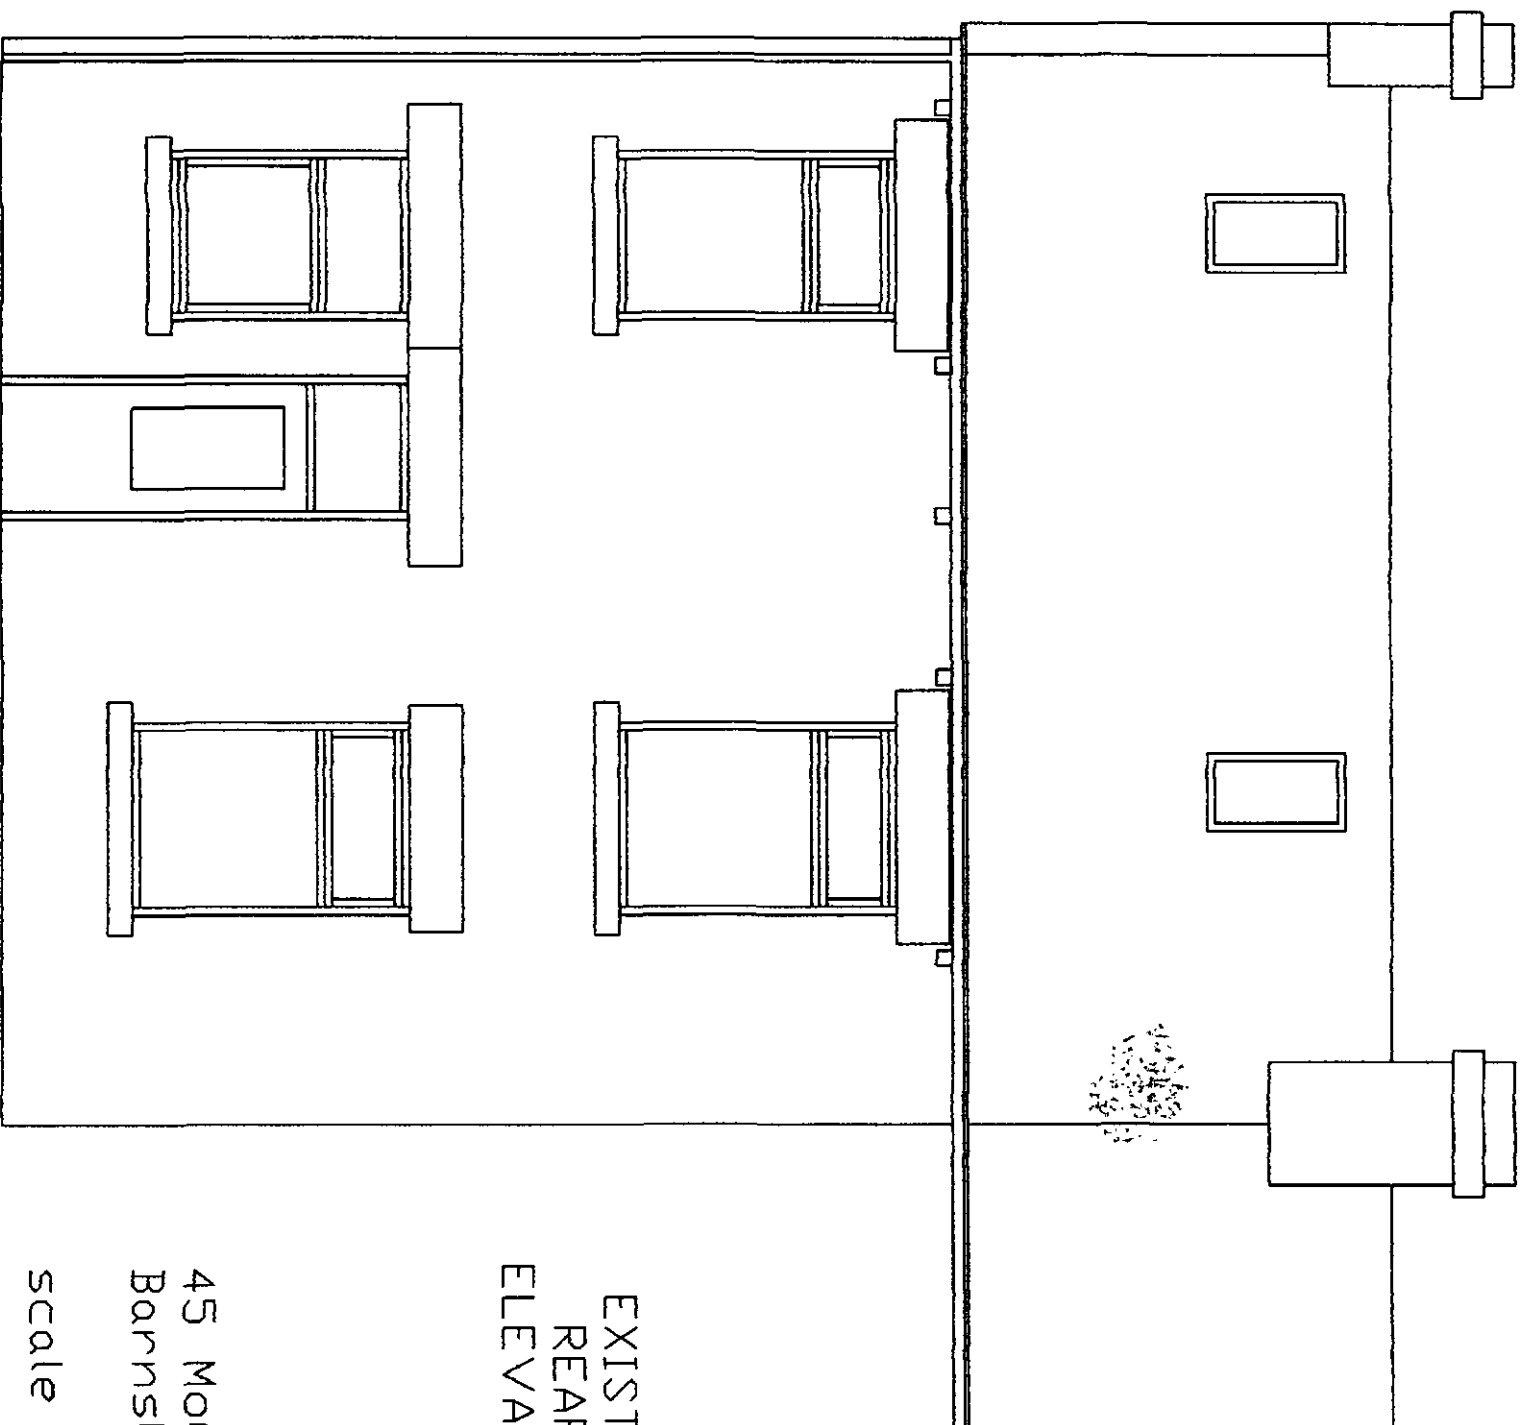

EXISTING
REAR
ELEVATION


45 Mount vernon
Barnsley
scale 1:50

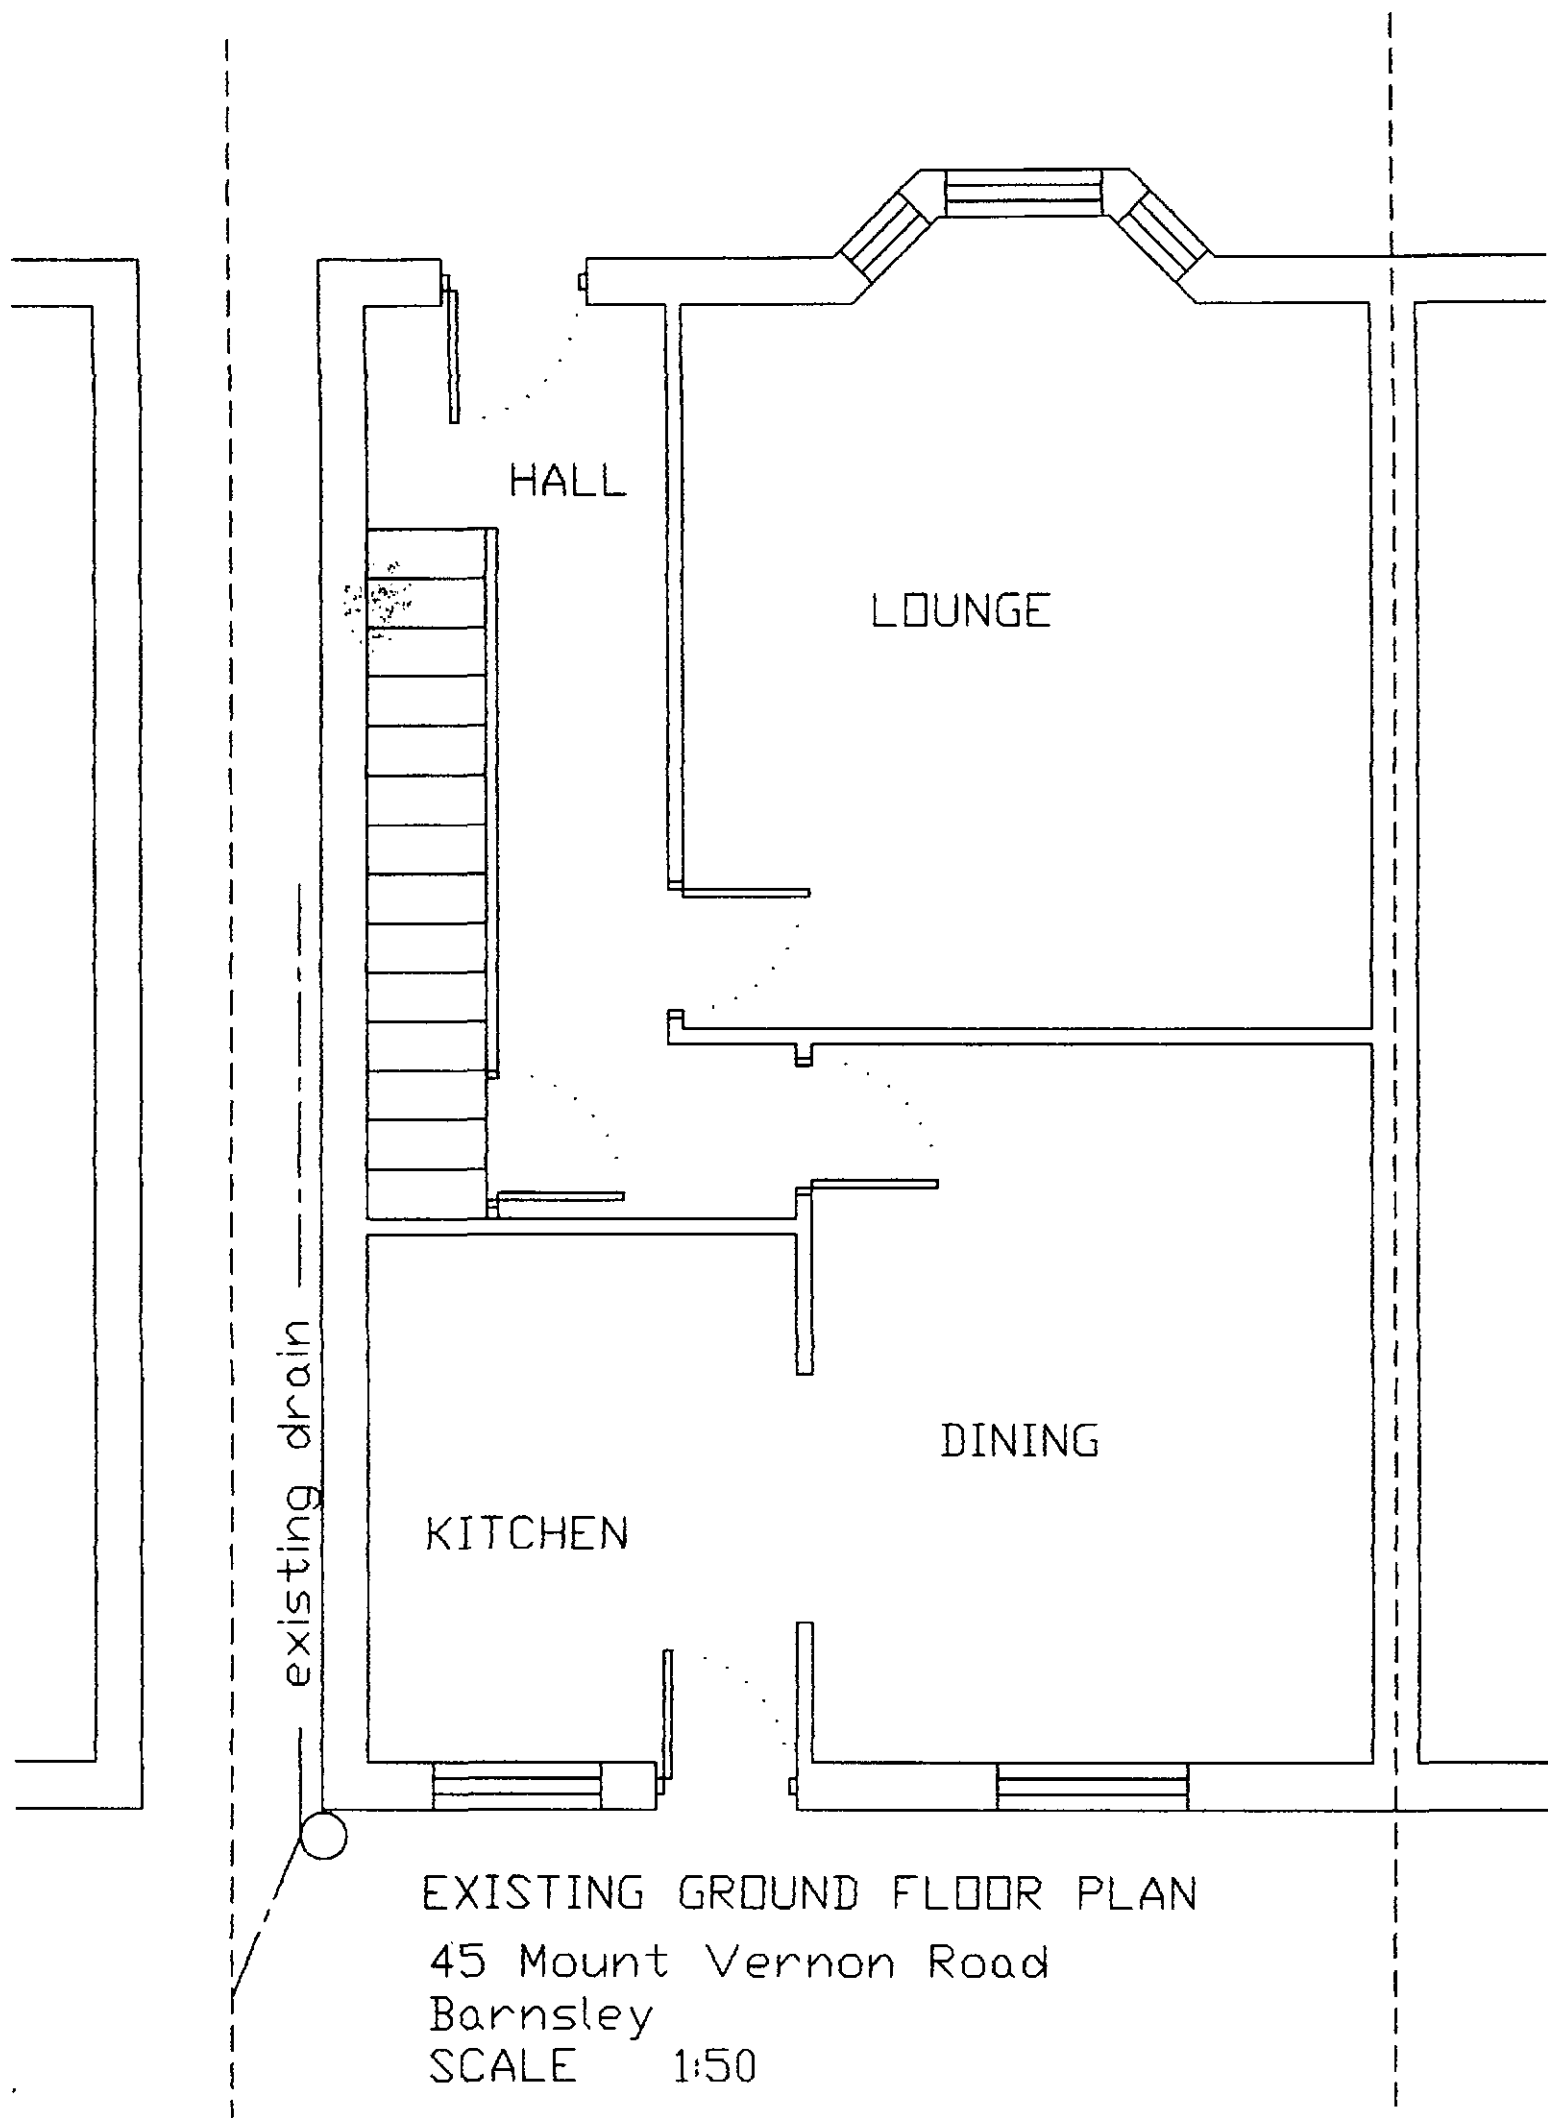


EXISTING
END ELEVATION

45 Mount Vernon Road
Barnsley


scale 1:50

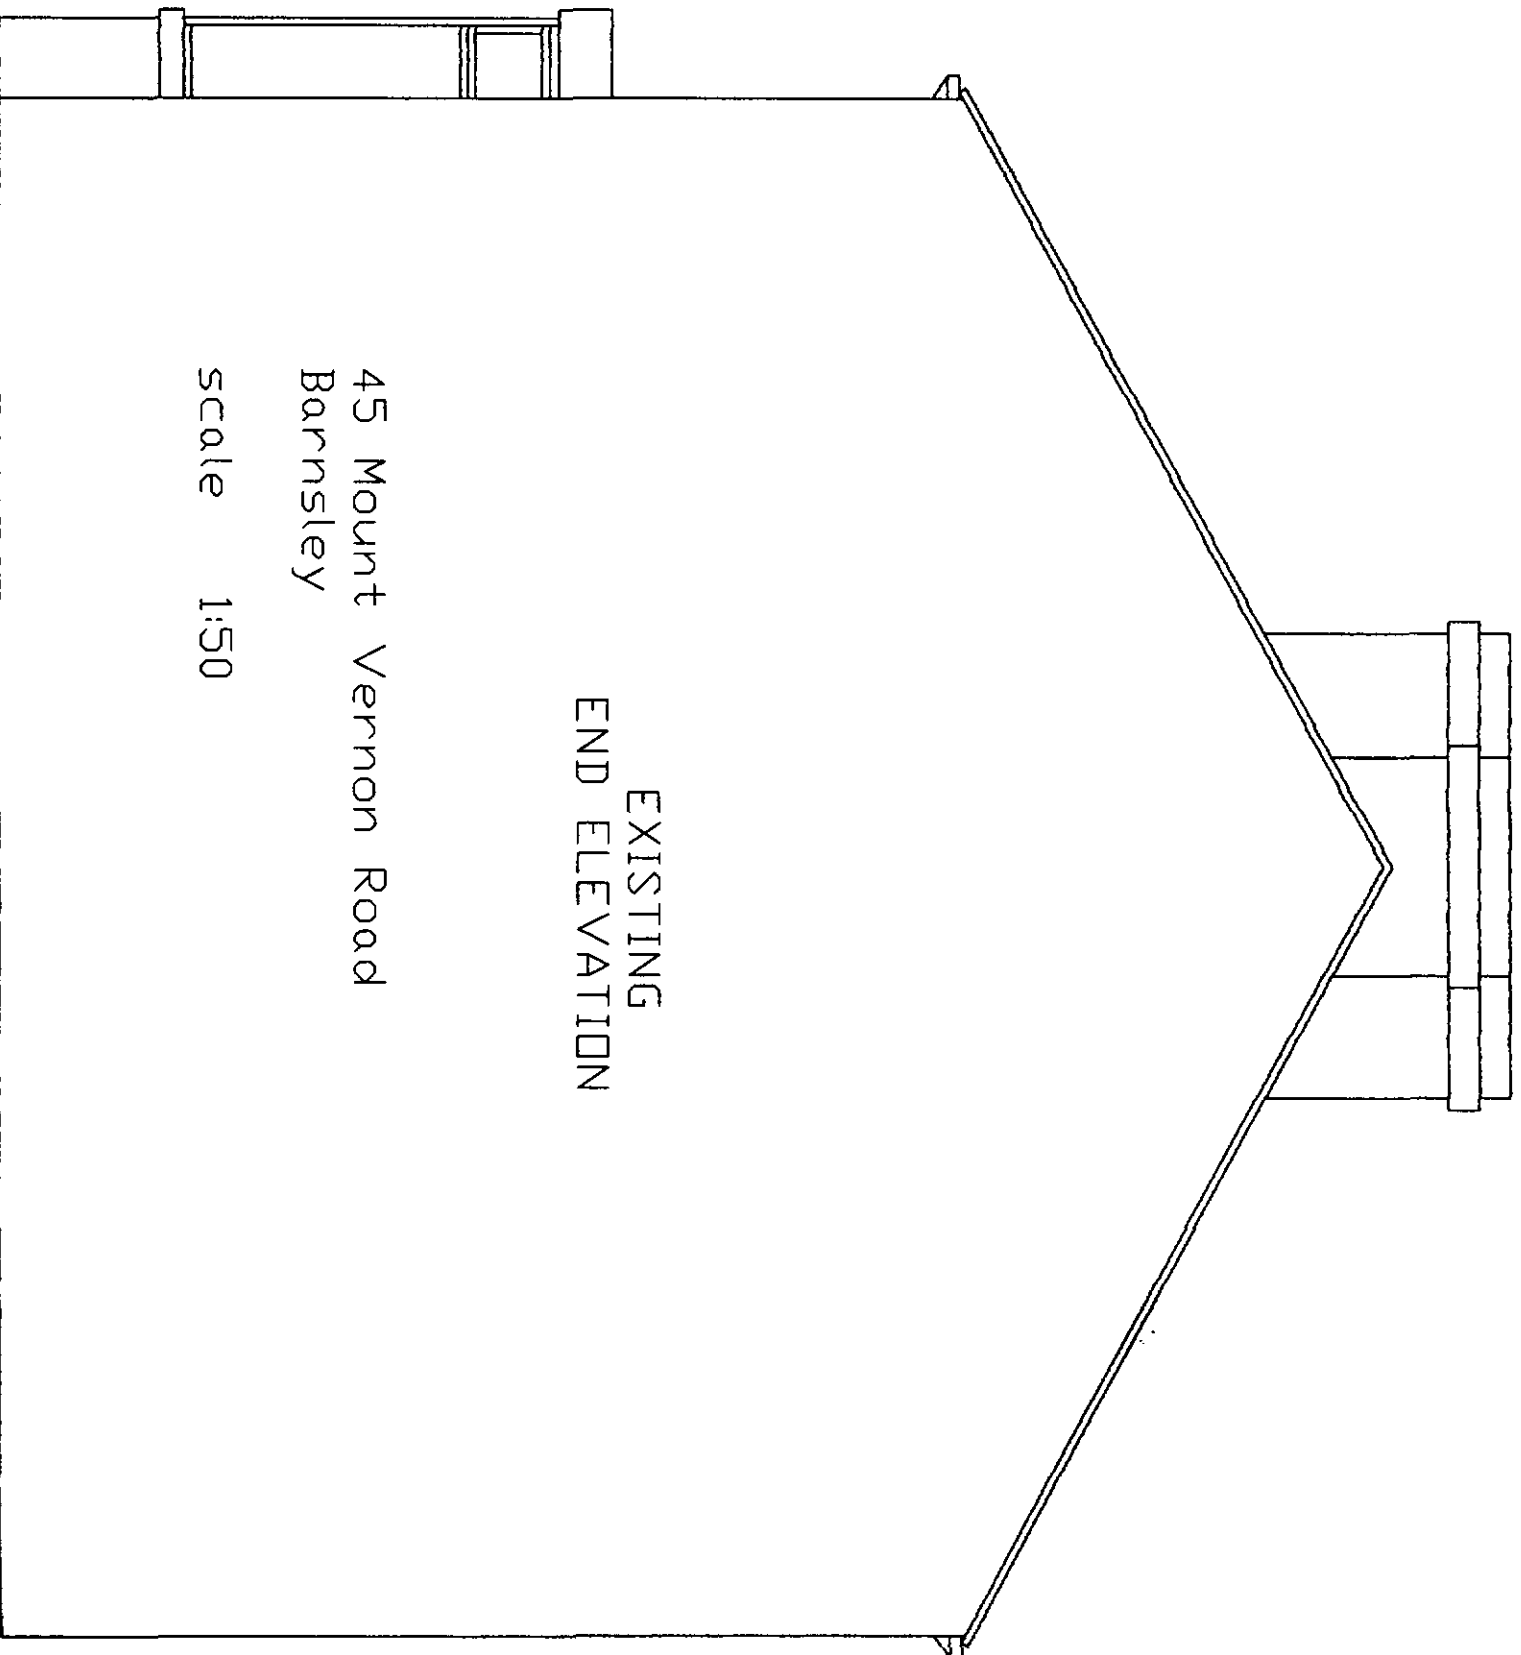

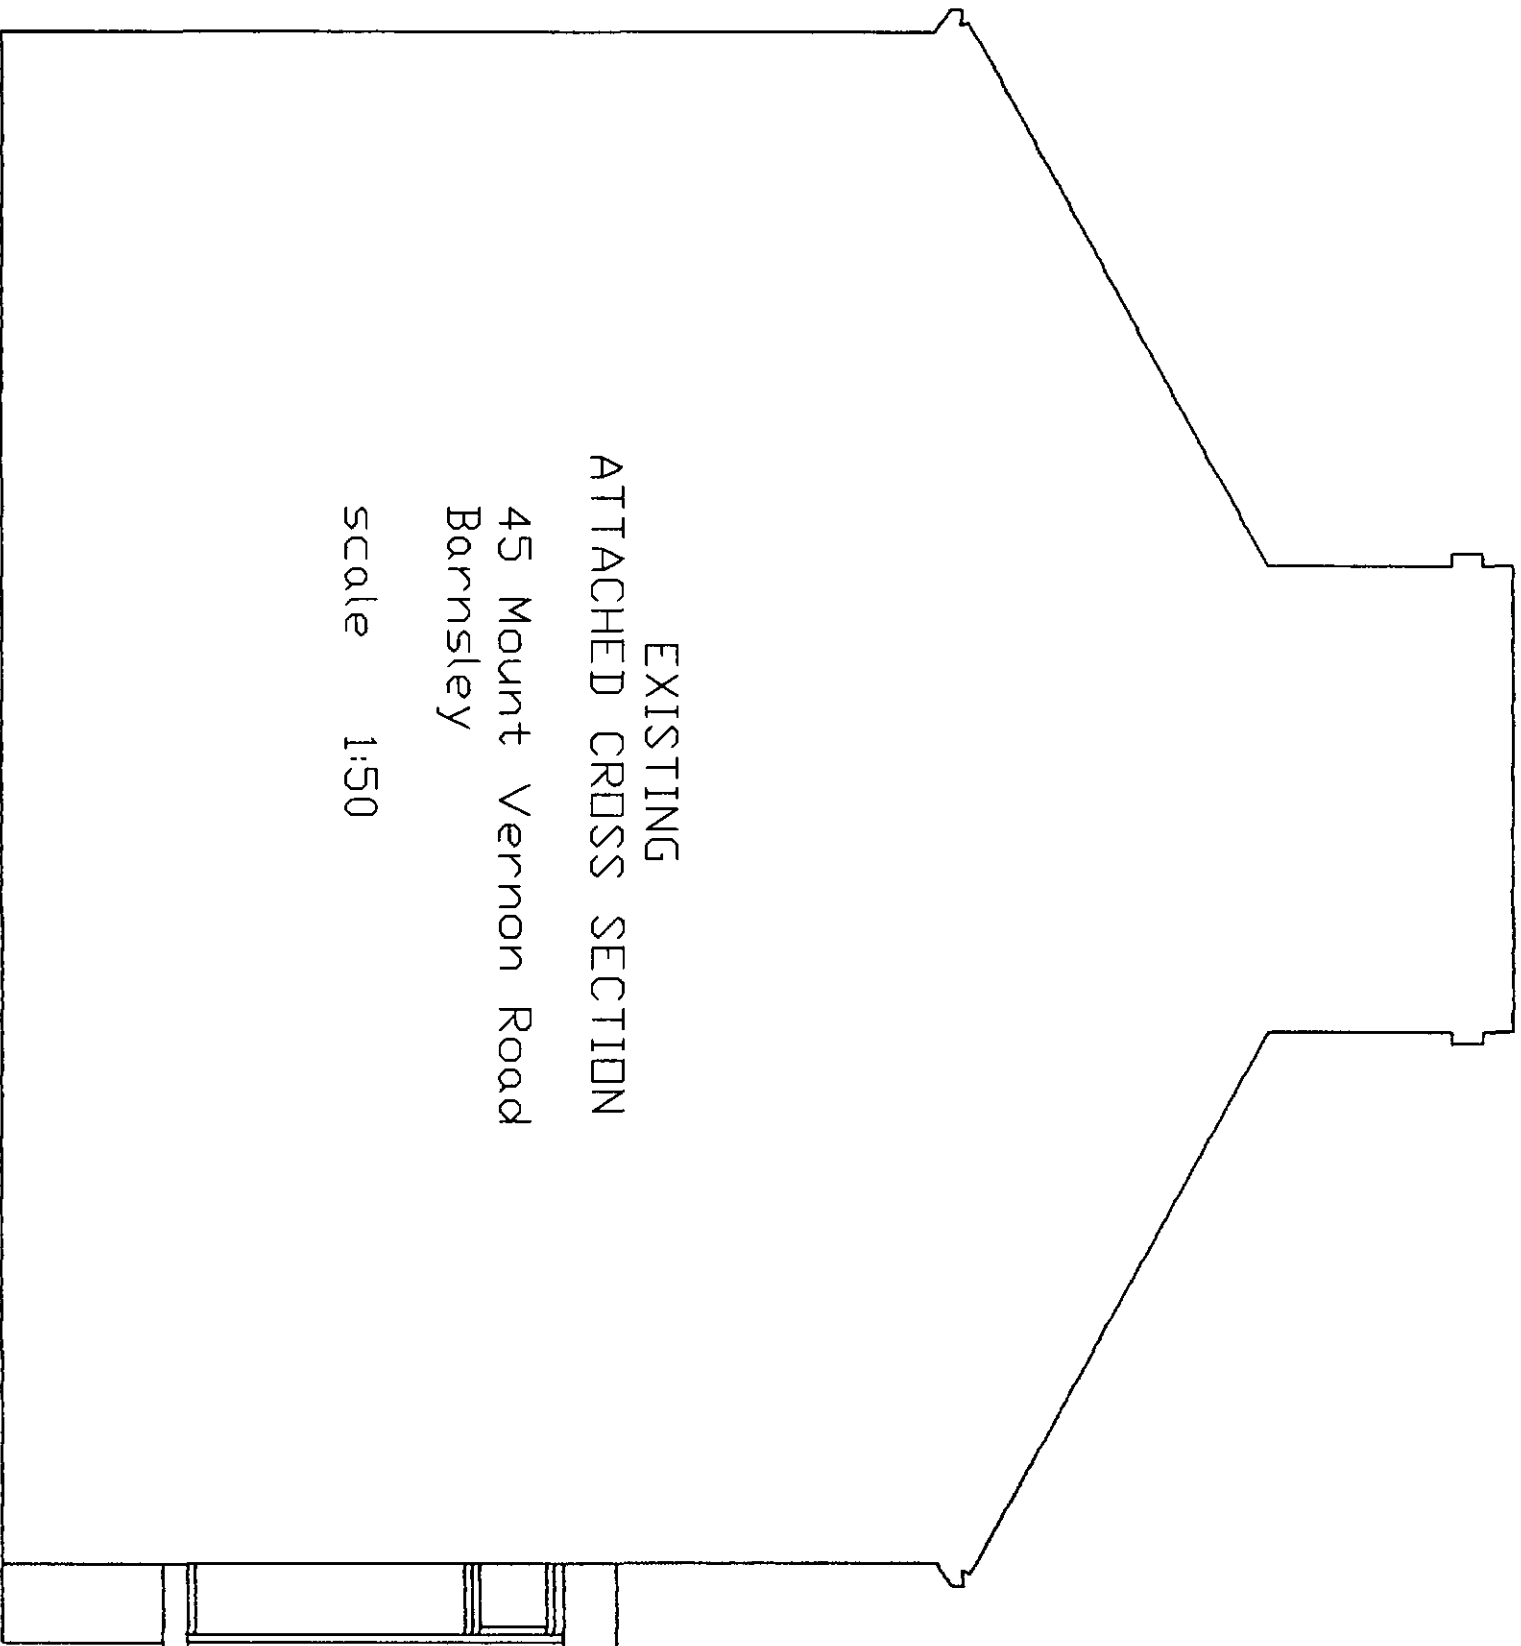

EXISTING
ATTACHED CROSS SECTION
45 Mount Vernon Road
Barnsley

scale 1:50

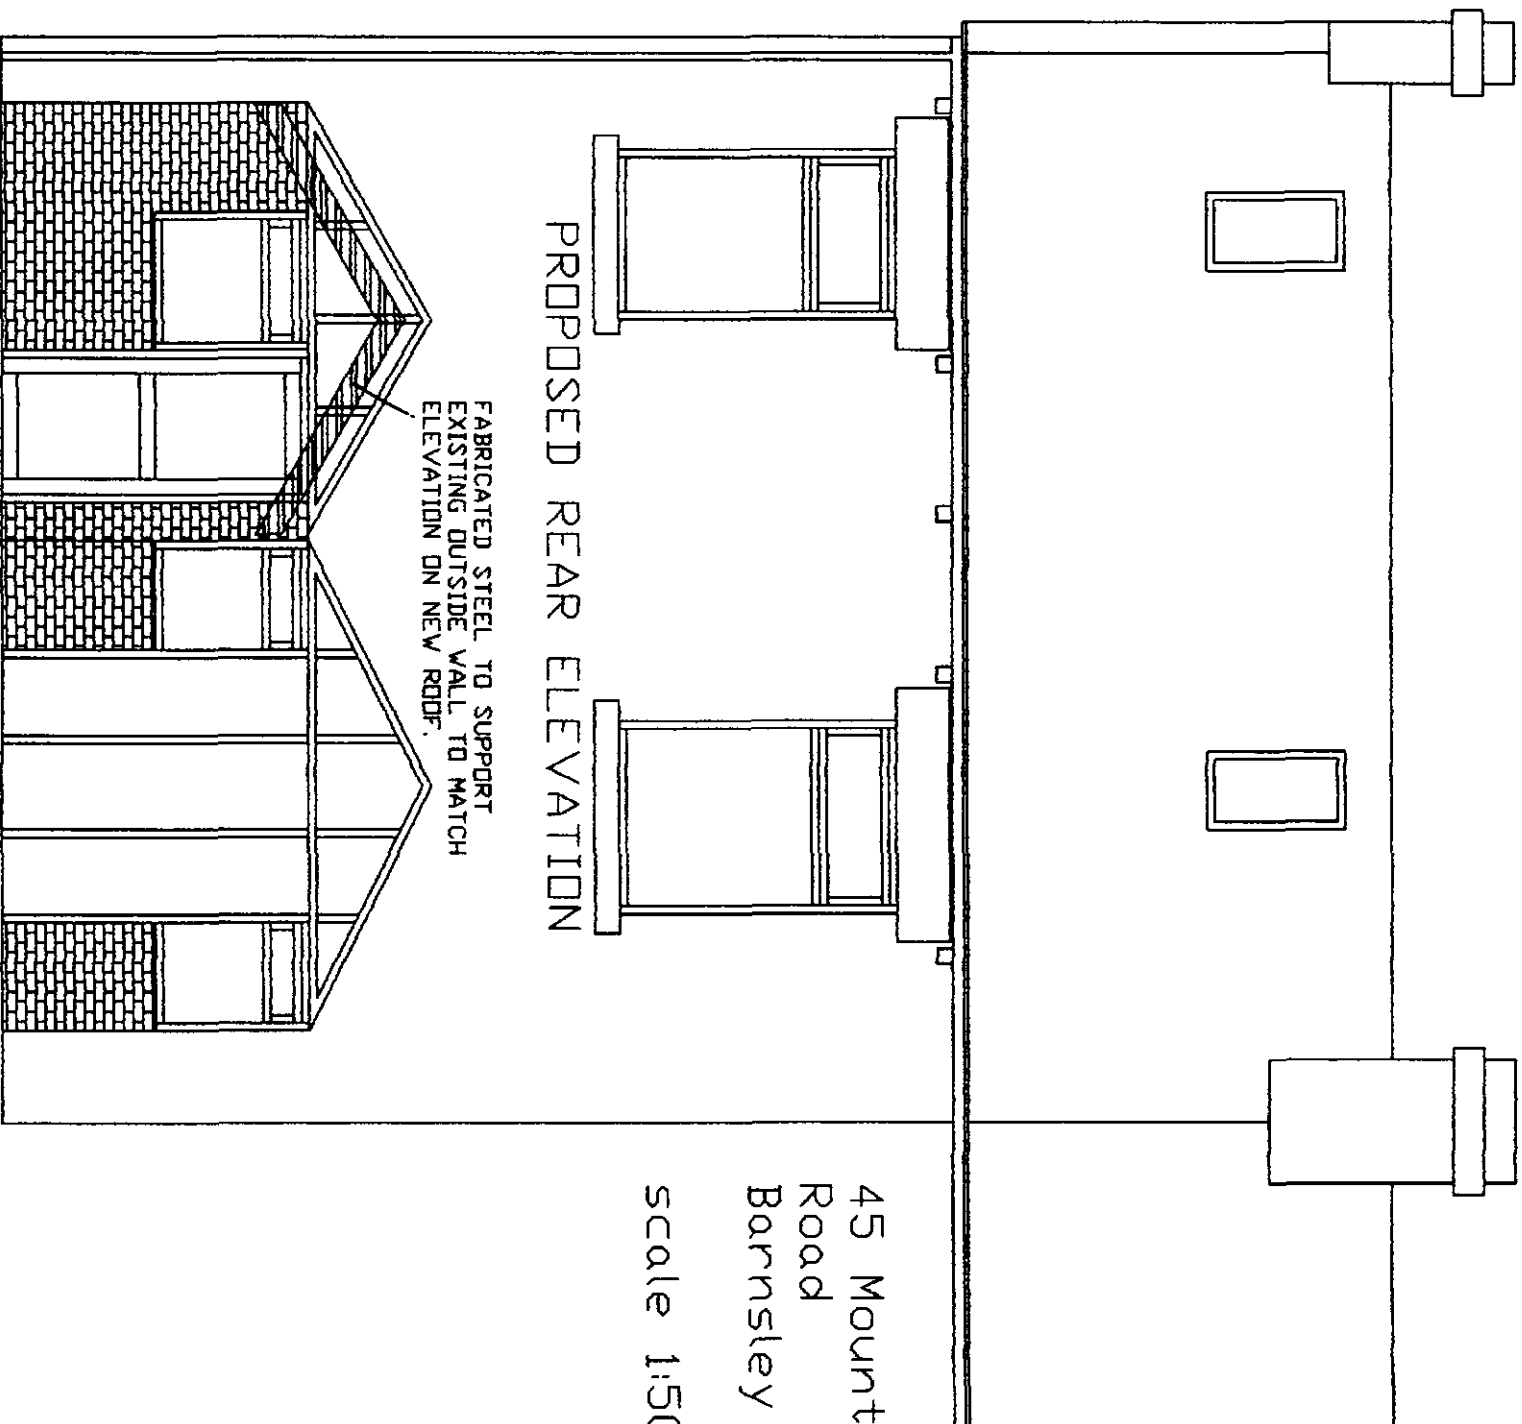


PROPOSED REAR ELEVATION

FABRICATED STEEL TO SUPPORT
EXISTING OUTSIDE WALL TO MATCH
ELEVATION ON NEW ROOF.

45 Mount Vernon
Road
Barnsley


Scale 1:50

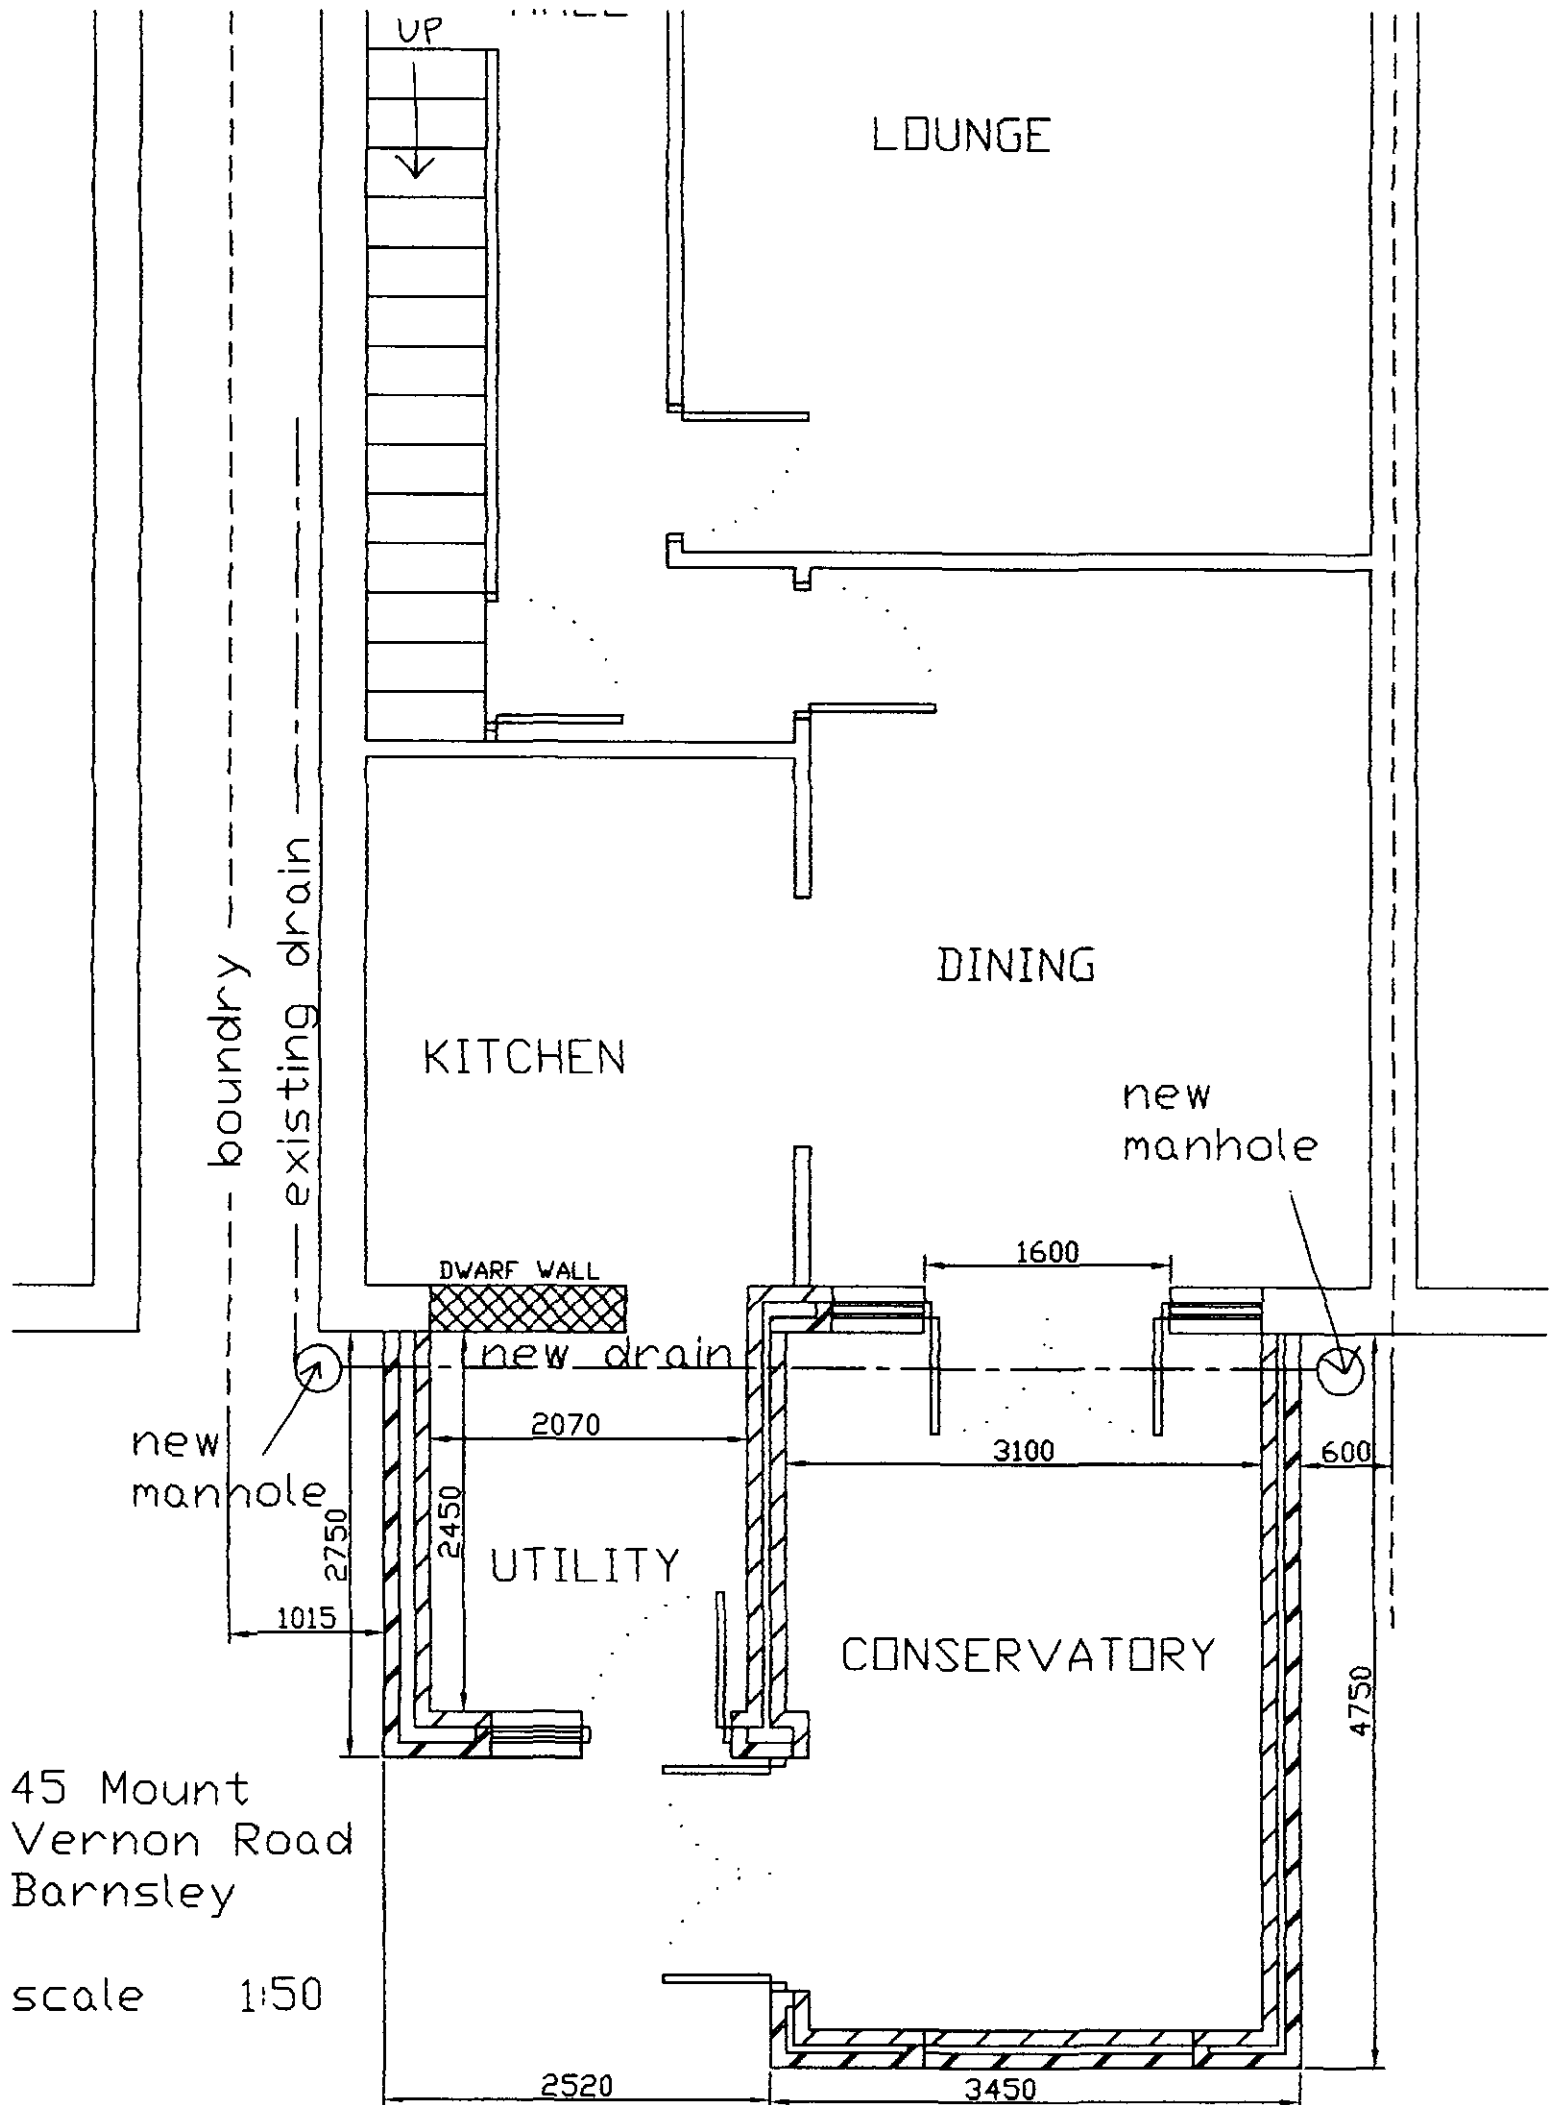

45 Mount
Vernon Road
Barnsley

scale 1:50


PROPOSED FLOOR PLAN

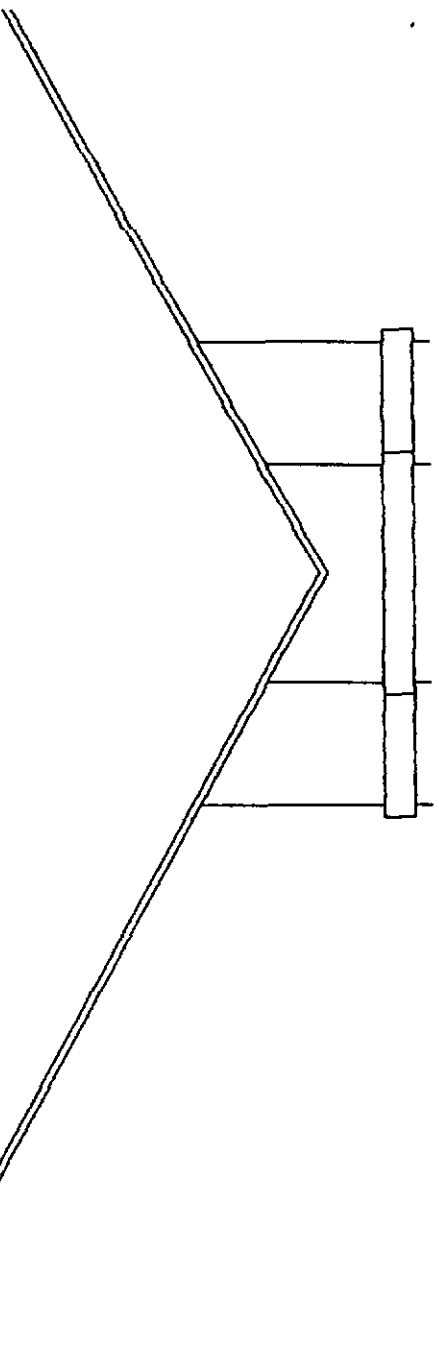

PROPOSED
END ELEVATION

45 Mount Vernon Road
Barnsley

scale 1:50

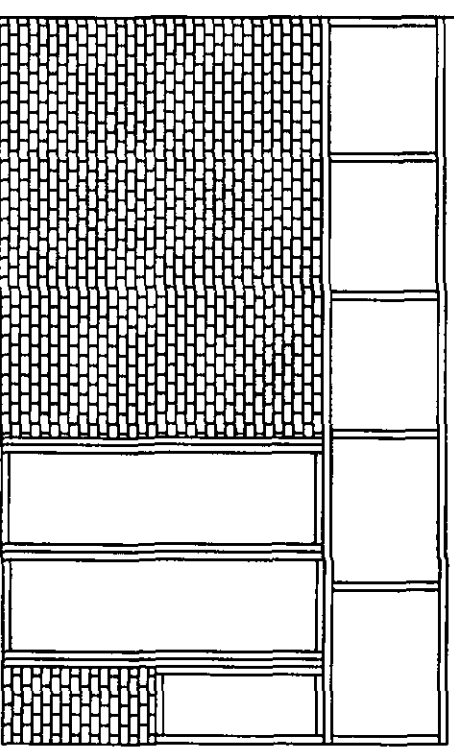

45 Mount Vernon Road
Barnsley

scale 1:50

PROPOSED
ATTACHED CROSS SECTION

