

Roof tiles to be Marley Edgemere
interlocking concrete slate tiles
with ventilated ridge.
Velux roof lights to second floor
accommodation.
Guttering to be 112mm half round
Brett Martin Cascade Cast Iron style
PVC. Colour ref Black With Brett Martin
Classic Black half round rise and fall brackets
Down pipes to be 68mm Brett martin Cascade
to match guttering.
45degree recessed/indented dog-tooth
dental course. Three course corbelled
out max 50mm.
Face brickwork to be Edenhall
Allen Multi Blend, stretcher bond
bucket handle pointing natural
mortar
Arched soldier course over
white upvc double glazed
windows and Art-stone cill




Proposed Rear Elevation
Scale 1:100




Proposed Side Elevation
Scale 1:100




Proposed Front Elevation
Scale 1:100

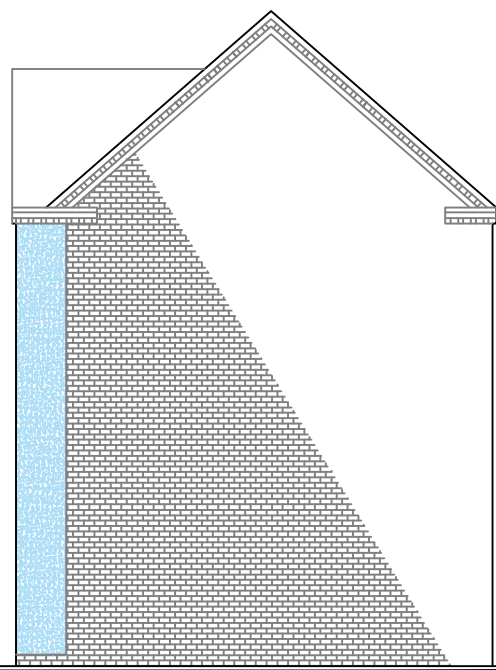


Proposed Side Elevation
Scale 1:100

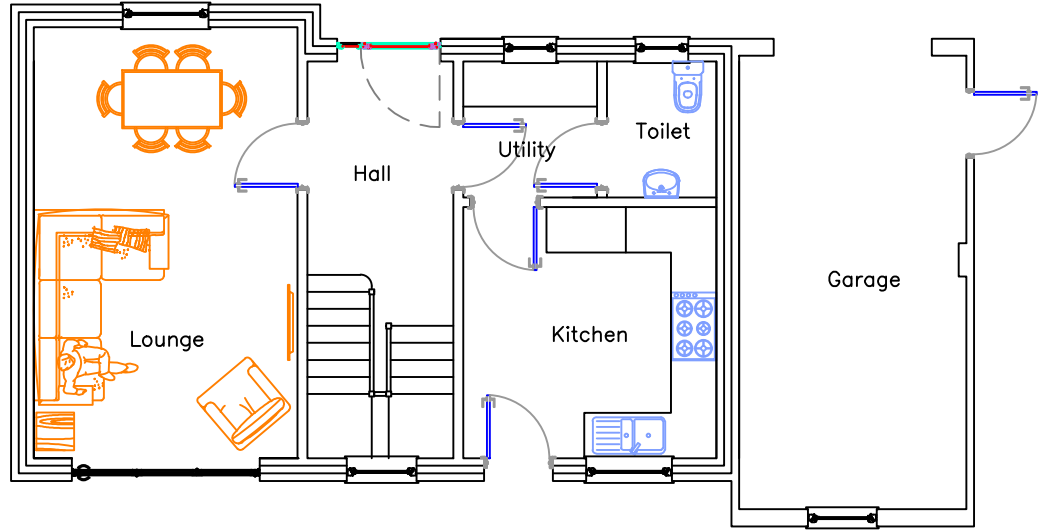


Proposed Ground Floor Plan
Scale 1:100

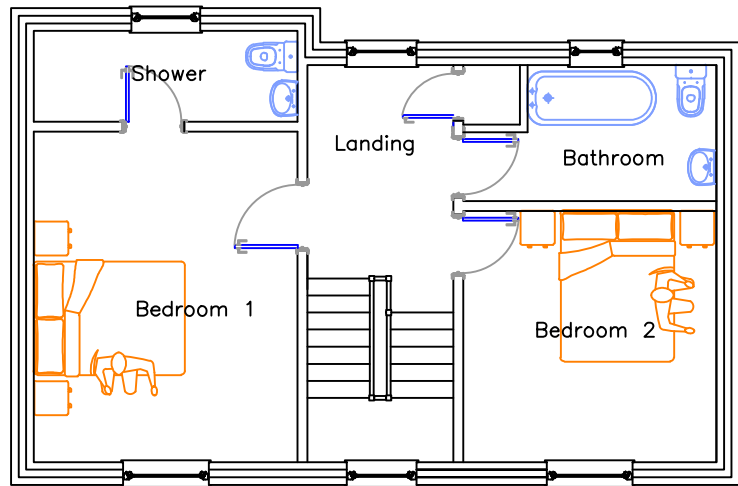

Proposed First Floor Plan
Scale 1:100

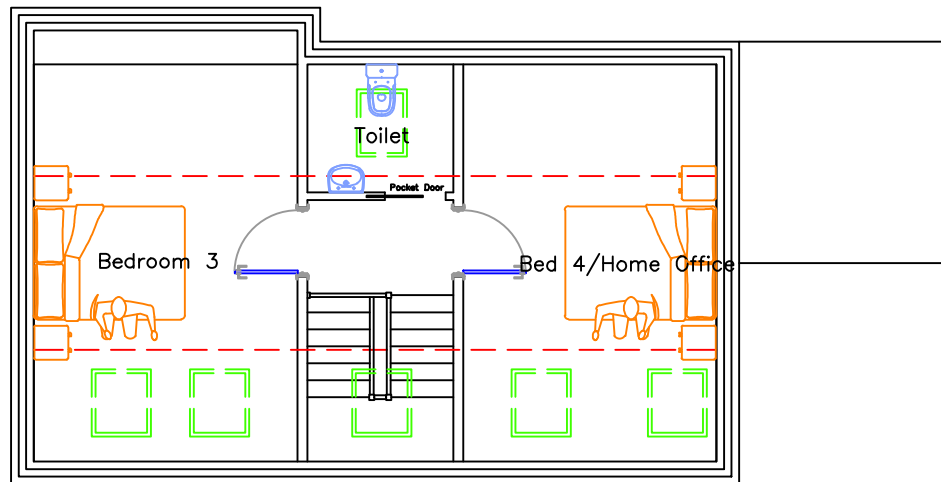

Proposed Second Floor Plan
Scale 1:100

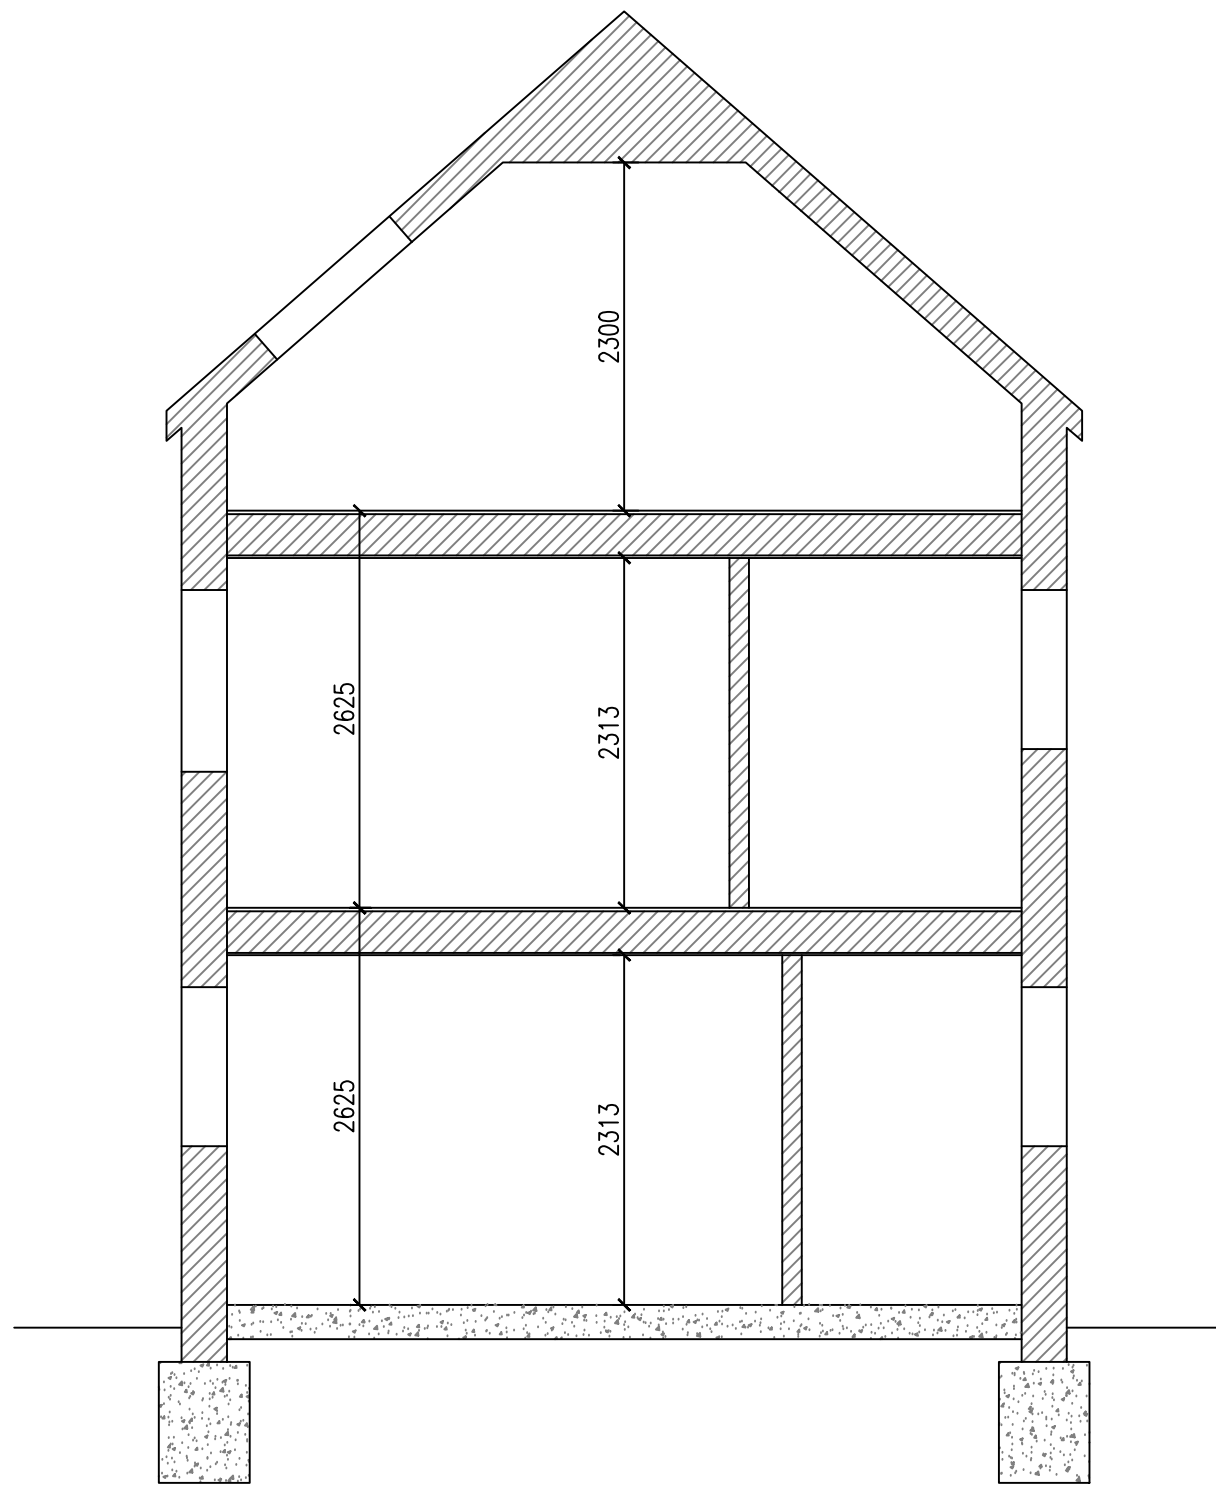

Typical Section
Scale 1:50



Indicative Site Plan 1:200@A1

KENNEDY
DESIGN LTD.

CAYANGROVE HOUSE,
135 DORN CASTLE ROAD,
GOLDTHORPE,
ROTHAM,
SOUTH YORKSHIRE,
S63 8JW.
TEL: 01109 856203
FAX: 01109 851324
E-MAIL: info@kdesignuk.com
www.kdesignuk.com

CLIENT: Mr & Mrs S Swift

PROJECT: Outline Planning Land Adj Chevet
Thurmscoe Road
Bolton upon Dearne
Rotherham
S63 8JW

TITLE: Indicative Plan

SCALE: 1:100@A1 STATUS:
JOB NUMBER: X18-02 REV: —
DATE: August 2022 DRAWN BY:

Kennedy Design Ltd, Registered in England 4479082 V.A.T. Reg. No 965 8912 02