



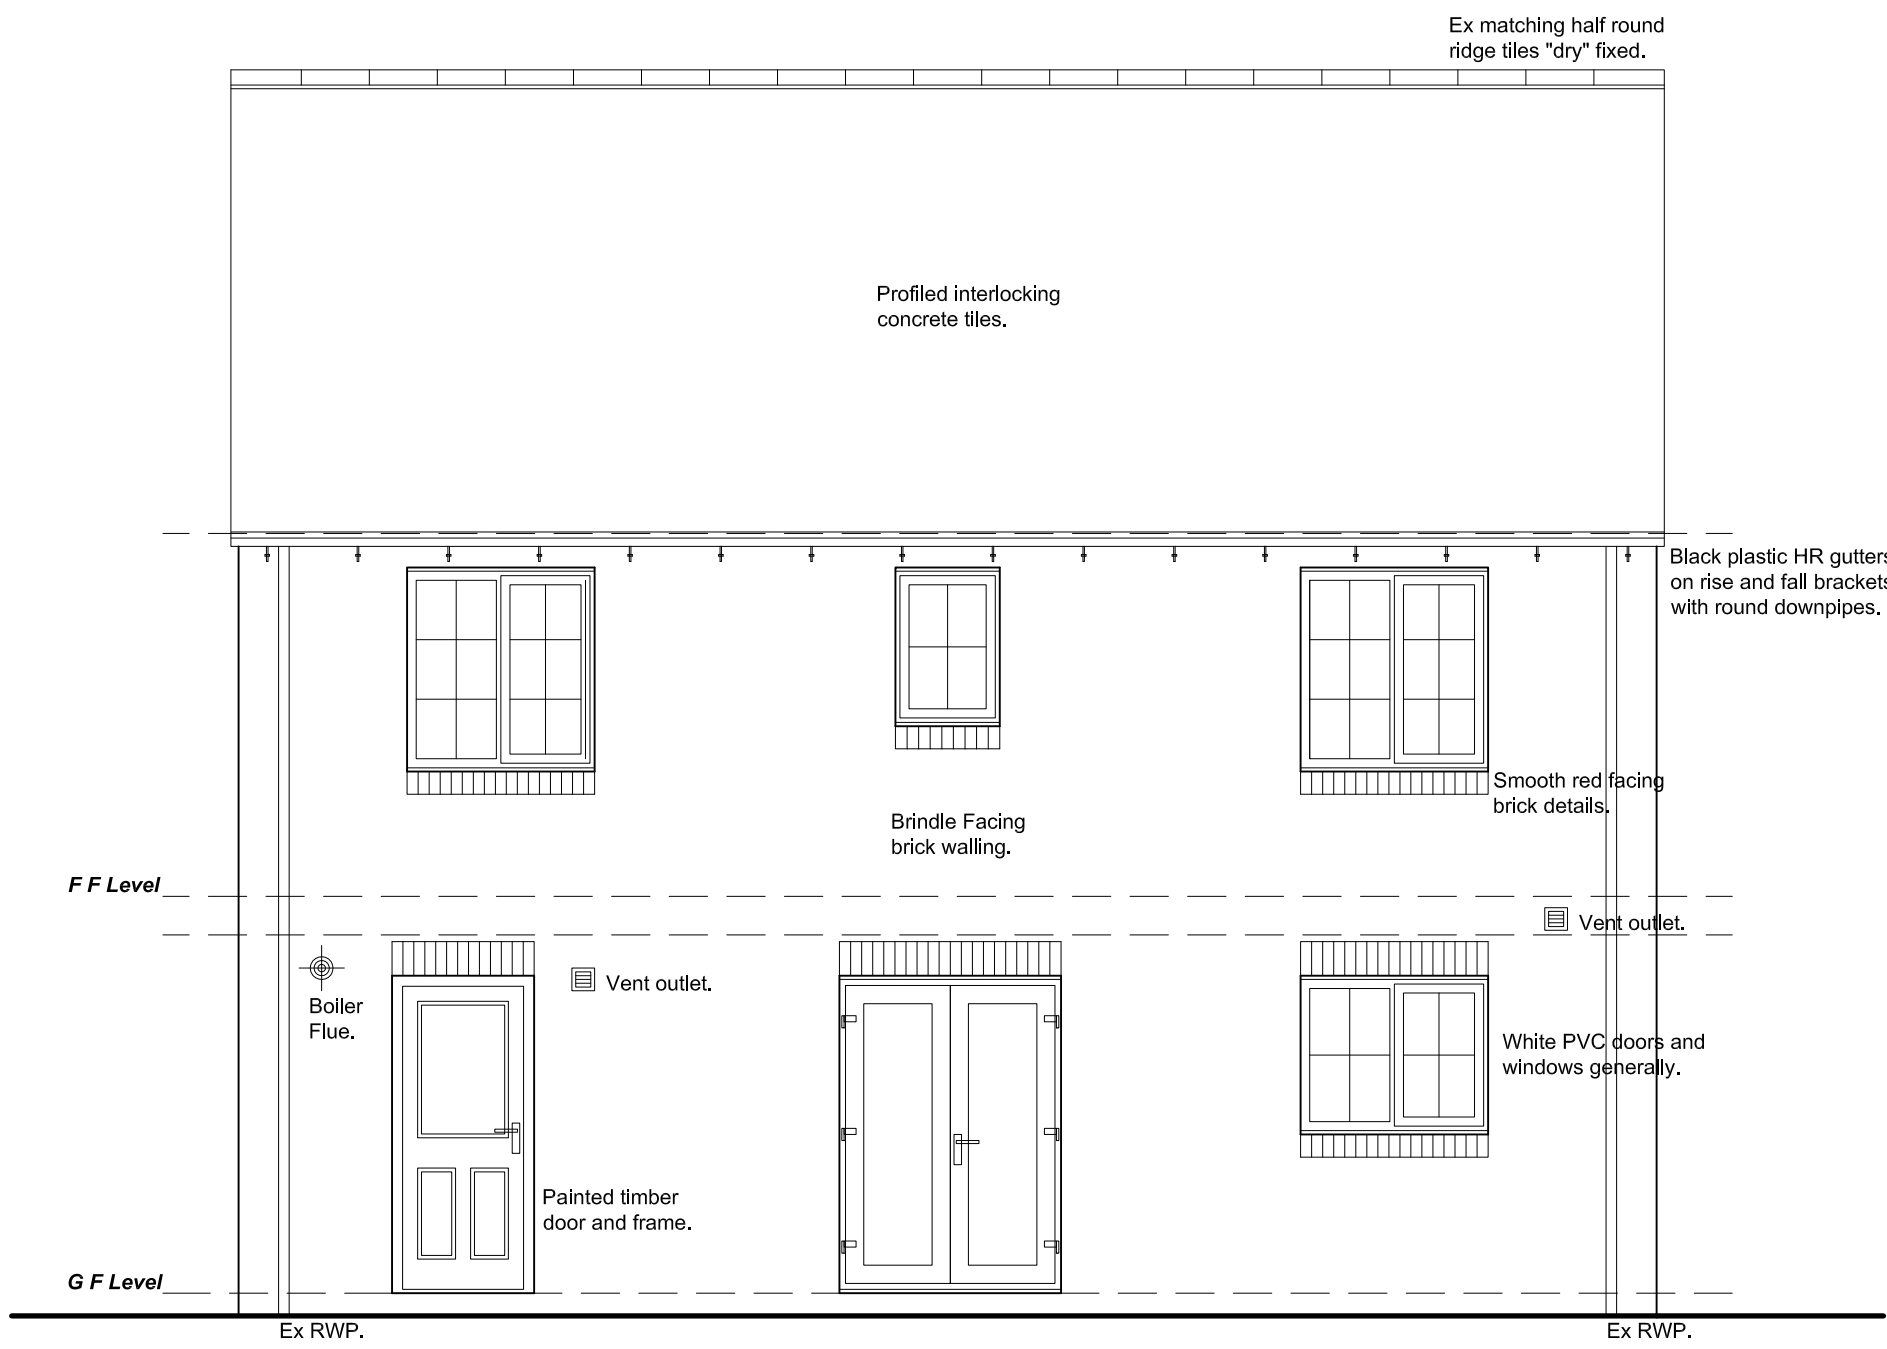

REAR ELEVATION

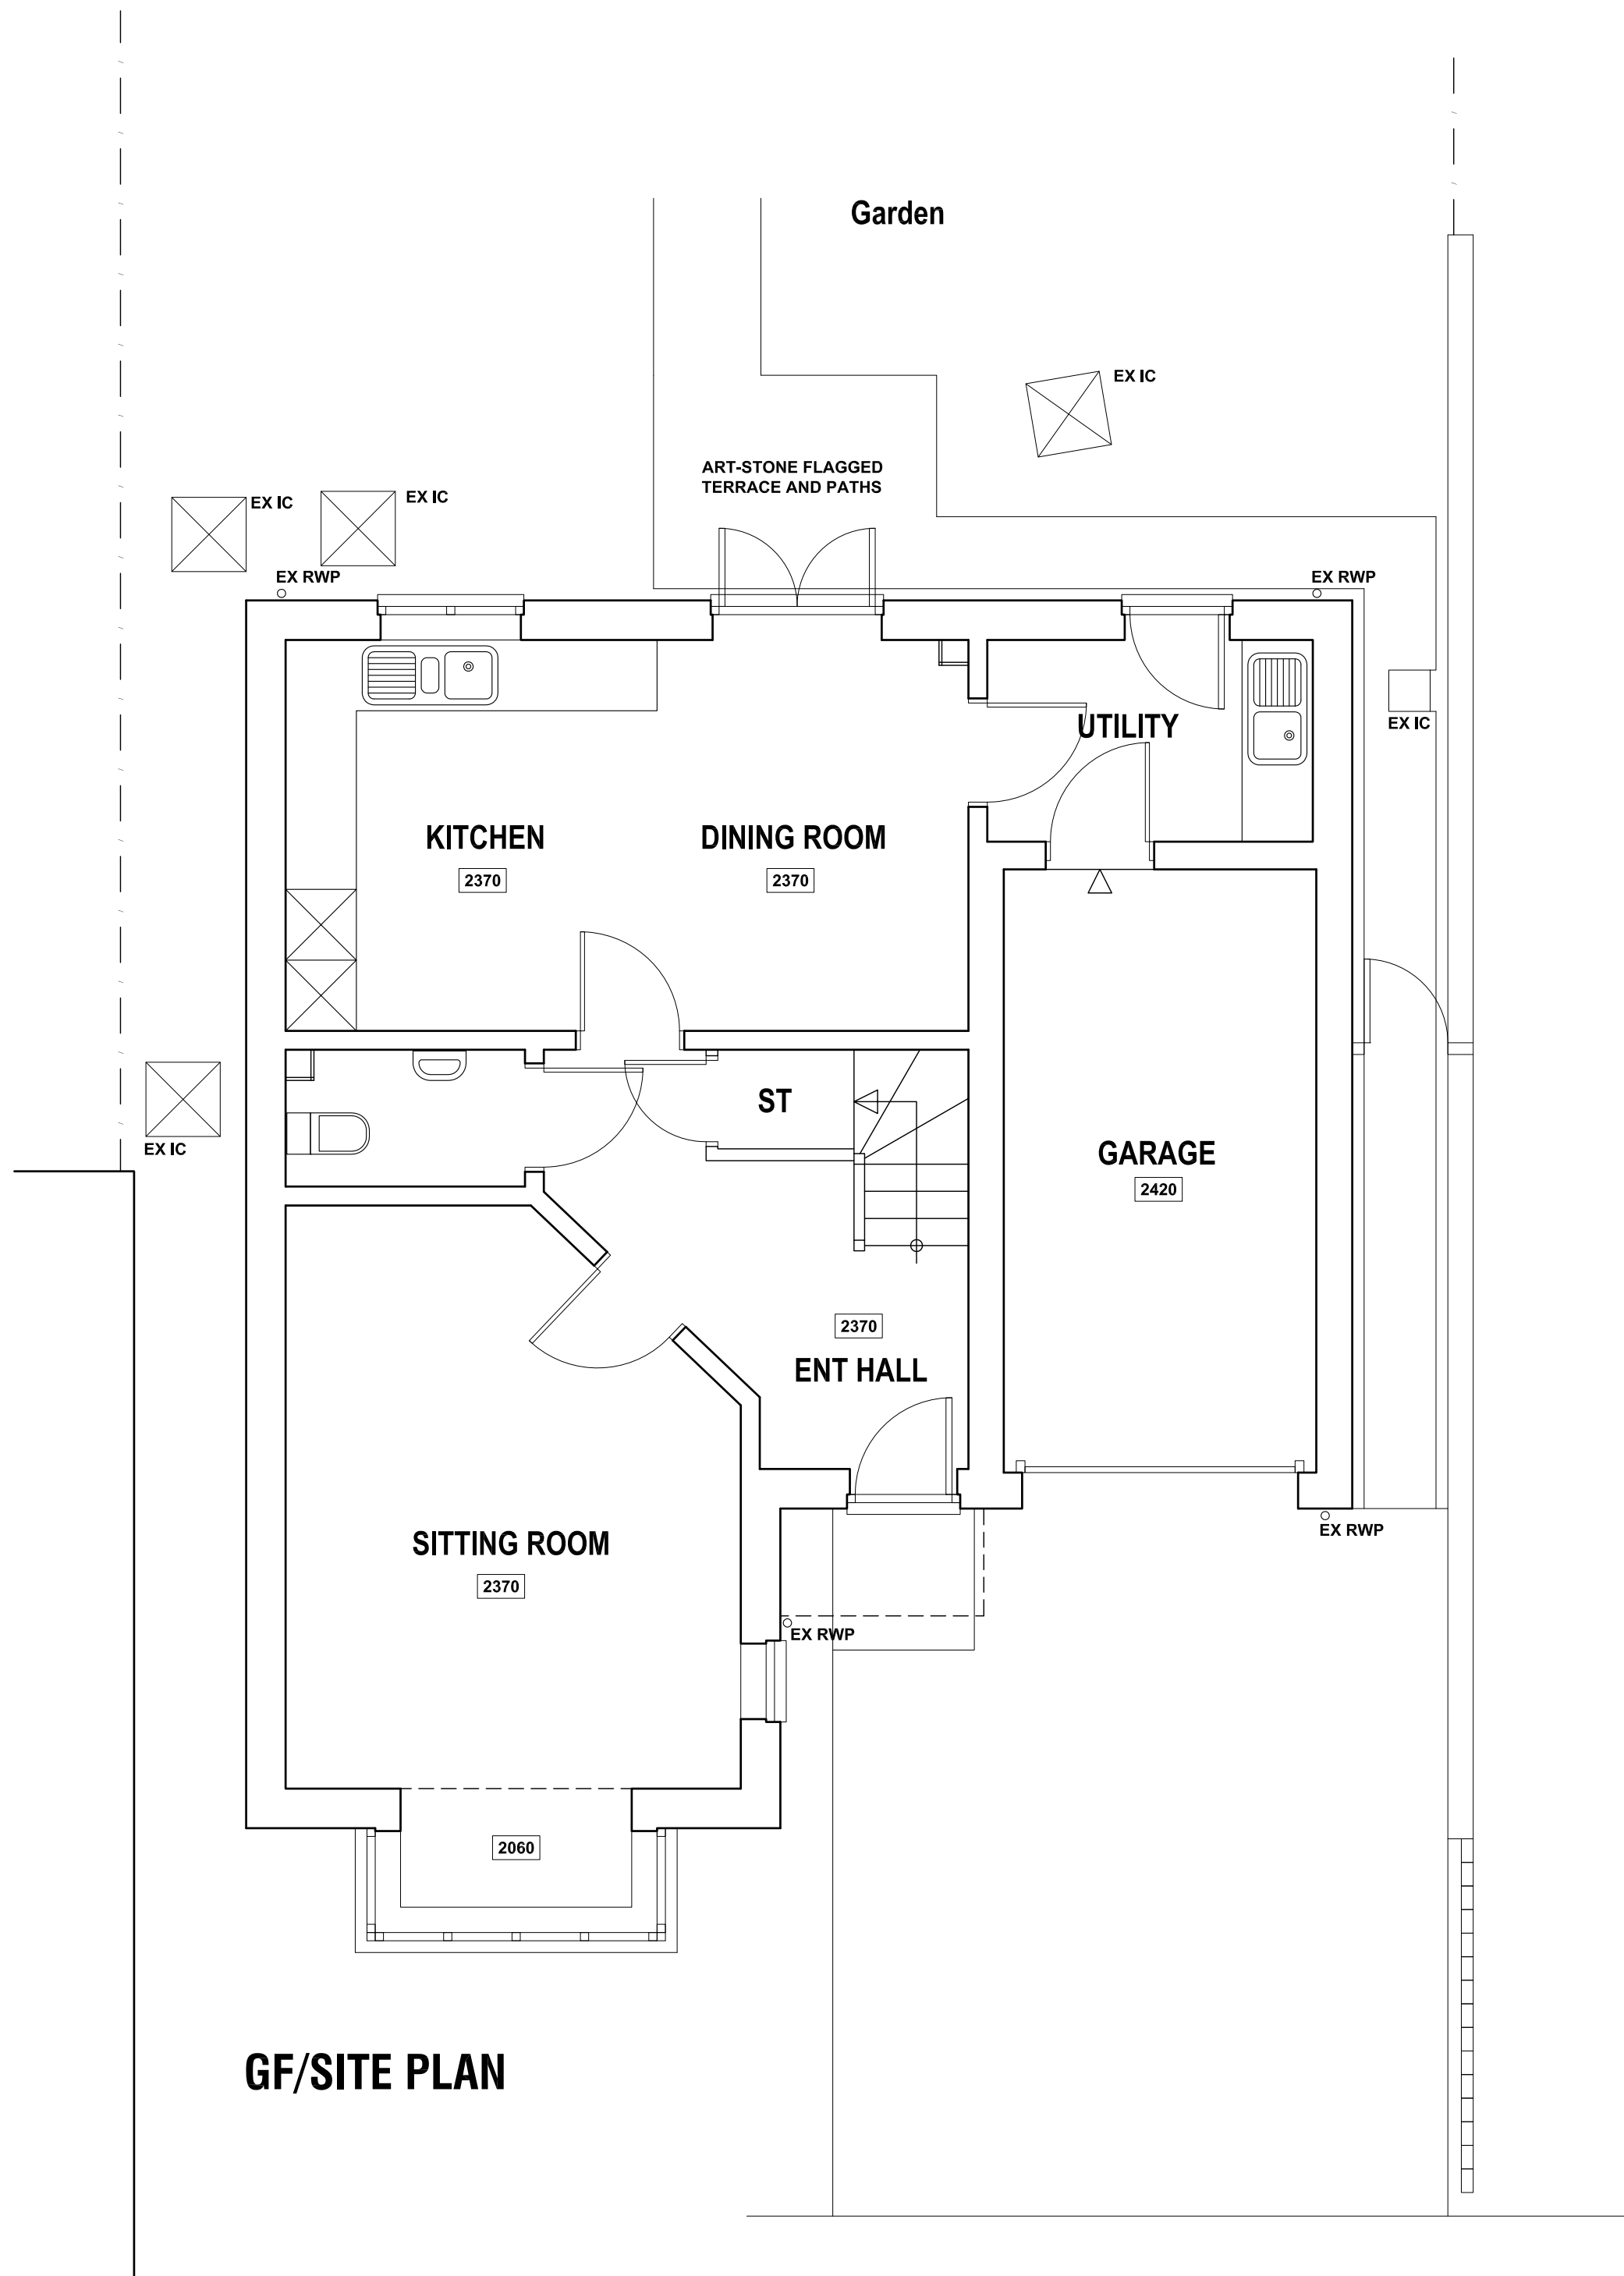

GF/SITE PLAN

Revision	Date	Description
PROPOSED EXTENSION TO 7 LOW ROCHA GROVE, MILLHOUSE GREEN, SHEFFIELD, S36 9AN.		
SURVEY Plan and Elevation.		
Mr & Mrs Taylor.		
 JEA Architectural Ltd 23 Windmill Road, Wombwell, Barnsley, S73 8PW. Tel: 01226 754507 Email: jeald@btconnect.com		
This drawing and the copyright is the Architectural Company's property and maybe used or reproduced only by agreement. All Dimensions in Millimetres Unless specified otherwise and subject to verification on site.		
Scale: 1:50 @ A1		Date: FEB 2019
Ref: 201822		Drwg No: 01
0 cm	2 cm	4 cm