


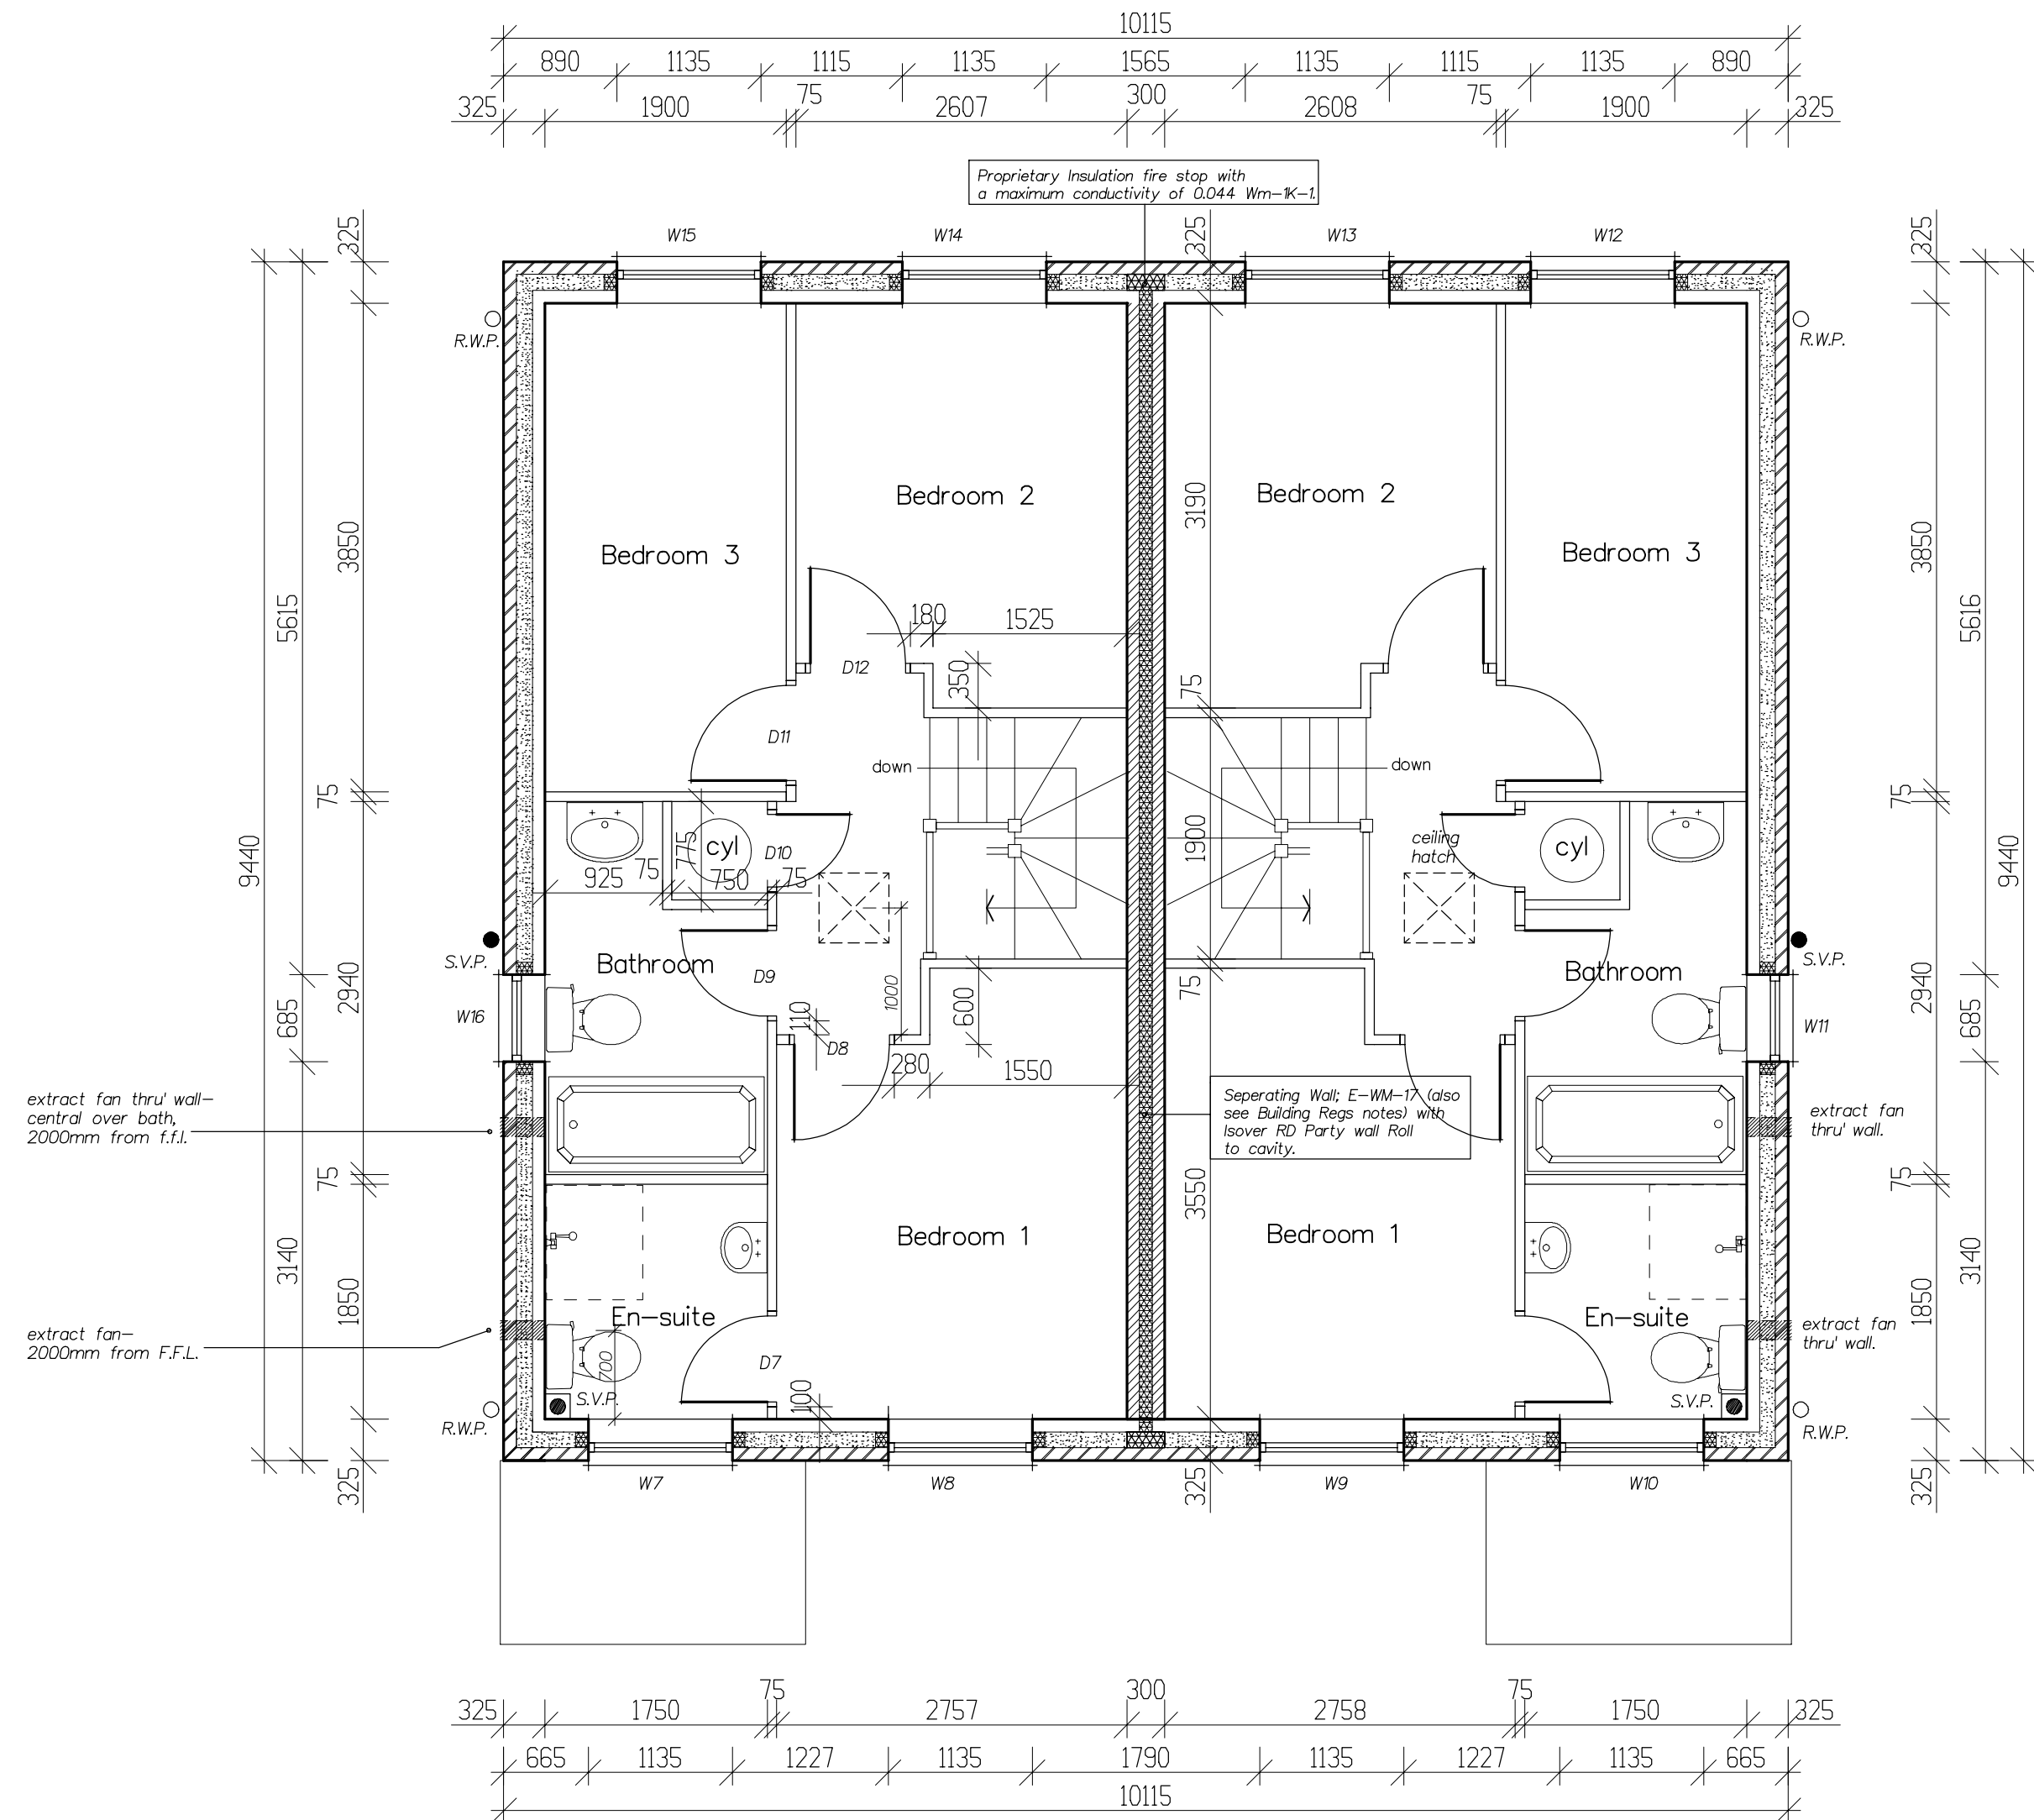

REV A: 14/01/20: GENERAL AMENDMENTS.

Arncliffe

ARNCLIFFE HOMES LIMITED

Arncliffe House, Bramley Grange,

Thorner, Leeds LS14 3DW.

Tel: 0113 237 5900 Fax: 0113 265 4458

Proposed Residential Development

HALIFAX ROAD,
THURGOLAND.

MULBERRY (882)

FIRST FLOOR PLAN

SCALE 1:50

DATE 14/01/2020 DRAWN IanDi

DRG. No. 292/MBS/2 REV. A.