


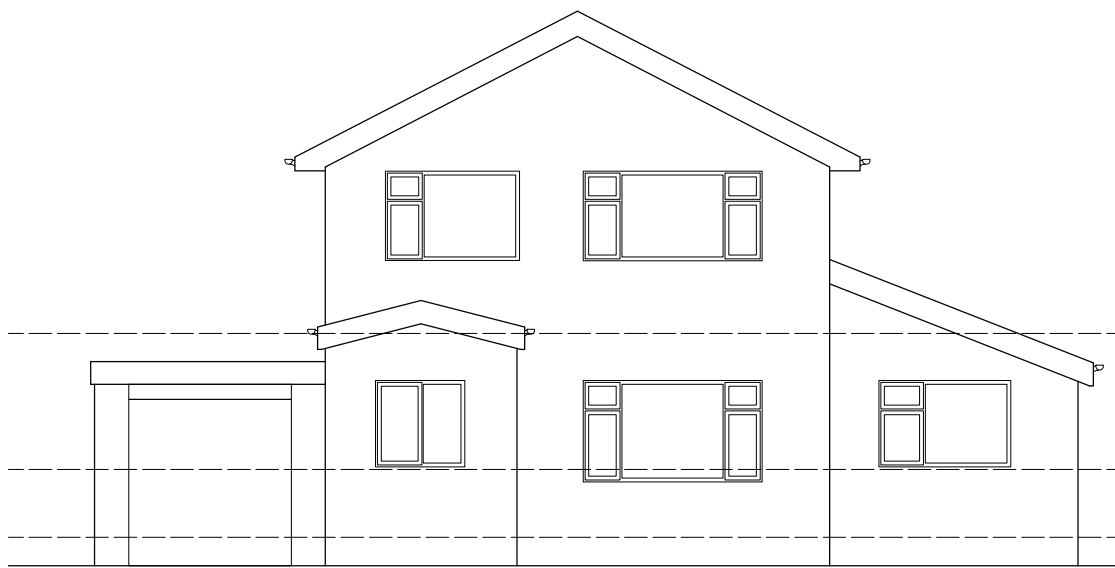


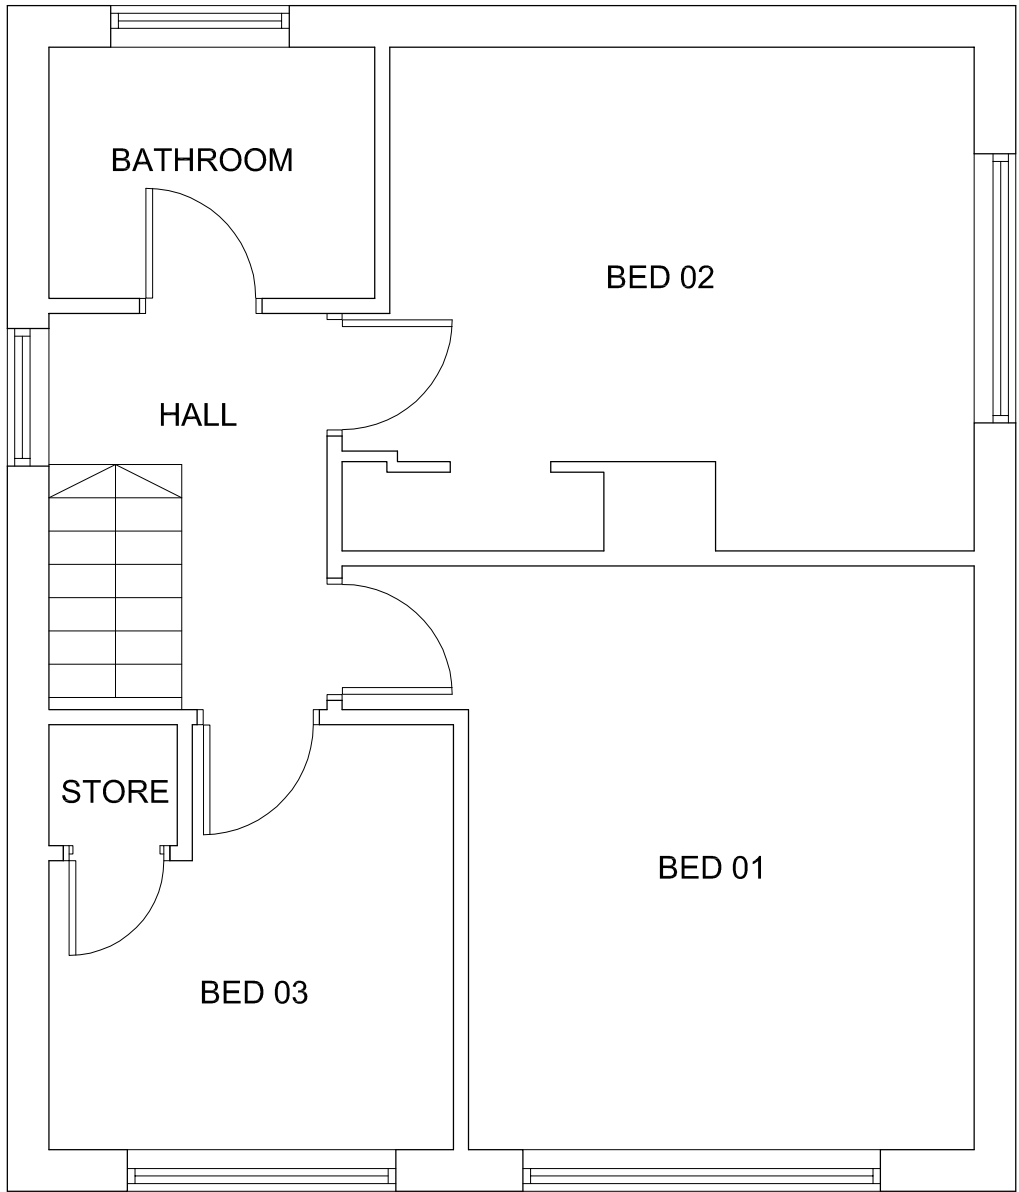


FRONT ELEVATION
SCALE 1:100

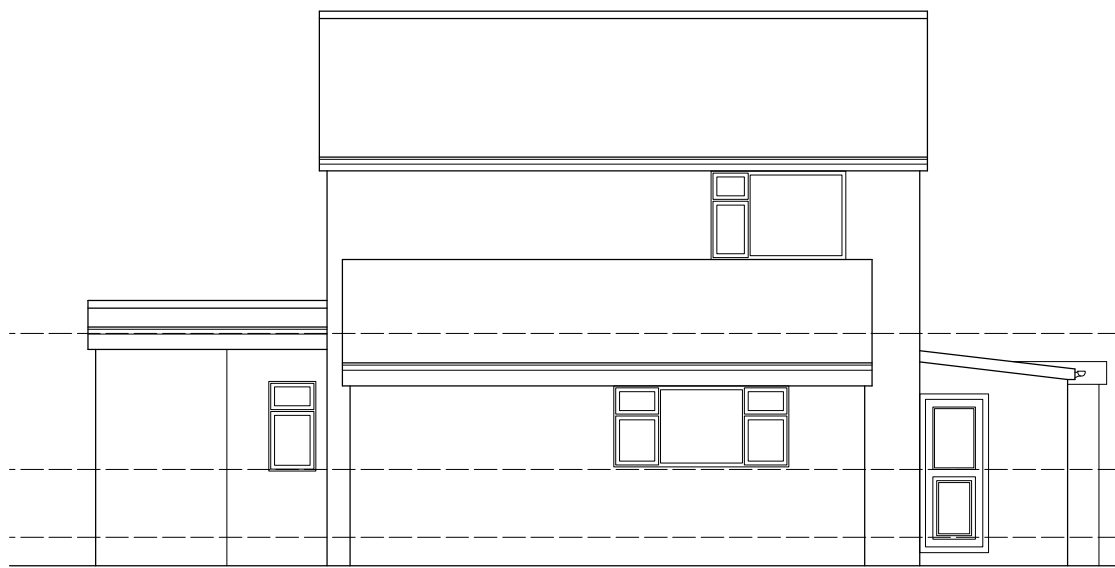

SIDE ELEVATION
SCALE 1:100

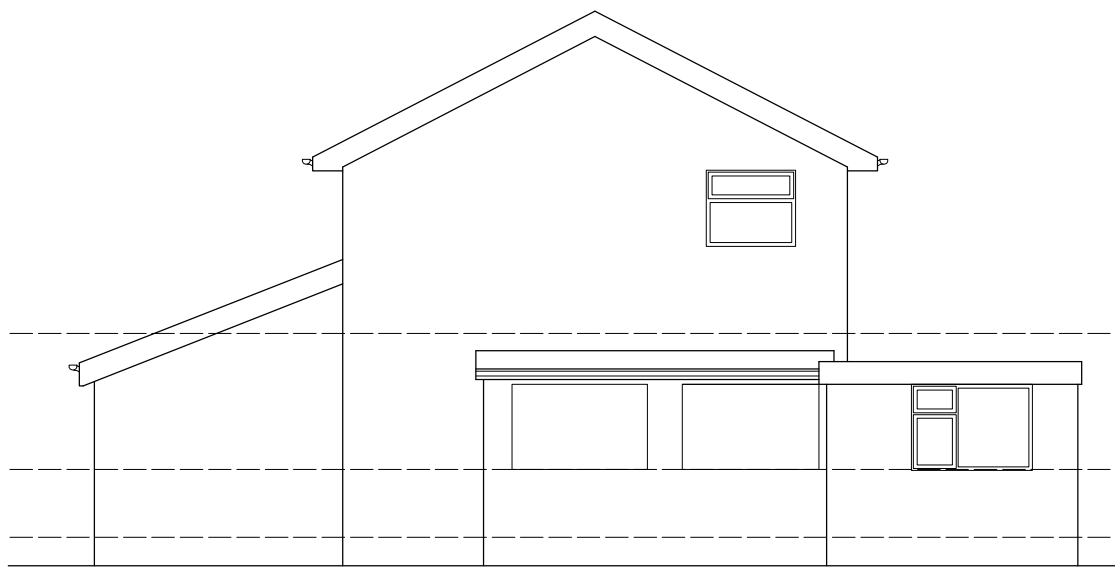

REAR ELEVATION
SCALE 1:100

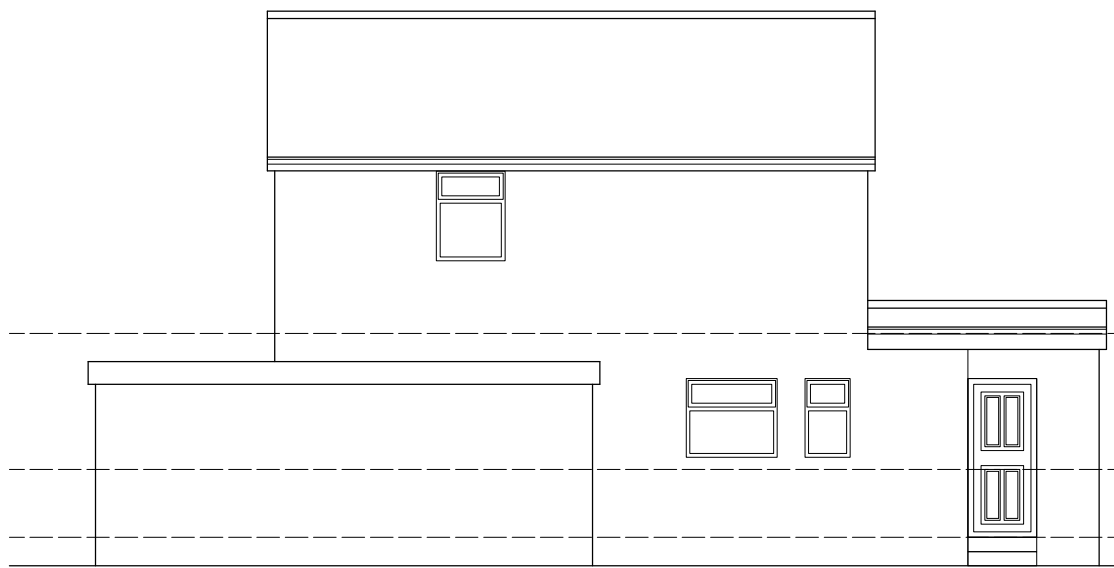

SIDE ELEVATION
SCALE 1:100

CODA
Bespoke

Sheffield - Manchester

www.codastudios.co.uk

0114 2794931

hello@codastudios.co.uk

Developments by Boutique				Client	
Darton Hall Drive				Job	
Existing Plans & Elevations				Title	
DRAWN	CHECKED	DATE	SCALE		A1 ISSUE:
AH	LC	10-2021	A3 ISSUE:		- AS SHOWN
REVISION		DRAWING STATUS		DRAWING NUMBER	
-		PLANNING		3074-002	

© COPYRIGHT EXISTS ON THE DESIGNS AND INFORMATION SHOWN ON THE DRAWING

The Contractor must verify all dimensions on site before making shop drawings

or commencing work of any kind. No dimensions to be scaled from this drawing.

Architect to be notified of any discrepancies in dimensions immediately.