


Notes:
PLANNING DRAWINGS, NOT TO BE USED FOR BUILDING REGULATIONS OR CONSTRUCTION PURPOSES

MATERIALS:
External walls - 150mm coursed local sandstone, random lengths, split faced
Roof - natural blue slate
Window - grey aluminium/ timber frames, cut stone flush cills, headers & mullions
Front door - grey aluminium/ timber frame, fully glazed
Garage door - sectional, grey powder coated
Rainwater goods - Grey steel/ aluminium
External works - hard landscaping block paving generally, stone flags to terrace, stone boundary walls with timber feather edge fencing over


Revision:
Revision List:

Project Name: The Quarry, Rockside Road
Drawing Title: S&W Elevations - Proposed
Drawing Number: 1043/TP/009
Scale: 1:100@A3

Date: July 11

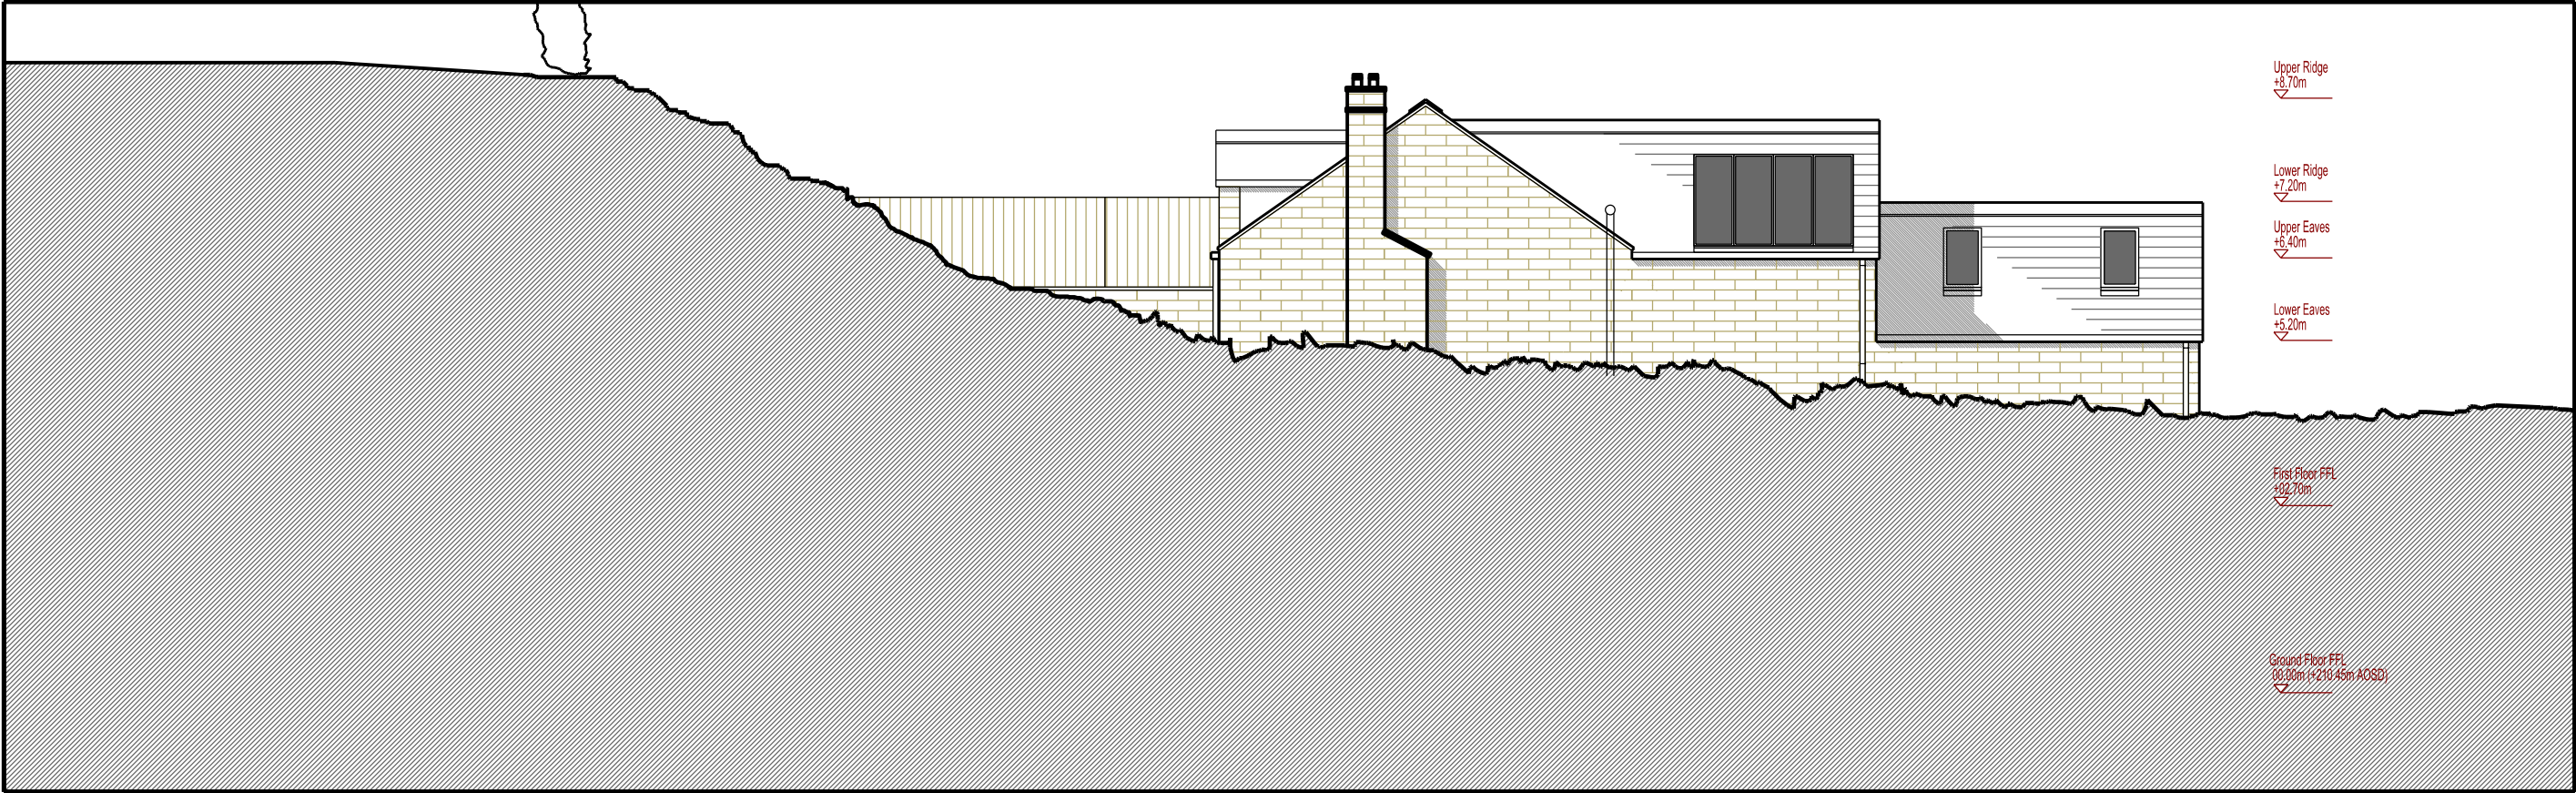

South Elevation

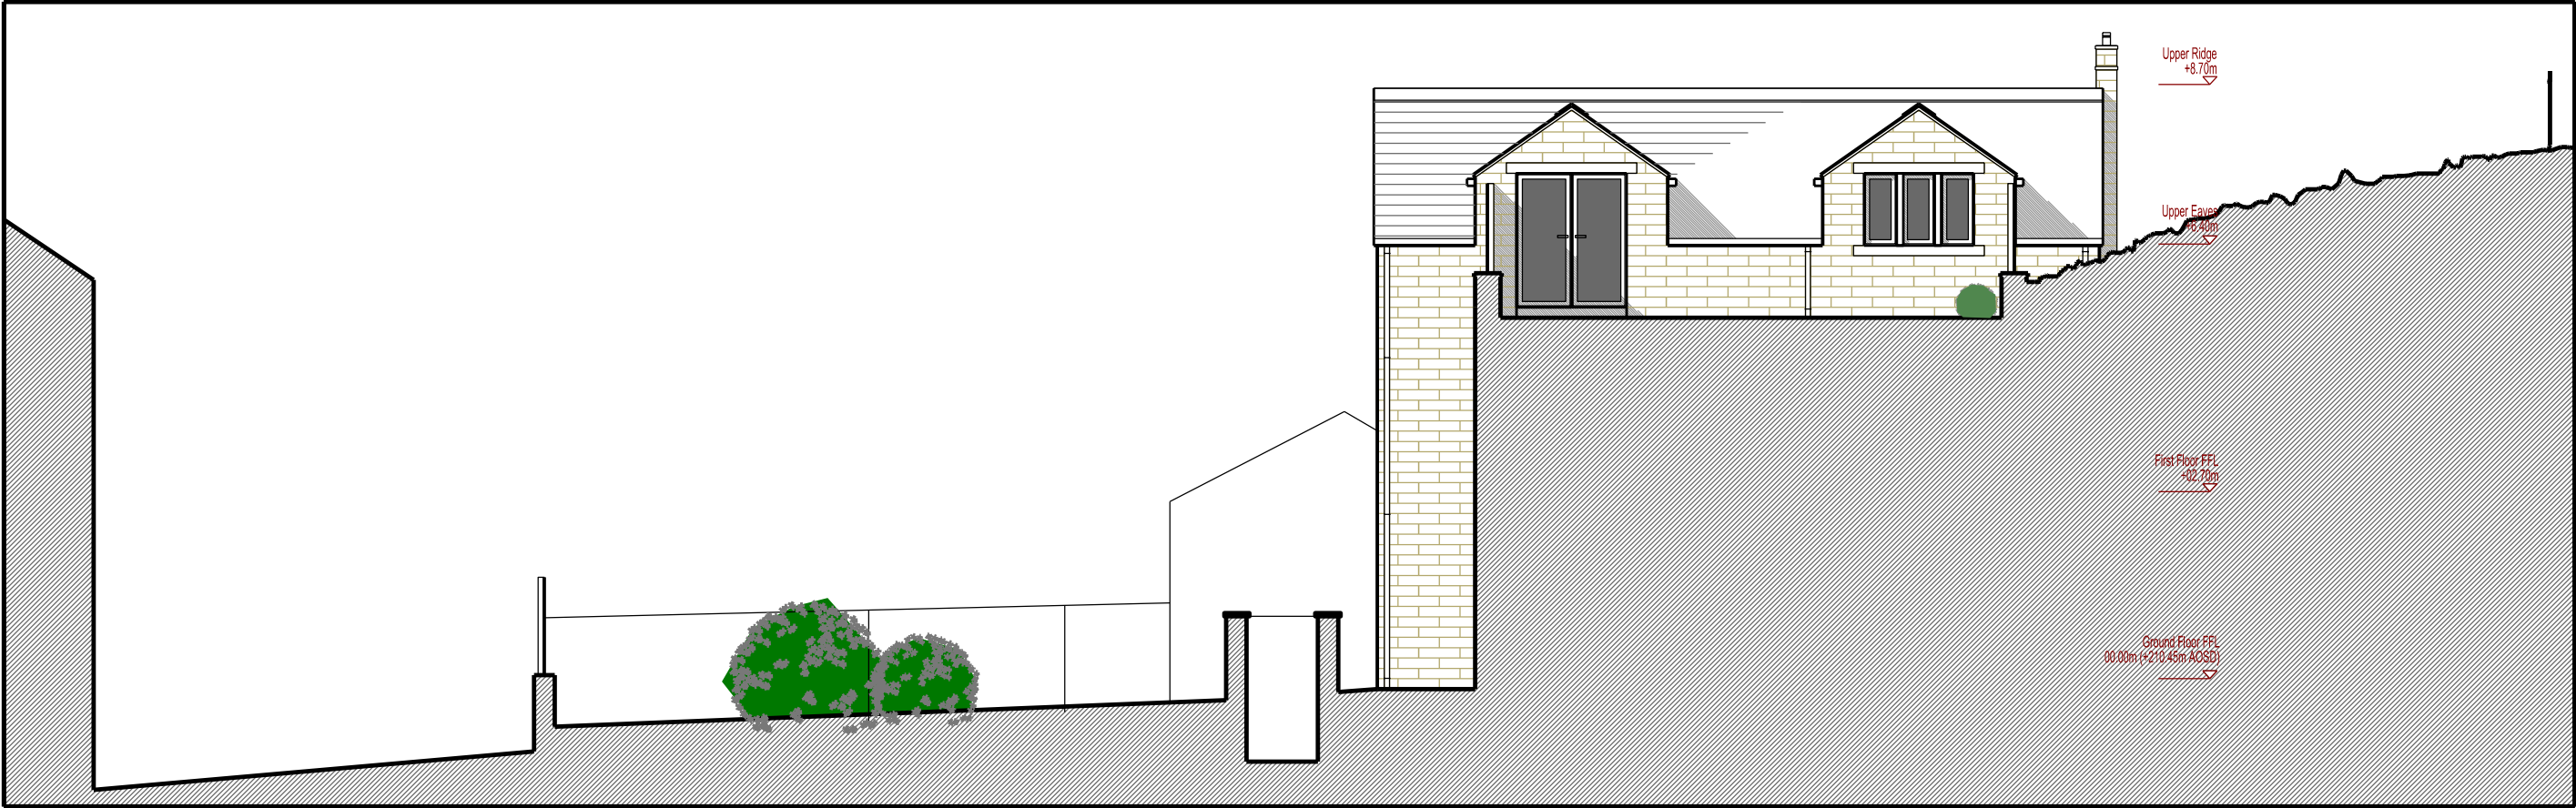

West Elevation