



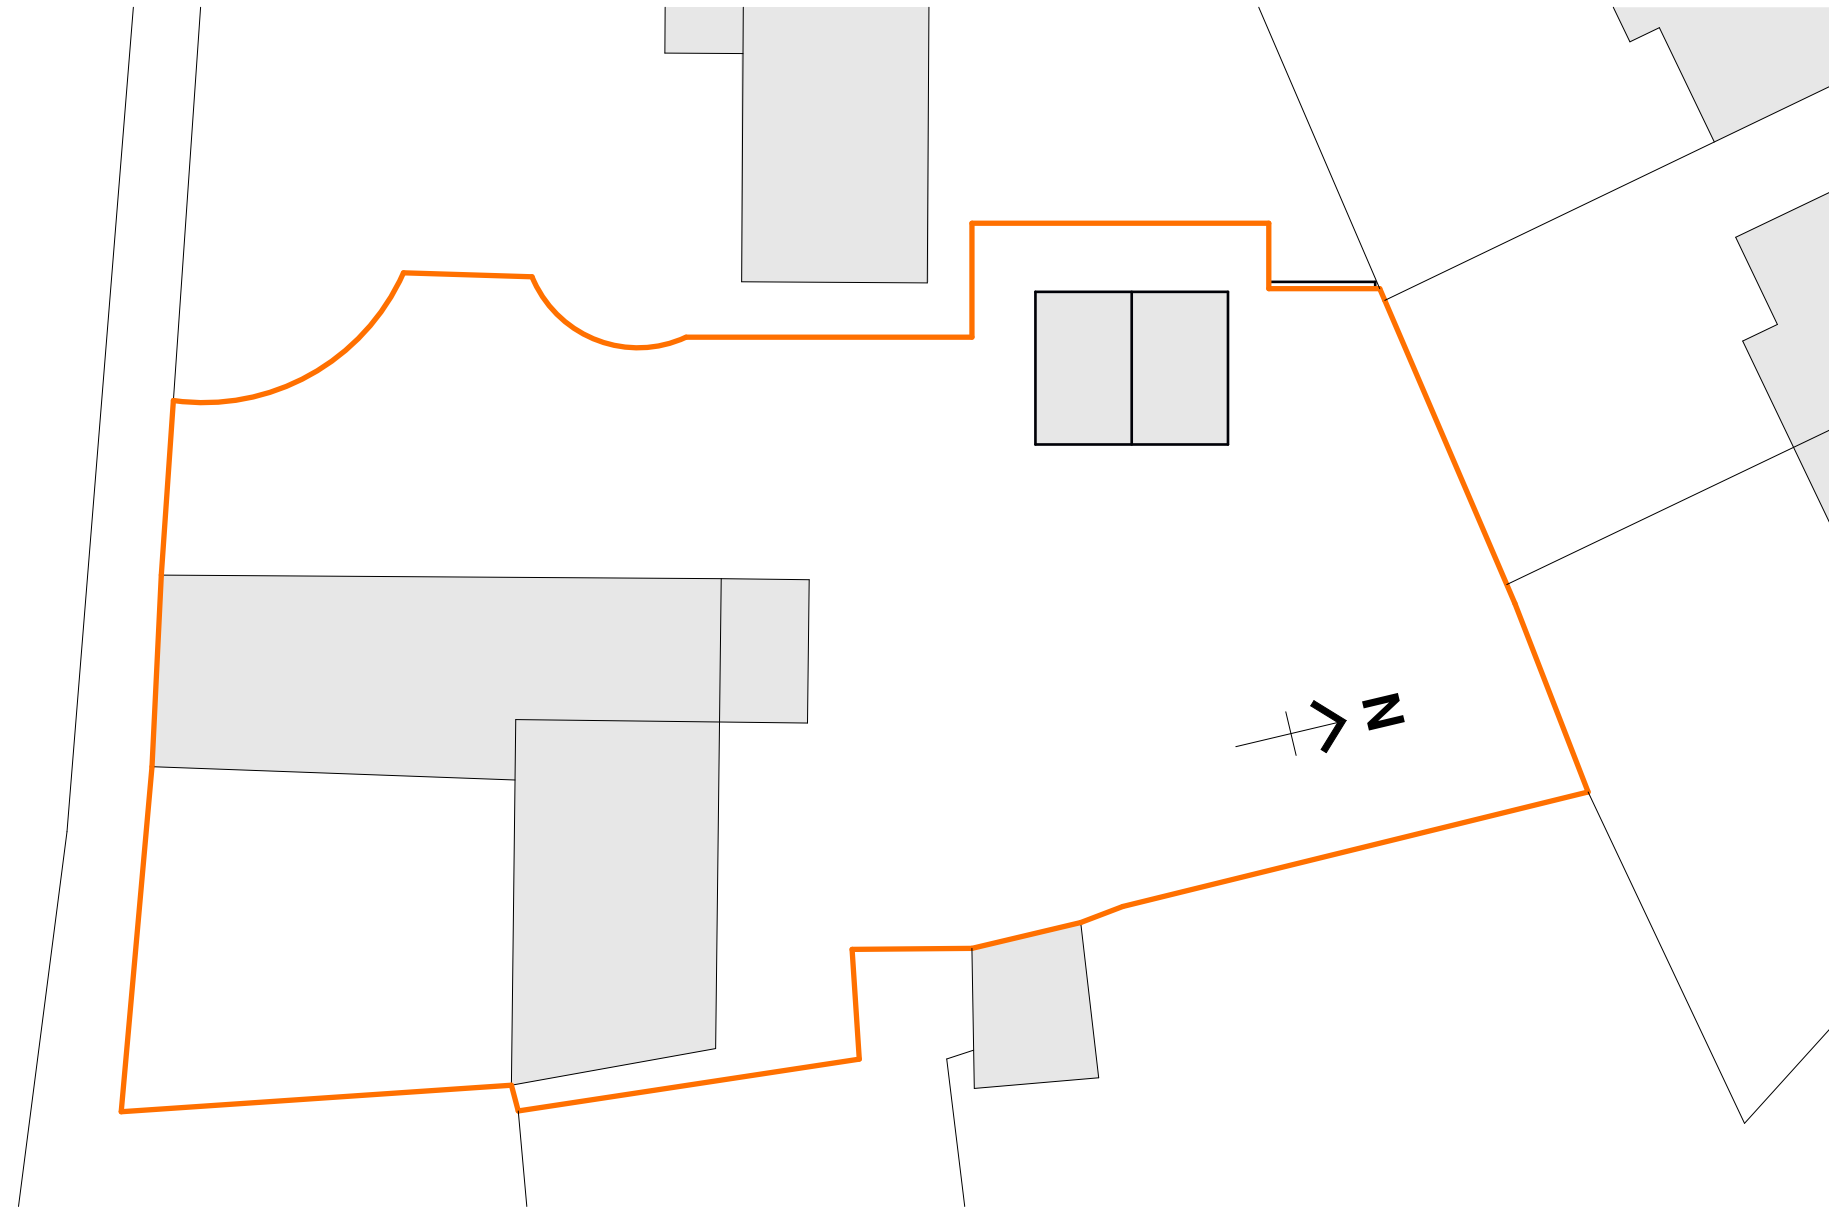


Block Plan 1:250

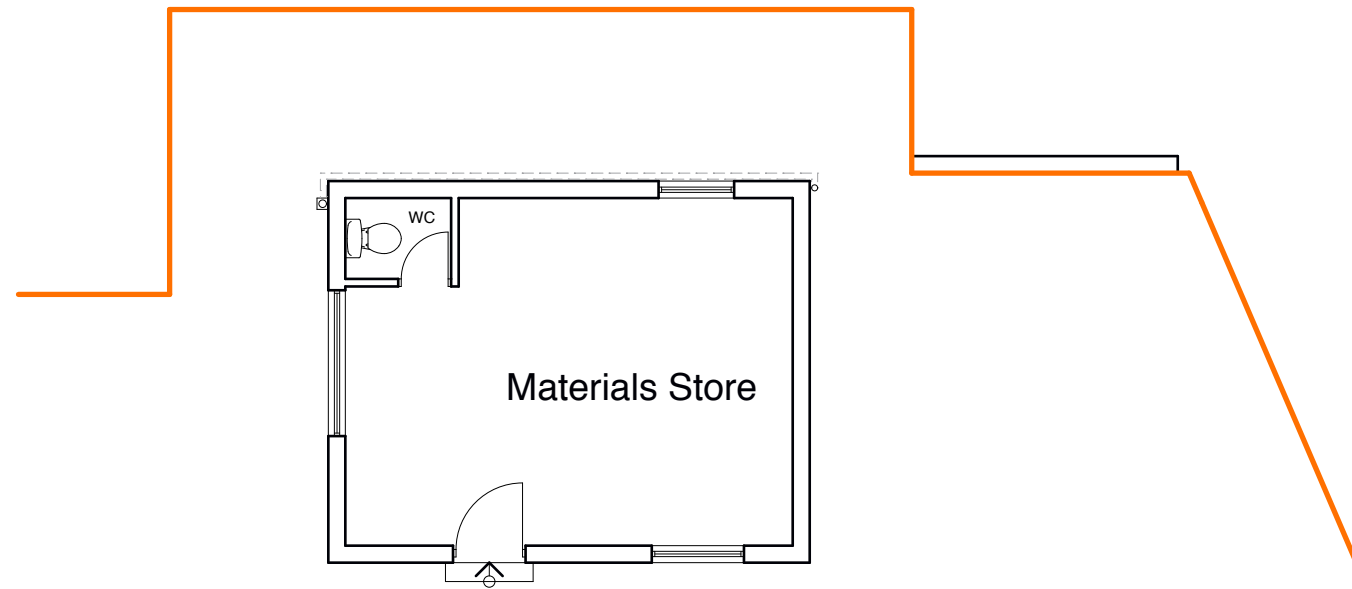


Existing Floor Plan




Existing Front Elevation

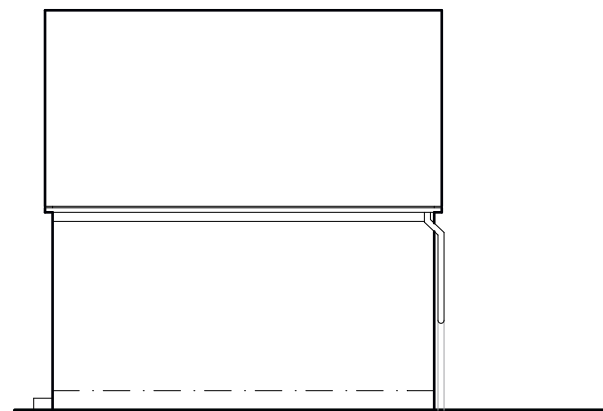


Existing Side Elevation

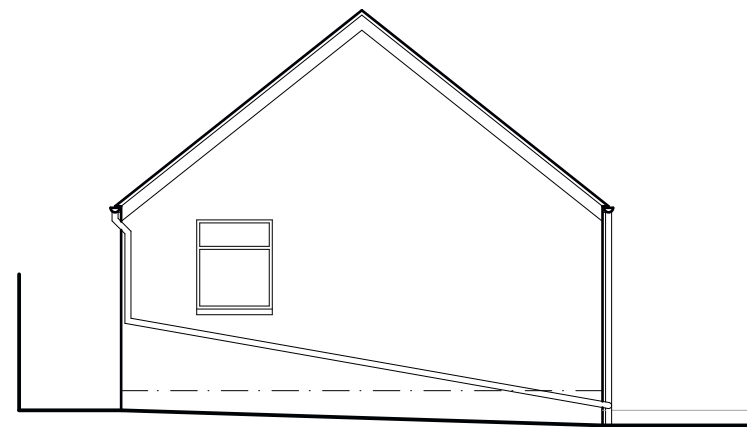

Existing Rear Elevation

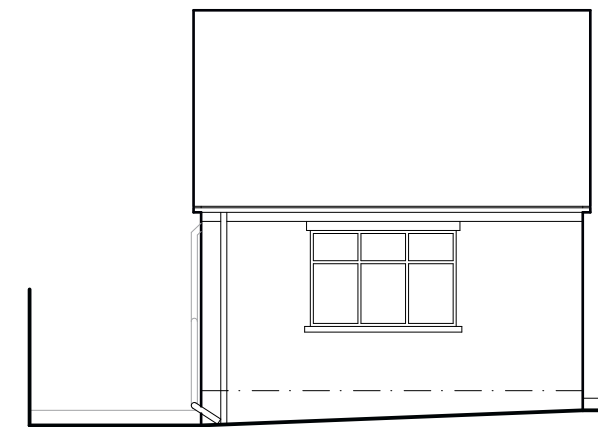

Existing Side Elevation

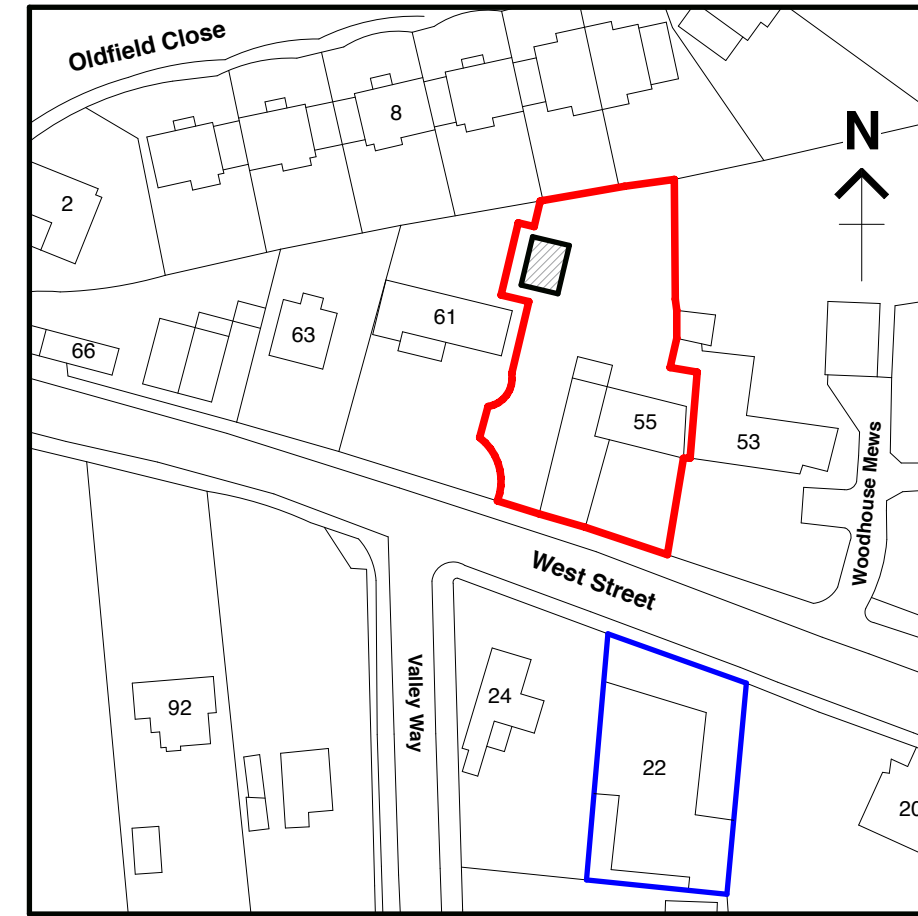

Location Plan - Scale 1:1000



SLA DESIGN^{LLP}
Cost Conscious Creativity

Architecture | Master Planning | Visualisation | Interior Design

SLA Design LLP
The Link Building
24A St Andrew's Road
Sheffield
South Yorkshire
S11 9AL

Tel: (+44) 0114 2585603
Fax: (+44) 0114 2362918
E-mail: enquiries@SLADesign.co.uk

www.SLADesign.co.uk

SLA Design LLP
Reg. No. OC380579 Registered in England and Wales
Reg. Office: 38-43 Endge Street, Swinton, Mexborough, South Yorkshire S64 8AP

SLA DESIGN:
- All rights reserved by SLA DESIGN
- No part of this publication may be reproduced, stored in any retrieval system or transmitted in any form or by any means without the prior permission of SLA DESIGN

Do not scale off drawing
All dimensions to be checked on site

Revision :	Date :
------------	--------

Client:

Allendale Building Supplies

Project No:	Project Title:
14/045	New Materials Store, 57 - 59 West Street, Hoyland, Barnsley, S74 9AG

Drawing No:	Drawing Title:
01	Existing Plan and Elevations

Revision:	Drawn by:	Approved By:
	DS	

Date:	Scale:
Oct 2014	1:100 at A2

Drawing Status :	Planning
------------------	----------