



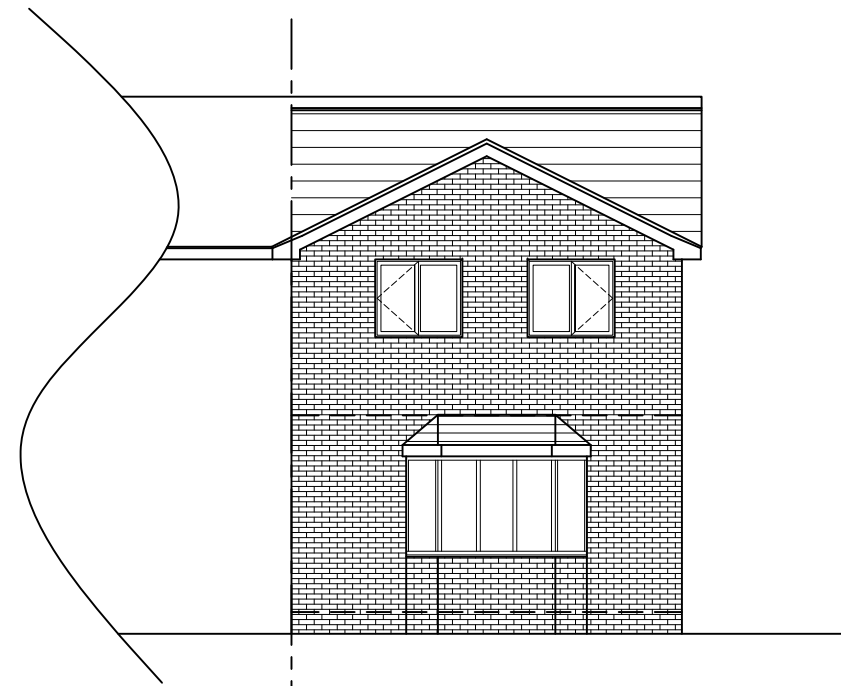


## Front Elevation




## Side Elevation

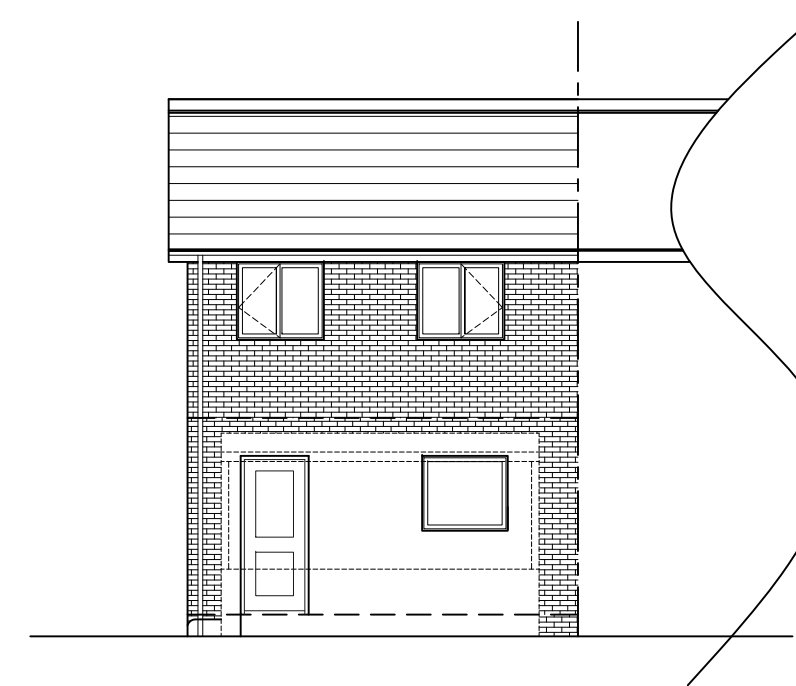


## Rear Elevation

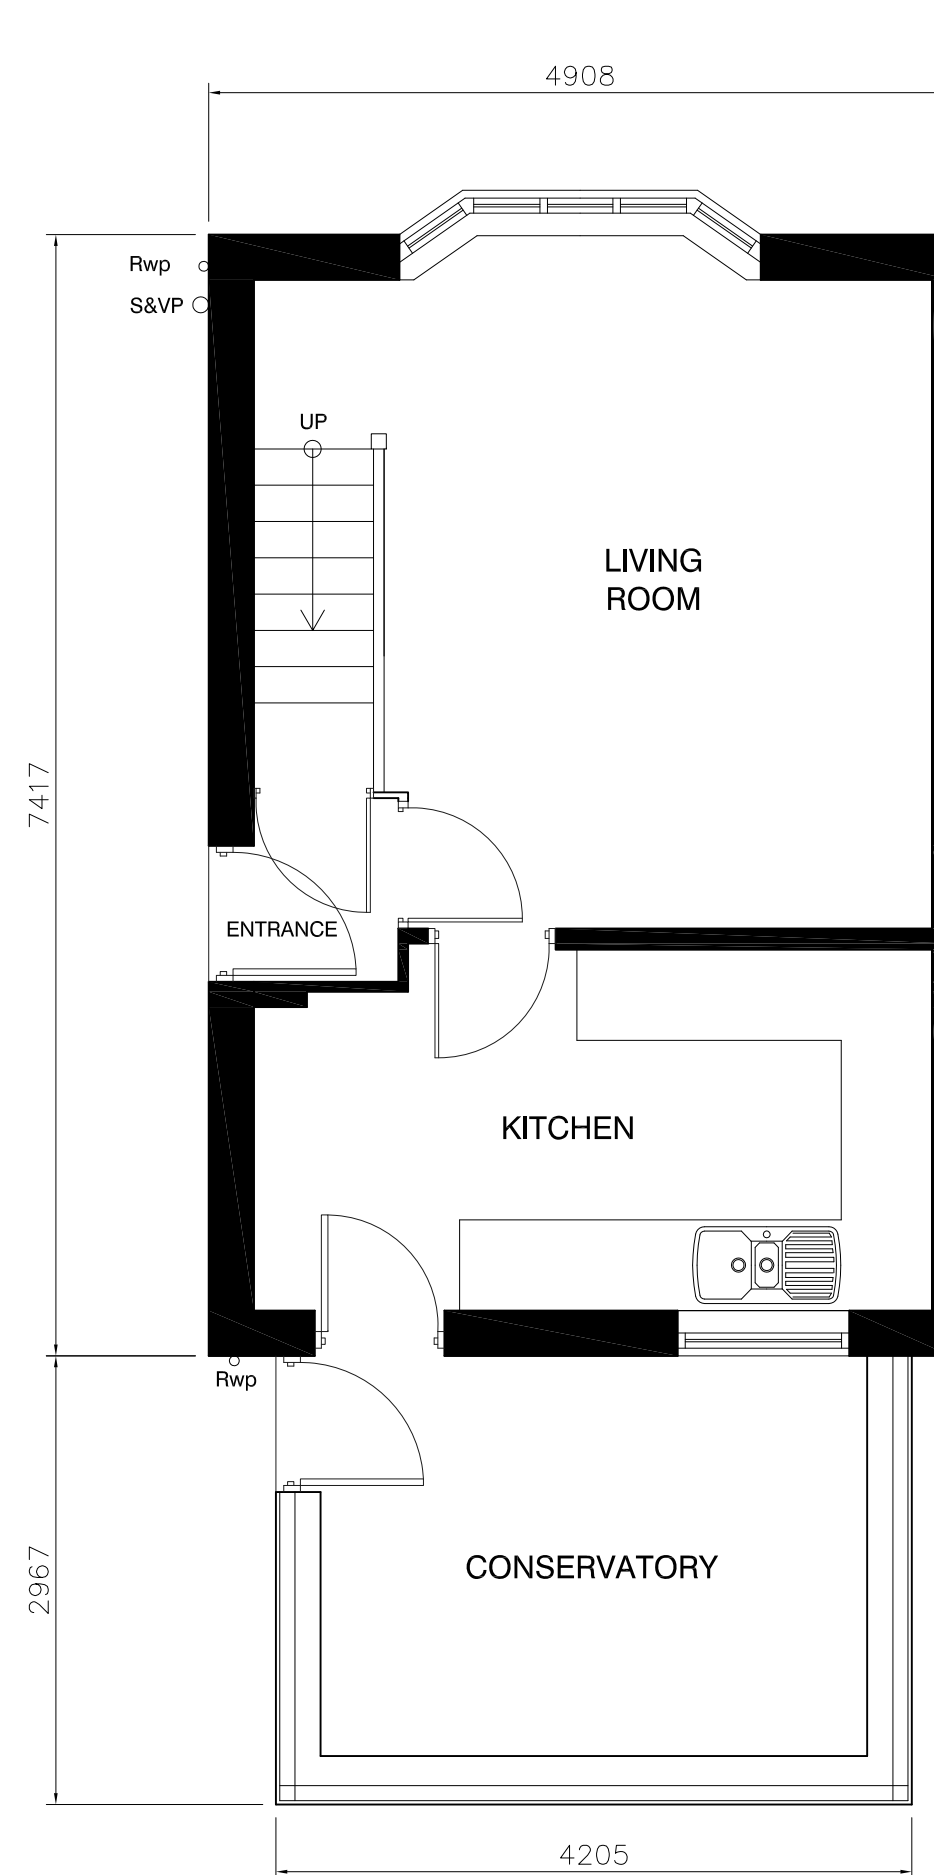

## Ground Floor Plan

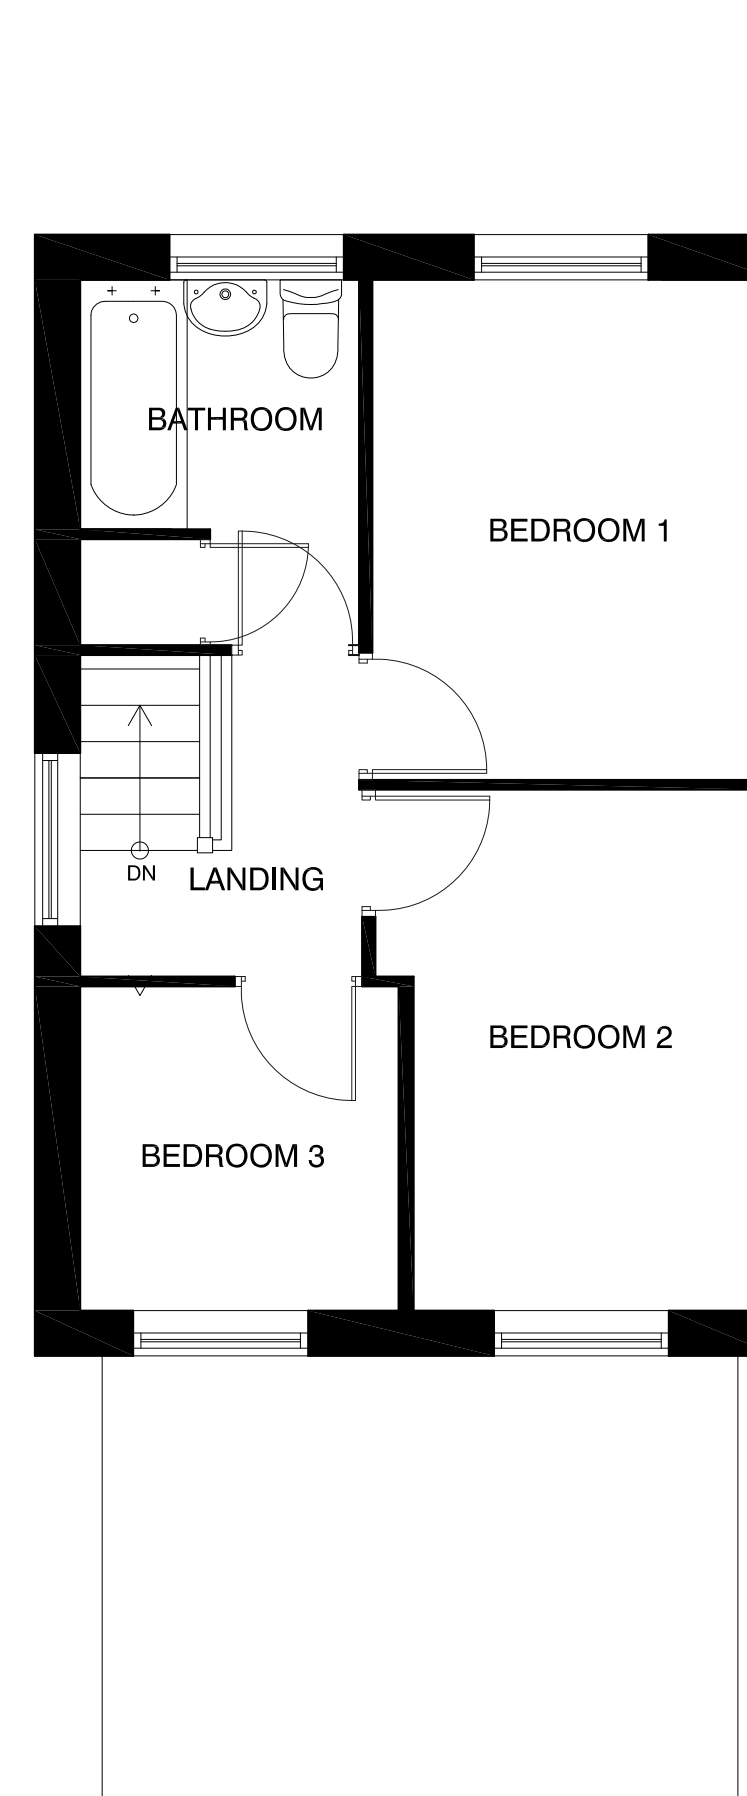

## First Floor Plan
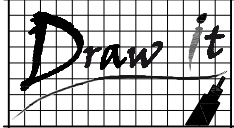
|   |                                                                                       |                    |     |
|---|---------------------------------------------------------------------------------------|--------------------|-----|
| Rev:   | Date:                                                                                 | Description:       | By: |
|  07762656187<br> steven@drawit.biz<br> www.drawit.biz |  |                    |     |
| 15 Medway Close<br>Barugh Green<br>Barnsley<br>S75 1NY   |                                                                                       |                    |     |
| Purpose:   |                                                                                       | PLANNING           |     |
| Status:   |                                                                                       | EXISTING           |     |
| Dwg of:   |                                                                                       | Plans & Elevations |     |
| Client:<br>Miss L Greasley   |                                                                                       |                    |     |
| Site Address:<br>90 Park View, Shafton<br>Barnsley, S72 8PY   |                                                                                       |                    |     |
| Project:<br>Proposed 2 Storey Side Extension &<br>Single Storey Rear Lean-to   |                                                                                       |                    |     |
| Drawn by:   | Date:                                                                                 | Rev:               |     |
| SH   | 23/05/2011                                                                            |                    |     |
| Scale:   | Dwg No:                                                                               |                    |     |
| 1:50 & 1:100   | 1102 103                                                                              |                    |     |